Energy-ready multifamily bar (illustrative)

No site: illustrative model

DRAWING SET: SHEET INDEX

SHEET NO.	SHEET TITLE	SCALE	SIZE
G-001	COVER SHEET AND SHEET INDEX		ARCH D
A-101	LEVEL 1 FLOOR PLAN	1:75	ARCH E
A-102	LEVEL 2 FLOOR PLAN	1:75	ARCH E
A-103	LEVEL 3 FLOOR PLAN	1:75	ARCH E
A-601	DOOR SCHEDULE	AS NOTED	ARCH D
A-602	DOOR SCHEDULE	AS NOTED	ARCH D
A-603	DOOR SCHEDULE	AS NOTED	ARCH D
A-604	DOOR SCHEDULE	AS NOTED	ARCH D
A-605	DOOR SCHEDULE	AS NOTED	ARCH D
A-606	DOOR SCHEDULE	AS NOTED	ARCH D
A-607	DOOR SCHEDULE	AS NOTED	ARCH D
A-608	DOOR, WINDOW AND ROOM FINISH SCHEDULES	AS NOTED	ARCH D
A-609	ROOM FINISH SCHEDULE	AS NOTED	ARCH D
A-610	ROOM FINISH SCHEDULE	AS NOTED	ARCH D
A-611	ROOM FINISH SCHEDULE	AS NOTED	ARCH D
A-612	ROOM FINISH SCHEDULE	AS NOTED	ARCH D
A-613	ROOM FINISH SCHEDULE	AS NOTED	ARCH D
A-614	ROOM FINISH SCHEDULE	AS NOTED	ARCH D
A-615	ROOM FINISH SCHEDULE	AS NOTED	ARCH D
A-616	ROOM FINISH SCHEDULE	AS NOTED	ARCH D
A-617	ROOM FINISH AND AREA SCHEDULES	AS NOTED	ARCH D
A-618	AREA SCHEDULE	AS NOTED	ARCH D
A-619	AREA SCHEDULE	AS NOTED	ARCH D
A-620	AREA SCHEDULE	AS NOTED	ARCH D
A-621	AREA SCHEDULE	AS NOTED	ARCH D
A-622	AREA SCHEDULE	AS NOTED	ARCH D
A-623	AREA SCHEDULE	AS NOTED	ARCH D
A-624	AREA SCHEDULE	AS NOTED	ARCH D
A-625	AREA SCHEDULE	AS NOTED	ARCH D

GENERAL NOTES

1. NOT FOR CONSTRUCTION. THIS SET IS FOR REVIEW AND COORDINATION ONLY. IT IS NOT SEALED AND IS NOT A CONSTRUCTION DOCUMENT.
2. GENERATED FROM THE BUILDING MODEL BY NATIVEBIM. VERIFY ALL DIMENSIONS AND CONDITIONS IN THE FIELD.

CITY STAMP AREA /
PROFESSIONAL SEAL

NOT FOR CONSTRUCTION

FIRM
NativeBIM showcase

PROJECT
Energy-ready multifamily bar (illustrative)
No site: illustrative model

CLIENT
Illustrative model, no client


REVISIONS

NO.	DATE	DESCRIPTION

DATE 2026-10-27
SCALE NONE
PROJECT NO. SHW-16
PHASE Illustrative

SHEET TITLE
COVER SHEET AND SHEET INDEX

SHEET NUMBER
G-001

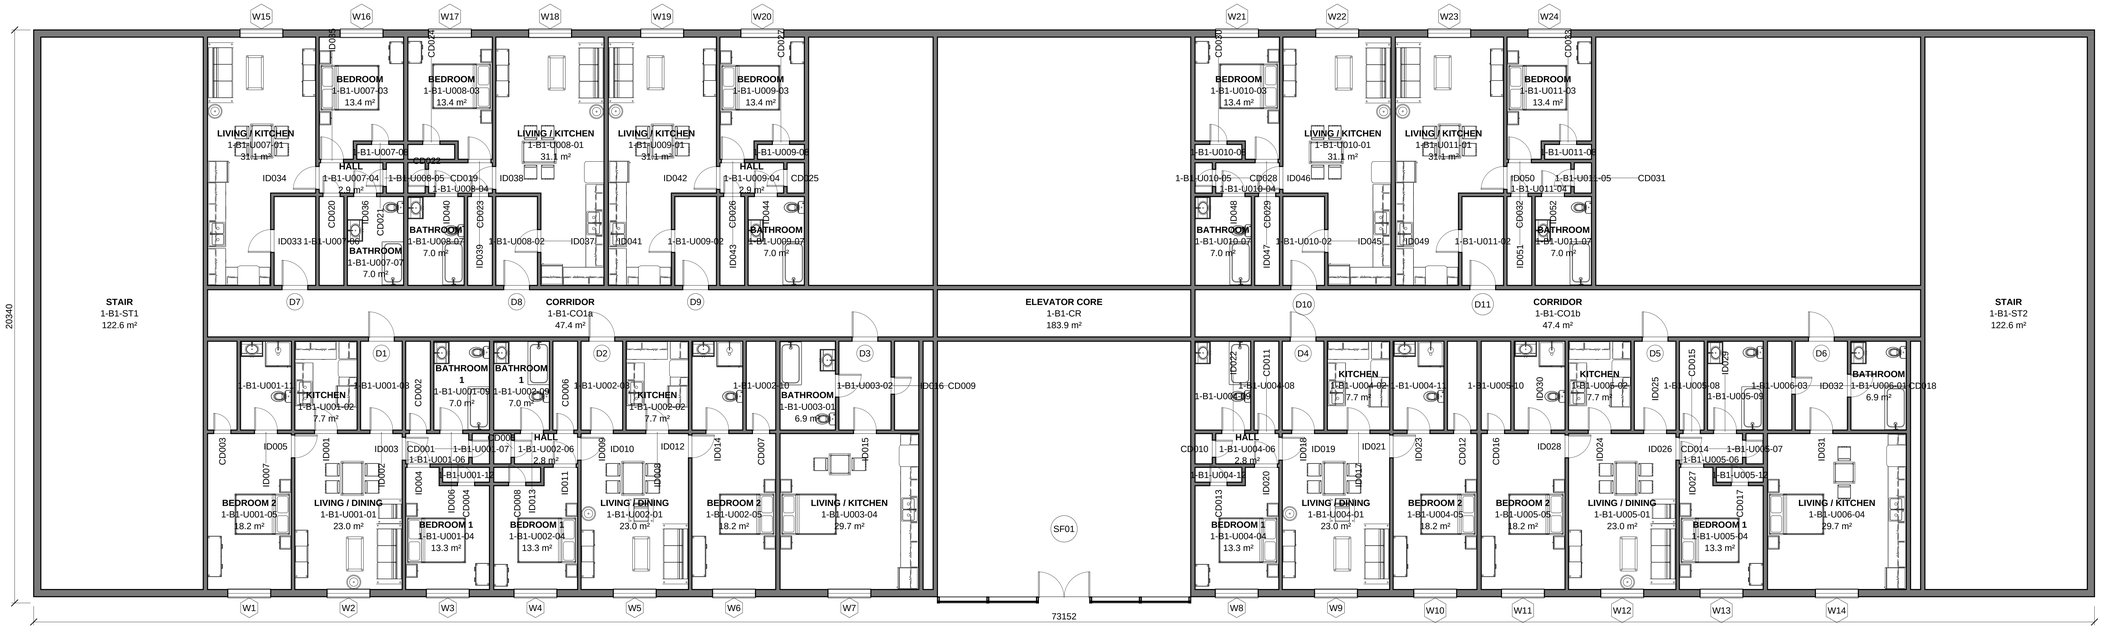

ROOM AREAS ARE NET, WALL FACE TO WALL FACE, MEASURED FROM THE IFCSPACE FOOTPRINT FROM ITS OWN GEOMETRY.
GRID DIMENSIONS ARE CENTRELINE TO CENTRELINE; OVERALL DIMENSIONS ARE FACE OF WALL TO FACE OF WALL.
ROOMS TAGGED WITH A NUMBER ONLY ARE TOO SMALL FOR THEIR NAME AND AREA AT THIS SCALE; SEE THE ROOM SCHEDULE.
THE MODEL HAS NO TRUE NORTH; THE ARROW SHOWS PLAN NORTH.

LEVEL 1 FLOOR PLAN
SCALE: 1:75

0 2 4 6 8
GRAPHIC SCALE (METERS) 1:75

CITY STAMP AREA / PROFESSIONAL SEAL

NOT FOR CONSTRUCTION

FIRM
NativeBIM showcase

PROJECT
Energy-ready multifamily bar (illustrative)
No site: illustrative model

CLIENT
Illustrative model, no client


REVISIONS

NO.	DATE	DESCRIPTION

DATE	2026-10-27
SCALE	1:75
PROJECT NO.	SHW-16
PHASE	Illustrative

SHEET TITLE
LEVEL 1 FLOOR PLAN

SHEET NUMBER
A-101

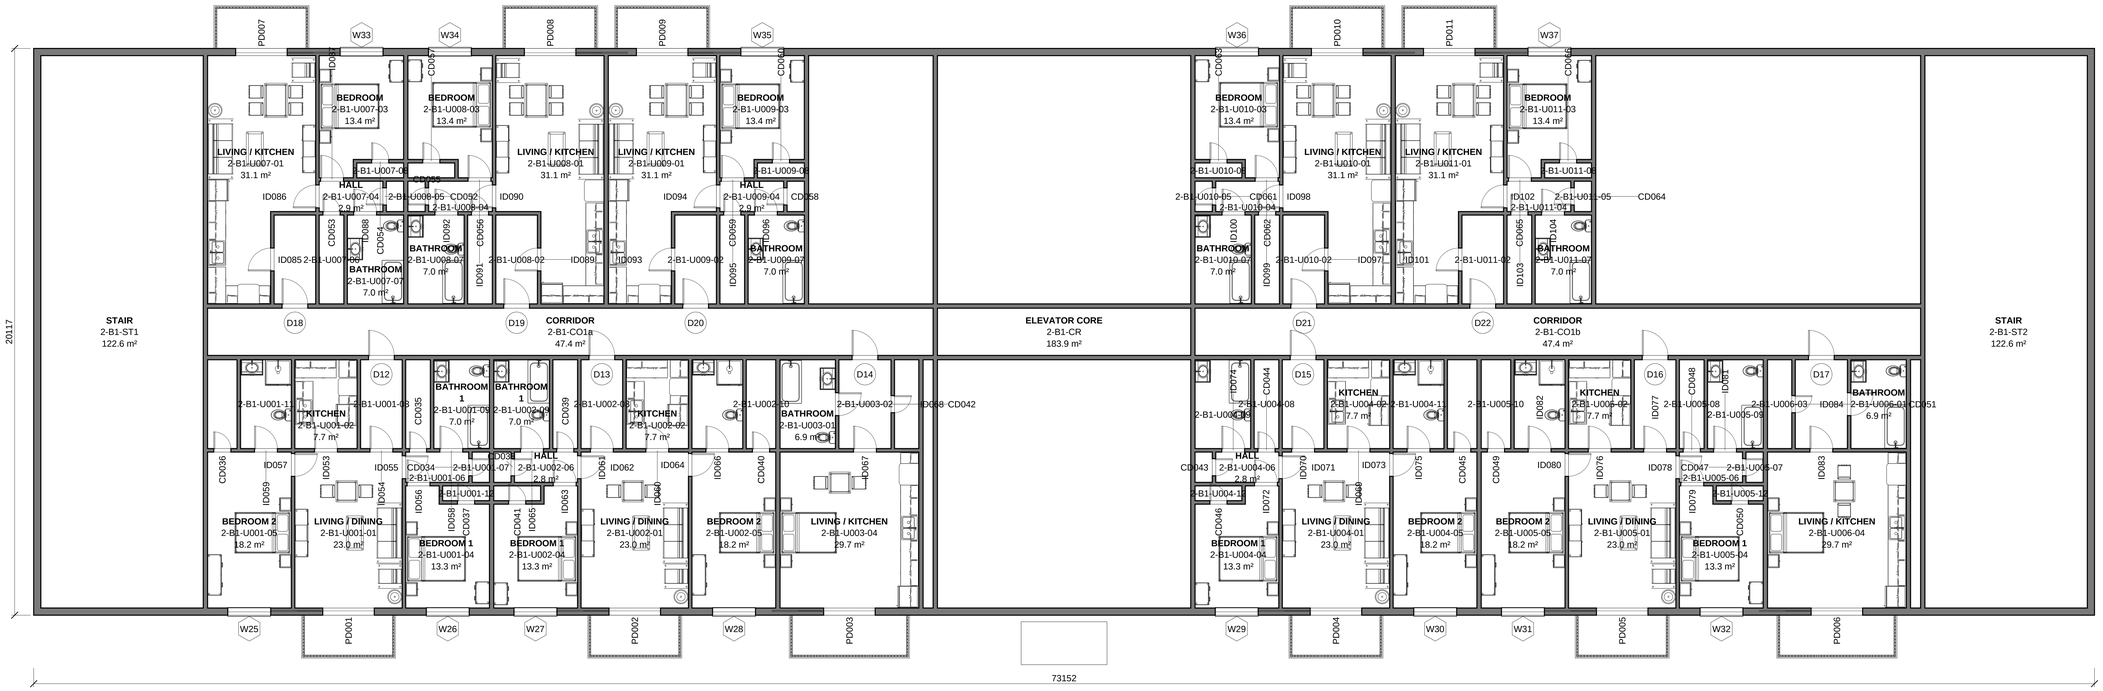

ROOM AREAS ARE NET, WALL FACE TO WALL FACE, MEASURED FROM THE IFCSPACE FOOTPRINT FROM ITS OWN GEOMETRY.
GRID DIMENSIONS ARE CENTRELINE TO CENTRELINE; OVERALL DIMENSIONS ARE FACE OF WALL TO FACE OF WALL.
ROOMS TAGGED WITH A NUMBER ONLY ARE TOO SMALL FOR THEIR NAME AND AREA AT THIS SCALE; SEE THE ROOM SCHEDULE.
THE MODEL HAS NO TRUE NORTH; THE ARROW SHOWS PLAN NORTH.

LEVEL 2 FLOOR PLAN
SCALE: 1:75

GRAPHIC SCALE (METERS) 1:75

CITY STAMP AREA / PROFESSIONAL SEAL

NOT FOR CONSTRUCTION

FIRM
NativeBIM showcase

PROJECT
Energy-ready multifamily bar (illustrative)
No site: illustrative model

CLIENT
Illustrative model, no client


REVISIONS

NO.	DATE	DESCRIPTION

DATE	2026-10-27
SCALE	1:75
PROJECT NO.	SHW-16
PHASE	Illustrative

SHEET TITLE
LEVEL 2 FLOOR PLAN

SHEET NUMBER
A-102

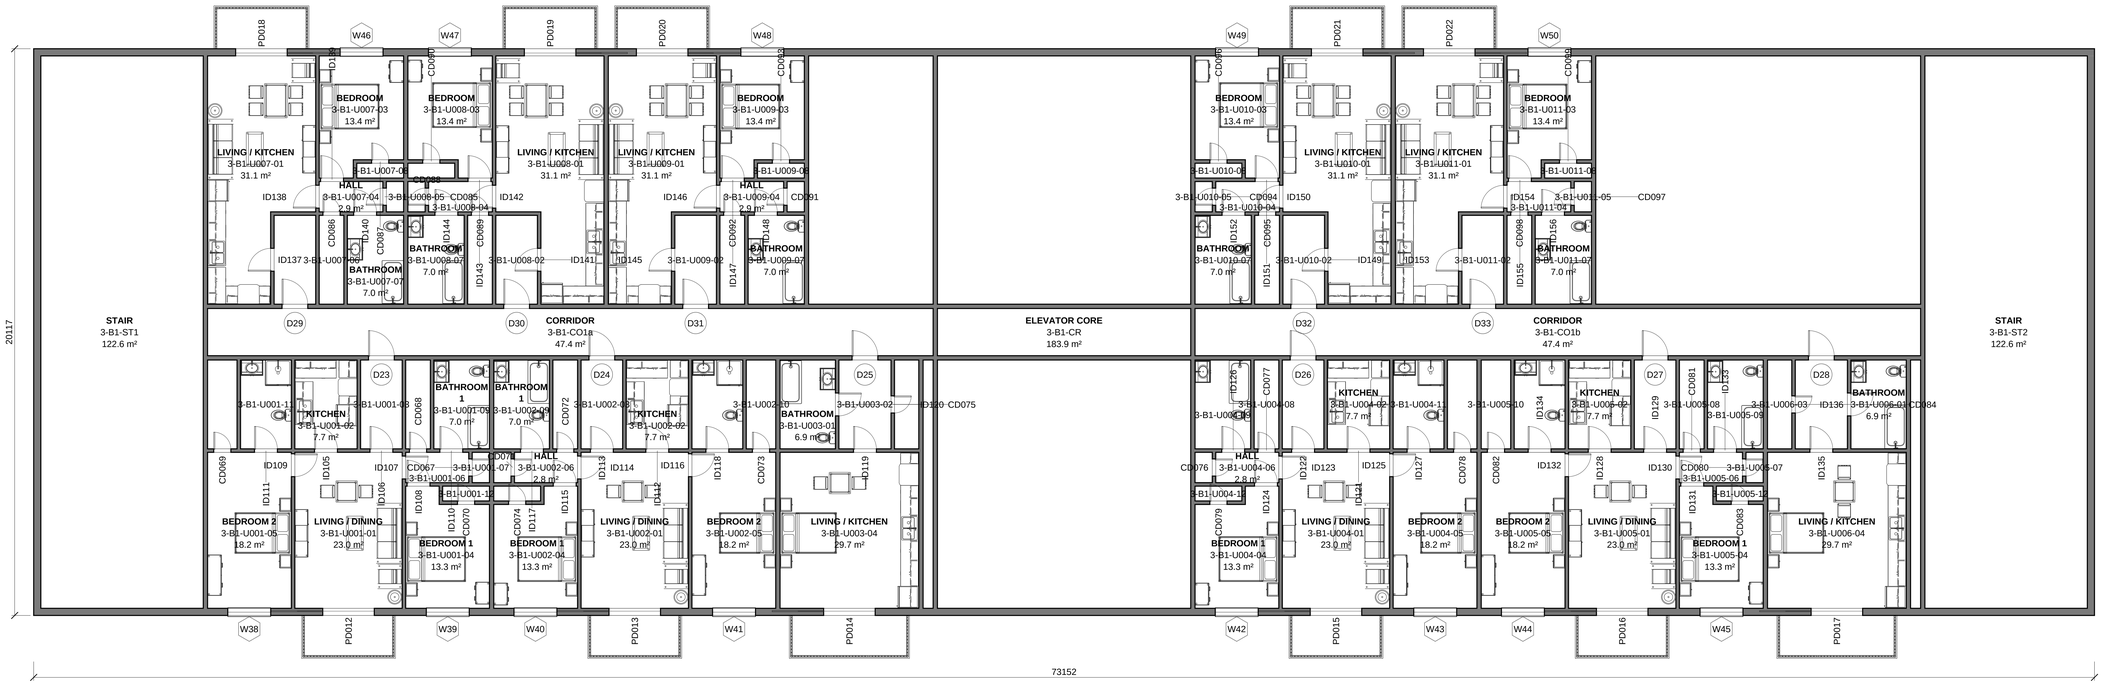

ROOM AREAS ARE NET, WALL FACE TO WALL FACE, MEASURED FROM THE IFCSPACE FOOTPRINT FROM ITS OWN GEOMETRY.
GRID DIMENSIONS ARE CENTRELINE TO CENTRELINE; OVERALL DIMENSIONS ARE FACE OF WALL TO FACE OF WALL.
ROOMS TAGGED WITH A NUMBER ONLY ARE TOO SMALL FOR THEIR NAME AND AREA AT THIS SCALE; SEE THE ROOM SCHEDULE.
THE MODEL HAS NO TRUE NORTH; THE ARROW SHOWS PLAN NORTH.

LEVEL 3 FLOOR PLAN
SCALE: 1:75

GRAPHIC SCALE (METERS) 1:75
0 2 4 6 8

CITY STAMP AREA / PROFESSIONAL SEAL

NOT FOR CONSTRUCTION

FIRM
NativeBIM showcase

PROJECT
Energy-ready multifamily bar (illustrative)
No site: illustrative model

CLIENT
Illustrative model, no client

REVISIONS

NO.	DATE	DESCRIPTION

DATE	2026-10-27
SCALE	1:75
PROJECT NO.	SHW-16
PHASE	Illustrative

SHEET TITLE
LEVEL 3 FLOOR PLAN

SHEET NUMBER
A-103

DOOR SCHEDULE

MARK	LEVEL	LOCATION	DOOR TYPE	WIDTH (MM)	HEIGHT (MM)	THICK. (MM)	OPERATION	DOOR MATERIAL / FINISH	FRAME	FIRE RATING	HARDWARE SET	SMOKE SEAL	EXTERIOR
CD001	Level 1	1-B1-U001-06 Hall / 1-B1-U001-07 Hall closet	Closet door, single swing 2'-0" x 6'-8"	610	2032	35	Single swing	Hollow-core wood	Wood, knock-down, Wood	Not rated	HW-R2 (dummy knob, hinges)	No	NO
CD002	Level 1	1-B1-U001-06 Hall / 1-B1-U001-08 Laundry	Closet door, single swing 2'-0" x 6'-8"	610	2032	35	Single swing	Hollow-core wood	Wood, knock-down, Wood	Not rated	HW-R2 (dummy knob, hinges)	No	NO
CD003	Level 1	1-B1-U001-05 Bedroom 2 / 1-B1-U001-10 Walk-in closet	Closet door, single swing 2'-0" x 6'-8"	610	2032	35	Single swing	Hollow-core wood	Wood, knock-down, Wood	Not rated	HW-R2 (dummy knob, hinges)	No	NO
CD004	Level 1	1-B1-U001-04 Bedroom 1 / 1-B1-U001-12 Closet	Closet door, single swing 2'-0" x 6'-8"	610	2032	35	Single swing	Hollow-core wood	Wood, knock-down, Wood	Not rated	HW-R2 (dummy knob, hinges)	No	NO
CD005	Level 1	1-B1-U002-07 Hall closet / 1-B1-U002-06 Hall	Closet door, single swing 2'-0" x 6'-8"	610	2032	35	Single swing	Hollow-core wood	Wood, knock-down, Wood	Not rated	HW-R2 (dummy knob, hinges)	No	NO
CD006	Level 1	1-B1-U002-06 Hall / 1-B1-U002-08 Laundry	Closet door, single swing 2'-0" x 6'-8"	610	2032	35	Single swing	Hollow-core wood	Wood, knock-down, Wood	Not rated	HW-R2 (dummy knob, hinges)	No	NO
CD007	Level 1	1-B1-U002-05 Bedroom 2 / 1-B1-U002-10 Walk-in closet	Closet door, single swing 2'-0" x 6'-8"	610	2032	35	Single swing	Hollow-core wood	Wood, knock-down, Wood	Not rated	HW-R2 (dummy knob, hinges)	No	NO
CD008	Level 1	1-B1-U002-04 Bedroom 1 / 1-B1-U002-12 Closet	Closet door, single swing 2'-0" x 6'-8"	610	2032	35	Single swing	Hollow-core wood	Wood, knock-down, Wood	Not rated	HW-R2 (dummy knob, hinges)	No	NO
CD009	Level 1	1-B1-U003-02 Entry / 1-B1-U003-03 Closet	Closet door, single swing 2'-0" x 6'-8"	610	2032	35	Single swing	Hollow-core wood	Wood, knock-down, Wood	Not rated	HW-R2 (dummy knob, hinges)	No	NO
CD010	Level 1	1-B1-U004-07 Hall closet / 1-B1-U004-06 Hall	Closet door, single swing 2'-0" x 6'-8"	610	2032	35	Single swing	Hollow-core wood	Wood, knock-down, Wood	Not rated	HW-R2 (dummy knob, hinges)	No	NO
CD011	Level 1	1-B1-U004-06 Hall / 1-B1-U004-08 Laundry	Closet door, single swing 2'-0" x 6'-8"	610	2032	35	Single swing	Hollow-core wood	Wood, knock-down, Wood	Not rated	HW-R2 (dummy knob, hinges)	No	NO
CD012	Level 1	1-B1-U004-05 Bedroom 2 / 1-B1-U004-10 Walk-in closet	Closet door, single swing 2'-0" x 6'-8"	610	2032	35	Single swing	Hollow-core wood	Wood, knock-down, Wood	Not rated	HW-R2 (dummy knob, hinges)	No	NO
CD013	Level 1	1-B1-U004-04 Bedroom 1 / 1-B1-U004-12 Closet	Closet door, single swing 2'-0" x 6'-8"	610	2032	35	Single swing	Hollow-core wood	Wood, knock-down, Wood	Not rated	HW-R2 (dummy knob, hinges)	No	NO
CD014	Level 1	1-B1-U005-06 Hall / 1-B1-U005-07 Hall closet	Closet door, single swing 2'-0" x 6'-8"	610	2032	35	Single swing	Hollow-core wood	Wood, knock-down, Wood	Not rated	HW-R2 (dummy knob, hinges)	No	NO
CD015	Level 1	1-B1-U005-06 Hall / 1-B1-U005-08 Laundry	Closet door, single swing 2'-0" x 6'-8"	610	2032	35	Single swing	Hollow-core wood	Wood, knock-down, Wood	Not rated	HW-R2 (dummy knob, hinges)	No	NO
CD016	Level 1	1-B1-U005-05 Bedroom 2 / 1-B1-U005-10 Walk-in closet	Closet door, single swing 2'-0" x 6'-8"	610	2032	35	Single swing	Hollow-core wood	Wood, knock-down, Wood	Not rated	HW-R2 (dummy knob, hinges)	No	NO
CD017	Level 1	1-B1-U005-04 Bedroom 1 / 1-B1-U005-12 Closet	Closet door, single swing 2'-0" x 6'-8"	610	2032	35	Single swing	Hollow-core wood	Wood, knock-down, Wood	Not rated	HW-R2 (dummy knob, hinges)	No	NO
CD018	Level 1	1-B1-U006-03 Closet / 1-B1-U006-02 Entry	Closet door, single swing 2'-0" x 6'-8"	610	2032	35	Single swing	Hollow-core wood	Wood, knock-down, Wood	Not rated	HW-R2 (dummy knob, hinges)	No	NO
CD019	Level 1	1-B1-U007-05 Hall closet / 1-B1-U007-04 Hall	Closet door, single swing 2'-0" x 6'-8"	610	2032	35	Single swing	Hollow-core wood	Wood, knock-down, Wood	Not rated	HW-R2 (dummy knob, hinges)	No	NO
CD020	Level 1	1-B1-U007-06 Laundry / 1-B1-U007-04 Hall	Closet door, single swing 2'-0" x 6'-8"	610	2032	35	Single swing	Hollow-core wood	Wood, knock-down, Wood	Not rated	HW-R2 (dummy knob, hinges)	No	NO
CD021	Level 1	1-B1-U007-08 Closet / 1-B1-U007-03 Bedroom	Closet door, single swing 2'-0" x 6'-8"	610	2032	35	Single swing	Hollow-core wood	Wood, knock-down, Wood	Not rated	HW-R2 (dummy knob, hinges)	No	NO
CD022	Level 1	1-B1-U008-04 Hall / 1-B1-U008-05 Hall closet	Closet door, single swing 2'-0" x 6'-8"	610	2032	35	Single swing	Hollow-core wood	Wood, knock-down, Wood	Not rated	HW-R2 (dummy knob, hinges)	No	NO
CD023	Level 1	1-B1-U008-06 Laundry / 1-B1-U008-04 Hall	Closet door, single swing 2'-0" x 6'-8"	610	2032	35	Single swing	Hollow-core wood	Wood, knock-down, Wood	Not rated	HW-R2 (dummy knob, hinges)	No	NO
CD024	Level 1	1-B1-U008-08 Closet / 1-B1-U008-03 Bedroom	Closet door, single swing 2'-0" x 6'-8"	610	2032	35	Single swing	Hollow-core wood	Wood, knock-down, Wood	Not rated	HW-R2 (dummy knob, hinges)	No	NO
CD025	Level 1	1-B1-U009-05 Hall closet / 1-B1-U009-04 Hall	Closet door, single swing 2'-0" x 6'-8"	610	2032	35	Single swing	Hollow-core wood	Wood, knock-down, Wood	Not rated	HW-R2 (dummy knob, hinges)	No	NO
CD026	Level 1	1-B1-U009-06 Laundry / 1-B1-U009-04 Hall	Closet door, single swing 2'-0" x 6'-8"	610	2032	35	Single swing	Hollow-core wood	Wood, knock-down, Wood	Not rated	HW-R2 (dummy knob, hinges)	No	NO
CD027	Level 1	1-B1-U009-08 Closet / 1-B1-U009-03 Bedroom	Closet door, single swing 2'-0" x 6'-8"	610	2032	35	Single swing	Hollow-core wood	Wood, knock-down, Wood	Not rated	HW-R2 (dummy knob, hinges)	No	NO
CD028	Level 1	1-B1-U010-04 Hall / 1-B1-U010-05 Hall closet	Closet door, single swing 2'-0" x 6'-8"	610	2032	35	Single swing	Hollow-core wood	Wood, knock-down, Wood	Not rated	HW-R2 (dummy knob, hinges)	No	NO
CD029	Level 1	1-B1-U010-06 Laundry / 1-B1-U010-04 Hall	Closet door, single swing 2'-0" x 6'-8"	610	2032	35	Single swing	Hollow-core wood	Wood, knock-down, Wood	Not rated	HW-R2 (dummy knob, hinges)	No	NO
CD030	Level 1	1-B1-U010-08 Closet / 1-B1-U010-03 Bedroom	Closet door, single swing 2'-0" x 6'-8"	610	2032	35	Single swing	Hollow-core wood	Wood, knock-down, Wood	Not rated	HW-R2 (dummy knob, hinges)	No	NO
CD031	Level 1	1-B1-U011-05 Hall closet / 1-B1-U011-04 Hall	Closet door, single swing 2'-0" x 6'-8"	610	2032	35	Single swing	Hollow-core wood	Wood, knock-down, Wood	Not rated	HW-R2 (dummy knob, hinges)	No	NO
CD032	Level 1	1-B1-U011-06 Laundry / 1-B1-U011-04 Hall	Closet door, single swing 2'-0" x 6'-8"	610	2032	35	Single swing	Hollow-core wood	Wood, knock-down, Wood	Not rated	HW-R2 (dummy knob, hinges)	No	NO
CD033	Level 1	1-B1-U011-08 Closet / 1-B1-U011-03 Bedroom	Closet door, single swing 2'-0" x 6'-8"	610	2032	35	Single swing	Hollow-core wood	Wood, knock-down, Wood	Not rated	HW-R2 (dummy knob, hinges)	No	NO
D1	Level 1	1-B1-U001-03 Entry / 1-B1-CO1a Corridor	Unit entry door 3'-0" x 7'-0"	914	2134	45	Single swing left						NO
D2	Level 1	1-B1-U002-03 Entry / 1-B1-CO1a Corridor	Unit entry door 3'-0" x 7'-0"	914	2134	45	Single swing left						NO
D3	Level 1	1-B1-U003-02 Entry / 1-B1-CO1a Corridor	Unit entry door 3'-0" x 7'-0"	914	2134	45	Single swing left						NO
D4	Level 1	1-B1-U004-03 Entry / 1-B1-CO1b Corridor	Unit entry door 3'-0" x 7'-0"	914	2134	45	Single swing left						NO
D5	Level 1	1-B1-U005-03 Entry / 1-B1-CO1b Corridor	Unit entry door 3'-0" x 7'-0"	914	2134	45	Single swing left						NO
D6	Level 1	1-B1-U006-02 Entry / 1-B1-CO1b Corridor	Unit entry door 3'-0" x 7'-0"	914	2134	45	Single swing left						NO
D7	Level 1	1-B1-CO1a Corridor / 1-B1-U007-02 Entry	Unit entry door 3'-0" x 7'-0"	914	2134	45	Single swing left						NO
D8	Level 1	1-B1-CO1a Corridor / 1-B1-U008-02 Entry	Unit entry door 3'-0" x 7'-0"	914	2134	45	Single swing left						NO

CITY STAMP AREA /
PROFESSIONAL SEAL

NOT FOR CONSTRUCTION

FIRM
NativeBIM showcase

PROJECT
Energy-ready multifamily bar (illustrative)
No site: illustrative model

CLIENT
Illustrative model, no client

REVISIONS

NO.	DATE	DESCRIPTION

DATE 2026-10-27
SCALE AS NOTED
PROJECT NO. SHW-16
PHASE Illustrative

SHEET TITLE
DOOR SCHEDULE

SHEET NUMBER
A-601

DOOR SCHEDULE (CONT.)

MARK	LEVEL	LOCATION	DOOR TYPE	WIDTH (MM)	HEIGHT (MM)	THICK. (MM)	OPERATION	DOOR MATERIAL / FINISH	FRAME	FIRE RATING	HARDWARE SET	SMOKE SEAL	EXTERIOR
D9	Level 1	1-B1-CO1a Corridor / 1-B1-U009-02 Entry	Unit entry door 3'-0" x 7'-0"	914	2134	45	Single swing left						NO
D10	Level 1	1-B1-CO1b Corridor / 1-B1-U010-02 Entry	Unit entry door 3'-0" x 7'-0"	914	2134	45	Single swing left						NO
D11	Level 1	1-B1-CO1b Corridor / 1-B1-U011-02 Entry	Unit entry door 3'-0" x 7'-0"	914	2134	45	Single swing left						NO
ID001	Level 1	1-B1-U001-01 Living / dining / 1-B1-U001-02 Kitchen	Interior door, single swing 2'-8" x 6'-8"	813	2032	35	Single swing	Solid-core wood	Wood, knock-down, Wood	Not rated	HW-R1 (passage or privacy set, hinges)	No	NO
ID002	Level 1	1-B1-U001-01 Living / dining / 1-B1-U001-03 Entry	Interior door, single swing 2'-8" x 6'-8"	813	2032	35	Single swing	Solid-core wood	Wood, knock-down, Wood	Not rated	HW-R1 (passage or privacy set, hinges)	No	NO
ID003	Level 1	1-B1-U001-01 Living / dining / 1-B1-U001-06 Hall	Interior door, single swing 2'-8" x 6'-8"	813	2032	35	Single swing	Solid-core wood	Wood, knock-down, Wood	Not rated	HW-R1 (passage or privacy set, hinges)	No	NO
ID004	Level 1	1-B1-U001-04 Bedroom 1 / 1-B1-U001-06 Hall	Interior door, single swing 2'-8" x 6'-8"	813	2032	35	Single swing	Solid-core wood	Wood, knock-down, Wood	Not rated	HW-R1 (passage or privacy set, hinges)	No	NO
ID005	Level 1	1-B1-U001-05 Bedroom 2 / 1-B1-U001-01 Living / dining	Interior door, single swing 2'-8" x 6'-8"	813	2032	35	Single swing	Solid-core wood	Wood, knock-down, Wood	Not rated	HW-R1 (passage or privacy set, hinges)	No	NO
ID006	Level 1	1-B1-U001-06 Hall / 1-B1-U001-09 Bathroom 1	Interior door, single swing 2'-8" x 6'-8"	813	2032	35	Single swing	Solid-core wood	Wood, knock-down, Wood	Not rated	HW-R1 (passage or privacy set, hinges)	No	NO
ID007	Level 1	1-B1-U001-05 Bedroom 2 / 1-B1-U001-11 Bathroom 2	Interior door, single swing 2'-8" x 6'-8"	813	2032	35	Single swing	Solid-core wood	Wood, knock-down, Wood	Not rated	HW-R1 (passage or privacy set, hinges)	No	NO
ID008	Level 1	1-B1-U002-01 Living / dining / 1-B1-U002-02 Kitchen	Interior door, single swing 2'-8" x 6'-8"	813	2032	35	Single swing	Solid-core wood	Wood, knock-down, Wood	Not rated	HW-R1 (passage or privacy set, hinges)	No	NO
ID009	Level 1	1-B1-U002-01 Living / dining / 1-B1-U002-03 Entry	Interior door, single swing 2'-8" x 6'-8"	813	2032	35	Single swing	Solid-core wood	Wood, knock-down, Wood	Not rated	HW-R1 (passage or privacy set, hinges)	No	NO
ID010	Level 1	1-B1-U002-06 Hall / 1-B1-U002-01 Living / dining	Interior door, single swing 2'-8" x 6'-8"	813	2032	35	Single swing	Solid-core wood	Wood, knock-down, Wood	Not rated	HW-R1 (passage or privacy set, hinges)	No	NO
ID011	Level 1	1-B1-U002-04 Bedroom 1 / 1-B1-U002-06 Hall	Interior door, single swing 2'-8" x 6'-8"	813	2032	35	Single swing	Solid-core wood	Wood, knock-down, Wood	Not rated	HW-R1 (passage or privacy set, hinges)	No	NO
ID012	Level 1	1-B1-U002-01 Living / dining / 1-B1-U002-05 Bedroom 2	Interior door, single swing 2'-8" x 6'-8"	813	2032	35	Single swing	Solid-core wood	Wood, knock-down, Wood	Not rated	HW-R1 (passage or privacy set, hinges)	No	NO
ID013	Level 1	1-B1-U002-06 Hall / 1-B1-U002-09 Bathroom 1	Interior door, single swing 2'-8" x 6'-8"	813	2032	35	Single swing	Solid-core wood	Wood, knock-down, Wood	Not rated	HW-R1 (passage or privacy set, hinges)	No	NO
ID014	Level 1	1-B1-U002-05 Bedroom 2 / 1-B1-U002-11 Bathroom 2	Interior door, single swing 2'-8" x 6'-8"	813	2032	35	Single swing	Solid-core wood	Wood, knock-down, Wood	Not rated	HW-R1 (passage or privacy set, hinges)	No	NO
ID015	Level 1	1-B1-U003-04 Living / kitchen / 1-B1-U003-02 Entry	Interior door, single swing 2'-8" x 6'-8"	813	2032	35	Single swing	Solid-core wood	Wood, knock-down, Wood	Not rated	HW-R1 (passage or privacy set, hinges)	No	NO
ID016	Level 1	1-B1-U003-01 Bathroom / 1-B1-U003-02 Entry	Interior door, single swing 2'-8" x 6'-8"	813	2032	35	Single swing	Solid-core wood	Wood, knock-down, Wood	Not rated	HW-R1 (passage or privacy set, hinges)	No	NO
ID017	Level 1	1-B1-U004-01 Living / dining / 1-B1-U004-02 Kitchen	Interior door, single swing 2'-8" x 6'-8"	813	2032	35	Single swing	Solid-core wood	Wood, knock-down, Wood	Not rated	HW-R1 (passage or privacy set, hinges)	No	NO
ID018	Level 1	1-B1-U004-01 Living / dining / 1-B1-U004-03 Entry	Interior door, single swing 2'-8" x 6'-8"	813	2032	35	Single swing	Solid-core wood	Wood, knock-down, Wood	Not rated	HW-R1 (passage or privacy set, hinges)	No	NO
ID019	Level 1	1-B1-U004-06 Hall / 1-B1-U004-01 Living / dining	Interior door, single swing 2'-8" x 6'-8"	813	2032	35	Single swing	Solid-core wood	Wood, knock-down, Wood	Not rated	HW-R1 (passage or privacy set, hinges)	No	NO
ID020	Level 1	1-B1-U004-04 Bedroom 1 / 1-B1-U004-06 Hall	Interior door, single swing 2'-8" x 6'-8"	813	2032	35	Single swing	Solid-core wood	Wood, knock-down, Wood	Not rated	HW-R1 (passage or privacy set, hinges)	No	NO
ID021	Level 1	1-B1-U004-01 Living / dining / 1-B1-U004-05 Bedroom 2	Interior door, single swing 2'-8" x 6'-8"	813	2032	35	Single swing	Solid-core wood	Wood, knock-down, Wood	Not rated	HW-R1 (passage or privacy set, hinges)	No	NO
ID022	Level 1	1-B1-U004-06 Hall / 1-B1-U004-09 Bathroom 1	Interior door, single swing 2'-8" x 6'-8"	813	2032	35	Single swing	Solid-core wood	Wood, knock-down, Wood	Not rated	HW-R1 (passage or privacy set, hinges)	No	NO
ID023	Level 1	1-B1-U004-05 Bedroom 2 / 1-B1-U004-11 Bathroom 2	Interior door, single swing 2'-8" x 6'-8"	813	2032	35	Single swing	Solid-core wood	Wood, knock-down, Wood	Not rated	HW-R1 (passage or privacy set, hinges)	No	NO
ID024	Level 1	1-B1-U005-01 Living / dining / 1-B1-U005-02 Kitchen	Interior door, single swing 2'-8" x 6'-8"	813	2032	35	Single swing	Solid-core wood	Wood, knock-down, Wood	Not rated	HW-R1 (passage or privacy set, hinges)	No	NO
ID025	Level 1	1-B1-U005-01 Living / dining / 1-B1-U005-03 Entry	Interior door, single swing 2'-8" x 6'-8"	813	2032	35	Single swing	Solid-core wood	Wood, knock-down, Wood	Not rated	HW-R1 (passage or privacy set, hinges)	No	NO
ID026	Level 1	1-B1-U005-01 Living / dining / 1-B1-U005-06 Hall	Interior door, single swing 2'-8" x 6'-8"	813	2032	35	Single swing	Solid-core wood	Wood, knock-down, Wood	Not rated	HW-R1 (passage or privacy set, hinges)	No	NO
ID027	Level 1	1-B1-U005-04 Bedroom 1 / 1-B1-U005-06 Hall	Interior door, single swing 2'-8" x 6'-8"	813	2032	35	Single swing	Solid-core wood	Wood, knock-down, Wood	Not rated	HW-R1 (passage or privacy set, hinges)	No	NO
ID028	Level 1	1-B1-U005-05 Bedroom 2 / 1-B1-U005-01 Living / dining	Interior door, single swing 2'-8" x 6'-8"	813	2032	35	Single swing	Solid-core wood	Wood, knock-down, Wood	Not rated	HW-R1 (passage or privacy set, hinges)	No	NO
ID029	Level 1	1-B1-U005-06 Hall / 1-B1-U005-09 Bathroom 1	Interior door, single swing 2'-8" x 6'-8"	813	2032	35	Single swing	Solid-core wood	Wood, knock-down, Wood	Not rated	HW-R1 (passage or privacy set, hinges)	No	NO
ID030	Level 1	1-B1-U005-05 Bedroom 2 / 1-B1-U005-11 Bathroom 2	Interior door, single swing 2'-8" x 6'-8"	813	2032	35	Single swing	Solid-core wood	Wood, knock-down, Wood	Not rated	HW-R1 (passage or privacy set, hinges)	No	NO
ID031	Level 1	1-B1-U006-04 Living / kitchen / 1-B1-U006-02 Entry	Interior door, single swing 2'-8" x 6'-8"	813	2032	35	Single swing	Solid-core wood	Wood, knock-down, Wood	Not rated	HW-R1 (passage or privacy set, hinges)	No	NO
ID032	Level 1	1-B1-U006-02 Entry / 1-B1-U006-01 Bathroom	Interior door, single swing 2'-8" x 6'-8"	813	2032	35	Single swing	Solid-core wood	Wood, knock-down, Wood	Not rated	HW-R1 (passage or privacy set, hinges)	No	NO
ID033	Level 1	1-B1-U007-02 Entry / 1-B1-U007-01 Living / kitchen	Interior door, single swing 2'-8" x 6'-8"	813	2032	35	Single swing	Solid-core wood	Wood, knock-down, Wood	Not rated	HW-R1 (passage or privacy set, hinges)	No	NO
ID034	Level 1	1-B1-U007-04 Hall / 1-B1-U007-01 Living / kitchen	Interior door, single swing 2'-8" x 6'-8"	813	2032	35	Single swing	Solid-core wood	Wood, knock-down, Wood	Not rated	HW-R1 (passage or privacy set, hinges)	No	NO
ID035	Level 1	1-B1-U007-04 Hall / 1-B1-U007-03 Bedroom	Interior door, single swing 2'-8" x 6'-8"	813	2032	35	Single swing	Solid-core wood	Wood, knock-down, Wood	Not rated	HW-R1 (passage or privacy set, hinges)	No	NO
ID036	Level 1	1-B1-U007-07 Bathroom / 1-B1-U007-04 Hall	Interior door, single swing 2'-8" x 6'-8"	813	2032	35	Single swing	Solid-core wood	Wood, knock-down, Wood	Not rated	HW-R1 (passage or privacy set, hinges)	No	NO
ID037	Level 1	1-B1-U008-01 Living / kitchen / 1-B1-U008-02 Entry	Interior door, single swing 2'-8" x 6'-8"	813	2032	35	Single swing	Solid-core wood	Wood, knock-down, Wood	Not rated	HW-R1 (passage or privacy set, hinges)	No	NO
ID038	Level 1	1-B1-U008-01 Living / kitchen / 1-B1-U008-04 Hall	Interior door, single swing 2'-8" x 6'-8"	813	2032	35	Single swing	Solid-core wood	Wood, knock-down, Wood	Not rated	HW-R1 (passage or privacy set, hinges)	No	NO

CITY STAMP AREA / PROFESSIONAL SEAL

NOT FOR CONSTRUCTION

FIRM
NativeBIM showcase

PROJECT
Energy-ready multifamily bar (illustrative)
No site: illustrative model

CLIENT
Illustrative model, no client

REVISIONS

NO.	DATE	DESCRIPTION

DATE 2026-10-27
SCALE AS NOTED
PROJECT NO. SHW-16
PHASE Illustrative

SHEET TITLE
DOOR SCHEDULE

SHEET NUMBER
A-602

DOOR SCHEDULE (CONT.)

MARK	LEVEL	LOCATION	DOOR TYPE	WIDTH (MM)	HEIGHT (MM)	THICK. (MM)	OPERATION	DOOR MATERIAL / FINISH	FRAME	FIRE RATING	HARDWARE SET	SMOKE SEAL	EXTERIOR
ID039	Level 1	1-B1-U008-04 Hall / 1-B1-U008-03 Bedroom	Interior door, single swing 2'-8" x 6'-8"	813	2032	35	Single swing	Solid-core wood	Wood, knock-down, Wood	Not rated	HW-R1 (passage or privacy set, hinges)	No	NO
ID040	Level 1	1-B1-U008-07 Bathroom / 1-B1-U008-04 Hall	Interior door, single swing 2'-8" x 6'-8"	813	2032	35	Single swing	Solid-core wood	Wood, knock-down, Wood	Not rated	HW-R1 (passage or privacy set, hinges)	No	NO
ID041	Level 1	1-B1-U009-02 Entry / 1-B1-U009-01 Living / kitchen	Interior door, single swing 2'-8" x 6'-8"	813	2032	35	Single swing	Solid-core wood	Wood, knock-down, Wood	Not rated	HW-R1 (passage or privacy set, hinges)	No	NO
ID042	Level 1	1-B1-U009-04 Hall / 1-B1-U009-01 Living / kitchen	Interior door, single swing 2'-8" x 6'-8"	813	2032	35	Single swing	Solid-core wood	Wood, knock-down, Wood	Not rated	HW-R1 (passage or privacy set, hinges)	No	NO
ID043	Level 1	1-B1-U009-04 Hall / 1-B1-U009-03 Bedroom	Interior door, single swing 2'-8" x 6'-8"	813	2032	35	Single swing	Solid-core wood	Wood, knock-down, Wood	Not rated	HW-R1 (passage or privacy set, hinges)	No	NO
ID044	Level 1	1-B1-U009-07 Bathroom / 1-B1-U009-04 Hall	Interior door, single swing 2'-8" x 6'-8"	813	2032	35	Single swing	Solid-core wood	Wood, knock-down, Wood	Not rated	HW-R1 (passage or privacy set, hinges)	No	NO
ID045	Level 1	1-B1-U010-01 Living / kitchen / 1-B1-U010-02 Entry	Interior door, single swing 2'-8" x 6'-8"	813	2032	35	Single swing	Solid-core wood	Wood, knock-down, Wood	Not rated	HW-R1 (passage or privacy set, hinges)	No	NO
ID046	Level 1	1-B1-U010-01 Living / kitchen / 1-B1-U010-04 Hall	Interior door, single swing 2'-8" x 6'-8"	813	2032	35	Single swing	Solid-core wood	Wood, knock-down, Wood	Not rated	HW-R1 (passage or privacy set, hinges)	No	NO
ID047	Level 1	1-B1-U010-04 Hall / 1-B1-U010-03 Bedroom	Interior door, single swing 2'-8" x 6'-8"	813	2032	35	Single swing	Solid-core wood	Wood, knock-down, Wood	Not rated	HW-R1 (passage or privacy set, hinges)	No	NO
ID048	Level 1	1-B1-U010-07 Bathroom / 1-B1-U010-04 Hall	Interior door, single swing 2'-8" x 6'-8"	813	2032	35	Single swing	Solid-core wood	Wood, knock-down, Wood	Not rated	HW-R1 (passage or privacy set, hinges)	No	NO
ID049	Level 1	1-B1-U011-02 Entry / 1-B1-U011-01 Living / kitchen	Interior door, single swing 2'-8" x 6'-8"	813	2032	35	Single swing	Solid-core wood	Wood, knock-down, Wood	Not rated	HW-R1 (passage or privacy set, hinges)	No	NO
ID050	Level 1	1-B1-U011-04 Hall / 1-B1-U011-01 Living / kitchen	Interior door, single swing 2'-8" x 6'-8"	813	2032	35	Single swing	Solid-core wood	Wood, knock-down, Wood	Not rated	HW-R1 (passage or privacy set, hinges)	No	NO
ID051	Level 1	1-B1-U011-04 Hall / 1-B1-U011-03 Bedroom	Interior door, single swing 2'-8" x 6'-8"	813	2032	35	Single swing	Solid-core wood	Wood, knock-down, Wood	Not rated	HW-R1 (passage or privacy set, hinges)	No	NO
ID052	Level 1	1-B1-U011-07 Bathroom / 1-B1-U011-04 Hall	Interior door, single swing 2'-8" x 6'-8"	813	2032	35	Single swing	Solid-core wood	Wood, knock-down, Wood	Not rated	HW-R1 (passage or privacy set, hinges)	No	NO
SF01	Level 1	1-B1-CR Elevator core	Storefront entry, pair 6'-0" x 7'-0"	1829	2134	45	Double door, single swing	Aluminium and tempered glass	Storefront, thermally broken, Aluminium	Not rated	HW-S1 (pivots, panic devices, closers)	No	YES
CD034	Level 2	2-B1-U001-06 Hall / 2-B1-U001-07 Hall closet	Closet door, single swing 2'-0" x 6'-8"	610	2032	35	Single swing	Hollow-core wood	Wood, knock-down, Wood	Not rated	HW-R2 (dummy knob, hinges)	No	NO
CD035	Level 2	2-B1-U001-06 Hall / 2-B1-U001-08 Laundry	Closet door, single swing 2'-0" x 6'-8"	610	2032	35	Single swing	Hollow-core wood	Wood, knock-down, Wood	Not rated	HW-R2 (dummy knob, hinges)	No	NO
CD036	Level 2	2-B1-U001-05 Bedroom 2 / 2-B1-U001-10 Walk-in closet	Closet door, single swing 2'-0" x 6'-8"	610	2032	35	Single swing	Hollow-core wood	Wood, knock-down, Wood	Not rated	HW-R2 (dummy knob, hinges)	No	NO
CD037	Level 2	2-B1-U001-04 Bedroom 1 / 2-B1-U001-12 Closet	Closet door, single swing 2'-0" x 6'-8"	610	2032	35	Single swing	Hollow-core wood	Wood, knock-down, Wood	Not rated	HW-R2 (dummy knob, hinges)	No	NO
CD038	Level 2	2-B1-U002-07 Hall closet / 2-B1-U002-06 Hall	Closet door, single swing 2'-0" x 6'-8"	610	2032	35	Single swing	Hollow-core wood	Wood, knock-down, Wood	Not rated	HW-R2 (dummy knob, hinges)	No	NO
CD039	Level 2	2-B1-U002-06 Hall / 2-B1-U002-08 Laundry	Closet door, single swing 2'-0" x 6'-8"	610	2032	35	Single swing	Hollow-core wood	Wood, knock-down, Wood	Not rated	HW-R2 (dummy knob, hinges)	No	NO
CD040	Level 2	2-B1-U002-05 Bedroom 2 / 2-B1-U002-10 Walk-in closet	Closet door, single swing 2'-0" x 6'-8"	610	2032	35	Single swing	Hollow-core wood	Wood, knock-down, Wood	Not rated	HW-R2 (dummy knob, hinges)	No	NO
CD041	Level 2	2-B1-U002-04 Bedroom 1 / 2-B1-U002-12 Closet	Closet door, single swing 2'-0" x 6'-8"	610	2032	35	Single swing	Hollow-core wood	Wood, knock-down, Wood	Not rated	HW-R2 (dummy knob, hinges)	No	NO
CD042	Level 2	2-B1-U003-02 Entry / 2-B1-U003-03 Closet	Closet door, single swing 2'-0" x 6'-8"	610	2032	35	Single swing	Hollow-core wood	Wood, knock-down, Wood	Not rated	HW-R2 (dummy knob, hinges)	No	NO
CD043	Level 2	2-B1-U004-07 Hall closet / 2-B1-U004-06 Hall	Closet door, single swing 2'-0" x 6'-8"	610	2032	35	Single swing	Hollow-core wood	Wood, knock-down, Wood	Not rated	HW-R2 (dummy knob, hinges)	No	NO
CD044	Level 2	2-B1-U004-06 Hall / 2-B1-U004-08 Laundry	Closet door, single swing 2'-0" x 6'-8"	610	2032	35	Single swing	Hollow-core wood	Wood, knock-down, Wood	Not rated	HW-R2 (dummy knob, hinges)	No	NO
CD045	Level 2	2-B1-U004-05 Bedroom 2 / 2-B1-U004-10 Walk-in closet	Closet door, single swing 2'-0" x 6'-8"	610	2032	35	Single swing	Hollow-core wood	Wood, knock-down, Wood	Not rated	HW-R2 (dummy knob, hinges)	No	NO
CD046	Level 2	2-B1-U004-04 Bedroom 1 / 2-B1-U004-12 Closet	Closet door, single swing 2'-0" x 6'-8"	610	2032	35	Single swing	Hollow-core wood	Wood, knock-down, Wood	Not rated	HW-R2 (dummy knob, hinges)	No	NO
CD047	Level 2	2-B1-U005-06 Hall / 2-B1-U005-07 Hall closet	Closet door, single swing 2'-0" x 6'-8"	610	2032	35	Single swing	Hollow-core wood	Wood, knock-down, Wood	Not rated	HW-R2 (dummy knob, hinges)	No	NO
CD048	Level 2	2-B1-U005-06 Hall / 2-B1-U005-08 Laundry	Closet door, single swing 2'-0" x 6'-8"	610	2032	35	Single swing	Hollow-core wood	Wood, knock-down, Wood	Not rated	HW-R2 (dummy knob, hinges)	No	NO
CD049	Level 2	2-B1-U005-05 Bedroom 2 / 2-B1-U005-10 Walk-in closet	Closet door, single swing 2'-0" x 6'-8"	610	2032	35	Single swing	Hollow-core wood	Wood, knock-down, Wood	Not rated	HW-R2 (dummy knob, hinges)	No	NO
CD050	Level 2	2-B1-U005-04 Bedroom 1 / 2-B1-U005-12 Closet	Closet door, single swing 2'-0" x 6'-8"	610	2032	35	Single swing	Hollow-core wood	Wood, knock-down, Wood	Not rated	HW-R2 (dummy knob, hinges)	No	NO
CD051	Level 2	2-B1-U006-03 Closet / 2-B1-U006-02 Entry	Closet door, single swing 2'-0" x 6'-8"	610	2032	35	Single swing	Hollow-core wood	Wood, knock-down, Wood	Not rated	HW-R2 (dummy knob, hinges)	No	NO
CD052	Level 2	2-B1-U007-05 Hall closet / 2-B1-U007-04 Hall	Closet door, single swing 2'-0" x 6'-8"	610	2032	35	Single swing	Hollow-core wood	Wood, knock-down, Wood	Not rated	HW-R2 (dummy knob, hinges)	No	NO
CD053	Level 2	2-B1-U007-06 Laundry / 2-B1-U007-04 Hall	Closet door, single swing 2'-0" x 6'-8"	610	2032	35	Single swing	Hollow-core wood	Wood, knock-down, Wood	Not rated	HW-R2 (dummy knob, hinges)	No	NO
CD054	Level 2	2-B1-U007-08 Closet / 2-B1-U007-03 Bedroom	Closet door, single swing 2'-0" x 6'-8"	610	2032	35	Single swing	Hollow-core wood	Wood, knock-down, Wood	Not rated	HW-R2 (dummy knob, hinges)	No	NO
CD055	Level 2	2-B1-U008-04 Hall / 2-B1-U008-05 Hall closet	Closet door, single swing 2'-0" x 6'-8"	610	2032	35	Single swing	Hollow-core wood	Wood, knock-down, Wood	Not rated	HW-R2 (dummy knob, hinges)	No	NO
CD056	Level 2	2-B1-U008-06 Laundry / 2-B1-U008-04 Hall	Closet door, single swing 2'-0" x 6'-8"	610	2032	35	Single swing	Hollow-core wood	Wood, knock-down, Wood	Not rated	HW-R2 (dummy knob, hinges)	No	NO
CD057	Level 2	2-B1-U008-08 Closet / 2-B1-U008-03 Bedroom	Closet door, single swing 2'-0" x 6'-8"	610	2032	35	Single swing	Hollow-core wood	Wood, knock-down, Wood	Not rated	HW-R2 (dummy knob, hinges)	No	NO
CD058	Level 2	2-B1-U009-05 Hall closet / 2-B1-U009-04 Hall	Closet door, single swing 2'-0" x 6'-8"	610	2032	35	Single swing	Hollow-core wood	Wood, knock-down, Wood	Not rated	HW-R2 (dummy knob, hinges)	No	NO
CD059	Level 2	2-B1-U009-06 Laundry / 2-B1-U009-04 Hall	Closet door, single swing 2'-0" x 6'-8"	610	2032	35	Single swing	Hollow-core wood	Wood, knock-down, Wood	Not rated	HW-R2 (dummy knob, hinges)	No	NO

CITY STAMP AREA / PROFESSIONAL SEAL

NOT FOR CONSTRUCTION

FIRM
NativeBIM showcase

PROJECT
Energy-ready multifamily bar (illustrative)
No site: illustrative model

CLIENT
Illustrative model, no client

REVISIONS

NO.	DATE	DESCRIPTION

DATE 2026-10-27
SCALE AS NOTED
PROJECT NO. SHW-16
PHASE Illustrative

SHEET TITLE
DOOR SCHEDULE

SHEET NUMBER
A-603

DOOR SCHEDULE (CONT.)

MARK	LEVEL	LOCATION	DOOR TYPE	WIDTH (MM)	HEIGHT (MM)	THICK. (MM)	OPERATION	DOOR MATERIAL / FINISH	FRAME	FIRE RATING	HARDWARE SET	SMOKE SEAL	EXTERIOR
CD060	Level 2	2-B1-U009-08 Closet / 2-B1-U009-03 Bedroom	Closet door, single swing 2'-0" x 6'-8"	610	2032	35	Single swing	Hollow-core wood	Wood, knock-down, Wood	Not rated	HW-R2 (dummy knob, hinges)	No	NO
CD061	Level 2	2-B1-U010-04 Hall / 2-B1-U010-05 Hall closet	Closet door, single swing 2'-0" x 6'-8"	610	2032	35	Single swing	Hollow-core wood	Wood, knock-down, Wood	Not rated	HW-R2 (dummy knob, hinges)	No	NO
CD062	Level 2	2-B1-U010-06 Laundry / 2-B1-U010-04 Hall	Closet door, single swing 2'-0" x 6'-8"	610	2032	35	Single swing	Hollow-core wood	Wood, knock-down, Wood	Not rated	HW-R2 (dummy knob, hinges)	No	NO
CD063	Level 2	2-B1-U010-08 Closet / 2-B1-U010-03 Bedroom	Closet door, single swing 2'-0" x 6'-8"	610	2032	35	Single swing	Hollow-core wood	Wood, knock-down, Wood	Not rated	HW-R2 (dummy knob, hinges)	No	NO
CD064	Level 2	2-B1-U011-05 Hall closet / 2-B1-U011-04 Hall	Closet door, single swing 2'-0" x 6'-8"	610	2032	35	Single swing	Hollow-core wood	Wood, knock-down, Wood	Not rated	HW-R2 (dummy knob, hinges)	No	NO
CD065	Level 2	2-B1-U011-06 Laundry / 2-B1-U011-04 Hall	Closet door, single swing 2'-0" x 6'-8"	610	2032	35	Single swing	Hollow-core wood	Wood, knock-down, Wood	Not rated	HW-R2 (dummy knob, hinges)	No	NO
CD066	Level 2	2-B1-U011-08 Closet / 2-B1-U011-03 Bedroom	Closet door, single swing 2'-0" x 6'-8"	610	2032	35	Single swing	Hollow-core wood	Wood, knock-down, Wood	Not rated	HW-R2 (dummy knob, hinges)	No	NO
D12	Level 2	2-B1-U001-03 Entry / 2-B1-CO1a Corridor	Unit entry door 3'-0" x 7'-0"	914	2134	45	Single swing left						NO
D13	Level 2	2-B1-U002-03 Entry / 2-B1-CO1a Corridor	Unit entry door 3'-0" x 7'-0"	914	2134	45	Single swing left						NO
D14	Level 2	2-B1-U003-02 Entry / 2-B1-CO1a Corridor	Unit entry door 3'-0" x 7'-0"	914	2134	45	Single swing left						NO
D15	Level 2	2-B1-U004-03 Entry / 2-B1-CO1b Corridor	Unit entry door 3'-0" x 7'-0"	914	2134	45	Single swing left						NO
D16	Level 2	2-B1-U005-03 Entry / 2-B1-CO1b Corridor	Unit entry door 3'-0" x 7'-0"	914	2134	45	Single swing left						NO
D17	Level 2	2-B1-U006-02 Entry / 2-B1-CO1b Corridor	Unit entry door 3'-0" x 7'-0"	914	2134	45	Single swing left						NO
D18	Level 2	2-B1-CO1a Corridor / 2-B1-U007-02 Entry	Unit entry door 3'-0" x 7'-0"	914	2134	45	Single swing left						NO
D19	Level 2	2-B1-CO1a Corridor / 2-B1-U008-02 Entry	Unit entry door 3'-0" x 7'-0"	914	2134	45	Single swing left						NO
D20	Level 2	2-B1-CO1a Corridor / 2-B1-U009-02 Entry	Unit entry door 3'-0" x 7'-0"	914	2134	45	Single swing left						NO
D21	Level 2	2-B1-CO1b Corridor / 2-B1-U010-02 Entry	Unit entry door 3'-0" x 7'-0"	914	2134	45	Single swing left						NO
D22	Level 2	2-B1-CO1b Corridor / 2-B1-U011-02 Entry	Unit entry door 3'-0" x 7'-0"	914	2134	45	Single swing left						NO
ID053	Level 2	2-B1-U001-01 Living / dining / 2-B1-U001-02 Kitchen	Interior door, single swing 2'-8" x 6'-8"	813	2032	35	Single swing	Solid-core wood	Wood, knock-down, Wood	Not rated	HW-R1 (passage or privacy set, hinges)	No	NO
ID054	Level 2	2-B1-U001-01 Living / dining / 2-B1-U001-03 Entry	Interior door, single swing 2'-8" x 6'-8"	813	2032	35	Single swing	Solid-core wood	Wood, knock-down, Wood	Not rated	HW-R1 (passage or privacy set, hinges)	No	NO
ID055	Level 2	2-B1-U001-01 Living / dining / 2-B1-U001-06 Hall	Interior door, single swing 2'-8" x 6'-8"	813	2032	35	Single swing	Solid-core wood	Wood, knock-down, Wood	Not rated	HW-R1 (passage or privacy set, hinges)	No	NO
ID056	Level 2	2-B1-U001-04 Bedroom 1 / 2-B1-U001-06 Hall	Interior door, single swing 2'-8" x 6'-8"	813	2032	35	Single swing	Solid-core wood	Wood, knock-down, Wood	Not rated	HW-R1 (passage or privacy set, hinges)	No	NO
ID057	Level 2	2-B1-U001-05 Bedroom 2 / 2-B1-U001-01 Living / dining	Interior door, single swing 2'-8" x 6'-8"	813	2032	35	Single swing	Solid-core wood	Wood, knock-down, Wood	Not rated	HW-R1 (passage or privacy set, hinges)	No	NO
ID058	Level 2	2-B1-U001-06 Hall / 2-B1-U001-09 Bathroom 1	Interior door, single swing 2'-8" x 6'-8"	813	2032	35	Single swing	Solid-core wood	Wood, knock-down, Wood	Not rated	HW-R1 (passage or privacy set, hinges)	No	NO
ID059	Level 2	2-B1-U001-05 Bedroom 2 / 2-B1-U001-11 Bathroom 2	Interior door, single swing 2'-8" x 6'-8"	813	2032	35	Single swing	Solid-core wood	Wood, knock-down, Wood	Not rated	HW-R1 (passage or privacy set, hinges)	No	NO
ID060	Level 2	2-B1-U002-01 Living / dining / 2-B1-U002-02 Kitchen	Interior door, single swing 2'-8" x 6'-8"	813	2032	35	Single swing	Solid-core wood	Wood, knock-down, Wood	Not rated	HW-R1 (passage or privacy set, hinges)	No	NO
ID061	Level 2	2-B1-U002-01 Living / dining / 2-B1-U002-03 Entry	Interior door, single swing 2'-8" x 6'-8"	813	2032	35	Single swing	Solid-core wood	Wood, knock-down, Wood	Not rated	HW-R1 (passage or privacy set, hinges)	No	NO
ID062	Level 2	2-B1-U002-06 Hall / 2-B1-U002-01 Living / dining	Interior door, single swing 2'-8" x 6'-8"	813	2032	35	Single swing	Solid-core wood	Wood, knock-down, Wood	Not rated	HW-R1 (passage or privacy set, hinges)	No	NO
ID063	Level 2	2-B1-U002-04 Bedroom 1 / 2-B1-U002-06 Hall	Interior door, single swing 2'-8" x 6'-8"	813	2032	35	Single swing	Solid-core wood	Wood, knock-down, Wood	Not rated	HW-R1 (passage or privacy set, hinges)	No	NO
ID064	Level 2	2-B1-U002-01 Living / dining / 2-B1-U002-05 Bedroom 2	Interior door, single swing 2'-8" x 6'-8"	813	2032	35	Single swing	Solid-core wood	Wood, knock-down, Wood	Not rated	HW-R1 (passage or privacy set, hinges)	No	NO
ID065	Level 2	2-B1-U002-06 Hall / 2-B1-U002-09 Bathroom 1	Interior door, single swing 2'-8" x 6'-8"	813	2032	35	Single swing	Solid-core wood	Wood, knock-down, Wood	Not rated	HW-R1 (passage or privacy set, hinges)	No	NO
ID066	Level 2	2-B1-U002-05 Bedroom 2 / 2-B1-U002-11 Bathroom 2	Interior door, single swing 2'-8" x 6'-8"	813	2032	35	Single swing	Solid-core wood	Wood, knock-down, Wood	Not rated	HW-R1 (passage or privacy set, hinges)	No	NO
ID067	Level 2	2-B1-U003-04 Living / kitchen / 2-B1-U003-02 Entry	Interior door, single swing 2'-8" x 6'-8"	813	2032	35	Single swing	Solid-core wood	Wood, knock-down, Wood	Not rated	HW-R1 (passage or privacy set, hinges)	No	NO
ID068	Level 2	2-B1-U003-01 Bathroom / 2-B1-U003-02 Entry	Interior door, single swing 2'-8" x 6'-8"	813	2032	35	Single swing	Solid-core wood	Wood, knock-down, Wood	Not rated	HW-R1 (passage or privacy set, hinges)	No	NO
ID069	Level 2	2-B1-U004-01 Living / dining / 2-B1-U004-02 Kitchen	Interior door, single swing 2'-8" x 6'-8"	813	2032	35	Single swing	Solid-core wood	Wood, knock-down, Wood	Not rated	HW-R1 (passage or privacy set, hinges)	No	NO
ID070	Level 2	2-B1-U004-01 Living / dining / 2-B1-U004-03 Entry	Interior door, single swing 2'-8" x 6'-8"	813	2032	35	Single swing	Solid-core wood	Wood, knock-down, Wood	Not rated	HW-R1 (passage or privacy set, hinges)	No	NO
ID071	Level 2	2-B1-U004-06 Hall / 2-B1-U004-01 Living / dining	Interior door, single swing 2'-8" x 6'-8"	813	2032	35	Single swing	Solid-core wood	Wood, knock-down, Wood	Not rated	HW-R1 (passage or privacy set, hinges)	No	NO
ID072	Level 2	2-B1-U004-04 Bedroom 1 / 2-B1-U004-06 Hall	Interior door, single swing 2'-8" x 6'-8"	813	2032	35	Single swing	Solid-core wood	Wood, knock-down, Wood	Not rated	HW-R1 (passage or privacy set, hinges)	No	NO
ID073	Level 2	2-B1-U004-01 Living / dining / 2-B1-U004-05 Bedroom 2	Interior door, single swing 2'-8" x 6'-8"	813	2032	35	Single swing	Solid-core wood	Wood, knock-down, Wood	Not rated	HW-R1 (passage or privacy set, hinges)	No	NO
ID074	Level 2	2-B1-U004-06 Hall / 2-B1-U004-09 Bathroom 1	Interior door, single swing 2'-8" x 6'-8"	813	2032	35	Single swing	Solid-core wood	Wood, knock-down, Wood	Not rated	HW-R1 (passage or privacy set, hinges)	No	NO
ID075	Level 2	2-B1-U004-05 Bedroom 2 / 2-B1-U004-11 Bathroom 2	Interior door, single swing 2'-8" x 6'-8"	813	2032	35	Single swing	Solid-core wood	Wood, knock-down, Wood	Not rated	HW-R1 (passage or privacy set, hinges)	No	NO

CITY STAMP AREA /
PROFESSIONAL SEAL

NOT FOR CONSTRUCTION

FIRM
NativeBIM showcase

PROJECT
Energy-ready multifamily bar (illustrative)
No site: illustrative model

CLIENT
Illustrative model, no client

REVISIONS

NO.	DATE	DESCRIPTION

DATE 2026-10-27
SCALE AS NOTED
PROJECT NO. SHW-16
PHASE Illustrative

SHEET TITLE
DOOR SCHEDULE

SHEET NUMBER
A-604

DOOR SCHEDULE (CONT.)

MARK	LEVEL	LOCATION	DOOR TYPE	WIDTH (MM)	HEIGHT (MM)	THICK. (MM)	OPERATION	DOOR MATERIAL / FINISH	FRAME	FIRE RATING	HARDWARE SET	SMOKE SEAL	EXTERIOR
ID076	Level 2	2-B1-U005-01 Living / dining / 2-B1-U005-02 Kitchen	Interior door, single swing 2'-8" x 6'-8"	813	2032	35	Single swing	Solid-core wood	Wood, knock-down, Wood	Not rated	HW-R1 (passage or privacy set, hinges)	No	NO
ID077	Level 2	2-B1-U005-01 Living / dining / 2-B1-U005-03 Entry	Interior door, single swing 2'-8" x 6'-8"	813	2032	35	Single swing	Solid-core wood	Wood, knock-down, Wood	Not rated	HW-R1 (passage or privacy set, hinges)	No	NO
ID078	Level 2	2-B1-U005-01 Living / dining / 2-B1-U005-06 Hall	Interior door, single swing 2'-8" x 6'-8"	813	2032	35	Single swing	Solid-core wood	Wood, knock-down, Wood	Not rated	HW-R1 (passage or privacy set, hinges)	No	NO
ID079	Level 2	2-B1-U005-04 Bedroom 1 / 2-B1-U005-06 Hall	Interior door, single swing 2'-8" x 6'-8"	813	2032	35	Single swing	Solid-core wood	Wood, knock-down, Wood	Not rated	HW-R1 (passage or privacy set, hinges)	No	NO
ID080	Level 2	2-B1-U005-05 Bedroom 2 / 2-B1-U005-01 Living / dining	Interior door, single swing 2'-8" x 6'-8"	813	2032	35	Single swing	Solid-core wood	Wood, knock-down, Wood	Not rated	HW-R1 (passage or privacy set, hinges)	No	NO
ID081	Level 2	2-B1-U005-06 Hall / 2-B1-U005-09 Bathroom 1	Interior door, single swing 2'-8" x 6'-8"	813	2032	35	Single swing	Solid-core wood	Wood, knock-down, Wood	Not rated	HW-R1 (passage or privacy set, hinges)	No	NO
ID082	Level 2	2-B1-U005-05 Bedroom 2 / 2-B1-U005-11 Bathroom 2	Interior door, single swing 2'-8" x 6'-8"	813	2032	35	Single swing	Solid-core wood	Wood, knock-down, Wood	Not rated	HW-R1 (passage or privacy set, hinges)	No	NO
ID083	Level 2	2-B1-U006-04 Living / kitchen / 2-B1-U006-02 Entry	Interior door, single swing 2'-8" x 6'-8"	813	2032	35	Single swing	Solid-core wood	Wood, knock-down, Wood	Not rated	HW-R1 (passage or privacy set, hinges)	No	NO
ID084	Level 2	2-B1-U006-02 Entry / 2-B1-U006-01 Bathroom	Interior door, single swing 2'-8" x 6'-8"	813	2032	35	Single swing	Solid-core wood	Wood, knock-down, Wood	Not rated	HW-R1 (passage or privacy set, hinges)	No	NO
ID085	Level 2	2-B1-U007-02 Entry / 2-B1-U007-01 Living / kitchen	Interior door, single swing 2'-8" x 6'-8"	813	2032	35	Single swing	Solid-core wood	Wood, knock-down, Wood	Not rated	HW-R1 (passage or privacy set, hinges)	No	NO
ID086	Level 2	2-B1-U007-04 Hall / 2-B1-U007-01 Living / kitchen	Interior door, single swing 2'-8" x 6'-8"	813	2032	35	Single swing	Solid-core wood	Wood, knock-down, Wood	Not rated	HW-R1 (passage or privacy set, hinges)	No	NO
ID087	Level 2	2-B1-U007-04 Hall / 2-B1-U007-03 Bedroom	Interior door, single swing 2'-8" x 6'-8"	813	2032	35	Single swing	Solid-core wood	Wood, knock-down, Wood	Not rated	HW-R1 (passage or privacy set, hinges)	No	NO
ID088	Level 2	2-B1-U007-07 Bathroom / 2-B1-U007-04 Hall	Interior door, single swing 2'-8" x 6'-8"	813	2032	35	Single swing	Solid-core wood	Wood, knock-down, Wood	Not rated	HW-R1 (passage or privacy set, hinges)	No	NO
ID089	Level 2	2-B1-U008-01 Living / kitchen / 2-B1-U008-02 Entry	Interior door, single swing 2'-8" x 6'-8"	813	2032	35	Single swing	Solid-core wood	Wood, knock-down, Wood	Not rated	HW-R1 (passage or privacy set, hinges)	No	NO
ID090	Level 2	2-B1-U008-01 Living / kitchen / 2-B1-U008-04 Hall	Interior door, single swing 2'-8" x 6'-8"	813	2032	35	Single swing	Solid-core wood	Wood, knock-down, Wood	Not rated	HW-R1 (passage or privacy set, hinges)	No	NO
ID091	Level 2	2-B1-U008-04 Hall / 2-B1-U008-03 Bedroom	Interior door, single swing 2'-8" x 6'-8"	813	2032	35	Single swing	Solid-core wood	Wood, knock-down, Wood	Not rated	HW-R1 (passage or privacy set, hinges)	No	NO
ID092	Level 2	2-B1-U008-07 Bathroom / 2-B1-U008-04 Hall	Interior door, single swing 2'-8" x 6'-8"	813	2032	35	Single swing	Solid-core wood	Wood, knock-down, Wood	Not rated	HW-R1 (passage or privacy set, hinges)	No	NO
ID093	Level 2	2-B1-U009-02 Entry / 2-B1-U009-01 Living / kitchen	Interior door, single swing 2'-8" x 6'-8"	813	2032	35	Single swing	Solid-core wood	Wood, knock-down, Wood	Not rated	HW-R1 (passage or privacy set, hinges)	No	NO
ID094	Level 2	2-B1-U009-04 Hall / 2-B1-U009-01 Living / kitchen	Interior door, single swing 2'-8" x 6'-8"	813	2032	35	Single swing	Solid-core wood	Wood, knock-down, Wood	Not rated	HW-R1 (passage or privacy set, hinges)	No	NO
ID095	Level 2	2-B1-U009-04 Hall / 2-B1-U009-03 Bedroom	Interior door, single swing 2'-8" x 6'-8"	813	2032	35	Single swing	Solid-core wood	Wood, knock-down, Wood	Not rated	HW-R1 (passage or privacy set, hinges)	No	NO
ID096	Level 2	2-B1-U009-07 Bathroom / 2-B1-U009-04 Hall	Interior door, single swing 2'-8" x 6'-8"	813	2032	35	Single swing	Solid-core wood	Wood, knock-down, Wood	Not rated	HW-R1 (passage or privacy set, hinges)	No	NO
ID097	Level 2	2-B1-U010-01 Living / kitchen / 2-B1-U010-02 Entry	Interior door, single swing 2'-8" x 6'-8"	813	2032	35	Single swing	Solid-core wood	Wood, knock-down, Wood	Not rated	HW-R1 (passage or privacy set, hinges)	No	NO
ID098	Level 2	2-B1-U010-01 Living / kitchen / 2-B1-U010-04 Hall	Interior door, single swing 2'-8" x 6'-8"	813	2032	35	Single swing	Solid-core wood	Wood, knock-down, Wood	Not rated	HW-R1 (passage or privacy set, hinges)	No	NO
ID099	Level 2	2-B1-U010-04 Hall / 2-B1-U010-03 Bedroom	Interior door, single swing 2'-8" x 6'-8"	813	2032	35	Single swing	Solid-core wood	Wood, knock-down, Wood	Not rated	HW-R1 (passage or privacy set, hinges)	No	NO
ID100	Level 2	2-B1-U010-07 Bathroom / 2-B1-U010-04 Hall	Interior door, single swing 2'-8" x 6'-8"	813	2032	35	Single swing	Solid-core wood	Wood, knock-down, Wood	Not rated	HW-R1 (passage or privacy set, hinges)	No	NO
ID101	Level 2	2-B1-U011-02 Entry / 2-B1-U011-01 Living / kitchen	Interior door, single swing 2'-8" x 6'-8"	813	2032	35	Single swing	Solid-core wood	Wood, knock-down, Wood	Not rated	HW-R1 (passage or privacy set, hinges)	No	NO
ID102	Level 2	2-B1-U011-04 Hall / 2-B1-U011-01 Living / kitchen	Interior door, single swing 2'-8" x 6'-8"	813	2032	35	Single swing	Solid-core wood	Wood, knock-down, Wood	Not rated	HW-R1 (passage or privacy set, hinges)	No	NO
ID103	Level 2	2-B1-U011-04 Hall / 2-B1-U011-03 Bedroom	Interior door, single swing 2'-8" x 6'-8"	813	2032	35	Single swing	Solid-core wood	Wood, knock-down, Wood	Not rated	HW-R1 (passage or privacy set, hinges)	No	NO
ID104	Level 2	2-B1-U011-07 Bathroom / 2-B1-U011-04 Hall	Interior door, single swing 2'-8" x 6'-8"	813	2032	35	Single swing	Solid-core wood	Wood, knock-down, Wood	Not rated	HW-R1 (passage or privacy set, hinges)	No	NO
PD001	Level 2	2-B1-U001-01 Living / dining	Patio door, sliding 6'-0" x 6'-8"	1829	2032	45	Sliding	Vinyl and insulated low-e glass, tempered	Vinyl, sliding, Vinyl	Not rated	HW-P1 (sliding latch, keeper, screen)	No	YES
PD002	Level 2	2-B1-U002-01 Living / dining	Patio door, sliding 6'-0" x 6'-8"	1829	2032	45	Sliding	Vinyl and insulated low-e glass, tempered	Vinyl, sliding, Vinyl	Not rated	HW-P1 (sliding latch, keeper, screen)	No	YES
PD003	Level 2	2-B1-U003-04 Living / kitchen	Patio door, sliding 6'-0" x 6'-8"	1829	2032	45	Sliding	Vinyl and insulated low-e glass, tempered	Vinyl, sliding, Vinyl	Not rated	HW-P1 (sliding latch, keeper, screen)	No	YES
PD004	Level 2	2-B1-U004-01 Living / dining	Patio door, sliding 6'-0" x 6'-8"	1829	2032	45	Sliding	Vinyl and insulated low-e glass, tempered	Vinyl, sliding, Vinyl	Not rated	HW-P1 (sliding latch, keeper, screen)	No	YES
PD005	Level 2	2-B1-U005-01 Living / dining	Patio door, sliding 6'-0" x 6'-8"	1829	2032	45	Sliding	Vinyl and insulated low-e glass, tempered	Vinyl, sliding, Vinyl	Not rated	HW-P1 (sliding latch, keeper, screen)	No	YES
PD006	Level 2	2-B1-U006-04 Living / kitchen	Patio door, sliding 6'-0" x 6'-8"	1829	2032	45	Sliding	Vinyl and insulated low-e glass, tempered	Vinyl, sliding, Vinyl	Not rated	HW-P1 (sliding latch, keeper, screen)	No	YES
PD007	Level 2	2-B1-U007-01 Living / kitchen	Patio door, sliding 6'-0" x 6'-8"	1829	2032	45	Sliding	Vinyl and insulated low-e glass, tempered	Vinyl, sliding, Vinyl	Not rated	HW-P1 (sliding latch, keeper, screen)	No	YES
PD008	Level 2	2-B1-U008-01 Living / kitchen	Patio door, sliding 6'-0" x 6'-8"	1829	2032	45	Sliding	Vinyl and insulated low-e glass, tempered	Vinyl, sliding, Vinyl	Not rated	HW-P1 (sliding latch, keeper, screen)	No	YES
PD009	Level 2	2-B1-U009-01 Living / kitchen	Patio door, sliding 6'-0" x 6'-8"	1829	2032	45	Sliding	Vinyl and insulated low-e glass, tempered	Vinyl, sliding, Vinyl	Not rated	HW-P1 (sliding latch, keeper, screen)	No	YES
PD010	Level 2	2-B1-U010-01 Living / kitchen	Patio door, sliding 6'-0" x 6'-8"	1829	2032	45	Sliding	Vinyl and insulated low-e glass, tempered	Vinyl, sliding, Vinyl	Not rated	HW-P1 (sliding latch, keeper, screen)	No	YES
PD011	Level 2	2-B1-U011-01 Living / kitchen	Patio door, sliding 6'-0" x 6'-8"	1829	2032	45	Sliding	Vinyl and insulated low-e glass, tempered	Vinyl, sliding, Vinyl	Not rated	HW-P1 (sliding latch, keeper, screen)	No	YES
CD067	Level 3	3-B1-U001-06 Hall / 3-B1-U001-07 Hall closet	Closet door, single swing 2'-0" x 6'-8"	610	2032	35	Single swing	Hollow-core wood	Wood, knock-down, Wood	Not rated	HW-R2 (dummy knob, hinges)	No	NO

CITY STAMP AREA / PROFESSIONAL SEAL

NOT FOR CONSTRUCTION

FIRM
NativeBIM showcase

PROJECT
Energy-ready multifamily bar (illustrative)
No site: illustrative model

CLIENT
Illustrative model, no client

REVISIONS

NO.	DATE	DESCRIPTION

DATE	2026-10-27
SCALE	AS NOTED
PROJECT NO.	SHW-16
PHASE	Illustrative

SHEET TITLE
DOOR SCHEDULE

SHEET NUMBER
A-605

DOOR SCHEDULE (CONT.)

MARK	LEVEL	LOCATION	DOOR TYPE	WIDTH (MM)	HEIGHT (MM)	THICK. (MM)	OPERATION	DOOR MATERIAL / FINISH	FRAME	FIRE RATING	HARDWARE SET	SMOKE SEAL	EXTERIOR
CD068	Level 3	3-B1-U001-06 Hall / 3-B1-U001-08 Laundry	Closet door, single swing 2'-0" x 6'-8"	610	2032	35	Single swing	Hollow-core wood	Wood, knock-down, Wood	Not rated	HW-R2 (dummy knob, hinges)	No	NO
CD069	Level 3	3-B1-U001-05 Bedroom 2 / 3-B1-U001-10 Walk-in closet	Closet door, single swing 2'-0" x 6'-8"	610	2032	35	Single swing	Hollow-core wood	Wood, knock-down, Wood	Not rated	HW-R2 (dummy knob, hinges)	No	NO
CD070	Level 3	3-B1-U001-04 Bedroom 1 / 3-B1-U001-12 Closet	Closet door, single swing 2'-0" x 6'-8"	610	2032	35	Single swing	Hollow-core wood	Wood, knock-down, Wood	Not rated	HW-R2 (dummy knob, hinges)	No	NO
CD071	Level 3	3-B1-U002-07 Hall closet / 3-B1-U002-06 Hall	Closet door, single swing 2'-0" x 6'-8"	610	2032	35	Single swing	Hollow-core wood	Wood, knock-down, Wood	Not rated	HW-R2 (dummy knob, hinges)	No	NO
CD072	Level 3	3-B1-U002-06 Hall / 3-B1-U002-08 Laundry	Closet door, single swing 2'-0" x 6'-8"	610	2032	35	Single swing	Hollow-core wood	Wood, knock-down, Wood	Not rated	HW-R2 (dummy knob, hinges)	No	NO
CD073	Level 3	3-B1-U002-05 Bedroom 2 / 3-B1-U002-10 Walk-in closet	Closet door, single swing 2'-0" x 6'-8"	610	2032	35	Single swing	Hollow-core wood	Wood, knock-down, Wood	Not rated	HW-R2 (dummy knob, hinges)	No	NO
CD074	Level 3	3-B1-U002-04 Bedroom 1 / 3-B1-U002-12 Closet	Closet door, single swing 2'-0" x 6'-8"	610	2032	35	Single swing	Hollow-core wood	Wood, knock-down, Wood	Not rated	HW-R2 (dummy knob, hinges)	No	NO
CD075	Level 3	3-B1-U003-02 Entry / 3-B1-U003-03 Closet	Closet door, single swing 2'-0" x 6'-8"	610	2032	35	Single swing	Hollow-core wood	Wood, knock-down, Wood	Not rated	HW-R2 (dummy knob, hinges)	No	NO
CD076	Level 3	3-B1-U004-07 Hall closet / 3-B1-U004-06 Hall	Closet door, single swing 2'-0" x 6'-8"	610	2032	35	Single swing	Hollow-core wood	Wood, knock-down, Wood	Not rated	HW-R2 (dummy knob, hinges)	No	NO
CD077	Level 3	3-B1-U004-06 Hall / 3-B1-U004-08 Laundry	Closet door, single swing 2'-0" x 6'-8"	610	2032	35	Single swing	Hollow-core wood	Wood, knock-down, Wood	Not rated	HW-R2 (dummy knob, hinges)	No	NO
CD078	Level 3	3-B1-U004-05 Bedroom 2 / 3-B1-U004-10 Walk-in closet	Closet door, single swing 2'-0" x 6'-8"	610	2032	35	Single swing	Hollow-core wood	Wood, knock-down, Wood	Not rated	HW-R2 (dummy knob, hinges)	No	NO
CD079	Level 3	3-B1-U004-04 Bedroom 1 / 3-B1-U004-12 Closet	Closet door, single swing 2'-0" x 6'-8"	610	2032	35	Single swing	Hollow-core wood	Wood, knock-down, Wood	Not rated	HW-R2 (dummy knob, hinges)	No	NO
CD080	Level 3	3-B1-U005-06 Hall / 3-B1-U005-07 Hall closet	Closet door, single swing 2'-0" x 6'-8"	610	2032	35	Single swing	Hollow-core wood	Wood, knock-down, Wood	Not rated	HW-R2 (dummy knob, hinges)	No	NO
CD081	Level 3	3-B1-U005-06 Hall / 3-B1-U005-08 Laundry	Closet door, single swing 2'-0" x 6'-8"	610	2032	35	Single swing	Hollow-core wood	Wood, knock-down, Wood	Not rated	HW-R2 (dummy knob, hinges)	No	NO
CD082	Level 3	3-B1-U005-05 Bedroom 2 / 3-B1-U005-10 Walk-in closet	Closet door, single swing 2'-0" x 6'-8"	610	2032	35	Single swing	Hollow-core wood	Wood, knock-down, Wood	Not rated	HW-R2 (dummy knob, hinges)	No	NO
CD083	Level 3	3-B1-U005-04 Bedroom 1 / 3-B1-U005-12 Closet	Closet door, single swing 2'-0" x 6'-8"	610	2032	35	Single swing	Hollow-core wood	Wood, knock-down, Wood	Not rated	HW-R2 (dummy knob, hinges)	No	NO
CD084	Level 3	3-B1-U006-03 Closet / 3-B1-U006-02 Entry	Closet door, single swing 2'-0" x 6'-8"	610	2032	35	Single swing	Hollow-core wood	Wood, knock-down, Wood	Not rated	HW-R2 (dummy knob, hinges)	No	NO
CD085	Level 3	3-B1-U007-05 Hall closet / 3-B1-U007-04 Hall	Closet door, single swing 2'-0" x 6'-8"	610	2032	35	Single swing	Hollow-core wood	Wood, knock-down, Wood	Not rated	HW-R2 (dummy knob, hinges)	No	NO
CD086	Level 3	3-B1-U007-06 Laundry / 3-B1-U007-04 Hall	Closet door, single swing 2'-0" x 6'-8"	610	2032	35	Single swing	Hollow-core wood	Wood, knock-down, Wood	Not rated	HW-R2 (dummy knob, hinges)	No	NO
CD087	Level 3	3-B1-U007-08 Closet / 3-B1-U007-03 Bedroom	Closet door, single swing 2'-0" x 6'-8"	610	2032	35	Single swing	Hollow-core wood	Wood, knock-down, Wood	Not rated	HW-R2 (dummy knob, hinges)	No	NO
CD088	Level 3	3-B1-U008-04 Hall / 3-B1-U008-05 Hall closet	Closet door, single swing 2'-0" x 6'-8"	610	2032	35	Single swing	Hollow-core wood	Wood, knock-down, Wood	Not rated	HW-R2 (dummy knob, hinges)	No	NO
CD089	Level 3	3-B1-U008-06 Laundry / 3-B1-U008-04 Hall	Closet door, single swing 2'-0" x 6'-8"	610	2032	35	Single swing	Hollow-core wood	Wood, knock-down, Wood	Not rated	HW-R2 (dummy knob, hinges)	No	NO
CD090	Level 3	3-B1-U008-08 Closet / 3-B1-U008-03 Bedroom	Closet door, single swing 2'-0" x 6'-8"	610	2032	35	Single swing	Hollow-core wood	Wood, knock-down, Wood	Not rated	HW-R2 (dummy knob, hinges)	No	NO
CD091	Level 3	3-B1-U009-05 Hall closet / 3-B1-U009-04 Hall	Closet door, single swing 2'-0" x 6'-8"	610	2032	35	Single swing	Hollow-core wood	Wood, knock-down, Wood	Not rated	HW-R2 (dummy knob, hinges)	No	NO
CD092	Level 3	3-B1-U009-06 Laundry / 3-B1-U009-04 Hall	Closet door, single swing 2'-0" x 6'-8"	610	2032	35	Single swing	Hollow-core wood	Wood, knock-down, Wood	Not rated	HW-R2 (dummy knob, hinges)	No	NO
CD093	Level 3	3-B1-U009-08 Closet / 3-B1-U009-03 Bedroom	Closet door, single swing 2'-0" x 6'-8"	610	2032	35	Single swing	Hollow-core wood	Wood, knock-down, Wood	Not rated	HW-R2 (dummy knob, hinges)	No	NO
CD094	Level 3	3-B1-U010-04 Hall / 3-B1-U010-05 Hall closet	Closet door, single swing 2'-0" x 6'-8"	610	2032	35	Single swing	Hollow-core wood	Wood, knock-down, Wood	Not rated	HW-R2 (dummy knob, hinges)	No	NO
CD095	Level 3	3-B1-U010-06 Laundry / 3-B1-U010-04 Hall	Closet door, single swing 2'-0" x 6'-8"	610	2032	35	Single swing	Hollow-core wood	Wood, knock-down, Wood	Not rated	HW-R2 (dummy knob, hinges)	No	NO
CD096	Level 3	3-B1-U010-08 Closet / 3-B1-U010-03 Bedroom	Closet door, single swing 2'-0" x 6'-8"	610	2032	35	Single swing	Hollow-core wood	Wood, knock-down, Wood	Not rated	HW-R2 (dummy knob, hinges)	No	NO
CD097	Level 3	3-B1-U011-05 Hall closet / 3-B1-U011-04 Hall	Closet door, single swing 2'-0" x 6'-8"	610	2032	35	Single swing	Hollow-core wood	Wood, knock-down, Wood	Not rated	HW-R2 (dummy knob, hinges)	No	NO
CD098	Level 3	3-B1-U011-06 Laundry / 3-B1-U011-04 Hall	Closet door, single swing 2'-0" x 6'-8"	610	2032	35	Single swing	Hollow-core wood	Wood, knock-down, Wood	Not rated	HW-R2 (dummy knob, hinges)	No	NO
CD099	Level 3	3-B1-U011-08 Closet / 3-B1-U011-03 Bedroom	Closet door, single swing 2'-0" x 6'-8"	610	2032	35	Single swing	Hollow-core wood	Wood, knock-down, Wood	Not rated	HW-R2 (dummy knob, hinges)	No	NO
D23	Level 3	3-B1-U001-03 Entry / 3-B1-CO1a Corridor	Unit entry door 3'-0" x 7'-0"	914	2134	45	Single swing left						NO
D24	Level 3	3-B1-U002-03 Entry / 3-B1-CO1a Corridor	Unit entry door 3'-0" x 7'-0"	914	2134	45	Single swing left						NO
D25	Level 3	3-B1-U003-02 Entry / 3-B1-CO1a Corridor	Unit entry door 3'-0" x 7'-0"	914	2134	45	Single swing left						NO
D26	Level 3	3-B1-U004-03 Entry / 3-B1-CO1b Corridor	Unit entry door 3'-0" x 7'-0"	914	2134	45	Single swing left						NO
D27	Level 3	3-B1-U005-03 Entry / 3-B1-CO1b Corridor	Unit entry door 3'-0" x 7'-0"	914	2134	45	Single swing left						NO
D28	Level 3	3-B1-U006-02 Entry / 3-B1-CO1b Corridor	Unit entry door 3'-0" x 7'-0"	914	2134	45	Single swing left						NO
D29	Level 3	3-B1-CO1a Corridor / 3-B1-U007-02 Entry	Unit entry door 3'-0" x 7'-0"	914	2134	45	Single swing left						NO
D30	Level 3	3-B1-CO1a Corridor / 3-B1-U008-02 Entry	Unit entry door 3'-0" x 7'-0"	914	2134	45	Single swing left						NO
D31	Level 3	3-B1-CO1a Corridor / 3-B1-U009-02 Entry	Unit entry door 3'-0" x 7'-0"	914	2134	45	Single swing left						NO

CITY STAMP AREA /
PROFESSIONAL SEAL

NOT FOR CONSTRUCTION

FIRM
NativeBIM showcase

PROJECT
Energy-ready multifamily bar (illustrative)
No site: illustrative model

CLIENT
Illustrative model, no client

REVISIONS

NO.	DATE	DESCRIPTION

DATE 2026-10-27
SCALE AS NOTED
PROJECT NO. SHW-16
PHASE Illustrative

SHEET TITLE
DOOR SCHEDULE

SHEET NUMBER
A-606

DOOR SCHEDULE (CONT.)

MARK	LEVEL	LOCATION	DOOR TYPE	WIDTH (MM)	HEIGHT (MM)	THICK. (MM)	OPERATION	DOOR MATERIAL / FINISH	FRAME	FIRE RATING	HARDWARE SET	SMOKE SEAL	EXTERIOR
D32	Level 3	3-B1-CO1b Corridor / 3-B1-U010-02 Entry	Unit entry door 3'-0" x 7'-0"	914	2134	45	Single swing left						NO
D33	Level 3	3-B1-CO1b Corridor / 3-B1-U011-02 Entry	Unit entry door 3'-0" x 7'-0"	914	2134	45	Single swing left						NO
ID105	Level 3	3-B1-U001-01 Living / dining / 3-B1-U001-02 Kitchen	Interior door, single swing 2'-8" x 6'-8"	813	2032	35	Single swing	Solid-core wood	Wood, knock-down, Wood	Not rated	HW-R1 (passage or privacy set, hinges)	No	NO
ID106	Level 3	3-B1-U001-01 Living / dining / 3-B1-U001-03 Entry	Interior door, single swing 2'-8" x 6'-8"	813	2032	35	Single swing	Solid-core wood	Wood, knock-down, Wood	Not rated	HW-R1 (passage or privacy set, hinges)	No	NO
ID107	Level 3	3-B1-U001-01 Living / dining / 3-B1-U001-06 Hall	Interior door, single swing 2'-8" x 6'-8"	813	2032	35	Single swing	Solid-core wood	Wood, knock-down, Wood	Not rated	HW-R1 (passage or privacy set, hinges)	No	NO
ID108	Level 3	3-B1-U001-04 Bedroom 1 / 3-B1-U001-06 Hall	Interior door, single swing 2'-8" x 6'-8"	813	2032	35	Single swing	Solid-core wood	Wood, knock-down, Wood	Not rated	HW-R1 (passage or privacy set, hinges)	No	NO
ID109	Level 3	3-B1-U001-05 Bedroom 2 / 3-B1-U001-01 Living / dining	Interior door, single swing 2'-8" x 6'-8"	813	2032	35	Single swing	Solid-core wood	Wood, knock-down, Wood	Not rated	HW-R1 (passage or privacy set, hinges)	No	NO
ID110	Level 3	3-B1-U001-06 Hall / 3-B1-U001-09 Bathroom 1	Interior door, single swing 2'-8" x 6'-8"	813	2032	35	Single swing	Solid-core wood	Wood, knock-down, Wood	Not rated	HW-R1 (passage or privacy set, hinges)	No	NO
ID111	Level 3	3-B1-U001-05 Bedroom 2 / 3-B1-U001-11 Bathroom 2	Interior door, single swing 2'-8" x 6'-8"	813	2032	35	Single swing	Solid-core wood	Wood, knock-down, Wood	Not rated	HW-R1 (passage or privacy set, hinges)	No	NO
ID112	Level 3	3-B1-U002-01 Living / dining / 3-B1-U002-02 Kitchen	Interior door, single swing 2'-8" x 6'-8"	813	2032	35	Single swing	Solid-core wood	Wood, knock-down, Wood	Not rated	HW-R1 (passage or privacy set, hinges)	No	NO
ID113	Level 3	3-B1-U002-01 Living / dining / 3-B1-U002-03 Entry	Interior door, single swing 2'-8" x 6'-8"	813	2032	35	Single swing	Solid-core wood	Wood, knock-down, Wood	Not rated	HW-R1 (passage or privacy set, hinges)	No	NO
ID114	Level 3	3-B1-U002-06 Hall / 3-B1-U002-01 Living / dining	Interior door, single swing 2'-8" x 6'-8"	813	2032	35	Single swing	Solid-core wood	Wood, knock-down, Wood	Not rated	HW-R1 (passage or privacy set, hinges)	No	NO
ID115	Level 3	3-B1-U002-04 Bedroom 1 / 3-B1-U002-06 Hall	Interior door, single swing 2'-8" x 6'-8"	813	2032	35	Single swing	Solid-core wood	Wood, knock-down, Wood	Not rated	HW-R1 (passage or privacy set, hinges)	No	NO
ID116	Level 3	3-B1-U002-01 Living / dining / 3-B1-U002-05 Bedroom 2	Interior door, single swing 2'-8" x 6'-8"	813	2032	35	Single swing	Solid-core wood	Wood, knock-down, Wood	Not rated	HW-R1 (passage or privacy set, hinges)	No	NO
ID117	Level 3	3-B1-U002-06 Hall / 3-B1-U002-09 Bathroom 1	Interior door, single swing 2'-8" x 6'-8"	813	2032	35	Single swing	Solid-core wood	Wood, knock-down, Wood	Not rated	HW-R1 (passage or privacy set, hinges)	No	NO
ID118	Level 3	3-B1-U002-05 Bedroom 2 / 3-B1-U002-11 Bathroom 2	Interior door, single swing 2'-8" x 6'-8"	813	2032	35	Single swing	Solid-core wood	Wood, knock-down, Wood	Not rated	HW-R1 (passage or privacy set, hinges)	No	NO
ID119	Level 3	3-B1-U003-04 Living / kitchen / 3-B1-U003-02 Entry	Interior door, single swing 2'-8" x 6'-8"	813	2032	35	Single swing	Solid-core wood	Wood, knock-down, Wood	Not rated	HW-R1 (passage or privacy set, hinges)	No	NO
ID120	Level 3	3-B1-U003-01 Bathroom / 3-B1-U003-02 Entry	Interior door, single swing 2'-8" x 6'-8"	813	2032	35	Single swing	Solid-core wood	Wood, knock-down, Wood	Not rated	HW-R1 (passage or privacy set, hinges)	No	NO
ID121	Level 3	3-B1-U004-01 Living / dining / 3-B1-U004-02 Kitchen	Interior door, single swing 2'-8" x 6'-8"	813	2032	35	Single swing	Solid-core wood	Wood, knock-down, Wood	Not rated	HW-R1 (passage or privacy set, hinges)	No	NO
ID122	Level 3	3-B1-U004-01 Living / dining / 3-B1-U004-03 Entry	Interior door, single swing 2'-8" x 6'-8"	813	2032	35	Single swing	Solid-core wood	Wood, knock-down, Wood	Not rated	HW-R1 (passage or privacy set, hinges)	No	NO
ID123	Level 3	3-B1-U004-06 Hall / 3-B1-U004-01 Living / dining	Interior door, single swing 2'-8" x 6'-8"	813	2032	35	Single swing	Solid-core wood	Wood, knock-down, Wood	Not rated	HW-R1 (passage or privacy set, hinges)	No	NO
ID124	Level 3	3-B1-U004-04 Bedroom 1 / 3-B1-U004-06 Hall	Interior door, single swing 2'-8" x 6'-8"	813	2032	35	Single swing	Solid-core wood	Wood, knock-down, Wood	Not rated	HW-R1 (passage or privacy set, hinges)	No	NO
ID125	Level 3	3-B1-U004-01 Living / dining / 3-B1-U004-05 Bedroom 2	Interior door, single swing 2'-8" x 6'-8"	813	2032	35	Single swing	Solid-core wood	Wood, knock-down, Wood	Not rated	HW-R1 (passage or privacy set, hinges)	No	NO
ID126	Level 3	3-B1-U004-06 Hall / 3-B1-U004-09 Bathroom 1	Interior door, single swing 2'-8" x 6'-8"	813	2032	35	Single swing	Solid-core wood	Wood, knock-down, Wood	Not rated	HW-R1 (passage or privacy set, hinges)	No	NO
ID127	Level 3	3-B1-U004-05 Bedroom 2 / 3-B1-U004-11 Bathroom 2	Interior door, single swing 2'-8" x 6'-8"	813	2032	35	Single swing	Solid-core wood	Wood, knock-down, Wood	Not rated	HW-R1 (passage or privacy set, hinges)	No	NO
ID128	Level 3	3-B1-U005-01 Living / dining / 3-B1-U005-02 Kitchen	Interior door, single swing 2'-8" x 6'-8"	813	2032	35	Single swing	Solid-core wood	Wood, knock-down, Wood	Not rated	HW-R1 (passage or privacy set, hinges)	No	NO
ID129	Level 3	3-B1-U005-01 Living / dining / 3-B1-U005-03 Entry	Interior door, single swing 2'-8" x 6'-8"	813	2032	35	Single swing	Solid-core wood	Wood, knock-down, Wood	Not rated	HW-R1 (passage or privacy set, hinges)	No	NO
ID130	Level 3	3-B1-U005-01 Living / dining / 3-B1-U005-06 Hall	Interior door, single swing 2'-8" x 6'-8"	813	2032	35	Single swing	Solid-core wood	Wood, knock-down, Wood	Not rated	HW-R1 (passage or privacy set, hinges)	No	NO
ID131	Level 3	3-B1-U005-04 Bedroom 1 / 3-B1-U005-06 Hall	Interior door, single swing 2'-8" x 6'-8"	813	2032	35	Single swing	Solid-core wood	Wood, knock-down, Wood	Not rated	HW-R1 (passage or privacy set, hinges)	No	NO
ID132	Level 3	3-B1-U005-05 Bedroom 2 / 3-B1-U005-01 Living / dining	Interior door, single swing 2'-8" x 6'-8"	813	2032	35	Single swing	Solid-core wood	Wood, knock-down, Wood	Not rated	HW-R1 (passage or privacy set, hinges)	No	NO
ID133	Level 3	3-B1-U005-06 Hall / 3-B1-U005-09 Bathroom 1	Interior door, single swing 2'-8" x 6'-8"	813	2032	35	Single swing	Solid-core wood	Wood, knock-down, Wood	Not rated	HW-R1 (passage or privacy set, hinges)	No	NO
ID134	Level 3	3-B1-U005-05 Bedroom 2 / 3-B1-U005-11 Bathroom 2	Interior door, single swing 2'-8" x 6'-8"	813	2032	35	Single swing	Solid-core wood	Wood, knock-down, Wood	Not rated	HW-R1 (passage or privacy set, hinges)	No	NO
ID135	Level 3	3-B1-U006-04 Living / kitchen / 3-B1-U006-02 Entry	Interior door, single swing 2'-8" x 6'-8"	813	2032	35	Single swing	Solid-core wood	Wood, knock-down, Wood	Not rated	HW-R1 (passage or privacy set, hinges)	No	NO
ID136	Level 3	3-B1-U006-02 Entry / 3-B1-U006-01 Bathroom	Interior door, single swing 2'-8" x 6'-8"	813	2032	35	Single swing	Solid-core wood	Wood, knock-down, Wood	Not rated	HW-R1 (passage or privacy set, hinges)	No	NO
ID137	Level 3	3-B1-U007-02 Entry / 3-B1-U007-01 Living / kitchen	Interior door, single swing 2'-8" x 6'-8"	813	2032	35	Single swing	Solid-core wood	Wood, knock-down, Wood	Not rated	HW-R1 (passage or privacy set, hinges)	No	NO
ID138	Level 3	3-B1-U007-04 Hall / 3-B1-U007-01 Living / kitchen	Interior door, single swing 2'-8" x 6'-8"	813	2032	35	Single swing	Solid-core wood	Wood, knock-down, Wood	Not rated	HW-R1 (passage or privacy set, hinges)	No	NO
ID139	Level 3	3-B1-U007-04 Hall / 3-B1-U007-03 Bedroom	Interior door, single swing 2'-8" x 6'-8"	813	2032	35	Single swing	Solid-core wood	Wood, knock-down, Wood	Not rated	HW-R1 (passage or privacy set, hinges)	No	NO
ID140	Level 3	3-B1-U007-07 Bathroom / 3-B1-U007-04 Hall	Interior door, single swing 2'-8" x 6'-8"	813	2032	35	Single swing	Solid-core wood	Wood, knock-down, Wood	Not rated	HW-R1 (passage or privacy set, hinges)	No	NO
ID141	Level 3	3-B1-U008-01 Living / kitchen / 3-B1-U008-02 Entry	Interior door, single swing 2'-8" x 6'-8"	813	2032	35	Single swing	Solid-core wood	Wood, knock-down, Wood	Not rated	HW-R1 (passage or privacy set, hinges)	No	NO
ID142	Level 3	3-B1-U008-01 Living / kitchen / 3-B1-U008-04 Hall	Interior door, single swing 2'-8" x 6'-8"	813	2032	35	Single swing	Solid-core wood	Wood, knock-down, Wood	Not rated	HW-R1 (passage or privacy set, hinges)	No	NO
ID143	Level 3	3-B1-U008-04 Hall / 3-B1-U008-03 Bedroom	Interior door, single swing 2'-8" x 6'-8"	813	2032	35	Single swing	Solid-core wood	Wood, knock-down, Wood	Not rated	HW-R1 (passage or privacy set, hinges)	No	NO

CITY STAMP AREA / PROFESSIONAL SEAL

NOT FOR CONSTRUCTION

FIRM
NativeBIM showcase

PROJECT
Energy-ready multifamily bar (illustrative)
No site: illustrative model

CLIENT
Illustrative model, no client

REVISIONS

NO.	DATE	DESCRIPTION

DATE 2026-10-27
SCALE AS NOTED
PROJECT NO. SHW-16
PHASE Illustrative

SHEET TITLE
DOOR SCHEDULE

SHEET NUMBER
A-607

DOOR SCHEDULE (CONT.)

MARK	LEVEL	LOCATION	DOOR TYPE	WIDTH (MM)	HEIGHT (MM)	THICK. (MM)	OPERATION	DOOR MATERIAL / FINISH	FRAME	FIRE RATING	HARDWARE SET	SMOKE SEAL	EXTERIOR
ID144	Level 3	3-B1-U008-07 Bathroom / 3-B1-U008-04 Hall	Interior door, single swing 2'-8" x 6'-8"	813	2032	35	Single swing	Solid-core wood	Wood, knock-down, Wood	Not rated	HW-R1 (passage or privacy set, hinges)	No	NO
ID145	Level 3	3-B1-U009-02 Entry / 3-B1-U009-01 Living / kitchen	Interior door, single swing 2'-8" x 6'-8"	813	2032	35	Single swing	Solid-core wood	Wood, knock-down, Wood	Not rated	HW-R1 (passage or privacy set, hinges)	No	NO
ID146	Level 3	3-B1-U009-04 Hall / 3-B1-U009-01 Living / kitchen	Interior door, single swing 2'-8" x 6'-8"	813	2032	35	Single swing	Solid-core wood	Wood, knock-down, Wood	Not rated	HW-R1 (passage or privacy set, hinges)	No	NO
ID147	Level 3	3-B1-U009-04 Hall / 3-B1-U009-03 Bedroom	Interior door, single swing 2'-8" x 6'-8"	813	2032	35	Single swing	Solid-core wood	Wood, knock-down, Wood	Not rated	HW-R1 (passage or privacy set, hinges)	No	NO
ID148	Level 3	3-B1-U009-07 Bathroom / 3-B1-U009-04 Hall	Interior door, single swing 2'-8" x 6'-8"	813	2032	35	Single swing	Solid-core wood	Wood, knock-down, Wood	Not rated	HW-R1 (passage or privacy set, hinges)	No	NO
ID149	Level 3	3-B1-U010-01 Living / kitchen / 3-B1-U010-02 Entry	Interior door, single swing 2'-8" x 6'-8"	813	2032	35	Single swing	Solid-core wood	Wood, knock-down, Wood	Not rated	HW-R1 (passage or privacy set, hinges)	No	NO
ID150	Level 3	3-B1-U010-01 Living / kitchen / 3-B1-U010-04 Hall	Interior door, single swing 2'-8" x 6'-8"	813	2032	35	Single swing	Solid-core wood	Wood, knock-down, Wood	Not rated	HW-R1 (passage or privacy set, hinges)	No	NO
ID151	Level 3	3-B1-U010-04 Hall / 3-B1-U010-03 Bedroom	Interior door, single swing 2'-8" x 6'-8"	813	2032	35	Single swing	Solid-core wood	Wood, knock-down, Wood	Not rated	HW-R1 (passage or privacy set, hinges)	No	NO
ID152	Level 3	3-B1-U010-07 Bathroom / 3-B1-U010-04 Hall	Interior door, single swing 2'-8" x 6'-8"	813	2032	35	Single swing	Solid-core wood	Wood, knock-down, Wood	Not rated	HW-R1 (passage or privacy set, hinges)	No	NO
ID153	Level 3	3-B1-U011-02 Entry / 3-B1-U011-01 Living / kitchen	Interior door, single swing 2'-8" x 6'-8"	813	2032	35	Single swing	Solid-core wood	Wood, knock-down, Wood	Not rated	HW-R1 (passage or privacy set, hinges)	No	NO
ID154	Level 3	3-B1-U011-04 Hall / 3-B1-U011-01 Living / kitchen	Interior door, single swing 2'-8" x 6'-8"	813	2032	35	Single swing	Solid-core wood	Wood, knock-down, Wood	Not rated	HW-R1 (passage or privacy set, hinges)	No	NO
ID155	Level 3	3-B1-U011-04 Hall / 3-B1-U011-03 Bedroom	Interior door, single swing 2'-8" x 6'-8"	813	2032	35	Single swing	Solid-core wood	Wood, knock-down, Wood	Not rated	HW-R1 (passage or privacy set, hinges)	No	NO
ID156	Level 3	3-B1-U011-07 Bathroom / 3-B1-U011-04 Hall	Interior door, single swing 2'-8" x 6'-8"	813	2032	35	Single swing	Solid-core wood	Wood, knock-down, Wood	Not rated	HW-R1 (passage or privacy set, hinges)	No	NO
PD012	Level 3	3-B1-U001-01 Living / dining	Patio door, sliding 6'-0" x 6'-8"	1829	2032	45	Sliding	Vinyl and insulated low-e glass, tempered	Vinyl, sliding, Vinyl	Not rated	HW-P1 (sliding latch, keeper, screen)	No	YES
PD013	Level 3	3-B1-U002-01 Living / dining	Patio door, sliding 6'-0" x 6'-8"	1829	2032	45	Sliding	Vinyl and insulated low-e glass, tempered	Vinyl, sliding, Vinyl	Not rated	HW-P1 (sliding latch, keeper, screen)	No	YES
PD014	Level 3	3-B1-U003-04 Living / kitchen	Patio door, sliding 6'-0" x 6'-8"	1829	2032	45	Sliding	Vinyl and insulated low-e glass, tempered	Vinyl, sliding, Vinyl	Not rated	HW-P1 (sliding latch, keeper, screen)	No	YES
PD015	Level 3	3-B1-U004-01 Living / dining	Patio door, sliding 6'-0" x 6'-8"	1829	2032	45	Sliding	Vinyl and insulated low-e glass, tempered	Vinyl, sliding, Vinyl	Not rated	HW-P1 (sliding latch, keeper, screen)	No	YES
PD016	Level 3	3-B1-U005-01 Living / dining	Patio door, sliding 6'-0" x 6'-8"	1829	2032	45	Sliding	Vinyl and insulated low-e glass, tempered	Vinyl, sliding, Vinyl	Not rated	HW-P1 (sliding latch, keeper, screen)	No	YES
PD017	Level 3	3-B1-U006-04 Living / kitchen	Patio door, sliding 6'-0" x 6'-8"	1829	2032	45	Sliding	Vinyl and insulated low-e glass, tempered	Vinyl, sliding, Vinyl	Not rated	HW-P1 (sliding latch, keeper, screen)	No	YES
PD018	Level 3	3-B1-U007-01 Living / kitchen	Patio door, sliding 6'-0" x 6'-8"	1829	2032	45	Sliding	Vinyl and insulated low-e glass, tempered	Vinyl, sliding, Vinyl	Not rated	HW-P1 (sliding latch, keeper, screen)	No	YES
PD019	Level 3	3-B1-U008-01 Living / kitchen	Patio door, sliding 6'-0" x 6'-8"	1829	2032	45	Sliding	Vinyl and insulated low-e glass, tempered	Vinyl, sliding, Vinyl	Not rated	HW-P1 (sliding latch, keeper, screen)	No	YES
PD020	Level 3	3-B1-U009-01 Living / kitchen	Patio door, sliding 6'-0" x 6'-8"	1829	2032	45	Sliding	Vinyl and insulated low-e glass, tempered	Vinyl, sliding, Vinyl	Not rated	HW-P1 (sliding latch, keeper, screen)	No	YES
PD021	Level 3	3-B1-U010-01 Living / kitchen	Patio door, sliding 6'-0" x 6'-8"	1829	2032	45	Sliding	Vinyl and insulated low-e glass, tempered	Vinyl, sliding, Vinyl	Not rated	HW-P1 (sliding latch, keeper, screen)	No	YES
PD022	Level 3	3-B1-U011-01 Living / kitchen	Patio door, sliding 6'-0" x 6'-8"	1829	2032	45	Sliding	Vinyl and insulated low-e glass, tempered	Vinyl, sliding, Vinyl	Not rated	HW-P1 (sliding latch, keeper, screen)	No	YES
TOTAL DOORS: 311													

Sizes are overall door sizes: IfcDoor OverallWidth and OverallHeight, else the quantity set, else the exporter's type dimensions, else the body of the door.
Marks are the door marks on the plans. Blank cells are not stated in the model.
Not shown (no data in the model): Notes. They are in the XLSX and CSV exports.

WINDOW SCHEDULE

TYPE	TYPE NAME	QTY	MARKS (PLAN TAGS)	WIDTH (MM)	HEIGHT (MM)	SILL HT (MM)	HEAD HT (MM)	OPERATION
WT-1	Window 5'-0" x 5'-0"	50	W1, W2, W3, W4, W5, W6, W7, W8, W9, W10, W11, W12, W13, W14, W15, W16, W17, W18, W19, W20, W21, W22, W23, W24, W25, W26, W27, W28, W29, W30, W31, W32, W33, W34, W35, W36, W37, W38, W39, W40, W41, W42, W43, W44, W45, W46, W47, W48, W49, W50	1524	1524	914	2438	Single panel
TOTAL		**50**						

One row per window type; sizes are overall unit sizes, not rough openings. Marks are the window tags on the plans.
Types the model does not number are called WT-1, WT-2 ...
No U-factor, SHGC or visible transmittance is stated in the model.
Not shown (no data in the model): Frame, Glazing, U-Factor, SHGC, VT, Air Leakage, Fire Rating, Egress, Safety Glazing, Notes. They are in the XLSX and CSV exports.

ROOM FINISH SCHEDULE

LEVEL	ROOM NO.	ROOM NAME	FLOOR	CEILING	CEILING HT (MM)	AREA (M2)	REMARKS
(no storey)	CS-0001	Car stall			2134	15.1	FINISHES NOT STATED IN THE MODEL
(no storey)	CS-0002	Car stall			2134	15.1	FINISHES NOT STATED IN THE MODEL
(no storey)	CS-0003	Car stall			2134	15.1	FINISHES NOT STATED IN THE MODEL
(no storey)	CS-0004	Car stall			2134	15.1	FINISHES NOT STATED IN THE MODEL
(no storey)	CS-0005	Car stall			2134	15.1	FINISHES NOT STATED IN THE MODEL
(no storey)	CS-0006	Car stall			2134	15.1	FINISHES NOT STATED IN THE MODEL

CITY STAMP AREA / PROFESSIONAL SEAL

NOT FOR CONSTRUCTION

FIRM
NativeBIM showcase

PROJECT
Energy-ready multifamily bar (illustrative)
No site: illustrative model

CLIENT
Illustrative model, no client

REVISIONS

NO.	DATE	DESCRIPTION

DATE 2026-10-27
SCALE AS NOTED
PROJECT NO. SHW-16
PHASE Illustrative

SHEET TITLE
DOOR, WINDOW AND ROOM FINISH SCHEDULES

SHEET NUMBER
A-608

ROOM FINISH SCHEDULE (CONT.)

LEVEL	ROOM NO.	ROOM NAME	FLOOR	CEILING	CEILING HT (MM)	AREA (M2)	REMARKS
(no storey)	CS-0007	Car stall			2134	15.1	FINISHES NOT STATED IN THE MODEL
(no storey)	CS-0008	Car stall			2134	15.1	FINISHES NOT STATED IN THE MODEL
(no storey)	CS-0009	Car stall			2134	15.1	FINISHES NOT STATED IN THE MODEL
(no storey)	CS-0010	Car stall			2134	15.1	FINISHES NOT STATED IN THE MODEL
(no storey)	CS-0011	Car stall			2134	15.1	FINISHES NOT STATED IN THE MODEL
(no storey)	CS-0012	Car stall			2134	15.1	FINISHES NOT STATED IN THE MODEL
(no storey)	CS-0013	Car stall			2134	15.1	FINISHES NOT STATED IN THE MODEL
(no storey)	CS-0014	Car stall			2134	15.1	FINISHES NOT STATED IN THE MODEL
(no storey)	CS-0015	Car stall			2134	15.1	FINISHES NOT STATED IN THE MODEL
(no storey)	CS-0016	Car stall			2134	15.1	FINISHES NOT STATED IN THE MODEL
(no storey)	CS-0017	Car stall			2134	15.1	FINISHES NOT STATED IN THE MODEL
(no storey)	CS-0018	Car stall			2134	15.1	FINISHES NOT STATED IN THE MODEL
(no storey)	CS-0019	Car stall			2134	15.1	FINISHES NOT STATED IN THE MODEL
(no storey)	CS-0020	Car stall			2134	15.1	FINISHES NOT STATED IN THE MODEL
(no storey)	CS-0021	Car stall			2134	15.1	FINISHES NOT STATED IN THE MODEL
(no storey)	CS-0022	Car stall			2134	15.1	FINISHES NOT STATED IN THE MODEL
(no storey)	CS-0023	Car stall			2134	15.1	FINISHES NOT STATED IN THE MODEL
(no storey)	CS-0024	Car stall			2134	15.1	FINISHES NOT STATED IN THE MODEL
(no storey)	CS-0025	Car stall			2134	15.1	FINISHES NOT STATED IN THE MODEL
(no storey)	CS-0026	Car stall			2134	15.1	FINISHES NOT STATED IN THE MODEL
(no storey)	CS-0027	Car stall			2134	15.1	FINISHES NOT STATED IN THE MODEL
(no storey)	CS-0028	Car stall			2134	15.1	FINISHES NOT STATED IN THE MODEL
(no storey)	CS-0029	Car stall			2134	15.1	FINISHES NOT STATED IN THE MODEL
(no storey)	CS-0030	Car stall			2134	15.1	FINISHES NOT STATED IN THE MODEL
(no storey)	CS-0031	Car stall			2134	15.1	FINISHES NOT STATED IN THE MODEL
(no storey)	CS-0032	Car stall			2134	15.1	FINISHES NOT STATED IN THE MODEL
(no storey)	CS-0033	Car stall			2134	15.1	FINISHES NOT STATED IN THE MODEL
(no storey)	PM-1	Parking module PM-1			2134	1,337.8	FINISHES NOT STATED IN THE MODEL
Level 1	1-B1-CO1a	Corridor	Carpet tile 1-B1-CO1a	Gypsum ceiling 1-B1-CO1a bay 1; Gypsum ceiling 1-B1-CO1a bay 2; Gypsum ceiling 1-B1-CO1a bay 3; Gypsum ceiling 1-B1-CO1a bay 4; Gypsum ceiling 1-B1-CO1a bay 5; Gypsum ceiling 1-B1-CO1a bay 6; Gypsum ceiling 1-B1-CO1a bay 7	2985	47.4	
Level 1	1-B1-CO1b	Corridor	Carpet tile 1-B1-CO1b	Gypsum ceiling 1-B1-CO1b bay 1; Gypsum ceiling 1-B1-CO1b bay 2; Gypsum ceiling 1-B1-CO1b bay 3; Gypsum ceiling 1-B1-CO1b bay 4; Gypsum ceiling 1-B1-CO1b bay 5; Gypsum ceiling 1-B1-CO1b bay 6; Gypsum ceiling 1-B1-CO1b bay 7	2985	47.4	
Level 1	1-B1-CR	Elevator core	Sealed concrete floor 1-B1-CR 1; Sealed concrete floor 1-B1-CR 2; Sealed concrete floor 1-B1-CR 3	Gypsum ceiling 1-B1-CR bay 1; Gypsum ceiling 1-B1-CR bay 2; Gypsum ceiling 1-B1-CR bay 3; Gypsum ceiling 1-B1-CR bay 4; Gypsum ceiling 1-B1-CR bay 5; Gypsum ceiling 1-B1-CR bay 6; Gypsum ceiling 1-B1-CR bay 7; Gypsum ceiling 1-B1-CR bay 8; Gypsum ceiling 1-B1-CR bay 9; Gypsum ceiling 1-B1-CR bay 10; Gypsum ceiling 1-B1-CR bay 11; Gypsum ceiling 1-B1-CR bay 12; Gypsum ceiling 1-B1-CR bay 13; Gypsum ceiling 1-B1-CR bay 14; Gypsum ceiling 1-B1-CR bay 15; Gypsum ceiling 1-B1-CR bay 16; Gypsum ceiling 1-B1-CR bay 17; Gypsum ceiling 1-B1-CR bay 18; Gypsum ceiling 1-B1-CR bay 19; Gypsum ceiling 1-B1-CR bay 20; Gypsum ceiling 1-B1-CR bay 21	2985	183.9	
Level 1	1-B1-ST1	Stair	Sealed concrete floor 1-B1-ST1	Gypsum ceiling 1-B1-ST1 bay 1; Gypsum ceiling 1-B1-ST1 bay 2; Gypsum ceiling 1-B1-ST1 bay 3; Gypsum ceiling 1-B1-ST1 bay 4; Gypsum ceiling 1-B1-ST1 bay 5; Gypsum ceiling 1-B1-ST1 bay 6; Gypsum ceiling 1-B1-ST1 bay 7; Gypsum ceiling 1-B1-ST1 bay 8; Gypsum ceiling 1-B1-ST1 bay 9; Gypsum ceiling 1-B1-ST1 bay 10	2985	122.6	

CITY STAMP AREA / PROFESSIONAL SEAL

NOT FOR CONSTRUCTION

FIRM
NativeBIM showcase

PROJECT
Energy-ready multifamily bar (illustrative)
No site: illustrative model

CLIENT
Illustrative model, no client

REVISIONS

NO.	DATE	DESCRIPTION

DATE 2026-10-27
SCALE AS NOTED
PROJECT NO. SHW-16
PHASE Illustrative

SHEET TITLE
ROOM FINISH SCHEDULE

SHEET NUMBER
A-609

ROOM FINISH SCHEDULE (CONT.)

LEVEL	ROOM NO.	ROOM NAME	FLOOR	CEILING	CEILING HT (MM)	AREA (M2)	REMARKS
Level 1	1-B1-ST2	Stair	Sealed concrete floor 1-B1-ST2	Gypsum ceiling 1-B1-ST2 bay 1; Gypsum ceiling 1-B1-ST2 bay 2; Gypsum ceiling 1-B1-ST2 bay 3; Gypsum ceiling 1-B1-ST2 bay 4; Gypsum ceiling 1-B1-ST2 bay 5; Gypsum ceiling 1-B1-ST2 bay 6; Gypsum ceiling 1-B1-ST2 bay 7; Gypsum ceiling 1-B1-ST2 bay 8; Gypsum ceiling 1-B1-ST2 bay 9; Gypsum ceiling 1-B1-ST2 bay 10	2985	122.6	
Level 1	1-B1-U001-01	Living / dining	Timber floor 1-B1-U001-01	Gypsum ceiling 1-B1-U001-01 bay 1; Gypsum ceiling 1-B1-U001-01 bay 2	2985	23.0	
Level 1	1-B1-U001-02	Kitchen	Porcelain tile 1-B1-U001-02	Gypsum ceiling 1-B1-U001-02	2985	7.7	
Level 1	1-B1-U001-03	Entry	Porcelain tile 1-B1-U001-03	Gypsum ceiling 1-B1-U001-03	2985	5.3	
Level 1	1-B1-U001-04	Bedroom 1	Timber floor 1-B1-U001-04	Gypsum ceiling 1-B1-U001-04 bay 1; Gypsum ceiling 1-B1-U001-04 bay 2	2985	13.3	
Level 1	1-B1-U001-05	Bedroom 2	Timber floor 1-B1-U001-05	Gypsum ceiling 1-B1-U001-05 bay 1; Gypsum ceiling 1-B1-U001-05 bay 2	2985	18.2	
Level 1	1-B1-U001-06	Hall	Carpet tile 1-B1-U001-06	Gypsum ceiling 1-B1-U001-06	2985	2.8	
Level 1	1-B1-U001-07	Hall closet	Carpet tile 1-B1-U001-07	Gypsum ceiling 1-B1-U001-07	2985	0.9	
Level 1	1-B1-U001-08	Laundry	Porcelain tile 1-B1-U001-08	Gypsum ceiling 1-B1-U001-08	2985	3.3	
Level 1	1-B1-U001-09	Bathroom 1	Porcelain tile 1-B1-U001-09	Gypsum ceiling 1-B1-U001-09	2985	7.0	
Level 1	1-B1-U001-10	Walk-in closet	Timber floor 1-B1-U001-10	Gypsum ceiling 1-B1-U001-10	2985	3.9	
Level 1	1-B1-U001-11	Bathroom 2	Porcelain tile 1-B1-U001-11	Gypsum ceiling 1-B1-U001-11	2985	6.3	
Level 1	1-B1-U001-12	Closet	Timber floor 1-B1-U001-12	Gypsum ceiling 1-B1-U001-12	2985	1.2	
Level 1	1-B1-U002-01	Living / dining	Timber floor 1-B1-U002-01	Gypsum ceiling 1-B1-U002-01 bay 1; Gypsum ceiling 1-B1-U002-01 bay 2	2985	23.0	
Level 1	1-B1-U002-02	Kitchen	Porcelain tile 1-B1-U002-02	Gypsum ceiling 1-B1-U002-02	2985	7.7	
Level 1	1-B1-U002-03	Entry	Porcelain tile 1-B1-U002-03	Gypsum ceiling 1-B1-U002-03	2985	5.3	
Level 1	1-B1-U002-04	Bedroom 1	Timber floor 1-B1-U002-04	Gypsum ceiling 1-B1-U002-04 bay 1; Gypsum ceiling 1-B1-U002-04 bay 2	2985	13.3	
Level 1	1-B1-U002-05	Bedroom 2	Timber floor 1-B1-U002-05	Gypsum ceiling 1-B1-U002-05 bay 1; Gypsum ceiling 1-B1-U002-05 bay 2	2985	18.2	
Level 1	1-B1-U002-06	Hall	Carpet tile 1-B1-U002-06	Gypsum ceiling 1-B1-U002-06	2985	2.8	
Level 1	1-B1-U002-07	Hall closet	Carpet tile 1-B1-U002-07	Gypsum ceiling 1-B1-U002-07	2985	0.9	
Level 1	1-B1-U002-08	Laundry	Porcelain tile 1-B1-U002-08	Gypsum ceiling 1-B1-U002-08	2985	3.3	
Level 1	1-B1-U002-09	Bathroom 1	Porcelain tile 1-B1-U002-09	Gypsum ceiling 1-B1-U002-09	2985	7.0	
Level 1	1-B1-U002-10	Walk-in closet	Timber floor 1-B1-U002-10	Gypsum ceiling 1-B1-U002-10	2985	3.9	
Level 1	1-B1-U002-11	Bathroom 2	Porcelain tile 1-B1-U002-11	Gypsum ceiling 1-B1-U002-11	2985	6.3	
Level 1	1-B1-U002-12	Closet	Timber floor 1-B1-U002-12	Gypsum ceiling 1-B1-U002-12	2985	1.2	
Level 1	1-B1-U003-01	Bathroom	Porcelain tile 1-B1-U003-01	Gypsum ceiling 1-B1-U003-01	2985	6.9	
Level 1	1-B1-U003-02	Entry	Porcelain tile 1-B1-U003-02	Gypsum ceiling 1-B1-U003-02	2985	6.5	
Level 1	1-B1-U003-03	Closet	Timber floor 1-B1-U003-03	Gypsum ceiling 1-B1-U003-03	2985	3.3	
Level 1	1-B1-U003-04	Living / kitchen	Porcelain tile 1-B1-U003-04	Gypsum ceiling 1-B1-U003-04 bay 1; Gypsum ceiling 1-B1-U003-04 bay 2; Gypsum ceiling 1-B1-U003-04 bay 3; Gypsum ceiling 1-B1-U003-04 bay 4	2985	29.7	
Level 1	1-B1-U004-01	Living / dining	Timber floor 1-B1-U004-01	Gypsum ceiling 1-B1-U004-01 bay 1; Gypsum ceiling 1-B1-U004-01 bay 2	2985	23.0	
Level 1	1-B1-U004-02	Kitchen	Porcelain tile 1-B1-U004-02	Gypsum ceiling 1-B1-U004-02	2985	7.7	
Level 1	1-B1-U004-03	Entry	Porcelain tile 1-B1-U004-03	Gypsum ceiling 1-B1-U004-03	2985	5.3	
Level 1	1-B1-U004-04	Bedroom 1	Timber floor 1-B1-U004-04	Gypsum ceiling 1-B1-U004-04 bay 1; Gypsum ceiling 1-B1-U004-04 bay 2	2985	13.3	
Level 1	1-B1-U004-05	Bedroom 2	Timber floor 1-B1-U004-05	Gypsum ceiling 1-B1-U004-05 bay 1; Gypsum ceiling 1-B1-U004-05 bay 2	2985	18.2	
Level 1	1-B1-U004-06	Hall	Carpet tile 1-B1-U004-06	Gypsum ceiling 1-B1-U004-06	2985	2.8	
Level 1	1-B1-U004-07	Hall closet	Carpet tile 1-B1-U004-07	Gypsum ceiling 1-B1-U004-07	2985	0.9	
Level 1	1-B1-U004-08	Laundry	Porcelain tile 1-B1-U004-08	Gypsum ceiling 1-B1-U004-08	2985	3.3	
Level 1	1-B1-U004-09	Bathroom 1	Porcelain tile 1-B1-U004-09	Gypsum ceiling 1-B1-U004-09	2985	7.0	
Level 1	1-B1-U004-10	Walk-in closet	Timber floor 1-B1-U004-10	Gypsum ceiling 1-B1-U004-10	2985	3.9	

CITY STAMP AREA / PROFESSIONAL SEAL

NOT FOR CONSTRUCTION

FIRM
NativeBIM showcase

PROJECT
Energy-ready multifamily bar (illustrative)
No site: illustrative model

CLIENT
Illustrative model, no client

REVISIONS

NO.	DATE	DESCRIPTION

DATE 2026-10-27
SCALE AS NOTED
PROJECT NO. SHW-16
PHASE Illustrative

SHEET TITLE
ROOM FINISH SCHEDULE

SHEET NUMBER
A-610

ROOM FINISH SCHEDULE (CONT.)

LEVEL	ROOM NO.	ROOM NAME	FLOOR	CEILING	CEILING HT (MM)	AREA (M2)	REMARKS
Level 1	1-B1-U004-11	Bathroom 2	Porcelain tile 1-B1-U004-11	Gypsum ceiling 1-B1-U004-11	2985	6.3	
Level 1	1-B1-U004-12	Closet	Timber floor 1-B1-U004-12	Gypsum ceiling 1-B1-U004-12	2985	1.2	
Level 1	1-B1-U005-01	Living / dining	Timber floor 1-B1-U005-01	Gypsum ceiling 1-B1-U005-01 bay 1; Gypsum ceiling 1-B1-U005-01 bay 2	2985	23.0	
Level 1	1-B1-U005-02	Kitchen	Porcelain tile 1-B1-U005-02	Gypsum ceiling 1-B1-U005-02	2985	7.7	
Level 1	1-B1-U005-03	Entry	Porcelain tile 1-B1-U005-03	Gypsum ceiling 1-B1-U005-03	2985	5.3	
Level 1	1-B1-U005-04	Bedroom 1	Timber floor 1-B1-U005-04	Gypsum ceiling 1-B1-U005-04 bay 1; Gypsum ceiling 1-B1-U005-04 bay 2	2985	13.3	
Level 1	1-B1-U005-05	Bedroom 2	Timber floor 1-B1-U005-05	Gypsum ceiling 1-B1-U005-05 bay 1; Gypsum ceiling 1-B1-U005-05 bay 2	2985	18.2	
Level 1	1-B1-U005-06	Hall	Carpet tile 1-B1-U005-06	Gypsum ceiling 1-B1-U005-06	2985	2.8	
Level 1	1-B1-U005-07	Hall closet	Carpet tile 1-B1-U005-07	Gypsum ceiling 1-B1-U005-07	2985	0.9	
Level 1	1-B1-U005-08	Laundry	Porcelain tile 1-B1-U005-08	Gypsum ceiling 1-B1-U005-08	2985	3.3	
Level 1	1-B1-U005-09	Bathroom 1	Porcelain tile 1-B1-U005-09	Gypsum ceiling 1-B1-U005-09	2985	7.0	
Level 1	1-B1-U005-10	Walk-in closet	Timber floor 1-B1-U005-10	Gypsum ceiling 1-B1-U005-10	2985	3.9	
Level 1	1-B1-U005-11	Bathroom 2	Porcelain tile 1-B1-U005-11	Gypsum ceiling 1-B1-U005-11	2985	6.3	
Level 1	1-B1-U005-12	Closet	Timber floor 1-B1-U005-12	Gypsum ceiling 1-B1-U005-12	2985	1.2	
Level 1	1-B1-U006-01	Bathroom	Porcelain tile 1-B1-U006-01	Gypsum ceiling 1-B1-U006-01	2985	6.9	
Level 1	1-B1-U006-02	Entry	Porcelain tile 1-B1-U006-02	Gypsum ceiling 1-B1-U006-02	2985	6.5	
Level 1	1-B1-U006-03	Closet	Timber floor 1-B1-U006-03	Gypsum ceiling 1-B1-U006-03	2985	3.3	
Level 1	1-B1-U006-04	Living / kitchen	Porcelain tile 1-B1-U006-04	Gypsum ceiling 1-B1-U006-04 bay 1; Gypsum ceiling 1-B1-U006-04 bay 2; Gypsum ceiling 1-B1-U006-04 bay 3; Gypsum ceiling 1-B1-U006-04 bay 4	2985	29.7	
Level 1	1-B1-U007-01	Living / kitchen	Porcelain tile 1-B1-U007-01	Gypsum ceiling 1-B1-U007-01 bay 1; Gypsum ceiling 1-B1-U007-01 bay 2; Gypsum ceiling 1-B1-U007-01 bay 3	2985	31.1	
Level 1	1-B1-U007-02	Entry	Porcelain tile 1-B1-U007-02	Gypsum ceiling 1-B1-U007-02	2985	5.3	
Level 1	1-B1-U007-03	Bedroom	Timber floor 1-B1-U007-03	Gypsum ceiling 1-B1-U007-03 bay 1; Gypsum ceiling 1-B1-U007-03 bay 2	2985	13.4	
Level 1	1-B1-U007-04	Hall	Carpet tile 1-B1-U007-04	Gypsum ceiling 1-B1-U007-04	2985	2.9	
Level 1	1-B1-U007-05	Hall closet	Carpet tile 1-B1-U007-05	Gypsum ceiling 1-B1-U007-05	2985	0.9	
Level 1	1-B1-U007-06	Laundry	Porcelain tile 1-B1-U007-06	Gypsum ceiling 1-B1-U007-06	2985	3.3	
Level 1	1-B1-U007-07	Bathroom	Porcelain tile 1-B1-U007-07	Gypsum ceiling 1-B1-U007-07	2985	7.0	
Level 1	1-B1-U007-08	Closet	Timber floor 1-B1-U007-08	Gypsum ceiling 1-B1-U007-08	2985	1.2	
Level 1	1-B1-U008-01	Living / kitchen	Porcelain tile 1-B1-U008-01	Gypsum ceiling 1-B1-U008-01 bay 1; Gypsum ceiling 1-B1-U008-01 bay 2; Gypsum ceiling 1-B1-U008-01 bay 3	2985	31.1	
Level 1	1-B1-U008-02	Entry	Porcelain tile 1-B1-U008-02	Gypsum ceiling 1-B1-U008-02	2985	5.3	
Level 1	1-B1-U008-03	Bedroom	Timber floor 1-B1-U008-03	Gypsum ceiling 1-B1-U008-03 bay 1; Gypsum ceiling 1-B1-U008-03 bay 2	2985	13.4	
Level 1	1-B1-U008-04	Hall	Carpet tile 1-B1-U008-04	Gypsum ceiling 1-B1-U008-04	2985	2.9	
Level 1	1-B1-U008-05	Hall closet	Carpet tile 1-B1-U008-05	Gypsum ceiling 1-B1-U008-05	2985	0.9	
Level 1	1-B1-U008-06	Laundry	Porcelain tile 1-B1-U008-06	Gypsum ceiling 1-B1-U008-06	2985	3.3	
Level 1	1-B1-U008-07	Bathroom	Porcelain tile 1-B1-U008-07	Gypsum ceiling 1-B1-U008-07	2985	7.0	
Level 1	1-B1-U008-08	Closet	Timber floor 1-B1-U008-08	Gypsum ceiling 1-B1-U008-08	2985	1.2	
Level 1	1-B1-U009-01	Living / kitchen	Porcelain tile 1-B1-U009-01	Gypsum ceiling 1-B1-U009-01 bay 1; Gypsum ceiling 1-B1-U009-01 bay 2; Gypsum ceiling 1-B1-U009-01 bay 3	2985	31.1	
Level 1	1-B1-U009-02	Entry	Porcelain tile 1-B1-U009-02	Gypsum ceiling 1-B1-U009-02	2985	5.3	
Level 1	1-B1-U009-03	Bedroom	Timber floor 1-B1-U009-03	Gypsum ceiling 1-B1-U009-03 bay 1; Gypsum ceiling 1-B1-U009-03 bay 2	2985	13.4	
Level 1	1-B1-U009-04	Hall	Carpet tile 1-B1-U009-04	Gypsum ceiling 1-B1-U009-04	2985	2.9	
Level 1	1-B1-U009-05	Hall closet	Carpet tile 1-B1-U009-05	Gypsum ceiling 1-B1-U009-05	2985	0.9	
Level 1	1-B1-U009-06	Laundry	Porcelain tile 1-B1-U009-06	Gypsum ceiling 1-B1-U009-06	2985	3.3	
Level 1	1-B1-U009-07	Bathroom	Porcelain tile 1-B1-U009-07	Gypsum ceiling 1-B1-U009-07	2985	7.0	

CITY STAMP AREA /
PROFESSIONAL SEAL

NOT FOR CONSTRUCTION

FIRM
NativeBIM showcase

PROJECT
Energy-ready multifamily bar (illustrative)
No site: illustrative model

CLIENT
Illustrative model, no client

REVISIONS

NO.	DATE	DESCRIPTION

DATE	2026-10-27
SCALE	AS NOTED
PROJECT NO.	SHW-16
PHASE	Illustrative

SHEET TITLE
ROOM FINISH SCHEDULE

SHEET NUMBER
A-611

ROOM FINISH SCHEDULE (CONT.)

LEVEL	ROOM NO.	ROOM NAME	FLOOR	CEILING	CEILING HT (MM)	AREA (M2)	REMARKS
Level 1	1-B1-U009-08	Closet	Timber floor 1-B1-U009-08	Gypsum ceiling 1-B1-U009-08	2985	1.2	
Level 1	1-B1-U010-01	Living / kitchen	Porcelain tile 1-B1-U010-01	Gypsum ceiling 1-B1-U010-01 bay 1; Gypsum ceiling 1-B1-U010-01 bay 2; Gypsum ceiling 1-B1-U010-01 bay 3	2985	31.1	
Level 1	1-B1-U010-02	Entry	Porcelain tile 1-B1-U010-02	Gypsum ceiling 1-B1-U010-02	2985	5.3	
Level 1	1-B1-U010-03	Bedroom	Timber floor 1-B1-U010-03	Gypsum ceiling 1-B1-U010-03 bay 1; Gypsum ceiling 1-B1-U010-03 bay 2	2985	13.4	
Level 1	1-B1-U010-04	Hall	Carpet tile 1-B1-U010-04	Gypsum ceiling 1-B1-U010-04	2985	2.9	
Level 1	1-B1-U010-05	Hall closet	Carpet tile 1-B1-U010-05	Gypsum ceiling 1-B1-U010-05	2985	0.9	
Level 1	1-B1-U010-06	Laundry	Porcelain tile 1-B1-U010-06	Gypsum ceiling 1-B1-U010-06	2985	3.3	
Level 1	1-B1-U010-07	Bathroom	Porcelain tile 1-B1-U010-07	Gypsum ceiling 1-B1-U010-07	2985	7.0	
Level 1	1-B1-U010-08	Closet	Timber floor 1-B1-U010-08	Gypsum ceiling 1-B1-U010-08	2985	1.2	
Level 1	1-B1-U011-01	Living / kitchen	Porcelain tile 1-B1-U011-01	Gypsum ceiling 1-B1-U011-01 bay 1; Gypsum ceiling 1-B1-U011-01 bay 2; Gypsum ceiling 1-B1-U011-01 bay 3	2985	31.1	
Level 1	1-B1-U011-02	Entry	Porcelain tile 1-B1-U011-02	Gypsum ceiling 1-B1-U011-02	2985	5.3	
Level 1	1-B1-U011-03	Bedroom	Timber floor 1-B1-U011-03	Gypsum ceiling 1-B1-U011-03 bay 1; Gypsum ceiling 1-B1-U011-03 bay 2	2985	13.4	
Level 1	1-B1-U011-04	Hall	Carpet tile 1-B1-U011-04	Gypsum ceiling 1-B1-U011-04	2985	2.9	
Level 1	1-B1-U011-05	Hall closet	Carpet tile 1-B1-U011-05	Gypsum ceiling 1-B1-U011-05	2985	0.9	
Level 1	1-B1-U011-06	Laundry	Porcelain tile 1-B1-U011-06	Gypsum ceiling 1-B1-U011-06	2985	3.3	
Level 1	1-B1-U011-07	Bathroom	Porcelain tile 1-B1-U011-07	Gypsum ceiling 1-B1-U011-07	2985	7.0	
Level 1	1-B1-U011-08	Closet	Timber floor 1-B1-U011-08	Gypsum ceiling 1-B1-U011-08	2985	1.2	
Level 2	2-B1-CO1a	Corridor	Carpet tile 2-B1-CO1a	Gypsum ceiling 2-B1-CO1a bay 1; Gypsum ceiling 2-B1-CO1a bay 2; Gypsum ceiling 2-B1-CO1a bay 3; Gypsum ceiling 2-B1-CO1a bay 4; Gypsum ceiling 2-B1-CO1a bay 5; Gypsum ceiling 2-B1-CO1a bay 6; Gypsum ceiling 2-B1-CO1a bay 7	2985	47.4	
Level 2	2-B1-CO1b	Corridor	Carpet tile 2-B1-CO1b	Gypsum ceiling 2-B1-CO1b bay 1; Gypsum ceiling 2-B1-CO1b bay 2; Gypsum ceiling 2-B1-CO1b bay 3; Gypsum ceiling 2-B1-CO1b bay 4; Gypsum ceiling 2-B1-CO1b bay 5; Gypsum ceiling 2-B1-CO1b bay 6; Gypsum ceiling 2-B1-CO1b bay 7	2985	47.4	
Level 2	2-B1-CR	Elevator core	Sealed concrete floor 2-B1-CR 1; Sealed concrete floor 2-B1-CR 2; Sealed concrete floor 2-B1-CR 3	Gypsum ceiling 2-B1-CR bay 1; Gypsum ceiling 2-B1-CR bay 2; Gypsum ceiling 2-B1-CR bay 3; Gypsum ceiling 2-B1-CR bay 4; Gypsum ceiling 2-B1-CR bay 5; Gypsum ceiling 2-B1-CR bay 6; Gypsum ceiling 2-B1-CR bay 7; Gypsum ceiling 2-B1-CR bay 8; Gypsum ceiling 2-B1-CR bay 9; Gypsum ceiling 2-B1-CR bay 10; Gypsum ceiling 2-B1-CR bay 11; Gypsum ceiling 2-B1-CR bay 12; Gypsum ceiling 2-B1-CR bay 13; Gypsum ceiling 2-B1-CR bay 14; Gypsum ceiling 2-B1-CR bay 15; Gypsum ceiling 2-B1-CR bay 16; Gypsum ceiling 2-B1-CR bay 17; Gypsum ceiling 2-B1-CR bay 18; Gypsum ceiling 2-B1-CR bay 19; Gypsum ceiling 2-B1-CR bay 20; Gypsum ceiling 2-B1-CR bay 21	2985	183.9	
Level 2	2-B1-ST1	Stair	Sealed concrete floor 2-B1-ST1	Gypsum ceiling 2-B1-ST1 bay 1; Gypsum ceiling 2-B1-ST1 bay 2; Gypsum ceiling 2-B1-ST1 bay 3; Gypsum ceiling 2-B1-ST1 bay 4; Gypsum ceiling 2-B1-ST1 bay 5; Gypsum ceiling 2-B1-ST1 bay 6; Gypsum ceiling 2-B1-ST1 bay 7; Gypsum ceiling 2-B1-ST1 bay 8; Gypsum ceiling 2-B1-ST1 bay 9; Gypsum ceiling 2-B1-ST1 bay 10	2985	122.6	
Level 2	2-B1-ST2	Stair	Sealed concrete floor 2-B1-ST2	Gypsum ceiling 2-B1-ST2 bay 1; Gypsum ceiling 2-B1-ST2 bay 2; Gypsum ceiling 2-B1-ST2 bay 3; Gypsum ceiling 2-B1-ST2 bay 4; Gypsum ceiling 2-B1-ST2 bay 5; Gypsum ceiling 2-B1-ST2 bay 6; Gypsum ceiling 2-B1-ST2 bay 7; Gypsum ceiling 2-B1-ST2 bay 8; Gypsum ceiling 2-B1-ST2 bay 9; Gypsum ceiling 2-B1-ST2 bay 10	2985	122.6	
Level 2	2-B1-U001-01	Living / dining	Timber floor 2-B1-U001-01	Gypsum ceiling 2-B1-U001-01 bay 1; Gypsum ceiling 2-B1-U001-01 bay 2	2985	23.0	
Level 2	2-B1-U001-02	Kitchen	Porcelain tile 2-B1-U001-02	Gypsum ceiling 2-B1-U001-02	2985	7.7	
Level 2	2-B1-U001-03	Entry	Porcelain tile 2-B1-U001-03	Gypsum ceiling 2-B1-U001-03	2985	5.3	
Level 2	2-B1-U001-04	Bedroom 1	Timber floor 2-B1-U001-04	Gypsum ceiling 2-B1-U001-04 bay 1; Gypsum ceiling 2-B1-U001-04 bay 2	2985	13.3	
Level 2	2-B1-U001-05	Bedroom 2	Timber floor 2-B1-U001-05	Gypsum ceiling 2-B1-U001-05 bay 1; Gypsum ceiling 2-B1-U001-05 bay 2	2985	18.2	
Level 2	2-B1-U001-06	Hall	Carpet tile 2-B1-U001-06	Gypsum ceiling 2-B1-U001-06	2985	2.8	
Level 2	2-B1-U001-07	Hall closet	Carpet tile 2-B1-U001-07	Gypsum ceiling 2-B1-U001-07	2985	0.9	
Level 2	2-B1-U001-08	Laundry	Porcelain tile 2-B1-U001-08	Gypsum ceiling 2-B1-U001-08	2985	3.3	
Level 2	2-B1-U001-09	Bathroom 1	Porcelain tile 2-B1-U001-09	Gypsum ceiling 2-B1-U001-09	2985	7.0	

CITY STAMP AREA /
PROFESSIONAL SEAL

NOT FOR CONSTRUCTION

FIRM
NativeBIM showcase

PROJECT
Energy-ready multifamily bar (illustrative)
No site: illustrative model

CLIENT
Illustrative model, no client

REVISIONS

NO.	DATE	DESCRIPTION

DATE 2026-10-27
SCALE AS NOTED
PROJECT NO. SHW-16
PHASE Illustrative

SHEET TITLE
ROOM FINISH SCHEDULE

SHEET NUMBER
A-612

ROOM FINISH SCHEDULE (CONT.)

LEVEL	ROOM NO.	ROOM NAME	FLOOR	CEILING	CEILING HT (MM)	AREA (M2)	REMARKS
Level 2	2-B1-U001-10	Walk-in closet	Timber floor 2-B1-U001-10	Gypsum ceiling 2-B1-U001-10	2985	3.9	
Level 2	2-B1-U001-11	Bathroom 2	Porcelain tile 2-B1-U001-11	Gypsum ceiling 2-B1-U001-11	2985	6.3	
Level 2	2-B1-U001-12	Closet	Timber floor 2-B1-U001-12	Gypsum ceiling 2-B1-U001-12	2985	1.2	
Level 2	2-B1-U002-01	Living / dining	Timber floor 2-B1-U002-01	Gypsum ceiling 2-B1-U002-01 bay 1; Gypsum ceiling 2-B1-U002-01 bay 2	2985	23.0	
Level 2	2-B1-U002-02	Kitchen	Porcelain tile 2-B1-U002-02	Gypsum ceiling 2-B1-U002-02	2985	7.7	
Level 2	2-B1-U002-03	Entry	Porcelain tile 2-B1-U002-03	Gypsum ceiling 2-B1-U002-03	2985	5.3	
Level 2	2-B1-U002-04	Bedroom 1	Timber floor 2-B1-U002-04	Gypsum ceiling 2-B1-U002-04 bay 1; Gypsum ceiling 2-B1-U002-04 bay 2	2985	13.3	
Level 2	2-B1-U002-05	Bedroom 2	Timber floor 2-B1-U002-05	Gypsum ceiling 2-B1-U002-05 bay 1; Gypsum ceiling 2-B1-U002-05 bay 2	2985	18.2	
Level 2	2-B1-U002-06	Hall	Carpet tile 2-B1-U002-06	Gypsum ceiling 2-B1-U002-06	2985	2.8	
Level 2	2-B1-U002-07	Hall closet	Carpet tile 2-B1-U002-07	Gypsum ceiling 2-B1-U002-07	2985	0.9	
Level 2	2-B1-U002-08	Laundry	Porcelain tile 2-B1-U002-08	Gypsum ceiling 2-B1-U002-08	2985	3.3	
Level 2	2-B1-U002-09	Bathroom 1	Porcelain tile 2-B1-U002-09	Gypsum ceiling 2-B1-U002-09	2985	7.0	
Level 2	2-B1-U002-10	Walk-in closet	Timber floor 2-B1-U002-10	Gypsum ceiling 2-B1-U002-10	2985	3.9	
Level 2	2-B1-U002-11	Bathroom 2	Porcelain tile 2-B1-U002-11	Gypsum ceiling 2-B1-U002-11	2985	6.3	
Level 2	2-B1-U002-12	Closet	Timber floor 2-B1-U002-12	Gypsum ceiling 2-B1-U002-12	2985	1.2	
Level 2	2-B1-U003-01	Bathroom	Porcelain tile 2-B1-U003-01	Gypsum ceiling 2-B1-U003-01	2985	6.9	
Level 2	2-B1-U003-02	Entry	Porcelain tile 2-B1-U003-02	Gypsum ceiling 2-B1-U003-02	2985	6.5	
Level 2	2-B1-U003-03	Closet	Timber floor 2-B1-U003-03	Gypsum ceiling 2-B1-U003-03	2985	3.3	
Level 2	2-B1-U003-04	Living / kitchen	Porcelain tile 2-B1-U003-04	Gypsum ceiling 2-B1-U003-04 bay 1; Gypsum ceiling 2-B1-U003-04 bay 2; Gypsum ceiling 2-B1-U003-04 bay 3; Gypsum ceiling 2-B1-U003-04 bay 4	2985	29.7	
Level 2	2-B1-U004-01	Living / dining	Timber floor 2-B1-U004-01	Gypsum ceiling 2-B1-U004-01 bay 1; Gypsum ceiling 2-B1-U004-01 bay 2	2985	23.0	
Level 2	2-B1-U004-02	Kitchen	Porcelain tile 2-B1-U004-02	Gypsum ceiling 2-B1-U004-02	2985	7.7	
Level 2	2-B1-U004-03	Entry	Porcelain tile 2-B1-U004-03	Gypsum ceiling 2-B1-U004-03	2985	5.3	
Level 2	2-B1-U004-04	Bedroom 1	Timber floor 2-B1-U004-04	Gypsum ceiling 2-B1-U004-04 bay 1; Gypsum ceiling 2-B1-U004-04 bay 2	2985	13.3	
Level 2	2-B1-U004-05	Bedroom 2	Timber floor 2-B1-U004-05	Gypsum ceiling 2-B1-U004-05 bay 1; Gypsum ceiling 2-B1-U004-05 bay 2	2985	18.2	
Level 2	2-B1-U004-06	Hall	Carpet tile 2-B1-U004-06	Gypsum ceiling 2-B1-U004-06	2985	2.8	
Level 2	2-B1-U004-07	Hall closet	Carpet tile 2-B1-U004-07	Gypsum ceiling 2-B1-U004-07	2985	0.9	
Level 2	2-B1-U004-08	Laundry	Porcelain tile 2-B1-U004-08	Gypsum ceiling 2-B1-U004-08	2985	3.3	
Level 2	2-B1-U004-09	Bathroom 1	Porcelain tile 2-B1-U004-09	Gypsum ceiling 2-B1-U004-09	2985	7.0	
Level 2	2-B1-U004-10	Walk-in closet	Timber floor 2-B1-U004-10	Gypsum ceiling 2-B1-U004-10	2985	3.9	
Level 2	2-B1-U004-11	Bathroom 2	Porcelain tile 2-B1-U004-11	Gypsum ceiling 2-B1-U004-11	2985	6.3	
Level 2	2-B1-U004-12	Closet	Timber floor 2-B1-U004-12	Gypsum ceiling 2-B1-U004-12	2985	1.2	
Level 2	2-B1-U005-01	Living / dining	Timber floor 2-B1-U005-01	Gypsum ceiling 2-B1-U005-01 bay 1; Gypsum ceiling 2-B1-U005-01 bay 2	2985	23.0	
Level 2	2-B1-U005-02	Kitchen	Porcelain tile 2-B1-U005-02	Gypsum ceiling 2-B1-U005-02	2985	7.7	
Level 2	2-B1-U005-03	Entry	Porcelain tile 2-B1-U005-03	Gypsum ceiling 2-B1-U005-03	2985	5.3	
Level 2	2-B1-U005-04	Bedroom 1	Timber floor 2-B1-U005-04	Gypsum ceiling 2-B1-U005-04 bay 1; Gypsum ceiling 2-B1-U005-04 bay 2	2985	13.3	
Level 2	2-B1-U005-05	Bedroom 2	Timber floor 2-B1-U005-05	Gypsum ceiling 2-B1-U005-05 bay 1; Gypsum ceiling 2-B1-U005-05 bay 2	2985	18.2	
Level 2	2-B1-U005-06	Hall	Carpet tile 2-B1-U005-06	Gypsum ceiling 2-B1-U005-06	2985	2.8	
Level 2	2-B1-U005-07	Hall closet	Carpet tile 2-B1-U005-07	Gypsum ceiling 2-B1-U005-07	2985	0.9	
Level 2	2-B1-U005-08	Laundry	Porcelain tile 2-B1-U005-08	Gypsum ceiling 2-B1-U005-08	2985	3.3	
Level 2	2-B1-U005-09	Bathroom 1	Porcelain tile 2-B1-U005-09	Gypsum ceiling 2-B1-U005-09	2985	7.0	
Level 2	2-B1-U005-10	Walk-in closet	Timber floor 2-B1-U005-10	Gypsum ceiling 2-B1-U005-10	2985	3.9	

CITY STAMP AREA /
PROFESSIONAL SEAL

NOT FOR CONSTRUCTION

FIRM
NativeBIM showcase

PROJECT
Energy-ready multifamily bar (illustrative)
No site: illustrative model

CLIENT
Illustrative model, no client

REVISIONS

NO.	DATE	DESCRIPTION

DATE	2026-10-27
SCALE	AS NOTED
PROJECT NO.	SHW-16
PHASE	Illustrative

SHEET TITLE
ROOM FINISH SCHEDULE

SHEET NUMBER
A-613

ROOM FINISH SCHEDULE (CONT.)

LEVEL	ROOM NO.	ROOM NAME	FLOOR	CEILING	CEILING HT (MM)	AREA (M2)	REMARKS
Level 2	2-B1-U005-11	Bathroom 2	Porcelain tile 2-B1-U005-11	Gypsum ceiling 2-B1-U005-11	2985	6.3	
Level 2	2-B1-U005-12	Closet	Timber floor 2-B1-U005-12	Gypsum ceiling 2-B1-U005-12	2985	1.2	
Level 2	2-B1-U006-01	Bathroom	Porcelain tile 2-B1-U006-01	Gypsum ceiling 2-B1-U006-01	2985	6.9	
Level 2	2-B1-U006-02	Entry	Porcelain tile 2-B1-U006-02	Gypsum ceiling 2-B1-U006-02	2985	6.5	
Level 2	2-B1-U006-03	Closet	Timber floor 2-B1-U006-03	Gypsum ceiling 2-B1-U006-03	2985	3.3	
Level 2	2-B1-U006-04	Living / kitchen	Porcelain tile 2-B1-U006-04	Gypsum ceiling 2-B1-U006-04 bay 1; Gypsum ceiling 2-B1-U006-04 bay 2; Gypsum ceiling 2-B1-U006-04 bay 3; Gypsum ceiling 2-B1-U006-04 bay 4	2985	29.7	
Level 2	2-B1-U007-01	Living / kitchen	Porcelain tile 2-B1-U007-01	Gypsum ceiling 2-B1-U007-01 bay 1; Gypsum ceiling 2-B1-U007-01 bay 2; Gypsum ceiling 2-B1-U007-01 bay 3	2985	31.1	
Level 2	2-B1-U007-02	Entry	Porcelain tile 2-B1-U007-02	Gypsum ceiling 2-B1-U007-02	2985	5.3	
Level 2	2-B1-U007-03	Bedroom	Timber floor 2-B1-U007-03	Gypsum ceiling 2-B1-U007-03 bay 1; Gypsum ceiling 2-B1-U007-03 bay 2	2985	13.4	
Level 2	2-B1-U007-04	Hall	Carpet tile 2-B1-U007-04	Gypsum ceiling 2-B1-U007-04	2985	2.9	
Level 2	2-B1-U007-05	Hall closet	Carpet tile 2-B1-U007-05	Gypsum ceiling 2-B1-U007-05	2985	0.9	
Level 2	2-B1-U007-06	Laundry	Porcelain tile 2-B1-U007-06	Gypsum ceiling 2-B1-U007-06	2985	3.3	
Level 2	2-B1-U007-07	Bathroom	Porcelain tile 2-B1-U007-07	Gypsum ceiling 2-B1-U007-07	2985	7.0	
Level 2	2-B1-U007-08	Closet	Timber floor 2-B1-U007-08	Gypsum ceiling 2-B1-U007-08	2985	1.2	
Level 2	2-B1-U008-01	Living / kitchen	Porcelain tile 2-B1-U008-01	Gypsum ceiling 2-B1-U008-01 bay 1; Gypsum ceiling 2-B1-U008-01 bay 2; Gypsum ceiling 2-B1-U008-01 bay 3	2985	31.1	
Level 2	2-B1-U008-02	Entry	Porcelain tile 2-B1-U008-02	Gypsum ceiling 2-B1-U008-02	2985	5.3	
Level 2	2-B1-U008-03	Bedroom	Timber floor 2-B1-U008-03	Gypsum ceiling 2-B1-U008-03 bay 1; Gypsum ceiling 2-B1-U008-03 bay 2	2985	13.4	
Level 2	2-B1-U008-04	Hall	Carpet tile 2-B1-U008-04	Gypsum ceiling 2-B1-U008-04	2985	2.9	
Level 2	2-B1-U008-05	Hall closet	Carpet tile 2-B1-U008-05	Gypsum ceiling 2-B1-U008-05	2985	0.9	
Level 2	2-B1-U008-06	Laundry	Porcelain tile 2-B1-U008-06	Gypsum ceiling 2-B1-U008-06	2985	3.3	
Level 2	2-B1-U008-07	Bathroom	Porcelain tile 2-B1-U008-07	Gypsum ceiling 2-B1-U008-07	2985	7.0	
Level 2	2-B1-U008-08	Closet	Timber floor 2-B1-U008-08	Gypsum ceiling 2-B1-U008-08	2985	1.2	
Level 2	2-B1-U009-01	Living / kitchen	Porcelain tile 2-B1-U009-01	Gypsum ceiling 2-B1-U009-01 bay 1; Gypsum ceiling 2-B1-U009-01 bay 2; Gypsum ceiling 2-B1-U009-01 bay 3	2985	31.1	
Level 2	2-B1-U009-02	Entry	Porcelain tile 2-B1-U009-02	Gypsum ceiling 2-B1-U009-02	2985	5.3	
Level 2	2-B1-U009-03	Bedroom	Timber floor 2-B1-U009-03	Gypsum ceiling 2-B1-U009-03 bay 1; Gypsum ceiling 2-B1-U009-03 bay 2	2985	13.4	
Level 2	2-B1-U009-04	Hall	Carpet tile 2-B1-U009-04	Gypsum ceiling 2-B1-U009-04	2985	2.9	
Level 2	2-B1-U009-05	Hall closet	Carpet tile 2-B1-U009-05	Gypsum ceiling 2-B1-U009-05	2985	0.9	
Level 2	2-B1-U009-06	Laundry	Porcelain tile 2-B1-U009-06	Gypsum ceiling 2-B1-U009-06	2985	3.3	
Level 2	2-B1-U009-07	Bathroom	Porcelain tile 2-B1-U009-07	Gypsum ceiling 2-B1-U009-07	2985	7.0	
Level 2	2-B1-U009-08	Closet	Timber floor 2-B1-U009-08	Gypsum ceiling 2-B1-U009-08	2985	1.2	
Level 2	2-B1-U010-01	Living / kitchen	Porcelain tile 2-B1-U010-01	Gypsum ceiling 2-B1-U010-01 bay 1; Gypsum ceiling 2-B1-U010-01 bay 2; Gypsum ceiling 2-B1-U010-01 bay 3	2985	31.1	
Level 2	2-B1-U010-02	Entry	Porcelain tile 2-B1-U010-02	Gypsum ceiling 2-B1-U010-02	2985	5.3	
Level 2	2-B1-U010-03	Bedroom	Timber floor 2-B1-U010-03	Gypsum ceiling 2-B1-U010-03 bay 1; Gypsum ceiling 2-B1-U010-03 bay 2	2985	13.4	
Level 2	2-B1-U010-04	Hall	Carpet tile 2-B1-U010-04	Gypsum ceiling 2-B1-U010-04	2985	2.9	
Level 2	2-B1-U010-05	Hall closet	Carpet tile 2-B1-U010-05	Gypsum ceiling 2-B1-U010-05	2985	0.9	
Level 2	2-B1-U010-06	Laundry	Porcelain tile 2-B1-U010-06	Gypsum ceiling 2-B1-U010-06	2985	3.3	
Level 2	2-B1-U010-07	Bathroom	Porcelain tile 2-B1-U010-07	Gypsum ceiling 2-B1-U010-07	2985	7.0	
Level 2	2-B1-U010-08	Closet	Timber floor 2-B1-U010-08	Gypsum ceiling 2-B1-U010-08	2985	1.2	
Level 2	2-B1-U011-01	Living / kitchen	Porcelain tile 2-B1-U011-01	Gypsum ceiling 2-B1-U011-01 bay 1; Gypsum ceiling 2-B1-U011-01 bay 2; Gypsum ceiling 2-B1-U011-01 bay 3	2985	31.1	
Level 2	2-B1-U011-02	Entry	Porcelain tile 2-B1-U011-02	Gypsum ceiling 2-B1-U011-02	2985	5.3	
Level 2	2-B1-U011-03	Bedroom	Timber floor 2-B1-U011-03	Gypsum ceiling 2-B1-U011-03 bay 1; Gypsum ceiling 2-B1-U011-03 bay 2	2985	13.4	

CITY STAMP AREA /
PROFESSIONAL SEAL

NOT FOR CONSTRUCTION

FIRM
NativeBIM showcase

PROJECT
Energy-ready multifamily bar (illustrative)
No site: illustrative model

CLIENT
Illustrative model, no client

REVISIONS

NO.	DATE	DESCRIPTION

DATE 2026-10-27
SCALE AS NOTED
PROJECT NO. SHW-16
PHASE Illustrative

SHEET TITLE
ROOM FINISH SCHEDULE

SHEET NUMBER
A-614

ROOM FINISH SCHEDULE (CONT.)

LEVEL	ROOM NO.	ROOM NAME	FLOOR	CEILING	CEILING HT (MM)	AREA (M2)	REMARKS
Level 2	2-B1-U011-04	Hall	Carpet tile 2-B1-U011-04	Gypsum ceiling 2-B1-U011-04	2985	2.9	
Level 2	2-B1-U011-05	Hall closet	Carpet tile 2-B1-U011-05	Gypsum ceiling 2-B1-U011-05	2985	0.9	
Level 2	2-B1-U011-06	Laundry	Porcelain tile 2-B1-U011-06	Gypsum ceiling 2-B1-U011-06	2985	3.3	
Level 2	2-B1-U011-07	Bathroom	Porcelain tile 2-B1-U011-07	Gypsum ceiling 2-B1-U011-07	2985	7.0	
Level 2	2-B1-U011-08	Closet	Timber floor 2-B1-U011-08	Gypsum ceiling 2-B1-U011-08	2985	1.2	
Level 3	3-B1-CO1a	Corridor	Carpet tile 3-B1-CO1a	Gypsum ceiling 3-B1-CO1a bay 1; Gypsum ceiling 3-B1-CO1a bay 2; Gypsum ceiling 3-B1-CO1a bay 3; Gypsum ceiling 3-B1-CO1a bay 4; Gypsum ceiling 3-B1-CO1a bay 5; Gypsum ceiling 3-B1-CO1a bay 6; Gypsum ceiling 3-B1-CO1a bay 7	2985	47.4	
Level 3	3-B1-CO1b	Corridor	Carpet tile 3-B1-CO1b	Gypsum ceiling 3-B1-CO1b bay 1; Gypsum ceiling 3-B1-CO1b bay 2; Gypsum ceiling 3-B1-CO1b bay 3; Gypsum ceiling 3-B1-CO1b bay 4; Gypsum ceiling 3-B1-CO1b bay 5; Gypsum ceiling 3-B1-CO1b bay 6; Gypsum ceiling 3-B1-CO1b bay 7	2985	47.4	
Level 3	3-B1-CR	Elevator core	Sealed concrete floor 3-B1-CR 1; Sealed concrete floor 3-B1-CR 2; Sealed concrete floor 3-B1-CR 3	Gypsum ceiling 3-B1-CR bay 1; Gypsum ceiling 3-B1-CR bay 2; Gypsum ceiling 3-B1-CR bay 3; Gypsum ceiling 3-B1-CR bay 4; Gypsum ceiling 3-B1-CR bay 5; Gypsum ceiling 3-B1-CR bay 6; Gypsum ceiling 3-B1-CR bay 7; Gypsum ceiling 3-B1-CR bay 8; Gypsum ceiling 3-B1-CR bay 9; Gypsum ceiling 3-B1-CR bay 10; Gypsum ceiling 3-B1-CR bay 11; Gypsum ceiling 3-B1-CR bay 12; Gypsum ceiling 3-B1-CR bay 13; Gypsum ceiling 3-B1-CR bay 14; Gypsum ceiling 3-B1-CR bay 15; Gypsum ceiling 3-B1-CR bay 16; Gypsum ceiling 3-B1-CR bay 17; Gypsum ceiling 3-B1-CR bay 18; Gypsum ceiling 3-B1-CR bay 19; Gypsum ceiling 3-B1-CR bay 20; Gypsum ceiling 3-B1-CR bay 21	2985	183.9	
Level 3	3-B1-ST1	Stair	Sealed concrete floor 3-B1-ST1	Gypsum ceiling 3-B1-ST1 bay 1; Gypsum ceiling 3-B1-ST1 bay 2; Gypsum ceiling 3-B1-ST1 bay 3; Gypsum ceiling 3-B1-ST1 bay 4; Gypsum ceiling 3-B1-ST1 bay 5; Gypsum ceiling 3-B1-ST1 bay 6; Gypsum ceiling 3-B1-ST1 bay 7; Gypsum ceiling 3-B1-ST1 bay 8; Gypsum ceiling 3-B1-ST1 bay 9; Gypsum ceiling 3-B1-ST1 bay 10	2985	122.6	
Level 3	3-B1-ST2	Stair	Sealed concrete floor 3-B1-ST2	Gypsum ceiling 3-B1-ST2 bay 1; Gypsum ceiling 3-B1-ST2 bay 2; Gypsum ceiling 3-B1-ST2 bay 3; Gypsum ceiling 3-B1-ST2 bay 4; Gypsum ceiling 3-B1-ST2 bay 5; Gypsum ceiling 3-B1-ST2 bay 6; Gypsum ceiling 3-B1-ST2 bay 7; Gypsum ceiling 3-B1-ST2 bay 8; Gypsum ceiling 3-B1-ST2 bay 9; Gypsum ceiling 3-B1-ST2 bay 10	2985	122.6	
Level 3	3-B1-U001-01	Living / dining	Timber floor 3-B1-U001-01	Gypsum ceiling 3-B1-U001-01 bay 1; Gypsum ceiling 3-B1-U001-01 bay 2	2985	23.0	
Level 3	3-B1-U001-02	Kitchen	Porcelain tile 3-B1-U001-02	Gypsum ceiling 3-B1-U001-02	2985	7.7	
Level 3	3-B1-U001-03	Entry	Porcelain tile 3-B1-U001-03	Gypsum ceiling 3-B1-U001-03	2985	5.3	
Level 3	3-B1-U001-04	Bedroom 1	Timber floor 3-B1-U001-04	Gypsum ceiling 3-B1-U001-04 bay 1; Gypsum ceiling 3-B1-U001-04 bay 2	2985	13.3	
Level 3	3-B1-U001-05	Bedroom 2	Timber floor 3-B1-U001-05	Gypsum ceiling 3-B1-U001-05 bay 1; Gypsum ceiling 3-B1-U001-05 bay 2	2985	18.2	
Level 3	3-B1-U001-06	Hall	Carpet tile 3-B1-U001-06	Gypsum ceiling 3-B1-U001-06	2985	2.8	
Level 3	3-B1-U001-07	Hall closet	Carpet tile 3-B1-U001-07	Gypsum ceiling 3-B1-U001-07	2985	0.9	
Level 3	3-B1-U001-08	Laundry	Porcelain tile 3-B1-U001-08	Gypsum ceiling 3-B1-U001-08	2985	3.3	
Level 3	3-B1-U001-09	Bathroom 1	Porcelain tile 3-B1-U001-09	Gypsum ceiling 3-B1-U001-09	2985	7.0	
Level 3	3-B1-U001-10	Walk-in closet	Timber floor 3-B1-U001-10	Gypsum ceiling 3-B1-U001-10	2985	3.9	
Level 3	3-B1-U001-11	Bathroom 2	Porcelain tile 3-B1-U001-11	Gypsum ceiling 3-B1-U001-11	2985	6.3	
Level 3	3-B1-U001-12	Closet	Timber floor 3-B1-U001-12	Gypsum ceiling 3-B1-U001-12	2985	1.2	
Level 3	3-B1-U002-01	Living / dining	Timber floor 3-B1-U002-01	Gypsum ceiling 3-B1-U002-01 bay 1; Gypsum ceiling 3-B1-U002-01 bay 2	2985	23.0	
Level 3	3-B1-U002-02	Kitchen	Porcelain tile 3-B1-U002-02	Gypsum ceiling 3-B1-U002-02	2985	7.7	
Level 3	3-B1-U002-03	Entry	Porcelain tile 3-B1-U002-03	Gypsum ceiling 3-B1-U002-03	2985	5.3	
Level 3	3-B1-U002-04	Bedroom 1	Timber floor 3-B1-U002-04	Gypsum ceiling 3-B1-U002-04 bay 1; Gypsum ceiling 3-B1-U002-04 bay 2	2985	13.3	
Level 3	3-B1-U002-05	Bedroom 2	Timber floor 3-B1-U002-05	Gypsum ceiling 3-B1-U002-05 bay 1; Gypsum ceiling 3-B1-U002-05 bay 2	2985	18.2	
Level 3	3-B1-U002-06	Hall	Carpet tile 3-B1-U002-06	Gypsum ceiling 3-B1-U002-06	2985	2.8	
Level 3	3-B1-U002-07	Hall closet	Carpet tile 3-B1-U002-07	Gypsum ceiling 3-B1-U002-07	2985	0.9	
Level 3	3-B1-U002-08	Laundry	Porcelain tile 3-B1-U002-08	Gypsum ceiling 3-B1-U002-08	2985	3.3	
Level 3	3-B1-U002-09	Bathroom 1	Porcelain tile 3-B1-U002-09	Gypsum ceiling 3-B1-U002-09	2985	7.0	

CITY STAMP AREA /
PROFESSIONAL SEAL

NOT FOR CONSTRUCTION

FIRM
NativeBIM showcase

PROJECT
Energy-ready multifamily bar (illustrative)
No site: illustrative model

CLIENT
Illustrative model, no client

REVISIONS

NO.	DATE	DESCRIPTION

DATE	2026-10-27
SCALE	AS NOTED
PROJECT NO.	SHW-16
PHASE	Illustrative

SHEET TITLE
ROOM FINISH SCHEDULE

SHEET NUMBER
A-615

ROOM FINISH SCHEDULE (CONT.)

LEVEL	ROOM NO.	ROOM NAME	FLOOR	CEILING	CEILING HT (MM)	AREA (M2)	REMARKS
Level 3	3-B1-U002-10	Walk-in closet	Timber floor 3-B1-U002-10	Gypsum ceiling 3-B1-U002-10	2985	3.9	
Level 3	3-B1-U002-11	Bathroom 2	Porcelain tile 3-B1-U002-11	Gypsum ceiling 3-B1-U002-11	2985	6.3	
Level 3	3-B1-U002-12	Closet	Timber floor 3-B1-U002-12	Gypsum ceiling 3-B1-U002-12	2985	1.2	
Level 3	3-B1-U003-01	Bathroom	Porcelain tile 3-B1-U003-01	Gypsum ceiling 3-B1-U003-01	2985	6.9	
Level 3	3-B1-U003-02	Entry	Porcelain tile 3-B1-U003-02	Gypsum ceiling 3-B1-U003-02	2985	6.5	
Level 3	3-B1-U003-03	Closet	Timber floor 3-B1-U003-03	Gypsum ceiling 3-B1-U003-03	2985	3.3	
Level 3	3-B1-U003-04	Living / kitchen	Porcelain tile 3-B1-U003-04	Gypsum ceiling 3-B1-U003-04 bay 1; Gypsum ceiling 3-B1-U003-04 bay 2; Gypsum ceiling 3-B1-U003-04 bay 3; Gypsum ceiling 3-B1-U003-04 bay 4	2985	29.7	
Level 3	3-B1-U004-01	Living / dining	Timber floor 3-B1-U004-01	Gypsum ceiling 3-B1-U004-01 bay 1; Gypsum ceiling 3-B1-U004-01 bay 2	2985	23.0	
Level 3	3-B1-U004-02	Kitchen	Porcelain tile 3-B1-U004-02	Gypsum ceiling 3-B1-U004-02	2985	7.7	
Level 3	3-B1-U004-03	Entry	Porcelain tile 3-B1-U004-03	Gypsum ceiling 3-B1-U004-03	2985	5.3	
Level 3	3-B1-U004-04	Bedroom 1	Timber floor 3-B1-U004-04	Gypsum ceiling 3-B1-U004-04 bay 1; Gypsum ceiling 3-B1-U004-04 bay 2	2985	13.3	
Level 3	3-B1-U004-05	Bedroom 2	Timber floor 3-B1-U004-05	Gypsum ceiling 3-B1-U004-05 bay 1; Gypsum ceiling 3-B1-U004-05 bay 2	2985	18.2	
Level 3	3-B1-U004-06	Hall	Carpet tile 3-B1-U004-06	Gypsum ceiling 3-B1-U004-06	2985	2.8	
Level 3	3-B1-U004-07	Hall closet	Carpet tile 3-B1-U004-07	Gypsum ceiling 3-B1-U004-07	2985	0.9	
Level 3	3-B1-U004-08	Laundry	Porcelain tile 3-B1-U004-08	Gypsum ceiling 3-B1-U004-08	2985	3.3	
Level 3	3-B1-U004-09	Bathroom 1	Porcelain tile 3-B1-U004-09	Gypsum ceiling 3-B1-U004-09	2985	7.0	
Level 3	3-B1-U004-10	Walk-in closet	Timber floor 3-B1-U004-10	Gypsum ceiling 3-B1-U004-10	2985	3.9	
Level 3	3-B1-U004-11	Bathroom 2	Porcelain tile 3-B1-U004-11	Gypsum ceiling 3-B1-U004-11	2985	6.3	
Level 3	3-B1-U004-12	Closet	Timber floor 3-B1-U004-12	Gypsum ceiling 3-B1-U004-12	2985	1.2	
Level 3	3-B1-U005-01	Living / dining	Timber floor 3-B1-U005-01	Gypsum ceiling 3-B1-U005-01 bay 1; Gypsum ceiling 3-B1-U005-01 bay 2	2985	23.0	
Level 3	3-B1-U005-02	Kitchen	Porcelain tile 3-B1-U005-02	Gypsum ceiling 3-B1-U005-02	2985	7.7	
Level 3	3-B1-U005-03	Entry	Porcelain tile 3-B1-U005-03	Gypsum ceiling 3-B1-U005-03	2985	5.3	
Level 3	3-B1-U005-04	Bedroom 1	Timber floor 3-B1-U005-04	Gypsum ceiling 3-B1-U005-04 bay 1; Gypsum ceiling 3-B1-U005-04 bay 2	2985	13.3	
Level 3	3-B1-U005-05	Bedroom 2	Timber floor 3-B1-U005-05	Gypsum ceiling 3-B1-U005-05 bay 1; Gypsum ceiling 3-B1-U005-05 bay 2	2985	18.2	
Level 3	3-B1-U005-06	Hall	Carpet tile 3-B1-U005-06	Gypsum ceiling 3-B1-U005-06	2985	2.8	
Level 3	3-B1-U005-07	Hall closet	Carpet tile 3-B1-U005-07	Gypsum ceiling 3-B1-U005-07	2985	0.9	
Level 3	3-B1-U005-08	Laundry	Porcelain tile 3-B1-U005-08	Gypsum ceiling 3-B1-U005-08	2985	3.3	
Level 3	3-B1-U005-09	Bathroom 1	Porcelain tile 3-B1-U005-09	Gypsum ceiling 3-B1-U005-09	2985	7.0	
Level 3	3-B1-U005-10	Walk-in closet	Timber floor 3-B1-U005-10	Gypsum ceiling 3-B1-U005-10	2985	3.9	
Level 3	3-B1-U005-11	Bathroom 2	Porcelain tile 3-B1-U005-11	Gypsum ceiling 3-B1-U005-11	2985	6.3	
Level 3	3-B1-U005-12	Closet	Timber floor 3-B1-U005-12	Gypsum ceiling 3-B1-U005-12	2985	1.2	
Level 3	3-B1-U006-01	Bathroom	Porcelain tile 3-B1-U006-01	Gypsum ceiling 3-B1-U006-01	2985	6.9	
Level 3	3-B1-U006-02	Entry	Porcelain tile 3-B1-U006-02	Gypsum ceiling 3-B1-U006-02	2985	6.5	
Level 3	3-B1-U006-03	Closet	Timber floor 3-B1-U006-03	Gypsum ceiling 3-B1-U006-03	2985	3.3	
Level 3	3-B1-U006-04	Living / kitchen	Porcelain tile 3-B1-U006-04	Gypsum ceiling 3-B1-U006-04 bay 1; Gypsum ceiling 3-B1-U006-04 bay 2; Gypsum ceiling 3-B1-U006-04 bay 3; Gypsum ceiling 3-B1-U006-04 bay 4	2985	29.7	
Level 3	3-B1-U007-01	Living / kitchen	Porcelain tile 3-B1-U007-01	Gypsum ceiling 3-B1-U007-01 bay 1; Gypsum ceiling 3-B1-U007-01 bay 2; Gypsum ceiling 3-B1-U007-01 bay 3	2985	31.1	
Level 3	3-B1-U007-02	Entry	Porcelain tile 3-B1-U007-02	Gypsum ceiling 3-B1-U007-02	2985	5.3	
Level 3	3-B1-U007-03	Bedroom	Timber floor 3-B1-U007-03	Gypsum ceiling 3-B1-U007-03 bay 1; Gypsum ceiling 3-B1-U007-03 bay 2	2985	13.4	
Level 3	3-B1-U007-04	Hall	Carpet tile 3-B1-U007-04	Gypsum ceiling 3-B1-U007-04	2985	2.9	
Level 3	3-B1-U007-05	Hall closet	Carpet tile 3-B1-U007-05	Gypsum ceiling 3-B1-U007-05	2985	0.9	

CITY STAMP AREA /
PROFESSIONAL SEAL

NOT FOR CONSTRUCTION

FIRM
NativeBIM showcase

PROJECT
Energy-ready multifamily bar (illustrative)
No site: illustrative model

CLIENT
Illustrative model, no client

REVISIONS

NO.	DATE	DESCRIPTION

DATE 2026-10-27
SCALE AS NOTED
PROJECT NO. SHW-16
PHASE Illustrative

SHEET TITLE
ROOM FINISH SCHEDULE

SHEET NUMBER
A-616

ROOM FINISH SCHEDULE (CONT.)

LEVEL	ROOM NO.	ROOM NAME	FLOOR	CEILING	CEILING HT (MM)	AREA (M2)	REMARKS
Level 3	3-B1-U007-06	Laundry	Porcelain tile 3-B1-U007-06	Gypsum ceiling 3-B1-U007-06	2985	3.3	
Level 3	3-B1-U007-07	Bathroom	Porcelain tile 3-B1-U007-07	Gypsum ceiling 3-B1-U007-07	2985	7.0	
Level 3	3-B1-U007-08	Closet	Timber floor 3-B1-U007-08	Gypsum ceiling 3-B1-U007-08	2985	1.2	
Level 3	3-B1-U008-01	Living / kitchen	Porcelain tile 3-B1-U008-01	Gypsum ceiling 3-B1-U008-01 bay 1; Gypsum ceiling 3-B1-U008-01 bay 2; Gypsum ceiling 3-B1-U008-01 bay 3	2985	31.1	
Level 3	3-B1-U008-02	Entry	Porcelain tile 3-B1-U008-02	Gypsum ceiling 3-B1-U008-02	2985	5.3	
Level 3	3-B1-U008-03	Bedroom	Timber floor 3-B1-U008-03	Gypsum ceiling 3-B1-U008-03 bay 1; Gypsum ceiling 3-B1-U008-03 bay 2	2985	13.4	
Level 3	3-B1-U008-04	Hall	Carpet tile 3-B1-U008-04	Gypsum ceiling 3-B1-U008-04	2985	2.9	
Level 3	3-B1-U008-05	Hall closet	Carpet tile 3-B1-U008-05	Gypsum ceiling 3-B1-U008-05	2985	0.9	
Level 3	3-B1-U008-06	Laundry	Porcelain tile 3-B1-U008-06	Gypsum ceiling 3-B1-U008-06	2985	3.3	
Level 3	3-B1-U008-07	Bathroom	Porcelain tile 3-B1-U008-07	Gypsum ceiling 3-B1-U008-07	2985	7.0	
Level 3	3-B1-U008-08	Closet	Timber floor 3-B1-U008-08	Gypsum ceiling 3-B1-U008-08	2985	1.2	
Level 3	3-B1-U009-01	Living / kitchen	Porcelain tile 3-B1-U009-01	Gypsum ceiling 3-B1-U009-01 bay 1; Gypsum ceiling 3-B1-U009-01 bay 2; Gypsum ceiling 3-B1-U009-01 bay 3	2985	31.1	
Level 3	3-B1-U009-02	Entry	Porcelain tile 3-B1-U009-02	Gypsum ceiling 3-B1-U009-02	2985	5.3	
Level 3	3-B1-U009-03	Bedroom	Timber floor 3-B1-U009-03	Gypsum ceiling 3-B1-U009-03 bay 1; Gypsum ceiling 3-B1-U009-03 bay 2	2985	13.4	
Level 3	3-B1-U009-04	Hall	Carpet tile 3-B1-U009-04	Gypsum ceiling 3-B1-U009-04	2985	2.9	
Level 3	3-B1-U009-05	Hall closet	Carpet tile 3-B1-U009-05	Gypsum ceiling 3-B1-U009-05	2985	0.9	
Level 3	3-B1-U009-06	Laundry	Porcelain tile 3-B1-U009-06	Gypsum ceiling 3-B1-U009-06	2985	3.3	
Level 3	3-B1-U009-07	Bathroom	Porcelain tile 3-B1-U009-07	Gypsum ceiling 3-B1-U009-07	2985	7.0	
Level 3	3-B1-U009-08	Closet	Timber floor 3-B1-U009-08	Gypsum ceiling 3-B1-U009-08	2985	1.2	
Level 3	3-B1-U010-01	Living / kitchen	Porcelain tile 3-B1-U010-01	Gypsum ceiling 3-B1-U010-01 bay 1; Gypsum ceiling 3-B1-U010-01 bay 2; Gypsum ceiling 3-B1-U010-01 bay 3	2985	31.1	
Level 3	3-B1-U010-02	Entry	Porcelain tile 3-B1-U010-02	Gypsum ceiling 3-B1-U010-02	2985	5.3	
Level 3	3-B1-U010-03	Bedroom	Timber floor 3-B1-U010-03	Gypsum ceiling 3-B1-U010-03 bay 1; Gypsum ceiling 3-B1-U010-03 bay 2	2985	13.4	
Level 3	3-B1-U010-04	Hall	Carpet tile 3-B1-U010-04	Gypsum ceiling 3-B1-U010-04	2985	2.9	
Level 3	3-B1-U010-05	Hall closet	Carpet tile 3-B1-U010-05	Gypsum ceiling 3-B1-U010-05	2985	0.9	
Level 3	3-B1-U010-06	Laundry	Porcelain tile 3-B1-U010-06	Gypsum ceiling 3-B1-U010-06	2985	3.3	
Level 3	3-B1-U010-07	Bathroom	Porcelain tile 3-B1-U010-07	Gypsum ceiling 3-B1-U010-07	2985	7.0	
Level 3	3-B1-U010-08	Closet	Timber floor 3-B1-U010-08	Gypsum ceiling 3-B1-U010-08	2985	1.2	
Level 3	3-B1-U011-01	Living / kitchen	Porcelain tile 3-B1-U011-01	Gypsum ceiling 3-B1-U011-01 bay 1; Gypsum ceiling 3-B1-U011-01 bay 2; Gypsum ceiling 3-B1-U011-01 bay 3	2985	31.1	
Level 3	3-B1-U011-02	Entry	Porcelain tile 3-B1-U011-02	Gypsum ceiling 3-B1-U011-02	2985	5.3	
Level 3	3-B1-U011-03	Bedroom	Timber floor 3-B1-U011-03	Gypsum ceiling 3-B1-U011-03 bay 1; Gypsum ceiling 3-B1-U011-03 bay 2	2985	13.4	
Level 3	3-B1-U011-04	Hall	Carpet tile 3-B1-U011-04	Gypsum ceiling 3-B1-U011-04	2985	2.9	
Level 3	3-B1-U011-05	Hall closet	Carpet tile 3-B1-U011-05	Gypsum ceiling 3-B1-U011-05	2985	0.9	
Level 3	3-B1-U011-06	Laundry	Porcelain tile 3-B1-U011-06	Gypsum ceiling 3-B1-U011-06	2985	3.3	
Level 3	3-B1-U011-07	Bathroom	Porcelain tile 3-B1-U011-07	Gypsum ceiling 3-B1-U011-07	2985	7.0	
Level 3	3-B1-U011-08	Closet	Timber floor 3-B1-U011-08	Gypsum ceiling 3-B1-U011-08	2985	1.2	

Finishes: the IfcCovering that belongs to the room, else Pset_SpaceCoveringRequirements, else Pset_SpaceCommon. A blank cell is a finish the model does not state.
Ceiling height: underside of the ceiling covering above the level, else the space height. Area: net, wall face to wall face, from the room geometry.
Not shown (no data in the model): Base, Walls. They are in the XLSX and CSV exports.

AREA SCHEDULE

LEVEL	ROOM NO.	ROOM NAME	BOMA CLASS	OCCUPANT	NET AREA (M2)	AREA BASIS	EXPORTER AREA (M2)	DIFF. VS EXPORTER
Level 1	1-B1-CO1a	Corridor	floor_service	Circulation	47.4	IfcSpace footprint (geometry)	47.4	+0.0%
Level 1	1-B1-CO1b	Corridor	floor_service	Circulation	47.4	IfcSpace footprint (geometry)	47.4	+0.0%
Level 1	1-B1-CR	Elevator core	major_vertical_penetration	Circulation	183.9	IfcSpace footprint (geometry)	183.9	+0.0%

CITY STAMP AREA /
PROFESSIONAL SEAL

NOT FOR CONSTRUCTION

FIRM
NativeBIM showcase

PROJECT
Energy-ready multifamily bar (illustrative)
No site: illustrative model

CLIENT
Illustrative model, no client

REVISIONS

NO.	DATE	DESCRIPTION

DATE 2026-10-27
SCALE AS NOTED
PROJECT NO. SHW-16
PHASE Illustrative

SHEET TITLE
ROOM FINISH AND AREA SCHEDULES

SHEET NUMBER
A-617

AREA SCHEDULE (CONT.)

LEVEL	ROOM NO.	ROOM NAME	BOMA CLASS	OCCUPANT	NET AREA (M2)	AREA BASIS	EXPORTER AREA (M2)	DIFF. VS EXPORTER
Level 1	1-B1-ST1	Stair	major_vertical_penetration	Circulation	122.6	IfcSpace footprint (geometry)	122.6	+0.0%
Level 1	1-B1-ST2	Stair	major_vertical_penetration	Circulation	122.6	IfcSpace footprint (geometry)	122.6	-0.0%
Level 1	1-B1-U001-01	Living / dining	occupant	1-B1-U001	23.0	IfcSpace footprint (geometry)	23.0	+0.0%
Level 1	1-B1-U001-02	Kitchen	occupant	1-B1-U001	7.7	IfcSpace footprint (geometry)	7.7	-0.0%
Level 1	1-B1-U001-03	Entry	occupant	1-B1-U001	5.3	IfcSpace footprint (geometry)	5.3	+0.0%
Level 1	1-B1-U001-04	Bedroom 1	occupant	1-B1-U001	13.3	IfcSpace footprint (geometry)	13.3	-0.0%
Level 1	1-B1-U001-05	Bedroom 2	occupant	1-B1-U001	18.2	IfcSpace footprint (geometry)	18.2	-0.0%
Level 1	1-B1-U001-06	Hall	floor_service	1-B1-U001	2.8	IfcSpace footprint (geometry)	2.8	-0.0%
Level 1	1-B1-U001-07	Hall closet	floor_service	1-B1-U001	0.9	IfcSpace footprint (geometry)	0.9	+0.0%
Level 1	1-B1-U001-08	Laundry	occupant	1-B1-U001	3.3	IfcSpace footprint (geometry)	3.3	+0.0%
Level 1	1-B1-U001-09	Bathroom 1	occupant	1-B1-U001	7.0	IfcSpace footprint (geometry)	7.0	-0.0%
Level 1	1-B1-U001-10	Walk-in closet	tenant_storage	1-B1-U001	3.9	IfcSpace footprint (geometry)	3.9	+0.0%
Level 1	1-B1-U001-11	Bathroom 2	occupant	1-B1-U001	6.3	IfcSpace footprint (geometry)	6.3	+0.0%
Level 1	1-B1-U001-12	Closet	tenant_storage	1-B1-U001	1.2	IfcSpace footprint (geometry)	1.2	-0.0%
Level 1	1-B1-U002-01	Living / dining	occupant	1-B1-U002	23.0	IfcSpace footprint (geometry)	23.0	+0.0%
Level 1	1-B1-U002-02	Kitchen	occupant	1-B1-U002	7.7	IfcSpace footprint (geometry)	7.7	-0.0%
Level 1	1-B1-U002-03	Entry	occupant	1-B1-U002	5.3	IfcSpace footprint (geometry)	5.3	+0.0%
Level 1	1-B1-U002-04	Bedroom 1	occupant	1-B1-U002	13.3	IfcSpace footprint (geometry)	13.3	+0.0%
Level 1	1-B1-U002-05	Bedroom 2	occupant	1-B1-U002	18.2	IfcSpace footprint (geometry)	18.2	-0.0%
Level 1	1-B1-U002-06	Hall	floor_service	1-B1-U002	2.8	IfcSpace footprint (geometry)	2.8	-0.0%
Level 1	1-B1-U002-07	Hall closet	floor_service	1-B1-U002	0.9	IfcSpace footprint (geometry)	0.9	+0.0%
Level 1	1-B1-U002-08	Laundry	occupant	1-B1-U002	3.3	IfcSpace footprint (geometry)	3.3	-0.0%
Level 1	1-B1-U002-09	Bathroom 1	occupant	1-B1-U002	7.0	IfcSpace footprint (geometry)	7.0	-0.0%
Level 1	1-B1-U002-10	Walk-in closet	tenant_storage	1-B1-U002	3.9	IfcSpace footprint (geometry)	3.9	-0.0%
Level 1	1-B1-U002-11	Bathroom 2	occupant	1-B1-U002	6.3	IfcSpace footprint (geometry)	6.3	+0.0%
Level 1	1-B1-U002-12	Closet	tenant_storage	1-B1-U002	1.2	IfcSpace footprint (geometry)	1.2	-0.0%
Level 1	1-B1-U003-01	Bathroom	occupant	1-B1-U003	6.9	IfcSpace footprint (geometry)	6.9	+0.0%
Level 1	1-B1-U003-02	Entry	occupant	1-B1-U003	6.5	IfcSpace footprint (geometry)	6.5	+0.0%
Level 1	1-B1-U003-03	Closet	tenant_storage	1-B1-U003	3.3	IfcSpace footprint (geometry)	3.3	-0.0%
Level 1	1-B1-U003-04	Living / kitchen	occupant	1-B1-U003	29.7	IfcSpace footprint (geometry)	29.7	+0.0%
Level 1	1-B1-U004-01	Living / dining	occupant	1-B1-U004	23.0	IfcSpace footprint (geometry)	23.0	+0.0%
Level 1	1-B1-U004-02	Kitchen	occupant	1-B1-U004	7.7	IfcSpace footprint (geometry)	7.7	-0.0%
Level 1	1-B1-U004-03	Entry	occupant	1-B1-U004	5.3	IfcSpace footprint (geometry)	5.3	-0.0%
Level 1	1-B1-U004-04	Bedroom 1	occupant	1-B1-U004	13.3	IfcSpace footprint (geometry)	13.3	-0.0%
Level 1	1-B1-U004-05	Bedroom 2	occupant	1-B1-U004	18.2	IfcSpace footprint (geometry)	18.2	+0.0%
Level 1	1-B1-U004-06	Hall	floor_service	1-B1-U004	2.8	IfcSpace footprint (geometry)	2.8	-0.0%
Level 1	1-B1-U004-07	Hall closet	floor_service	1-B1-U004	0.9	IfcSpace footprint (geometry)	0.9	-0.0%
Level 1	1-B1-U004-08	Laundry	occupant	1-B1-U004	3.3	IfcSpace footprint (geometry)	3.3	+0.0%
Level 1	1-B1-U004-09	Bathroom 1	occupant	1-B1-U004	7.0	IfcSpace footprint (geometry)	7.0	-0.0%
Level 1	1-B1-U004-10	Walk-in closet	tenant_storage	1-B1-U004	3.9	IfcSpace footprint (geometry)	3.9	+0.0%
Level 1	1-B1-U004-11	Bathroom 2	occupant	1-B1-U004	6.3	IfcSpace footprint (geometry)	6.3	+0.0%

CITY STAMP AREA /
PROFESSIONAL SEAL

NOT FOR CONSTRUCTION

FIRM
NativeBIM showcase

PROJECT
Energy-ready multifamily bar (illustrative)
No site: illustrative model

CLIENT
Illustrative model, no client

REVISIONS

NO.	DATE	DESCRIPTION

DATE 2026-10-27
SCALE AS NOTED
PROJECT NO. SHW-16
PHASE Illustrative

SHEET TITLE
AREA SCHEDULE

SHEET NUMBER
A-618

AREA SCHEDULE (CONT.)

LEVEL	ROOM NO.	ROOM NAME	BOMA CLASS	OCCUPANT	NET AREA (M2)	AREA BASIS	EXPORTER AREA (M2)	DIFF. VS EXPORTER
Level 1	1-B1-U004-12	Closet	tenant_storage	1-B1-U004	1.2	IfcSpace footprint (geometry)	1.2	+0.0%
Level 1	1-B1-U005-01	Living / dining	occupant	1-B1-U005	23.0	IfcSpace footprint (geometry)	23.0	+0.0%
Level 1	1-B1-U005-02	Kitchen	occupant	1-B1-U005	7.7	IfcSpace footprint (geometry)	7.7	+0.0%
Level 1	1-B1-U005-03	Entry	occupant	1-B1-U005	5.3	IfcSpace footprint (geometry)	5.3	+0.0%
Level 1	1-B1-U005-04	Bedroom 1	occupant	1-B1-U005	13.3	IfcSpace footprint (geometry)	13.3	-0.0%
Level 1	1-B1-U005-05	Bedroom 2	occupant	1-B1-U005	18.2	IfcSpace footprint (geometry)	18.2	+0.0%
Level 1	1-B1-U005-06	Hall	floor_service	1-B1-U005	2.8	IfcSpace footprint (geometry)	2.8	-0.0%
Level 1	1-B1-U005-07	Hall closet	floor_service	1-B1-U005	0.9	IfcSpace footprint (geometry)	0.9	+0.0%
Level 1	1-B1-U005-08	Laundry	occupant	1-B1-U005	3.3	IfcSpace footprint (geometry)	3.3	-0.0%
Level 1	1-B1-U005-09	Bathroom 1	occupant	1-B1-U005	7.0	IfcSpace footprint (geometry)	7.0	-0.0%
Level 1	1-B1-U005-10	Walk-in closet	tenant_storage	1-B1-U005	3.9	IfcSpace footprint (geometry)	3.9	-0.0%
Level 1	1-B1-U005-11	Bathroom 2	occupant	1-B1-U005	6.3	IfcSpace footprint (geometry)	6.3	+0.0%
Level 1	1-B1-U005-12	Closet	tenant_storage	1-B1-U005	1.2	IfcSpace footprint (geometry)	1.2	-0.0%
Level 1	1-B1-U006-01	Bathroom	occupant	1-B1-U006	6.9	IfcSpace footprint (geometry)	6.9	-0.0%
Level 1	1-B1-U006-02	Entry	occupant	1-B1-U006	6.5	IfcSpace footprint (geometry)	6.5	-0.0%
Level 1	1-B1-U006-03	Closet	tenant_storage	1-B1-U006	3.3	IfcSpace footprint (geometry)	3.3	+0.0%
Level 1	1-B1-U006-04	Living / kitchen	occupant	1-B1-U006	29.7	IfcSpace footprint (geometry)	29.7	+0.0%
Level 1	1-B1-U007-01	Living / kitchen	occupant	1-B1-U007	31.1	IfcSpace footprint (geometry)	31.1	-0.0%
Level 1	1-B1-U007-02	Entry	occupant	1-B1-U007	5.3	IfcSpace footprint (geometry)	5.3	+0.0%
Level 1	1-B1-U007-03	Bedroom	occupant	1-B1-U007	13.4	IfcSpace footprint (geometry)	13.4	-0.0%
Level 1	1-B1-U007-04	Hall	floor_service	1-B1-U007	2.9	IfcSpace footprint (geometry)	2.9	+0.0%
Level 1	1-B1-U007-05	Hall closet	floor_service	1-B1-U007	0.9	IfcSpace footprint (geometry)	0.9	+0.0%
Level 1	1-B1-U007-06	Laundry	occupant	1-B1-U007	3.3	IfcSpace footprint (geometry)	3.3	-0.0%
Level 1	1-B1-U007-07	Bathroom	occupant	1-B1-U007	7.0	IfcSpace footprint (geometry)	7.0	+0.0%
Level 1	1-B1-U007-08	Closet	tenant_storage	1-B1-U007	1.2	IfcSpace footprint (geometry)	1.2	-0.0%
Level 1	1-B1-U008-01	Living / kitchen	occupant	1-B1-U008	31.1	IfcSpace footprint (geometry)	31.1	-0.0%
Level 1	1-B1-U008-02	Entry	occupant	1-B1-U008	5.3	IfcSpace footprint (geometry)	5.3	+0.0%
Level 1	1-B1-U008-03	Bedroom	occupant	1-B1-U008	13.4	IfcSpace footprint (geometry)	13.4	-0.0%
Level 1	1-B1-U008-04	Hall	floor_service	1-B1-U008	2.9	IfcSpace footprint (geometry)	2.9	+0.0%
Level 1	1-B1-U008-05	Hall closet	floor_service	1-B1-U008	0.9	IfcSpace footprint (geometry)	0.9	+0.0%
Level 1	1-B1-U008-06	Laundry	occupant	1-B1-U008	3.3	IfcSpace footprint (geometry)	3.3	-0.0%
Level 1	1-B1-U008-07	Bathroom	occupant	1-B1-U008	7.0	IfcSpace footprint (geometry)	7.0	+0.0%
Level 1	1-B1-U008-08	Closet	tenant_storage	1-B1-U008	1.2	IfcSpace footprint (geometry)	1.2	-0.0%
Level 1	1-B1-U009-01	Living / kitchen	occupant	1-B1-U009	31.1	IfcSpace footprint (geometry)	31.1	+0.0%
Level 1	1-B1-U009-02	Entry	occupant	1-B1-U009	5.3	IfcSpace footprint (geometry)	5.3	+0.0%
Level 1	1-B1-U009-03	Bedroom	occupant	1-B1-U009	13.4	IfcSpace footprint (geometry)	13.4	-0.0%
Level 1	1-B1-U009-04	Hall	floor_service	1-B1-U009	2.9	IfcSpace footprint (geometry)	2.9	+0.0%
Level 1	1-B1-U009-05	Hall closet	floor_service	1-B1-U009	0.9	IfcSpace footprint (geometry)	0.9	-0.0%
Level 1	1-B1-U009-06	Laundry	occupant	1-B1-U009	3.3	IfcSpace footprint (geometry)	3.3	-0.0%
Level 1	1-B1-U009-07	Bathroom	occupant	1-B1-U009	7.0	IfcSpace footprint (geometry)	7.0	+0.0%
Level 1	1-B1-U009-08	Closet	tenant_storage	1-B1-U009	1.2	IfcSpace footprint (geometry)	1.2	+0.0%

CITY STAMP AREA /
PROFESSIONAL SEAL

NOT FOR CONSTRUCTION

FIRM
NativeBIM showcase

PROJECT
Energy-ready multifamily bar (illustrative)
No site: illustrative model

CLIENT
Illustrative model, no client

REVISIONS

NO.	DATE	DESCRIPTION

DATE 2026-10-27
SCALE AS NOTED
PROJECT NO. SHW-16
PHASE Illustrative

SHEET TITLE
AREA SCHEDULE

SHEET NUMBER
A-619

AREA SCHEDULE (CONT.)

LEVEL	ROOM NO.	ROOM NAME	BOMA CLASS	OCCUPANT	NET AREA (M2)	AREA BASIS	EXPORTER AREA (M2)	DIFF. VS EXPORTER
Level 1	1-B1-U010-01	Living / kitchen	occupant	1-B1-U010	31.1	IfcSpace footprint (geometry)	31.1	+0.0%
Level 1	1-B1-U010-02	Entry	occupant	1-B1-U010	5.3	IfcSpace footprint (geometry)	5.3	+0.0%
Level 1	1-B1-U010-03	Bedroom	occupant	1-B1-U010	13.4	IfcSpace footprint (geometry)	13.4	+0.0%
Level 1	1-B1-U010-04	Hall	floor_service	1-B1-U010	2.9	IfcSpace footprint (geometry)	2.9	+0.0%
Level 1	1-B1-U010-05	Hall closet	floor_service	1-B1-U010	0.9	IfcSpace footprint (geometry)	0.9	+0.0%
Level 1	1-B1-U010-06	Laundry	occupant	1-B1-U010	3.3	IfcSpace footprint (geometry)	3.3	-0.0%
Level 1	1-B1-U010-07	Bathroom	occupant	1-B1-U010	7.0	IfcSpace footprint (geometry)	7.0	+0.0%
Level 1	1-B1-U010-08	Closet	tenant_storage	1-B1-U010	1.2	IfcSpace footprint (geometry)	1.2	-0.0%
Level 1	1-B1-U011-01	Living / kitchen	occupant	1-B1-U011	31.1	IfcSpace footprint (geometry)	31.1	-0.0%
Level 1	1-B1-U011-02	Entry	occupant	1-B1-U011	5.3	IfcSpace footprint (geometry)	5.3	+0.0%
Level 1	1-B1-U011-03	Bedroom	occupant	1-B1-U011	13.4	IfcSpace footprint (geometry)	13.4	+0.0%
Level 1	1-B1-U011-04	Hall	floor_service	1-B1-U011	2.9	IfcSpace footprint (geometry)	2.9	+0.0%
Level 1	1-B1-U011-05	Hall closet	floor_service	1-B1-U011	0.9	IfcSpace footprint (geometry)	0.9	+0.0%
Level 1	1-B1-U011-06	Laundry	occupant	1-B1-U011	3.3	IfcSpace footprint (geometry)	3.3	-0.0%
Level 1	1-B1-U011-07	Bathroom	occupant	1-B1-U011	7.0	IfcSpace footprint (geometry)	7.0	+0.0%
Level 1	1-B1-U011-08	Closet	tenant_storage	1-B1-U011	1.2	IfcSpace footprint (geometry)	1.2	-0.0%
Level 1		**SUBTOTAL Level 1 (101 rooms)**			**1,313.6**		**1,313.6**	**-0.0%**
Level 2	2-B1-CO1a	Corridor	floor_service	Circulation	47.4	IfcSpace footprint (geometry)	47.4	+0.0%
Level 2	2-B1-CO1b	Corridor	floor_service	Circulation	47.4	IfcSpace footprint (geometry)	47.4	+0.0%
Level 2	2-B1-CR	Elevator core	major_vertical_penetration	Circulation	183.9	IfcSpace footprint (geometry)	183.9	+0.0%
Level 2	2-B1-ST1	Stair	major_vertical_penetration	Circulation	122.6	IfcSpace footprint (geometry)	122.6	+0.0%
Level 2	2-B1-ST2	Stair	major_vertical_penetration	Circulation	122.6	IfcSpace footprint (geometry)	122.6	-0.0%
Level 2	2-B1-U001-01	Living / dining	occupant	2-B1-U001	23.0	IfcSpace footprint (geometry)	23.0	+0.0%
Level 2	2-B1-U001-02	Kitchen	occupant	2-B1-U001	7.7	IfcSpace footprint (geometry)	7.7	-0.0%
Level 2	2-B1-U001-03	Entry	occupant	2-B1-U001	5.3	IfcSpace footprint (geometry)	5.3	+0.0%
Level 2	2-B1-U001-04	Bedroom 1	occupant	2-B1-U001	13.3	IfcSpace footprint (geometry)	13.3	-0.0%
Level 2	2-B1-U001-05	Bedroom 2	occupant	2-B1-U001	18.2	IfcSpace footprint (geometry)	18.2	-0.0%
Level 2	2-B1-U001-06	Hall	floor_service	2-B1-U001	2.8	IfcSpace footprint (geometry)	2.8	-0.0%
Level 2	2-B1-U001-07	Hall closet	floor_service	2-B1-U001	0.9	IfcSpace footprint (geometry)	0.9	+0.0%
Level 2	2-B1-U001-08	Laundry	occupant	2-B1-U001	3.3	IfcSpace footprint (geometry)	3.3	+0.0%
Level 2	2-B1-U001-09	Bathroom 1	occupant	2-B1-U001	7.0	IfcSpace footprint (geometry)	7.0	-0.0%
Level 2	2-B1-U001-10	Walk-in closet	tenant_storage	2-B1-U001	3.9	IfcSpace footprint (geometry)	3.9	+0.0%
Level 2	2-B1-U001-11	Bathroom 2	occupant	2-B1-U001	6.3	IfcSpace footprint (geometry)	6.3	+0.0%
Level 2	2-B1-U001-12	Closet	tenant_storage	2-B1-U001	1.2	IfcSpace footprint (geometry)	1.2	-0.0%
Level 2	2-B1-U002-01	Living / dining	occupant	2-B1-U002	23.0	IfcSpace footprint (geometry)	23.0	+0.0%
Level 2	2-B1-U002-02	Kitchen	occupant	2-B1-U002	7.7	IfcSpace footprint (geometry)	7.7	-0.0%
Level 2	2-B1-U002-03	Entry	occupant	2-B1-U002	5.3	IfcSpace footprint (geometry)	5.3	+0.0%
Level 2	2-B1-U002-04	Bedroom 1	occupant	2-B1-U002	13.3	IfcSpace footprint (geometry)	13.3	+0.0%
Level 2	2-B1-U002-05	Bedroom 2	occupant	2-B1-U002	18.2	IfcSpace footprint (geometry)	18.2	-0.0%
Level 2	2-B1-U002-06	Hall	floor_service	2-B1-U002	2.8	IfcSpace footprint (geometry)	2.8	-0.0%
Level 2	2-B1-U002-07	Hall closet	floor_service	2-B1-U002	0.9	IfcSpace footprint (geometry)	0.9	+0.0%
Level 2	2-B1-U002-08	Laundry	occupant	2-B1-U002	3.3	IfcSpace footprint (geometry)	3.3	-0.0%
Level 2	2-B1-U002-09	Bathroom 1	occupant	2-B1-U002	7.0	IfcSpace footprint (geometry)	7.0	-0.0%

CITY STAMP AREA /
PROFESSIONAL SEAL

NOT FOR CONSTRUCTION

FIRM
NativeBIM showcase

PROJECT
Energy-ready multifamily bar (illustrative)
No site: illustrative model

CLIENT
Illustrative model, no client

REVISIONS

NO.	DATE	DESCRIPTION

DATE 2026-10-27
SCALE AS NOTED
PROJECT NO. SHW-16
PHASE Illustrative

SHEET TITLE
AREA SCHEDULE

SHEET NUMBER
A-620

AREA SCHEDULE (CONT.)

LEVEL	ROOM NO.	ROOM NAME	BOMA CLASS	OCCUPANT	NET AREA (M2)	AREA BASIS	EXPORTER AREA (M2)	DIFF. VS EXPORTER
Level 2	2-B1-U002-10	Walk-in closet	tenant_storage	2-B1-U002	3.9	IfcSpace footprint (geometry)	3.9	-0.0%
Level 2	2-B1-U002-11	Bathroom 2	occupant	2-B1-U002	6.3	IfcSpace footprint (geometry)	6.3	+0.0%
Level 2	2-B1-U002-12	Closet	tenant_storage	2-B1-U002	1.2	IfcSpace footprint (geometry)	1.2	-0.0%
Level 2	2-B1-U003-01	Bathroom	occupant	2-B1-U003	6.9	IfcSpace footprint (geometry)	6.9	+0.0%
Level 2	2-B1-U003-02	Entry	occupant	2-B1-U003	6.5	IfcSpace footprint (geometry)	6.5	+0.0%
Level 2	2-B1-U003-03	Closet	tenant_storage	2-B1-U003	3.3	IfcSpace footprint (geometry)	3.3	-0.0%
Level 2	2-B1-U003-04	Living / kitchen	occupant	2-B1-U003	29.7	IfcSpace footprint (geometry)	29.7	+0.0%
Level 2	2-B1-U004-01	Living / dining	occupant	2-B1-U004	23.0	IfcSpace footprint (geometry)	23.0	+0.0%
Level 2	2-B1-U004-02	Kitchen	occupant	2-B1-U004	7.7	IfcSpace footprint (geometry)	7.7	-0.0%
Level 2	2-B1-U004-03	Entry	occupant	2-B1-U004	5.3	IfcSpace footprint (geometry)	5.3	-0.0%
Level 2	2-B1-U004-04	Bedroom 1	occupant	2-B1-U004	13.3	IfcSpace footprint (geometry)	13.3	-0.0%
Level 2	2-B1-U004-05	Bedroom 2	occupant	2-B1-U004	18.2	IfcSpace footprint (geometry)	18.2	+0.0%
Level 2	2-B1-U004-06	Hall	floor_service	2-B1-U004	2.8	IfcSpace footprint (geometry)	2.8	-0.0%
Level 2	2-B1-U004-07	Hall closet	floor_service	2-B1-U004	0.9	IfcSpace footprint (geometry)	0.9	-0.0%
Level 2	2-B1-U004-08	Laundry	occupant	2-B1-U004	3.3	IfcSpace footprint (geometry)	3.3	+0.0%
Level 2	2-B1-U004-09	Bathroom 1	occupant	2-B1-U004	7.0	IfcSpace footprint (geometry)	7.0	-0.0%
Level 2	2-B1-U004-10	Walk-in closet	tenant_storage	2-B1-U004	3.9	IfcSpace footprint (geometry)	3.9	+0.0%
Level 2	2-B1-U004-11	Bathroom 2	occupant	2-B1-U004	6.3	IfcSpace footprint (geometry)	6.3	+0.0%
Level 2	2-B1-U004-12	Closet	tenant_storage	2-B1-U004	1.2	IfcSpace footprint (geometry)	1.2	+0.0%
Level 2	2-B1-U005-01	Living / dining	occupant	2-B1-U005	23.0	IfcSpace footprint (geometry)	23.0	+0.0%
Level 2	2-B1-U005-02	Kitchen	occupant	2-B1-U005	7.7	IfcSpace footprint (geometry)	7.7	+0.0%
Level 2	2-B1-U005-03	Entry	occupant	2-B1-U005	5.3	IfcSpace footprint (geometry)	5.3	+0.0%
Level 2	2-B1-U005-04	Bedroom 1	occupant	2-B1-U005	13.3	IfcSpace footprint (geometry)	13.3	-0.0%
Level 2	2-B1-U005-05	Bedroom 2	occupant	2-B1-U005	18.2	IfcSpace footprint (geometry)	18.2	+0.0%
Level 2	2-B1-U005-06	Hall	floor_service	2-B1-U005	2.8	IfcSpace footprint (geometry)	2.8	-0.0%
Level 2	2-B1-U005-07	Hall closet	floor_service	2-B1-U005	0.9	IfcSpace footprint (geometry)	0.9	+0.0%
Level 2	2-B1-U005-08	Laundry	occupant	2-B1-U005	3.3	IfcSpace footprint (geometry)	3.3	-0.0%
Level 2	2-B1-U005-09	Bathroom 1	occupant	2-B1-U005	7.0	IfcSpace footprint (geometry)	7.0	-0.0%
Level 2	2-B1-U005-10	Walk-in closet	tenant_storage	2-B1-U005	3.9	IfcSpace footprint (geometry)	3.9	-0.0%
Level 2	2-B1-U005-11	Bathroom 2	occupant	2-B1-U005	6.3	IfcSpace footprint (geometry)	6.3	+0.0%
Level 2	2-B1-U005-12	Closet	tenant_storage	2-B1-U005	1.2	IfcSpace footprint (geometry)	1.2	-0.0%
Level 2	2-B1-U006-01	Bathroom	occupant	2-B1-U006	6.9	IfcSpace footprint (geometry)	6.9	-0.0%
Level 2	2-B1-U006-02	Entry	occupant	2-B1-U006	6.5	IfcSpace footprint (geometry)	6.5	-0.0%
Level 2	2-B1-U006-03	Closet	tenant_storage	2-B1-U006	3.3	IfcSpace footprint (geometry)	3.3	+0.0%
Level 2	2-B1-U006-04	Living / kitchen	occupant	2-B1-U006	29.7	IfcSpace footprint (geometry)	29.7	+0.0%
Level 2	2-B1-U007-01	Living / kitchen	occupant	2-B1-U007	31.1	IfcSpace footprint (geometry)	31.1	-0.0%
Level 2	2-B1-U007-02	Entry	occupant	2-B1-U007	5.3	IfcSpace footprint (geometry)	5.3	+0.0%
Level 2	2-B1-U007-03	Bedroom	occupant	2-B1-U007	13.4	IfcSpace footprint (geometry)	13.4	-0.0%
Level 2	2-B1-U007-04	Hall	floor_service	2-B1-U007	2.9	IfcSpace footprint (geometry)	2.9	+0.0%
Level 2	2-B1-U007-05	Hall closet	floor_service	2-B1-U007	0.9	IfcSpace footprint (geometry)	0.9	+0.0%
Level 2	2-B1-U007-06	Laundry	occupant	2-B1-U007	3.3	IfcSpace footprint (geometry)	3.3	-0.0%

CITY STAMP AREA /
PROFESSIONAL SEAL

NOT FOR CONSTRUCTION

FIRM
NativeBIM showcase

PROJECT
Energy-ready multifamily bar (illustrative)
No site: illustrative model

CLIENT
Illustrative model, no client

REVISIONS

NO.	DATE	DESCRIPTION

DATE 2026-10-27
SCALE AS NOTED
PROJECT NO. SHW-16
PHASE Illustrative

SHEET TITLE
AREA SCHEDULE

SHEET NUMBER
A-621

AREA SCHEDULE (CONT.)

LEVEL	ROOM NO.	ROOM NAME	BOMA CLASS	OCCUPANT	NET AREA (M2)	AREA BASIS	EXPORTER AREA (M2)	DIFF. VS EXPORTER
Level 2	2-B1-U007-07	Bathroom	occupant	2-B1-U007	7.0	IfcSpace footprint (geometry)	7.0	+0.0%
Level 2	2-B1-U007-08	Closet	tenant_storage	2-B1-U007	1.2	IfcSpace footprint (geometry)	1.2	-0.0%
Level 2	2-B1-U008-01	Living / kitchen	occupant	2-B1-U008	31.1	IfcSpace footprint (geometry)	31.1	-0.0%
Level 2	2-B1-U008-02	Entry	occupant	2-B1-U008	5.3	IfcSpace footprint (geometry)	5.3	+0.0%
Level 2	2-B1-U008-03	Bedroom	occupant	2-B1-U008	13.4	IfcSpace footprint (geometry)	13.4	-0.0%
Level 2	2-B1-U008-04	Hall	floor_service	2-B1-U008	2.9	IfcSpace footprint (geometry)	2.9	+0.0%
Level 2	2-B1-U008-05	Hall closet	floor_service	2-B1-U008	0.9	IfcSpace footprint (geometry)	0.9	+0.0%
Level 2	2-B1-U008-06	Laundry	occupant	2-B1-U008	3.3	IfcSpace footprint (geometry)	3.3	-0.0%
Level 2	2-B1-U008-07	Bathroom	occupant	2-B1-U008	7.0	IfcSpace footprint (geometry)	7.0	+0.0%
Level 2	2-B1-U008-08	Closet	tenant_storage	2-B1-U008	1.2	IfcSpace footprint (geometry)	1.2	-0.0%
Level 2	2-B1-U009-01	Living / kitchen	occupant	2-B1-U009	31.1	IfcSpace footprint (geometry)	31.1	+0.0%
Level 2	2-B1-U009-02	Entry	occupant	2-B1-U009	5.3	IfcSpace footprint (geometry)	5.3	+0.0%
Level 2	2-B1-U009-03	Bedroom	occupant	2-B1-U009	13.4	IfcSpace footprint (geometry)	13.4	-0.0%
Level 2	2-B1-U009-04	Hall	floor_service	2-B1-U009	2.9	IfcSpace footprint (geometry)	2.9	+0.0%
Level 2	2-B1-U009-05	Hall closet	floor_service	2-B1-U009	0.9	IfcSpace footprint (geometry)	0.9	-0.0%
Level 2	2-B1-U009-06	Laundry	occupant	2-B1-U009	3.3	IfcSpace footprint (geometry)	3.3	-0.0%
Level 2	2-B1-U009-07	Bathroom	occupant	2-B1-U009	7.0	IfcSpace footprint (geometry)	7.0	+0.0%
Level 2	2-B1-U009-08	Closet	tenant_storage	2-B1-U009	1.2	IfcSpace footprint (geometry)	1.2	+0.0%
Level 2	2-B1-U010-01	Living / kitchen	occupant	2-B1-U010	31.1	IfcSpace footprint (geometry)	31.1	+0.0%
Level 2	2-B1-U010-02	Entry	occupant	2-B1-U010	5.3	IfcSpace footprint (geometry)	5.3	+0.0%
Level 2	2-B1-U010-03	Bedroom	occupant	2-B1-U010	13.4	IfcSpace footprint (geometry)	13.4	+0.0%
Level 2	2-B1-U010-04	Hall	floor_service	2-B1-U010	2.9	IfcSpace footprint (geometry)	2.9	+0.0%
Level 2	2-B1-U010-05	Hall closet	floor_service	2-B1-U010	0.9	IfcSpace footprint (geometry)	0.9	+0.0%
Level 2	2-B1-U010-06	Laundry	occupant	2-B1-U010	3.3	IfcSpace footprint (geometry)	3.3	-0.0%
Level 2	2-B1-U010-07	Bathroom	occupant	2-B1-U010	7.0	IfcSpace footprint (geometry)	7.0	+0.0%
Level 2	2-B1-U010-08	Closet	tenant_storage	2-B1-U010	1.2	IfcSpace footprint (geometry)	1.2	-0.0%
Level 2	2-B1-U011-01	Living / kitchen	occupant	2-B1-U011	31.1	IfcSpace footprint (geometry)	31.1	-0.0%
Level 2	2-B1-U011-02	Entry	occupant	2-B1-U011	5.3	IfcSpace footprint (geometry)	5.3	+0.0%
Level 2	2-B1-U011-03	Bedroom	occupant	2-B1-U011	13.4	IfcSpace footprint (geometry)	13.4	+0.0%
Level 2	2-B1-U011-04	Hall	floor_service	2-B1-U011	2.9	IfcSpace footprint (geometry)	2.9	+0.0%
Level 2	2-B1-U011-05	Hall closet	floor_service	2-B1-U011	0.9	IfcSpace footprint (geometry)	0.9	+0.0%
Level 2	2-B1-U011-06	Laundry	occupant	2-B1-U011	3.3	IfcSpace footprint (geometry)	3.3	-0.0%
Level 2	2-B1-U011-07	Bathroom	occupant	2-B1-U011	7.0	IfcSpace footprint (geometry)	7.0	+0.0%
Level 2	2-B1-U011-08	Closet	tenant_storage	2-B1-U011	1.2	IfcSpace footprint (geometry)	1.2	-0.0%
Level 2		**SUBTOTAL Level 2 (101 rooms)**			**1,313.6**		**1,313.6**	**-0.0%**
Level 3	3-B1-CO1a	Corridor	floor_service	Circulation	47.4	IfcSpace footprint (geometry)	47.4	+0.0%
Level 3	3-B1-CO1b	Corridor	floor_service	Circulation	47.4	IfcSpace footprint (geometry)	47.4	+0.0%
Level 3	3-B1-CR	Elevator core	major_vertical_penetration	Circulation	183.9	IfcSpace footprint (geometry)	183.9	+0.0%
Level 3	3-B1-ST1	Stair	major_vertical_penetration	Circulation	122.6	IfcSpace footprint (geometry)	122.6	+0.0%
Level 3	3-B1-ST2	Stair	major_vertical_penetration	Circulation	122.6	IfcSpace footprint (geometry)	122.6	-0.0%
Level 3	3-B1-U001-01	Living / dining	occupant	3-B1-U001	23.0	IfcSpace footprint (geometry)	23.0	+0.0%
Level 3	3-B1-U001-02	Kitchen	occupant	3-B1-U001	7.7	IfcSpace footprint (geometry)	7.7	-0.0%
Level 3	3-B1-U001-03	Entry	occupant	3-B1-U001	5.3	IfcSpace footprint (geometry)	5.3	+0.0%

CITY STAMP AREA /
PROFESSIONAL SEAL

NOT FOR CONSTRUCTION

FIRM
NativeBIM showcase

PROJECT
Energy-ready multifamily bar (illustrative)
No site: illustrative model

CLIENT
Illustrative model, no client

REVISIONS

NO.	DATE	DESCRIPTION

DATE 2026-10-27
SCALE AS NOTED
PROJECT NO. SHW-16
PHASE Illustrative

SHEET TITLE
AREA SCHEDULE

SHEET NUMBER
A-622

AREA SCHEDULE (CONT.)

LEVEL	ROOM NO.	ROOM NAME	BOMA CLASS	OCCUPANT	NET AREA (M2)	AREA BASIS	EXPORTER AREA (M2)	DIFF. VS EXPORTER
Level 3	3-B1-U001-04	Bedroom 1	occupant	3-B1-U001	13.3	IfcSpace footprint (geometry)	13.3	-0.0%
Level 3	3-B1-U001-05	Bedroom 2	occupant	3-B1-U001	18.2	IfcSpace footprint (geometry)	18.2	-0.0%
Level 3	3-B1-U001-06	Hall	floor_service	3-B1-U001	2.8	IfcSpace footprint (geometry)	2.8	-0.0%
Level 3	3-B1-U001-07	Hall closet	floor_service	3-B1-U001	0.9	IfcSpace footprint (geometry)	0.9	+0.0%
Level 3	3-B1-U001-08	Laundry	occupant	3-B1-U001	3.3	IfcSpace footprint (geometry)	3.3	+0.0%
Level 3	3-B1-U001-09	Bathroom 1	occupant	3-B1-U001	7.0	IfcSpace footprint (geometry)	7.0	-0.0%
Level 3	3-B1-U001-10	Walk-in closet	tenant_storage	3-B1-U001	3.9	IfcSpace footprint (geometry)	3.9	+0.0%
Level 3	3-B1-U001-11	Bathroom 2	occupant	3-B1-U001	6.3	IfcSpace footprint (geometry)	6.3	+0.0%
Level 3	3-B1-U001-12	Closet	tenant_storage	3-B1-U001	1.2	IfcSpace footprint (geometry)	1.2	-0.0%
Level 3	3-B1-U002-01	Living / dining	occupant	3-B1-U002	23.0	IfcSpace footprint (geometry)	23.0	+0.0%
Level 3	3-B1-U002-02	Kitchen	occupant	3-B1-U002	7.7	IfcSpace footprint (geometry)	7.7	-0.0%
Level 3	3-B1-U002-03	Entry	occupant	3-B1-U002	5.3	IfcSpace footprint (geometry)	5.3	+0.0%
Level 3	3-B1-U002-04	Bedroom 1	occupant	3-B1-U002	13.3	IfcSpace footprint (geometry)	13.3	+0.0%
Level 3	3-B1-U002-05	Bedroom 2	occupant	3-B1-U002	18.2	IfcSpace footprint (geometry)	18.2	-0.0%
Level 3	3-B1-U002-06	Hall	floor_service	3-B1-U002	2.8	IfcSpace footprint (geometry)	2.8	-0.0%
Level 3	3-B1-U002-07	Hall closet	floor_service	3-B1-U002	0.9	IfcSpace footprint (geometry)	0.9	+0.0%
Level 3	3-B1-U002-08	Laundry	occupant	3-B1-U002	3.3	IfcSpace footprint (geometry)	3.3	-0.0%
Level 3	3-B1-U002-09	Bathroom 1	occupant	3-B1-U002	7.0	IfcSpace footprint (geometry)	7.0	-0.0%
Level 3	3-B1-U002-10	Walk-in closet	tenant_storage	3-B1-U002	3.9	IfcSpace footprint (geometry)	3.9	-0.0%
Level 3	3-B1-U002-11	Bathroom 2	occupant	3-B1-U002	6.3	IfcSpace footprint (geometry)	6.3	+0.0%
Level 3	3-B1-U002-12	Closet	tenant_storage	3-B1-U002	1.2	IfcSpace footprint (geometry)	1.2	-0.0%
Level 3	3-B1-U003-01	Bathroom	occupant	3-B1-U003	6.9	IfcSpace footprint (geometry)	6.9	+0.0%
Level 3	3-B1-U003-02	Entry	occupant	3-B1-U003	6.5	IfcSpace footprint (geometry)	6.5	+0.0%
Level 3	3-B1-U003-03	Closet	tenant_storage	3-B1-U003	3.3	IfcSpace footprint (geometry)	3.3	-0.0%
Level 3	3-B1-U003-04	Living / kitchen	occupant	3-B1-U003	29.7	IfcSpace footprint (geometry)	29.7	+0.0%
Level 3	3-B1-U004-01	Living / dining	occupant	3-B1-U004	23.0	IfcSpace footprint (geometry)	23.0	+0.0%
Level 3	3-B1-U004-02	Kitchen	occupant	3-B1-U004	7.7	IfcSpace footprint (geometry)	7.7	-0.0%
Level 3	3-B1-U004-03	Entry	occupant	3-B1-U004	5.3	IfcSpace footprint (geometry)	5.3	-0.0%
Level 3	3-B1-U004-04	Bedroom 1	occupant	3-B1-U004	13.3	IfcSpace footprint (geometry)	13.3	-0.0%
Level 3	3-B1-U004-05	Bedroom 2	occupant	3-B1-U004	18.2	IfcSpace footprint (geometry)	18.2	+0.0%
Level 3	3-B1-U004-06	Hall	floor_service	3-B1-U004	2.8	IfcSpace footprint (geometry)	2.8	-0.0%
Level 3	3-B1-U004-07	Hall closet	floor_service	3-B1-U004	0.9	IfcSpace footprint (geometry)	0.9	-0.0%
Level 3	3-B1-U004-08	Laundry	occupant	3-B1-U004	3.3	IfcSpace footprint (geometry)	3.3	+0.0%
Level 3	3-B1-U004-09	Bathroom 1	occupant	3-B1-U004	7.0	IfcSpace footprint (geometry)	7.0	-0.0%
Level 3	3-B1-U004-10	Walk-in closet	tenant_storage	3-B1-U004	3.9	IfcSpace footprint (geometry)	3.9	+0.0%
Level 3	3-B1-U004-11	Bathroom 2	occupant	3-B1-U004	6.3	IfcSpace footprint (geometry)	6.3	+0.0%
Level 3	3-B1-U004-12	Closet	tenant_storage	3-B1-U004	1.2	IfcSpace footprint (geometry)	1.2	+0.0%
Level 3	3-B1-U005-01	Living / dining	occupant	3-B1-U005	23.0	IfcSpace footprint (geometry)	23.0	+0.0%
Level 3	3-B1-U005-02	Kitchen	occupant	3-B1-U005	7.7	IfcSpace footprint (geometry)	7.7	+0.0%
Level 3	3-B1-U005-03	Entry	occupant	3-B1-U005	5.3	IfcSpace footprint (geometry)	5.3	+0.0%
Level 3	3-B1-U005-04	Bedroom 1	occupant	3-B1-U005	13.3	IfcSpace footprint (geometry)	13.3	-0.0%

CITY STAMP AREA / PROFESSIONAL SEAL

NOT FOR CONSTRUCTION

FIRM
NativeBIM showcase

PROJECT
Energy-ready multifamily bar (illustrative)
No site: illustrative model

CLIENT
Illustrative model, no client

REVISIONS

NO.	DATE	DESCRIPTION

DATE 2026-10-27
SCALE AS NOTED
PROJECT NO. SHW-16
PHASE Illustrative

SHEET TITLE
AREA SCHEDULE

SHEET NUMBER
A-623

AREA SCHEDULE (CONT.)

LEVEL	ROOM NO.	ROOM NAME	BOMA CLASS	OCCUPANT	NET AREA (M2)	AREA BASIS	EXPORTER AREA (M2)	DIFF. VS EXPORTER
Level 3	3-B1-U005-05	Bedroom 2	occupant	3-B1-U005	18.2	IfcSpace footprint (geometry)	18.2	+0.0%
Level 3	3-B1-U005-06	Hall	floor_service	3-B1-U005	2.8	IfcSpace footprint (geometry)	2.8	-0.0%
Level 3	3-B1-U005-07	Hall closet	floor_service	3-B1-U005	0.9	IfcSpace footprint (geometry)	0.9	+0.0%
Level 3	3-B1-U005-08	Laundry	occupant	3-B1-U005	3.3	IfcSpace footprint (geometry)	3.3	-0.0%
Level 3	3-B1-U005-09	Bathroom 1	occupant	3-B1-U005	7.0	IfcSpace footprint (geometry)	7.0	-0.0%
Level 3	3-B1-U005-10	Walk-in closet	tenant_storage	3-B1-U005	3.9	IfcSpace footprint (geometry)	3.9	-0.0%
Level 3	3-B1-U005-11	Bathroom 2	occupant	3-B1-U005	6.3	IfcSpace footprint (geometry)	6.3	+0.0%
Level 3	3-B1-U005-12	Closet	tenant_storage	3-B1-U005	1.2	IfcSpace footprint (geometry)	1.2	-0.0%
Level 3	3-B1-U006-01	Bathroom	occupant	3-B1-U006	6.9	IfcSpace footprint (geometry)	6.9	-0.0%
Level 3	3-B1-U006-02	Entry	occupant	3-B1-U006	6.5	IfcSpace footprint (geometry)	6.5	-0.0%
Level 3	3-B1-U006-03	Closet	tenant_storage	3-B1-U006	3.3	IfcSpace footprint (geometry)	3.3	+0.0%
Level 3	3-B1-U006-04	Living / kitchen	occupant	3-B1-U006	29.7	IfcSpace footprint (geometry)	29.7	+0.0%
Level 3	3-B1-U007-01	Living / kitchen	occupant	3-B1-U007	31.1	IfcSpace footprint (geometry)	31.1	-0.0%
Level 3	3-B1-U007-02	Entry	occupant	3-B1-U007	5.3	IfcSpace footprint (geometry)	5.3	+0.0%
Level 3	3-B1-U007-03	Bedroom	occupant	3-B1-U007	13.4	IfcSpace footprint (geometry)	13.4	-0.0%
Level 3	3-B1-U007-04	Hall	floor_service	3-B1-U007	2.9	IfcSpace footprint (geometry)	2.9	+0.0%
Level 3	3-B1-U007-05	Hall closet	floor_service	3-B1-U007	0.9	IfcSpace footprint (geometry)	0.9	+0.0%
Level 3	3-B1-U007-06	Laundry	occupant	3-B1-U007	3.3	IfcSpace footprint (geometry)	3.3	-0.0%
Level 3	3-B1-U007-07	Bathroom	occupant	3-B1-U007	7.0	IfcSpace footprint (geometry)	7.0	+0.0%
Level 3	3-B1-U007-08	Closet	tenant_storage	3-B1-U007	1.2	IfcSpace footprint (geometry)	1.2	-0.0%
Level 3	3-B1-U008-01	Living / kitchen	occupant	3-B1-U008	31.1	IfcSpace footprint (geometry)	31.1	-0.0%
Level 3	3-B1-U008-02	Entry	occupant	3-B1-U008	5.3	IfcSpace footprint (geometry)	5.3	+0.0%
Level 3	3-B1-U008-03	Bedroom	occupant	3-B1-U008	13.4	IfcSpace footprint (geometry)	13.4	-0.0%
Level 3	3-B1-U008-04	Hall	floor_service	3-B1-U008	2.9	IfcSpace footprint (geometry)	2.9	+0.0%
Level 3	3-B1-U008-05	Hall closet	floor_service	3-B1-U008	0.9	IfcSpace footprint (geometry)	0.9	+0.0%
Level 3	3-B1-U008-06	Laundry	occupant	3-B1-U008	3.3	IfcSpace footprint (geometry)	3.3	-0.0%
Level 3	3-B1-U008-07	Bathroom	occupant	3-B1-U008	7.0	IfcSpace footprint (geometry)	7.0	+0.0%
Level 3	3-B1-U008-08	Closet	tenant_storage	3-B1-U008	1.2	IfcSpace footprint (geometry)	1.2	-0.0%
Level 3	3-B1-U009-01	Living / kitchen	occupant	3-B1-U009	31.1	IfcSpace footprint (geometry)	31.1	+0.0%
Level 3	3-B1-U009-02	Entry	occupant	3-B1-U009	5.3	IfcSpace footprint (geometry)	5.3	+0.0%
Level 3	3-B1-U009-03	Bedroom	occupant	3-B1-U009	13.4	IfcSpace footprint (geometry)	13.4	-0.0%
Level 3	3-B1-U009-04	Hall	floor_service	3-B1-U009	2.9	IfcSpace footprint (geometry)	2.9	+0.0%
Level 3	3-B1-U009-05	Hall closet	floor_service	3-B1-U009	0.9	IfcSpace footprint (geometry)	0.9	-0.0%
Level 3	3-B1-U009-06	Laundry	occupant	3-B1-U009	3.3	IfcSpace footprint (geometry)	3.3	-0.0%
Level 3	3-B1-U009-07	Bathroom	occupant	3-B1-U009	7.0	IfcSpace footprint (geometry)	7.0	+0.0%
Level 3	3-B1-U009-08	Closet	tenant_storage	3-B1-U009	1.2	IfcSpace footprint (geometry)	1.2	+0.0%
Level 3	3-B1-U010-01	Living / kitchen	occupant	3-B1-U010	31.1	IfcSpace footprint (geometry)	31.1	+0.0%
Level 3	3-B1-U010-02	Entry	occupant	3-B1-U010	5.3	IfcSpace footprint (geometry)	5.3	+0.0%
Level 3	3-B1-U010-03	Bedroom	occupant	3-B1-U010	13.4	IfcSpace footprint (geometry)	13.4	+0.0%
Level 3	3-B1-U010-04	Hall	floor_service	3-B1-U010	2.9	IfcSpace footprint (geometry)	2.9	+0.0%
Level 3	3-B1-U010-05	Hall closet	floor_service	3-B1-U010	0.9	IfcSpace footprint (geometry)	0.9	+0.0%

CITY STAMP AREA /
PROFESSIONAL SEAL

NOT FOR CONSTRUCTION

FIRM
NativeBIM showcase

PROJECT
Energy-ready multifamily bar (illustrative)
No site: illustrative model

CLIENT
Illustrative model, no client

REVISIONS

NO.	DATE	DESCRIPTION

DATE 2026-10-27
SCALE AS NOTED
PROJECT NO. SHW-16
PHASE Illustrative

SHEET TITLE
AREA SCHEDULE

SHEET NUMBER
A-624

AREA SCHEDULE (CONT.)

LEVEL	ROOM NO.	ROOM NAME	BOMA CLASS	OCCUPANT	NET AREA (M2)	AREA BASIS	EXPORTER AREA (M2)	DIFF. VS EXPORTER
Level 3	3-B1-U010-06	Laundry	occupant	3-B1-U010	3.3	IfcSpace footprint (geometry)	3.3	-0.0%
Level 3	3-B1-U010-07	Bathroom	occupant	3-B1-U010	7.0	IfcSpace footprint (geometry)	7.0	+0.0%
Level 3	3-B1-U010-08	Closet	tenant_storage	3-B1-U010	1.2	IfcSpace footprint (geometry)	1.2	-0.0%
Level 3	3-B1-U011-01	Living / kitchen	occupant	3-B1-U011	31.1	IfcSpace footprint (geometry)	31.1	-0.0%
Level 3	3-B1-U011-02	Entry	occupant	3-B1-U011	5.3	IfcSpace footprint (geometry)	5.3	+0.0%
Level 3	3-B1-U011-03	Bedroom	occupant	3-B1-U011	13.4	IfcSpace footprint (geometry)	13.4	+0.0%
Level 3	3-B1-U011-04	Hall	floor_service	3-B1-U011	2.9	IfcSpace footprint (geometry)	2.9	+0.0%
Level 3	3-B1-U011-05	Hall closet	floor_service	3-B1-U011	0.9	IfcSpace footprint (geometry)	0.9	+0.0%
Level 3	3-B1-U011-06	Laundry	occupant	3-B1-U011	3.3	IfcSpace footprint (geometry)	3.3	-0.0%
Level 3	3-B1-U011-07	Bathroom	occupant	3-B1-U011	7.0	IfcSpace footprint (geometry)	7.0	+0.0%
Level 3	3-B1-U011-08	Closet	tenant_storage	3-B1-U011	1.2	IfcSpace footprint (geometry)	1.2	-0.0%
Level 3		**SUBTOTAL Level 3 (101 rooms)**			**1,313.6**		**1,313.6**	**-0.0%**
(no storey)	CS-0001	Car stall	occupant	Car parking	15.1	IfcSpace footprint (geometry)	15.1	-0.0%
(no storey)	CS-0002	Car stall	occupant	Car parking	15.1	IfcSpace footprint (geometry)	15.1	-0.0%
(no storey)	CS-0003	Car stall	occupant	Car parking	15.1	IfcSpace footprint (geometry)	15.1	+0.0%
(no storey)	CS-0004	Car stall	occupant	Car parking	15.1	IfcSpace footprint (geometry)	15.1	+0.0%
(no storey)	CS-0005	Car stall	occupant	Car parking	15.1	IfcSpace footprint (geometry)	15.1	-0.0%
(no storey)	CS-0006	Car stall	occupant	Car parking	15.1	IfcSpace footprint (geometry)	15.1	-0.0%
(no storey)	CS-0007	Car stall	occupant	Car parking	15.1	IfcSpace footprint (geometry)	15.1	-0.0%
(no storey)	CS-0008	Car stall	occupant	Car parking	15.1	IfcSpace footprint (geometry)	15.1	-0.0%
(no storey)	CS-0009	Car stall	occupant	Car parking	15.1	IfcSpace footprint (geometry)	15.1	+0.0%
(no storey)	CS-0010	Car stall	occupant	Car parking	15.1	IfcSpace footprint (geometry)	15.1	-0.0%
(no storey)	CS-0011	Car stall	occupant	Car parking	15.1	IfcSpace footprint (geometry)	15.1	-0.0%
(no storey)	CS-0012	Car stall	occupant	Car parking	15.1	IfcSpace footprint (geometry)	15.1	-0.0%
(no storey)	CS-0013	Car stall	occupant	Car parking	15.1	IfcSpace footprint (geometry)	15.1	+0.0%
(no storey)	CS-0014	Car stall	occupant	Car parking	15.1	IfcSpace footprint (geometry)	15.1	+0.0%
(no storey)	CS-0015	Car stall	occupant	Car parking	15.1	IfcSpace footprint (geometry)	15.1	-0.0%
(no storey)	CS-0016	Car stall	occupant	Car parking	15.1	IfcSpace footprint (geometry)	15.1	-0.0%
(no storey)	CS-0017	Car stall	occupant	Car parking	15.1	IfcSpace footprint (geometry)	15.1	+0.0%
(no storey)	CS-0018	Car stall	occupant	Car parking	15.1	IfcSpace footprint (geometry)	15.1	-0.0%
(no storey)	CS-0019	Car stall	occupant	Car parking	15.1	IfcSpace footprint (geometry)	15.1	-0.0%
(no storey)	CS-0020	Car stall	occupant	Car parking	15.1	IfcSpace footprint (geometry)	15.1	+0.0%
(no storey)	CS-0021	Car stall	occupant	Car parking	15.1	IfcSpace footprint (geometry)	15.1	-0.0%
(no storey)	CS-0022	Car stall	occupant	Car parking	15.1	IfcSpace footprint (geometry)	15.1	-0.0%
(no storey)	CS-0023	Car stall	occupant	Car parking	15.1	IfcSpace footprint (geometry)	15.1	-0.0%
(no storey)	CS-0024	Car stall	occupant	Car parking	15.1	IfcSpace footprint (geometry)	15.1	-0.0%
(no storey)	CS-0025	Car stall	occupant	Car parking	15.1	IfcSpace footprint (geometry)	15.1	+0.0%
(no storey)	CS-0026	Car stall	occupant	Car parking	15.1	IfcSpace footprint (geometry)	15.1	-0.0%
(no storey)	CS-0027	Car stall	occupant	Car parking	15.1	IfcSpace footprint (geometry)	15.1	+0.0%
(no storey)	CS-0028	Car stall	occupant	Car parking	15.1	IfcSpace footprint (geometry)	15.1	+0.0%
(no storey)	CS-0029	Car stall	occupant	Car parking	15.1	IfcSpace footprint (geometry)	15.1	-0.0%
(no storey)	CS-0030	Car stall	occupant	Car parking	15.1	IfcSpace footprint (geometry)	15.1	-0.0%
(no storey)	CS-0031	Car stall	occupant	Car parking	15.1	IfcSpace footprint (geometry)	15.1	-0.0%
(no storey)	CS-0032	Car stall	occupant	Car parking	15.1	IfcSpace footprint (geometry)	15.1	-0.0%
(no storey)	CS-0033	Car stall	occupant	Car parking	15.1	IfcSpace footprint (geometry)	15.1	-0.0%
(no storey)	PM-1	Parking module PM-1	unenclosed_amenity	Surface parking lots	1,337.8	IfcSpace footprint (geometry)	1,337.8	+0.0%
(no storey)		**SUBTOTAL (no storey) (34 rooms)**			**1,834.5**		**1,834.5**	**-0.0%**
		BUILDING TOTAL (337 rooms)			**5,775.4**		**5,775.4**	**+0.0%**

Net area is the footprint of each IfcSpace from its own geometry (wall face to wall face), the true plan area: 337 of 337 rooms.
The exporter's own area is shown beside it with the difference; a model whose exported room area contradicts its geometry shows here.
Some rooms have no BOMA class in the model; they are counted as occupant area (owner/areas).

CITY STAMP AREA /
PROFESSIONAL SEAL

NOT FOR CONSTRUCTION

FIRM
NativeBIM showcase

PROJECT
Energy-ready multifamily bar (illustrative)
No site: illustrative model

CLIENT
Illustrative model, no client

REVISIONS

NO.	DATE	DESCRIPTION

DATE 2026-10-27
SCALE AS NOTED
PROJECT NO. SHW-16
PHASE Illustrative

SHEET TITLE
AREA SCHEDULE

SHEET NUMBER
A-625