Footbridge on an IFC4.3 alignment

No site: illustrative model

DRAWING SET: SHEET INDEX

SHEET NO.	SHEET TITLE	SCALE	SIZE
G-001	COVER SHEET AND SHEET INDEX		ARCH D
A-101	DECK FLOOR PLAN	1:125	ARCH E

GENERAL NOTES

1. NOT FOR CONSTRUCTION. THIS SET IS FOR REVIEW AND COORDINATION ONLY. IT IS NOT SEALED AND IS NOT A CONSTRUCTION DOCUMENT.
2. GENERATED FROM THE BUILDING MODEL BY NATIVEBIM. VERIFY ALL DIMENSIONS AND CONDITIONS IN THE FIELD.

CITY STAMP AREA /
PROFESSIONAL SEAL

NOT FOR CONSTRUCTION

FIRM
NativeBIM showcase

PROJECT
Footbridge on an IFC4.3 alignment
No site: illustrative model

CLIENT
Illustrative model, no client


REVISIONS

NO.	DATE	DESCRIPTION

DATE 2026-11-01
SCALE NONE
PROJECT NO. SHOWCASE
PHASE Illustrative

SHEET TITLE
COVER SHEET AND SHEET INDEX

SHEET NUMBER
G-001

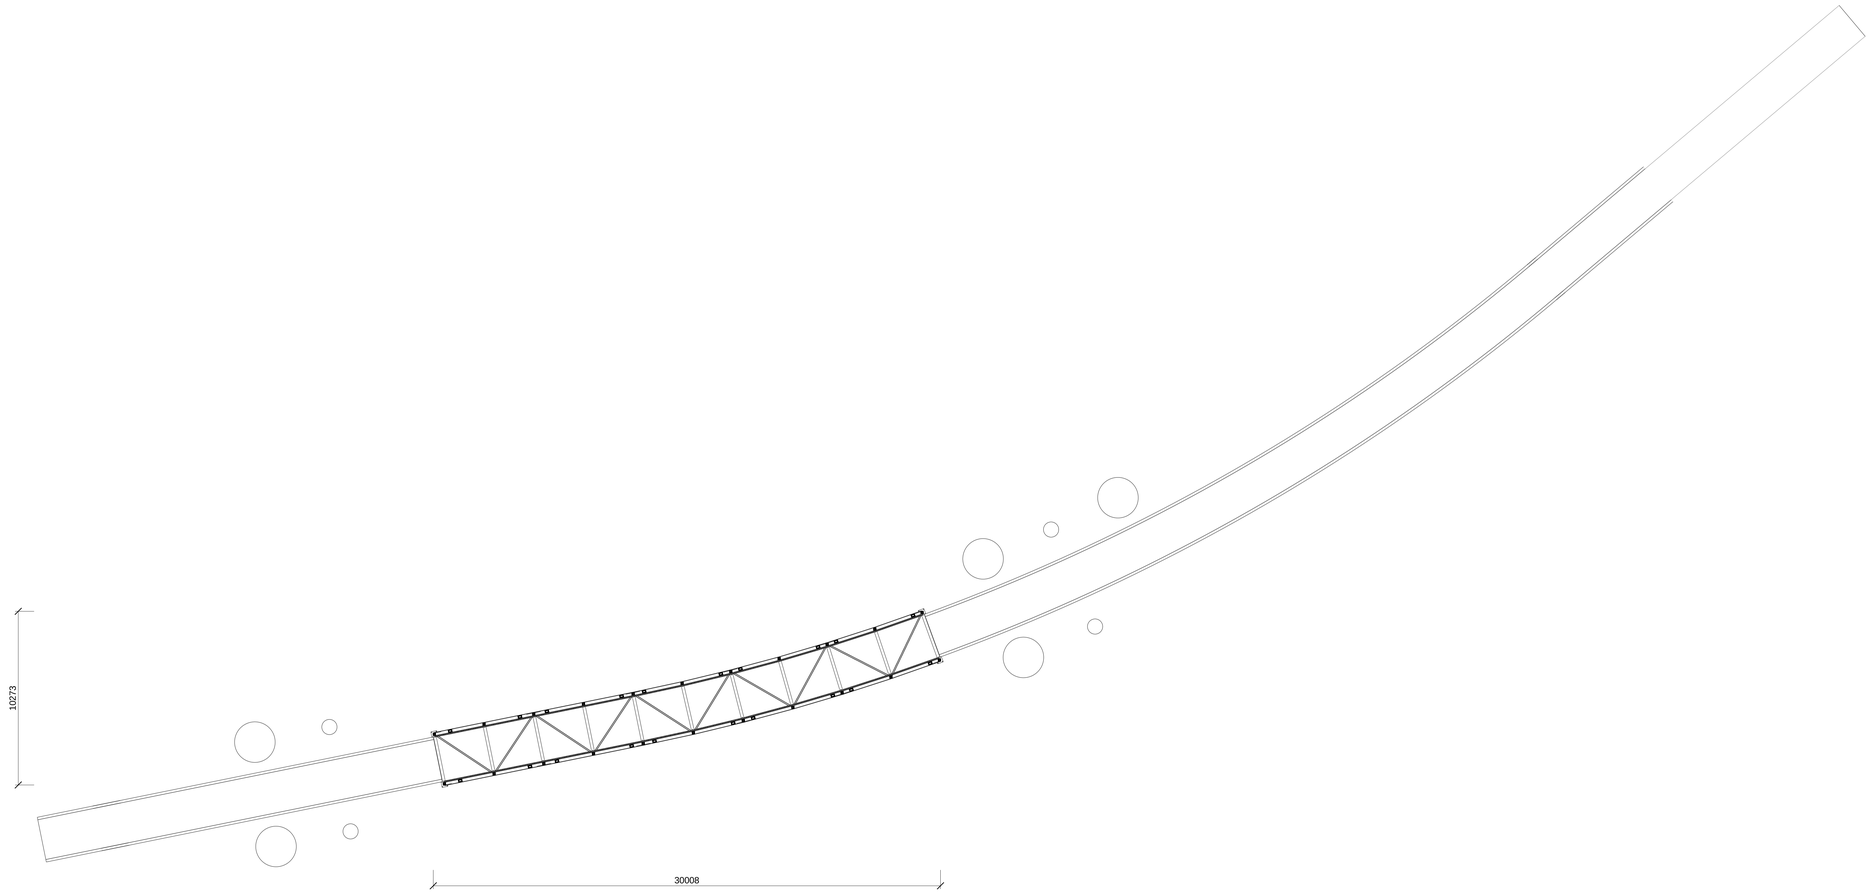

GRID DIMENSIONS ARE CENTRELINE TO CENTRELINE; OVERALL
DIMENSIONS ARE FACE OF WALL TO FACE OF WALL.
THE MODEL HAS NO TRUE NORTH; THE ARROW SHOWS PLAN NORTH.

DECK FLOOR PLAN

SCALE: 1:125

0 2 4 6 8
GRAPHIC SCALE (METERS) 1:125

CITY STAMP AREA /
PROFESSIONAL SEAL

NOT FOR CONSTRUCTION

FIRM
NativeBIM showcase

PROJECT
Footbridge on an IFC4.3 alignment
No site: illustrative model

CLIENT
Illustrative model, no client

REVISIONS

NO.	DATE	DESCRIPTION

DATE	2026-11-01
SCALE	1:125
PROJECT NO.	SHOWCASE
PHASE	Illustrative

SHEET TITLE
DECK FLOOR PLAN

SHEET NUMBER
A-101