Podium multifamily (illustrative)

No site: illustrative model

DRAWING SET: SHEET INDEX

SHEET NO.	SHEET TITLE	SCALE	SIZE
G-001	COVER SHEET AND SHEET INDEX		ARCH D
A-101	GARAGE LEVEL 1 FLOOR PLAN	1:75	ARCH E
A-102	LEVEL 1 FLOOR PLAN	1:75	ARCH E
A-103	LEVEL 2 FLOOR PLAN	1:75	ARCH E
A-104	ROOF FLOOR PLAN	1:75	ARCH E
A-601	DOOR SCHEDULE	AS NOTED	ARCH D
A-602	DOOR SCHEDULE	AS NOTED	ARCH D
A-603	DOOR SCHEDULE	AS NOTED	ARCH D
A-604	DOOR SCHEDULE	AS NOTED	ARCH D
A-605	DOOR SCHEDULE	AS NOTED	ARCH D
A-606	DOOR SCHEDULE	AS NOTED	ARCH D
A-607	DOOR SCHEDULE	AS NOTED	ARCH D
A-608	DOOR SCHEDULE	AS NOTED	ARCH D
A-609	DOOR SCHEDULE	AS NOTED	ARCH D
A-610	DOOR SCHEDULE	AS NOTED	ARCH D
A-611	DOOR SCHEDULE	AS NOTED	ARCH D
A-612	DOOR SCHEDULE	AS NOTED	ARCH D
A-613	DOOR SCHEDULE	AS NOTED	ARCH D
A-614	DOOR SCHEDULE	AS NOTED	ARCH D
A-615	DOOR SCHEDULE	AS NOTED	ARCH D
A-616	DOOR SCHEDULE	AS NOTED	ARCH D
A-617	DOOR SCHEDULE	AS NOTED	ARCH D
A-618	DOOR SCHEDULE	AS NOTED	ARCH D
A-619	DOOR SCHEDULE	AS NOTED	ARCH D
A-620	DOOR, WINDOW AND ROOM FINISH SCHEDULES	AS NOTED	ARCH D
A-621	ROOM FINISH SCHEDULE	AS NOTED	ARCH D
A-622	ROOM FINISH SCHEDULE	AS NOTED	ARCH D
A-623	ROOM FINISH SCHEDULE	AS NOTED	ARCH D
A-624	ROOM FINISH SCHEDULE	AS NOTED	ARCH D
A-625	ROOM FINISH SCHEDULE	AS NOTED	ARCH D
A-626	ROOM FINISH SCHEDULE	AS NOTED	ARCH D
A-627	ROOM FINISH SCHEDULE	AS NOTED	ARCH D
A-628	ROOM FINISH SCHEDULE	AS NOTED	ARCH D
A-629	ROOM FINISH SCHEDULE	AS NOTED	ARCH D
A-630	ROOM FINISH SCHEDULE	AS NOTED	ARCH D
A-631	ROOM FINISH SCHEDULE	AS NOTED	ARCH D
A-632	ROOM FINISH SCHEDULE	AS NOTED	ARCH D
A-633	ROOM FINISH SCHEDULE	AS NOTED	ARCH D
A-634	ROOM FINISH SCHEDULE	AS NOTED	ARCH D
A-635	ROOM FINISH SCHEDULE	AS NOTED	ARCH D
A-636	ROOM FINISH SCHEDULE	AS NOTED	ARCH D
A-637	ROOM FINISH SCHEDULE	AS NOTED	ARCH D
A-638	ROOM FINISH SCHEDULE	AS NOTED	ARCH D
A-639	ROOM FINISH SCHEDULE	AS NOTED	ARCH D
A-640	ROOM FINISH SCHEDULE	AS NOTED	ARCH D
A-641	ROOM FINISH SCHEDULE	AS NOTED	ARCH D
A-642	ROOM FINISH SCHEDULE	AS NOTED	ARCH D
A-643	ROOM FINISH AND AREA SCHEDULES	AS NOTED	ARCH D
A-644	AREA SCHEDULE	AS NOTED	ARCH D
A-645	AREA SCHEDULE	AS NOTED	ARCH D
A-646	AREA SCHEDULE	AS NOTED	ARCH D
A-647	AREA SCHEDULE	AS NOTED	ARCH D
A-648	AREA SCHEDULE	AS NOTED	ARCH D
A-649	AREA SCHEDULE	AS NOTED	ARCH D
A-650	AREA SCHEDULE	AS NOTED	ARCH D
A-651	AREA SCHEDULE	AS NOTED	ARCH D
A-652	AREA SCHEDULE	AS NOTED	ARCH D
A-653	AREA SCHEDULE	AS NOTED	ARCH D
A-654	AREA SCHEDULE	AS NOTED	ARCH D
A-655	AREA SCHEDULE	AS NOTED	ARCH D
A-656	AREA SCHEDULE	AS NOTED	ARCH D
A-657	AREA SCHEDULE	AS NOTED	ARCH D
A-658	AREA SCHEDULE	AS NOTED	ARCH D
A-659	AREA SCHEDULE	AS NOTED	ARCH D
A-660	AREA SCHEDULE	AS NOTED	ARCH D
A-661	AREA SCHEDULE	AS NOTED	ARCH D
A-662	AREA SCHEDULE	AS NOTED	ARCH D

GENERAL NOTES

1. NOT FOR CONSTRUCTION. THIS SET IS FOR REVIEW AND COORDINATION ONLY. IT IS NOT SEALED AND IS NOT A CONSTRUCTION DOCUMENT.
2. GENERATED FROM THE BUILDING MODEL BY NATIVEBIM. VERIFY ALL DIMENSIONS AND CONDITIONS IN THE FIELD.

CITY STAMP AREA /
PROFESSIONAL SEAL

NOT FOR CONSTRUCTION

FIRM
NativeBIM showcase

PROJECT
Podium multifamily (illustrative)
No site: illustrative model

CLIENT
Illustrative model, no client


REVISIONS

NO.	DATE	DESCRIPTION

DATE	2026-10-27
SCALE	NONE
PROJECT NO.	SHW-10
PHASE	Illustrative

SHEET TITLE
COVER SHEET AND SHEET INDEX

SHEET NUMBER
G-001

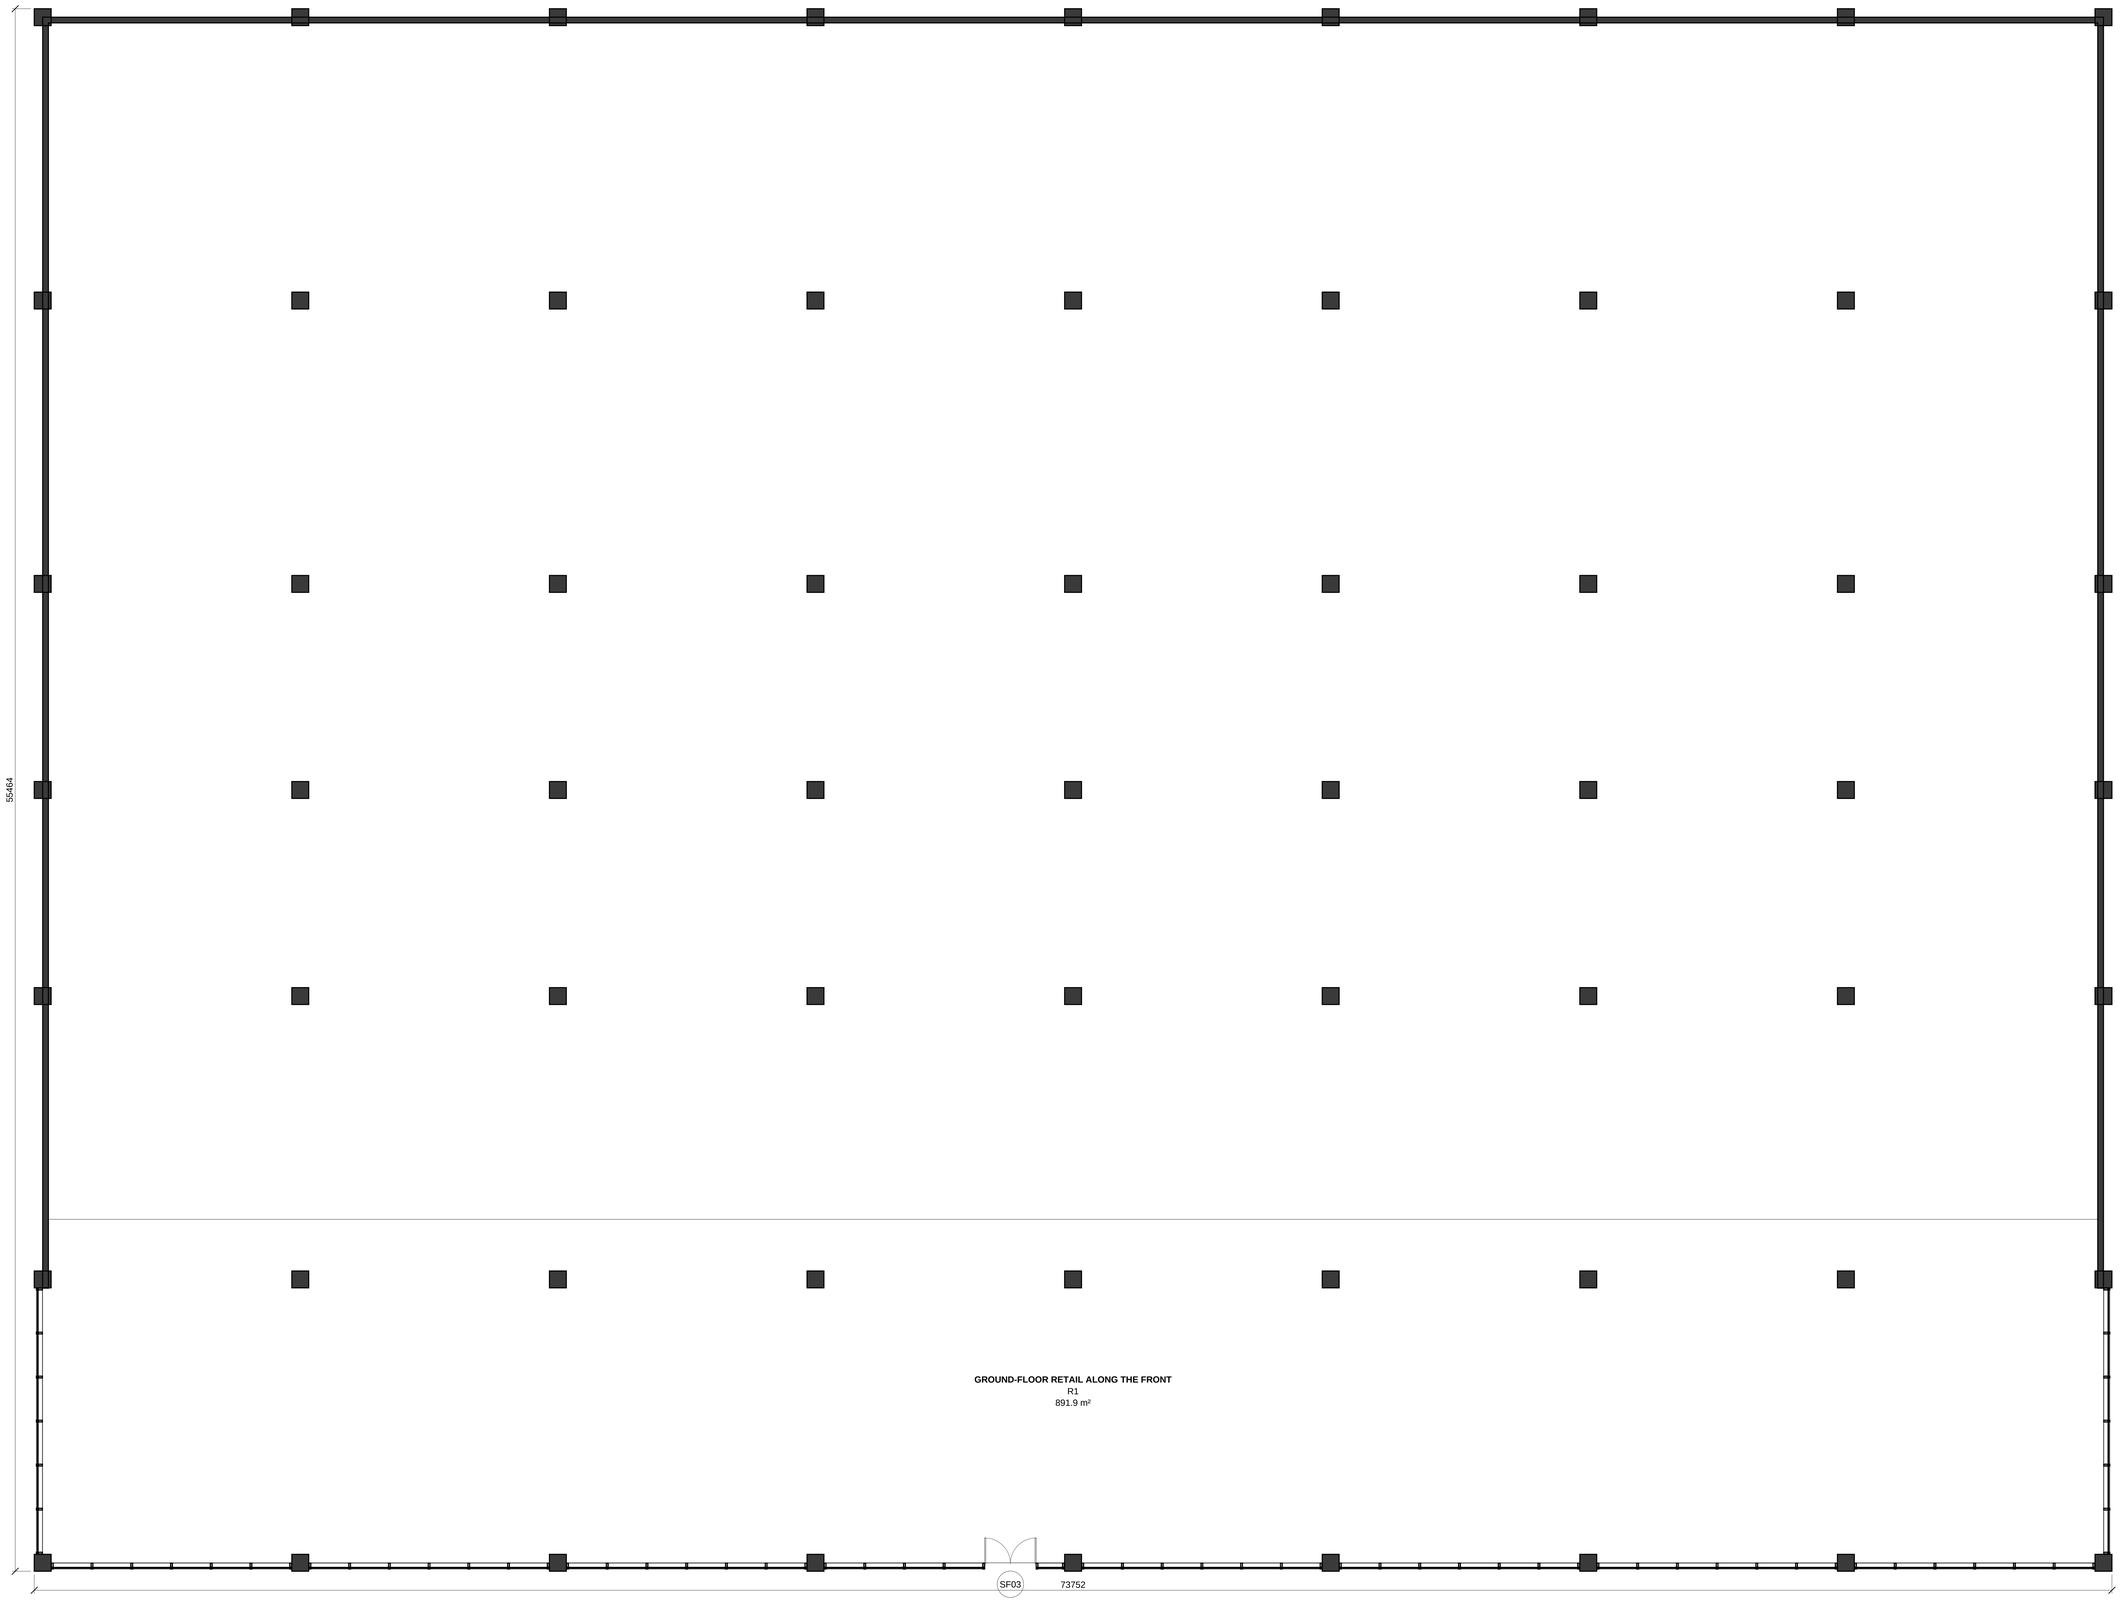

ROOM AREAS ARE NET, WALL FACE TO WALL FACE, MEASURED FROM THE IFCSPACE FOOTPRINT FROM ITS OWN GEOMETRY.
GRID DIMENSIONS ARE CENTRELINE TO CENTRELINE; OVERALL DIMENSIONS ARE FACE OF WALL TO FACE OF WALL.
THE MODEL HAS NO TRUE NORTH; THE ARROW SHOWS PLAN NORTH.

GARAGE LEVEL 1 FLOOR PLAN
SCALE: 1:75

0 2 4 6 8
GRAPHIC SCALE (METERS) 1:75

N

CITY STAMP AREA / PROFESSIONAL SEAL

NOT FOR CONSTRUCTION

FIRM
NativeBIM showcase

PROJECT
Podium multifamily (illustrative)
No site: illustrative model

CLIENT
Illustrative model, no client

REVISIONS

NO.	DATE	DESCRIPTION

DATE	2026-10-27
SCALE	1:75
PROJECT NO.	SHW-10
PHASE	Illustrative

SHEET TITLE
GARAGE LEVEL 1 FLOOR PLAN

SHEET NUMBER
A-101



ROOM AREAS ARE NET, WALL FACE TO WALL FACE, MEASURED FROM THE IFCSPACE FOOTPRINT FROM ITS OWN GEOMETRY.
GRID DIMENSIONS ARE CENTRELINE TO CENTRELINE; OVERALL DIMENSIONS ARE FACE OF WALL TO FACE OF WALL.
ROOMS TAGGED WITH A NUMBER ONLY ARE TOO SMALL FOR THEIR NAME AND AREA AT THIS SCALE; SEE THE ROOM SCHEDULE.
THE MODEL HAS NO TRUE NORTH; THE ARROW SHOWS PLAN NORTH.

LEVEL 1 FLOOR PLAN
SCALE: 1:75

GRAPHIC SCALE (METERS) 1:75

CITY STAMP AREA / PROFESSIONAL SEAL

NOT FOR CONSTRUCTION

FIRM
NativeBIM showcase

PROJECT
Podium multifamily (illustrative)
No site: illustrative model

CLIENT
Illustrative model, no client

REVISIONS

NO.	DATE	DESCRIPTION

DATE	2026-10-27
SCALE	1:75
PROJECT NO.	SHW-10
PHASE	Illustrative

SHEET TITLE
LEVEL 1 FLOOR PLAN

SHEET NUMBER
A-102



ROOM AREAS ARE NET, WALL FACE TO WALL FACE, MEASURED FROM THE IFCSPACE FOOTPRINT FROM ITS OWN GEOMETRY.
GRID DIMENSIONS ARE CENTRELINE TO CENTRELINE; OVERALL DIMENSIONS ARE FACE OF WALL TO FACE OF WALL.
ROOMS TAGGED WITH A NUMBER ONLY ARE TOO SMALL FOR THEIR NAME AND AREA AT THIS SCALE; SEE THE ROOM SCHEDULE.
THE MODEL HAS NO TRUE NORTH; THE ARROW SHOWS PLAN NORTH.

LEVEL 2 FLOOR PLAN

SCALE: 1:75

GRAPHIC SCALE (METERS) 1:75

CITY STAMP AREA / PROFESSIONAL SEAL

NOT FOR CONSTRUCTION

FIRM
NativeBIM showcase

PROJECT
Podium multifamily (illustrative)
No site: illustrative model

CLIENT
Illustrative model, no client


REVISIONS

NO.	DATE	DESCRIPTION

DATE	2026-10-27
SCALE	1:75
PROJECT NO.	SHW-10
PHASE	Illustrative

SHEET TITLE
LEVEL 2 FLOOR PLAN

SHEET NUMBER
A-103

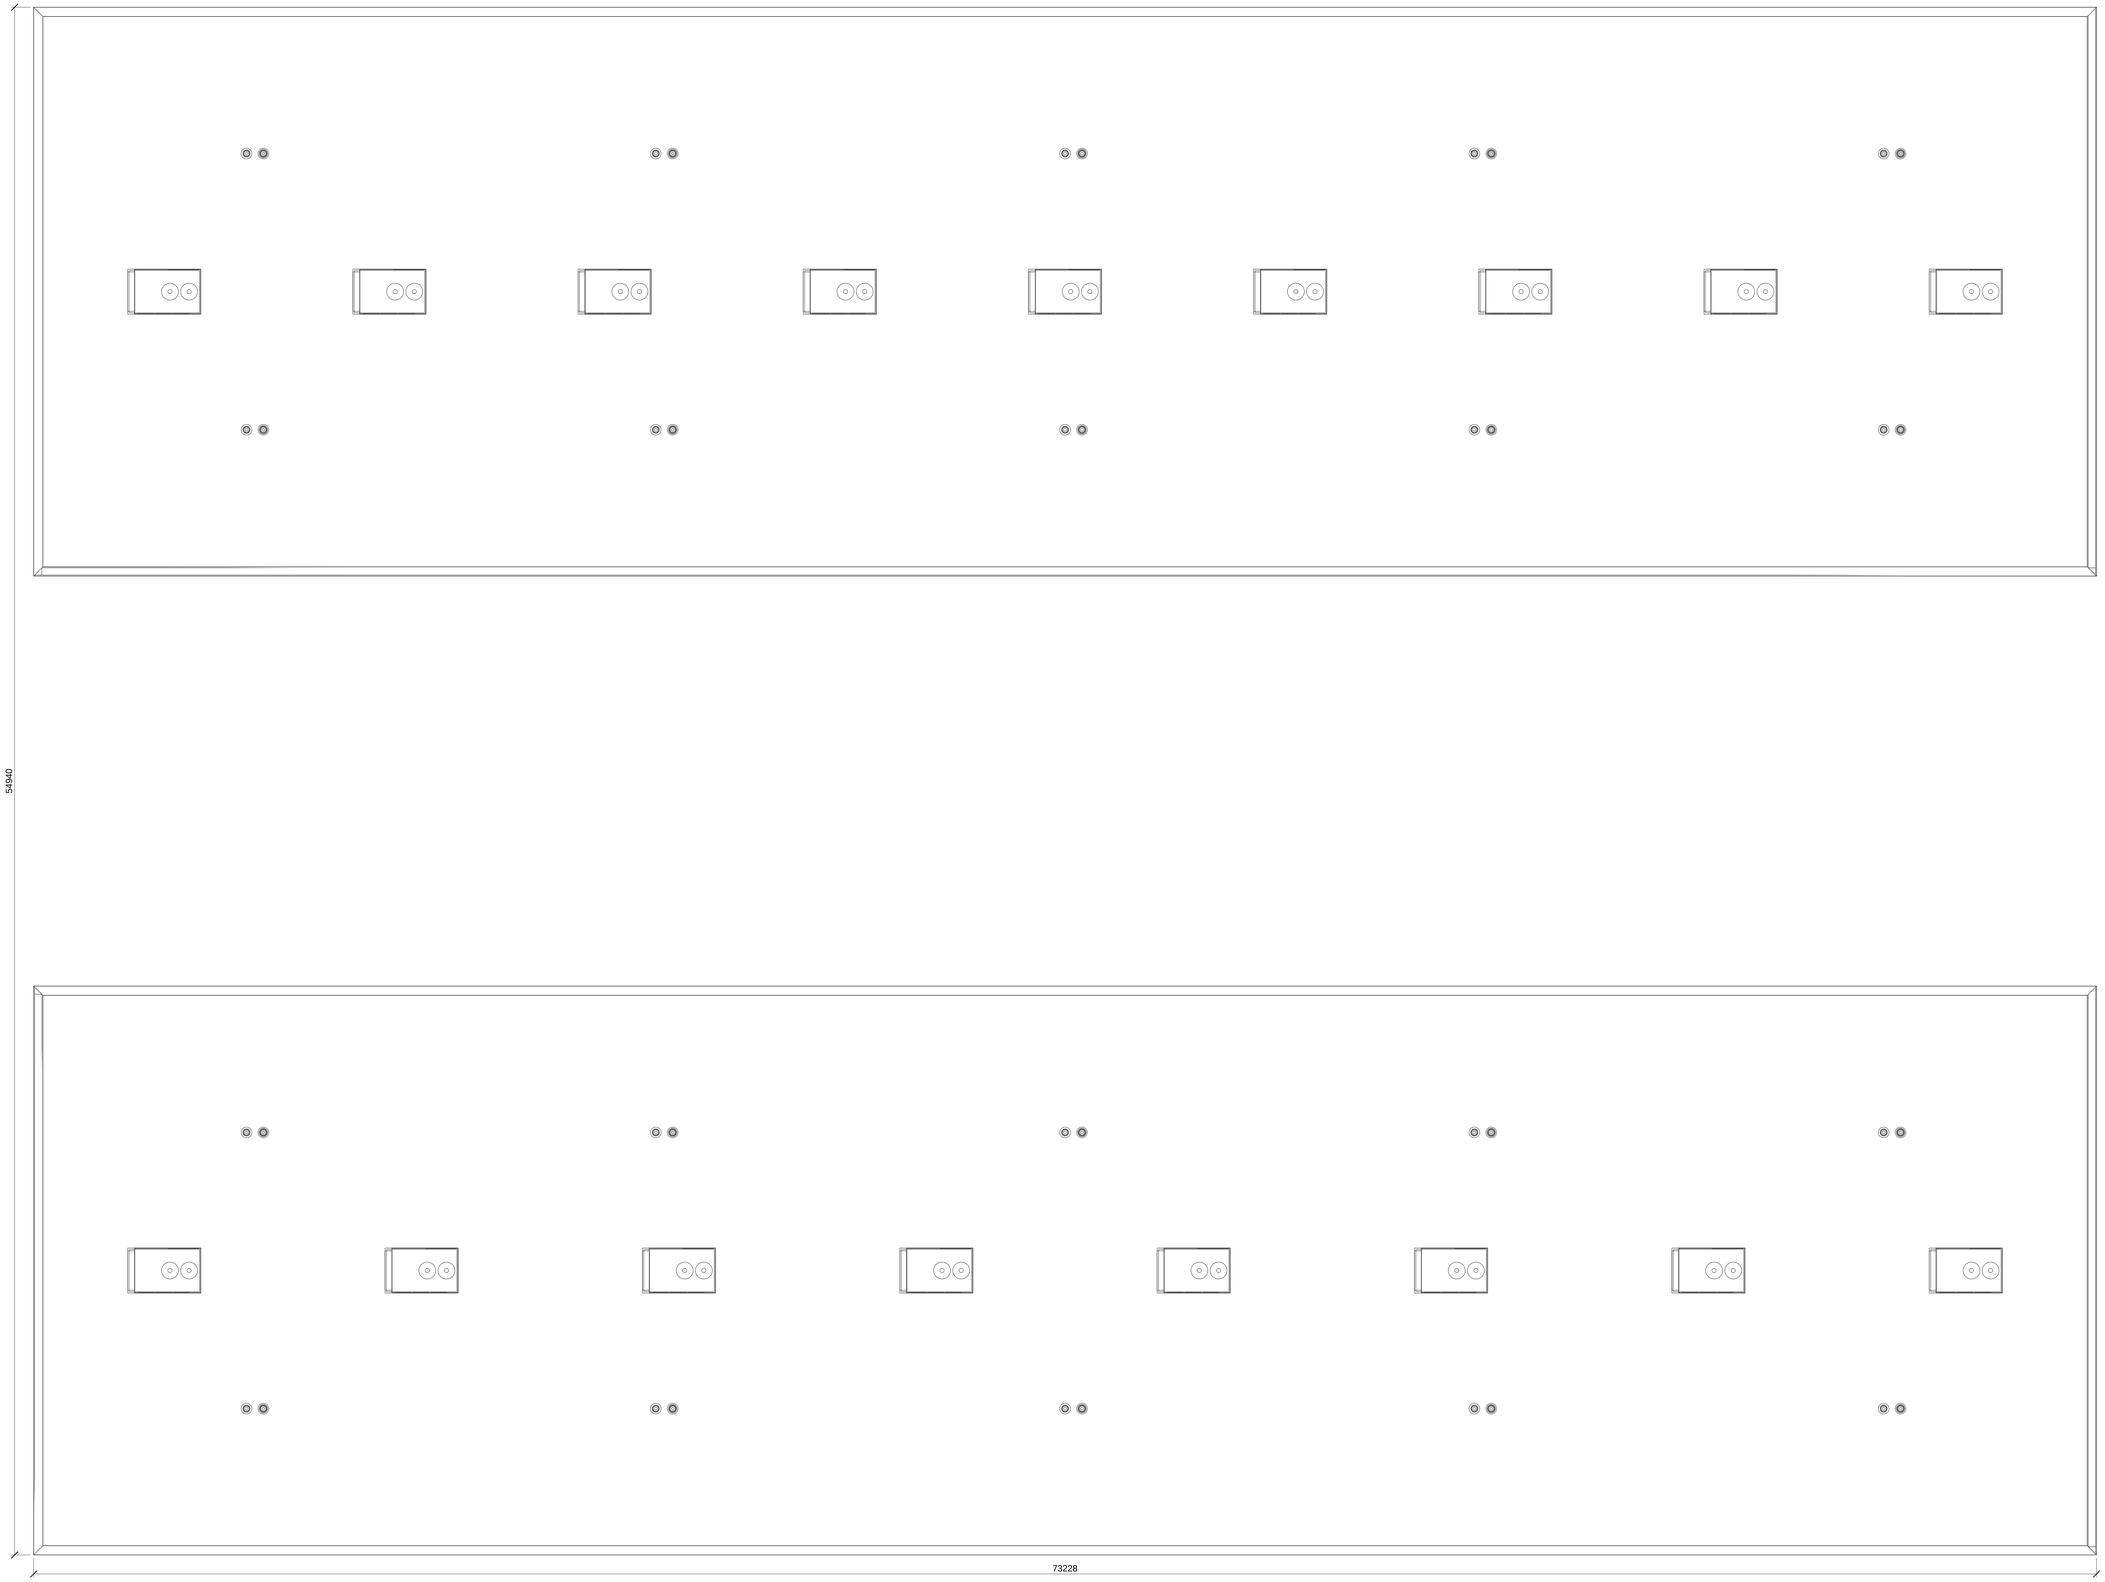

GRID DIMENSIONS ARE CENTRELINE TO CENTRELINE; OVERALL
DIMENSIONS ARE FACE OF WALL TO FACE OF WALL.
THE MODEL HAS NO TRUE NORTH; THE ARROW SHOWS PLAN NORTH.

ROOF FLOOR PLAN

SCALE: 1:75

0 2 4 6 8

GRAPHIC SCALE (METERS) 1:75

CITY STAMP AREA /
PROFESSIONAL SEAL

NOT FOR CONSTRUCTION

FIRM
NativeBIM showcase

PROJECT
Podium multifamily (illustrative)
No site: illustrative model

CLIENT
Illustrative model, no client

REVISIONS

NO.	DATE	DESCRIPTION

DATE	2026-10-27
SCALE	1:75
PROJECT NO.	SHW-10
PHASE	Illustrative

SHEET TITLE
ROOF FLOOR PLAN

SHEET NUMBER
A-104

DOOR SCHEDULE

MARK	LEVEL	LOCATION	DOOR TYPE	WIDTH (MM)	HEIGHT (MM)	THICK. (MM)	OPERATION	DOOR MATERIAL / FINISH	FRAME	FIRE RATING	HARDWARE SET	SMOKE SEAL	EXTERIOR
SF03	Garage level 1	R1 Ground-floor retail along the front	Storefront entry, pair 6'-0" x 7'-0"	1829	2134	45	Double door, single swing	Aluminium and tempered glass	Storefront, thermally broken, Aluminium	Not rated	HW-S1 (pivots, panic devices, closers)	No	YES
CD001	Level 1	1-B1-U001-06 Hall / 1-B1-U001-07 Hall closet	Closet door, single swing 2'-0" x 6'-8"	610	2032	35	Single swing	Hollow-core wood	Wood, knock-down, Wood	Not rated	HW-R2 (dummy knob, hinges)	No	NO
CD002	Level 1	1-B1-U001-06 Hall / 1-B1-U001-08 Laundry	Closet door, single swing 2'-0" x 6'-8"	610	2032	35	Single swing	Hollow-core wood	Wood, knock-down, Wood	Not rated	HW-R2 (dummy knob, hinges)	No	NO
CD003	Level 1	1-B1-U001-05 Bedroom 2 / 1-B1-U001-10 Walk-in closet	Closet door, single swing 2'-0" x 6'-8"	610	2032	35	Single swing	Hollow-core wood	Wood, knock-down, Wood	Not rated	HW-R2 (dummy knob, hinges)	No	NO
CD004	Level 1	1-B1-U001-04 Bedroom 1 / 1-B1-U001-12 Closet	Closet door, single swing 2'-0" x 6'-8"	610	2032	35	Single swing	Hollow-core wood	Wood, knock-down, Wood	Not rated	HW-R2 (dummy knob, hinges)	No	NO
CD005	Level 1	1-B1-U002-07 Hall closet / 1-B1-U002-06 Hall	Closet door, single swing 2'-0" x 6'-8"	610	2032	35	Single swing	Hollow-core wood	Wood, knock-down, Wood	Not rated	HW-R2 (dummy knob, hinges)	No	NO
CD006	Level 1	1-B1-U002-06 Hall / 1-B1-U002-08 Laundry	Closet door, single swing 2'-0" x 6'-8"	610	2032	35	Single swing	Hollow-core wood	Wood, knock-down, Wood	Not rated	HW-R2 (dummy knob, hinges)	No	NO
CD007	Level 1	1-B1-U002-05 Bedroom 2 / 1-B1-U002-10 Walk-in closet	Closet door, single swing 2'-0" x 6'-8"	610	2032	35	Single swing	Hollow-core wood	Wood, knock-down, Wood	Not rated	HW-R2 (dummy knob, hinges)	No	NO
CD008	Level 1	1-B1-U002-04 Bedroom 1 / 1-B1-U002-12 Closet	Closet door, single swing 2'-0" x 6'-8"	610	2032	35	Single swing	Hollow-core wood	Wood, knock-down, Wood	Not rated	HW-R2 (dummy knob, hinges)	No	NO
CD009	Level 1	1-B1-U003-02 Entry / 1-B1-U003-03 Closet	Closet door, single swing 2'-0" x 6'-8"	610	2032	35	Single swing	Hollow-core wood	Wood, knock-down, Wood	Not rated	HW-R2 (dummy knob, hinges)	No	NO
CD010	Level 1	1-B1-U004-07 Hall closet / 1-B1-U004-06 Hall	Closet door, single swing 2'-0" x 6'-8"	610	2032	35	Single swing	Hollow-core wood	Wood, knock-down, Wood	Not rated	HW-R2 (dummy knob, hinges)	No	NO
CD011	Level 1	1-B1-U004-06 Hall / 1-B1-U004-08 Laundry	Closet door, single swing 2'-0" x 6'-8"	610	2032	35	Single swing	Hollow-core wood	Wood, knock-down, Wood	Not rated	HW-R2 (dummy knob, hinges)	No	NO
CD012	Level 1	1-B1-U004-05 Bedroom 2 / 1-B1-U004-10 Walk-in closet	Closet door, single swing 2'-0" x 6'-8"	610	2032	35	Single swing	Hollow-core wood	Wood, knock-down, Wood	Not rated	HW-R2 (dummy knob, hinges)	No	NO
CD013	Level 1	1-B1-U004-04 Bedroom 1 / 1-B1-U004-12 Closet	Closet door, single swing 2'-0" x 6'-8"	610	2032	35	Single swing	Hollow-core wood	Wood, knock-down, Wood	Not rated	HW-R2 (dummy knob, hinges)	No	NO
CD014	Level 1	1-B1-U005-06 Hall / 1-B1-U005-07 Hall closet	Closet door, single swing 2'-0" x 6'-8"	610	2032	35	Single swing	Hollow-core wood	Wood, knock-down, Wood	Not rated	HW-R2 (dummy knob, hinges)	No	NO
CD015	Level 1	1-B1-U005-06 Hall / 1-B1-U005-08 Laundry	Closet door, single swing 2'-0" x 6'-8"	610	2032	35	Single swing	Hollow-core wood	Wood, knock-down, Wood	Not rated	HW-R2 (dummy knob, hinges)	No	NO
CD016	Level 1	1-B1-U005-05 Bedroom 2 / 1-B1-U005-10 Walk-in closet	Closet door, single swing 2'-0" x 6'-8"	610	2032	35	Single swing	Hollow-core wood	Wood, knock-down, Wood	Not rated	HW-R2 (dummy knob, hinges)	No	NO
CD017	Level 1	1-B1-U005-04 Bedroom 1 / 1-B1-U005-12 Closet	Closet door, single swing 2'-0" x 6'-8"	610	2032	35	Single swing	Hollow-core wood	Wood, knock-down, Wood	Not rated	HW-R2 (dummy knob, hinges)	No	NO
CD018	Level 1	1-B1-U006-03 Closet / 1-B1-U006-02 Entry	Closet door, single swing 2'-0" x 6'-8"	610	2032	35	Single swing	Hollow-core wood	Wood, knock-down, Wood	Not rated	HW-R2 (dummy knob, hinges)	No	NO
CD019	Level 1	1-B1-U007-05 Hall closet / 1-B1-U007-04 Hall	Closet door, single swing 2'-0" x 6'-8"	610	2032	35	Single swing	Hollow-core wood	Wood, knock-down, Wood	Not rated	HW-R2 (dummy knob, hinges)	No	NO
CD020	Level 1	1-B1-U007-06 Laundry / 1-B1-U007-04 Hall	Closet door, single swing 2'-0" x 6'-8"	610	2032	35	Single swing	Hollow-core wood	Wood, knock-down, Wood	Not rated	HW-R2 (dummy knob, hinges)	No	NO
CD021	Level 1	1-B1-U007-08 Closet / 1-B1-U007-03 Bedroom	Closet door, single swing 2'-0" x 6'-8"	610	2032	35	Single swing	Hollow-core wood	Wood, knock-down, Wood	Not rated	HW-R2 (dummy knob, hinges)	No	NO
CD022	Level 1	1-B1-U008-04 Hall / 1-B1-U008-05 Hall closet	Closet door, single swing 2'-0" x 6'-8"	610	2032	35	Single swing	Hollow-core wood	Wood, knock-down, Wood	Not rated	HW-R2 (dummy knob, hinges)	No	NO
CD023	Level 1	1-B1-U008-06 Laundry / 1-B1-U008-04 Hall	Closet door, single swing 2'-0" x 6'-8"	610	2032	35	Single swing	Hollow-core wood	Wood, knock-down, Wood	Not rated	HW-R2 (dummy knob, hinges)	No	NO
CD024	Level 1	1-B1-U008-08 Closet / 1-B1-U008-03 Bedroom	Closet door, single swing 2'-0" x 6'-8"	610	2032	35	Single swing	Hollow-core wood	Wood, knock-down, Wood	Not rated	HW-R2 (dummy knob, hinges)	No	NO
CD025	Level 1	1-B1-U009-05 Hall closet / 1-B1-U009-04 Hall	Closet door, single swing 2'-0" x 6'-8"	610	2032	35	Single swing	Hollow-core wood	Wood, knock-down, Wood	Not rated	HW-R2 (dummy knob, hinges)	No	NO
CD026	Level 1	1-B1-U009-06 Laundry / 1-B1-U009-04 Hall	Closet door, single swing 2'-0" x 6'-8"	610	2032	35	Single swing	Hollow-core wood	Wood, knock-down, Wood	Not rated	HW-R2 (dummy knob, hinges)	No	NO
CD027	Level 1	1-B1-U009-08 Closet / 1-B1-U009-03 Bedroom	Closet door, single swing 2'-0" x 6'-8"	610	2032	35	Single swing	Hollow-core wood	Wood, knock-down, Wood	Not rated	HW-R2 (dummy knob, hinges)	No	NO
CD028	Level 1	1-B1-U010-04 Hall / 1-B1-U010-05 Hall closet	Closet door, single swing 2'-0" x 6'-8"	610	2032	35	Single swing	Hollow-core wood	Wood, knock-down, Wood	Not rated	HW-R2 (dummy knob, hinges)	No	NO
CD029	Level 1	1-B1-U010-06 Laundry / 1-B1-U010-04 Hall	Closet door, single swing 2'-0" x 6'-8"	610	2032	35	Single swing	Hollow-core wood	Wood, knock-down, Wood	Not rated	HW-R2 (dummy knob, hinges)	No	NO
CD030	Level 1	1-B1-U010-08 Closet / 1-B1-U010-03 Bedroom	Closet door, single swing 2'-0" x 6'-8"	610	2032	35	Single swing	Hollow-core wood	Wood, knock-down, Wood	Not rated	HW-R2 (dummy knob, hinges)	No	NO
CD031	Level 1	1-B1-U011-05 Hall closet / 1-B1-U011-04 Hall	Closet door, single swing 2'-0" x 6'-8"	610	2032	35	Single swing	Hollow-core wood	Wood, knock-down, Wood	Not rated	HW-R2 (dummy knob, hinges)	No	NO
CD032	Level 1	1-B1-U011-06 Laundry / 1-B1-U011-04 Hall	Closet door, single swing 2'-0" x 6'-8"	610	2032	35	Single swing	Hollow-core wood	Wood, knock-down, Wood	Not rated	HW-R2 (dummy knob, hinges)	No	NO
CD033	Level 1	1-B1-U011-08 Closet / 1-B1-U011-03 Bedroom	Closet door, single swing 2'-0" x 6'-8"	610	2032	35	Single swing	Hollow-core wood	Wood, knock-down, Wood	Not rated	HW-R2 (dummy knob, hinges)	No	NO
CD133	Level 1	1-B2-U001-06 Hall / 1-B2-U001-07 Hall closet	Closet door, single swing 2'-0" x 6'-8"	610	2032	35	Single swing	Hollow-core wood	Wood, knock-down, Wood	Not rated	HW-R2 (dummy knob, hinges)	No	NO
CD134	Level 1	1-B2-U001-06 Hall / 1-B2-U001-08 Laundry	Closet door, single swing 2'-0" x 6'-8"	610	2032	35	Single swing	Hollow-core wood	Wood, knock-down, Wood	Not rated	HW-R2 (dummy knob, hinges)	No	NO
CD135	Level 1	1-B2-U001-05 Bedroom 2 / 1-B2-U001-10 Walk-in closet	Closet door, single swing 2'-0" x 6'-8"	610	2032	35	Single swing	Hollow-core wood	Wood, knock-down, Wood	Not rated	HW-R2 (dummy knob, hinges)	No	NO
CD136	Level 1	1-B2-U001-04 Bedroom 1 / 1-B2-U001-12 Closet	Closet door, single swing 2'-0" x 6'-8"	610	2032	35	Single swing	Hollow-core wood	Wood, knock-down, Wood	Not rated	HW-R2 (dummy knob, hinges)	No	NO
CD137	Level 1	1-B2-U002-07 Hall closet / 1-B2-U002-06 Hall	Closet door, single swing 2'-0" x 6'-8"	610	2032	35	Single swing	Hollow-core wood	Wood, knock-down, Wood	Not rated	HW-R2 (dummy knob, hinges)	No	NO
CD138	Level 1	1-B2-U002-06 Hall / 1-B2-U002-08 Laundry	Closet door, single swing 2'-0" x 6'-8"	610	2032	35	Single swing	Hollow-core wood	Wood, knock-down, Wood	Not rated	HW-R2 (dummy knob, hinges)	No	NO
CD139	Level 1	1-B2-U002-05 Bedroom 2 / 1-B2-U002-10 Walk-in closet	Closet door, single swing 2'-0" x 6'-8"	610	2032	35	Single swing	Hollow-core wood	Wood, knock-down, Wood	Not rated	HW-R2 (dummy knob, hinges)	No	NO

CITY STAMP AREA /
PROFESSIONAL SEAL

NOT FOR CONSTRUCTION

FIRM
NativeBIM showcase

PROJECT
Podium multifamily (illustrative)
No site: illustrative model

CLIENT
Illustrative model, no client

REVISIONS

NO.	DATE	DESCRIPTION

DATE 2026-10-27
SCALE AS NOTED
PROJECT NO. SHW-10
PHASE Illustrative

SHEET TITLE
DOOR SCHEDULE

SHEET NUMBER
A-601

DOOR SCHEDULE (CONT.)

MARK	LEVEL	LOCATION	DOOR TYPE	WIDTH (MM)	HEIGHT (MM)	THICK. (MM)	OPERATION	DOOR MATERIAL / FINISH	FRAME	FIRE RATING	HARDWARE SET	SMOKE SEAL	EXTERIOR
CD140	Level 1	1-B2-U002-04 Bedroom 1 / 1-B2-U002-12 Closet	Closet door, single swing 2'-0" x 6'-8"	610	2032	35	Single swing	Hollow-core wood	Wood, knock-down, Wood	Not rated	HW-R2 (dummy knob, hinges)	No	NO
CD141	Level 1	1-B2-U003-02 Entry / 1-B2-U003-03 Closet	Closet door, single swing 2'-0" x 6'-8"	610	2032	35	Single swing	Hollow-core wood	Wood, knock-down, Wood	Not rated	HW-R2 (dummy knob, hinges)	No	NO
CD142	Level 1	1-B2-U004-07 Hall closet / 1-B2-U004-06 Hall	Closet door, single swing 2'-0" x 6'-8"	610	2032	35	Single swing	Hollow-core wood	Wood, knock-down, Wood	Not rated	HW-R2 (dummy knob, hinges)	No	NO
CD143	Level 1	1-B2-U004-06 Hall / 1-B2-U004-08 Laundry	Closet door, single swing 2'-0" x 6'-8"	610	2032	35	Single swing	Hollow-core wood	Wood, knock-down, Wood	Not rated	HW-R2 (dummy knob, hinges)	No	NO
CD144	Level 1	1-B2-U004-05 Bedroom 2 / 1-B2-U004-10 Walk-in closet	Closet door, single swing 2'-0" x 6'-8"	610	2032	35	Single swing	Hollow-core wood	Wood, knock-down, Wood	Not rated	HW-R2 (dummy knob, hinges)	No	NO
CD145	Level 1	1-B2-U004-04 Bedroom 1 / 1-B2-U004-12 Closet	Closet door, single swing 2'-0" x 6'-8"	610	2032	35	Single swing	Hollow-core wood	Wood, knock-down, Wood	Not rated	HW-R2 (dummy knob, hinges)	No	NO
CD146	Level 1	1-B2-U005-06 Hall / 1-B2-U005-07 Hall closet	Closet door, single swing 2'-0" x 6'-8"	610	2032	35	Single swing	Hollow-core wood	Wood, knock-down, Wood	Not rated	HW-R2 (dummy knob, hinges)	No	NO
CD147	Level 1	1-B2-U005-06 Hall / 1-B2-U005-08 Laundry	Closet door, single swing 2'-0" x 6'-8"	610	2032	35	Single swing	Hollow-core wood	Wood, knock-down, Wood	Not rated	HW-R2 (dummy knob, hinges)	No	NO
CD148	Level 1	1-B2-U005-05 Bedroom 2 / 1-B2-U005-10 Walk-in closet	Closet door, single swing 2'-0" x 6'-8"	610	2032	35	Single swing	Hollow-core wood	Wood, knock-down, Wood	Not rated	HW-R2 (dummy knob, hinges)	No	NO
CD149	Level 1	1-B2-U005-04 Bedroom 1 / 1-B2-U005-12 Closet	Closet door, single swing 2'-0" x 6'-8"	610	2032	35	Single swing	Hollow-core wood	Wood, knock-down, Wood	Not rated	HW-R2 (dummy knob, hinges)	No	NO
CD150	Level 1	1-B2-U006-03 Closet / 1-B2-U006-02 Entry	Closet door, single swing 2'-0" x 6'-8"	610	2032	35	Single swing	Hollow-core wood	Wood, knock-down, Wood	Not rated	HW-R2 (dummy knob, hinges)	No	NO
CD151	Level 1	1-B2-U007-05 Hall closet / 1-B2-U007-04 Hall	Closet door, single swing 2'-0" x 6'-8"	610	2032	35	Single swing	Hollow-core wood	Wood, knock-down, Wood	Not rated	HW-R2 (dummy knob, hinges)	No	NO
CD152	Level 1	1-B2-U007-06 Laundry / 1-B2-U007-04 Hall	Closet door, single swing 2'-0" x 6'-8"	610	2032	35	Single swing	Hollow-core wood	Wood, knock-down, Wood	Not rated	HW-R2 (dummy knob, hinges)	No	NO
CD153	Level 1	1-B2-U007-08 Closet / 1-B2-U007-03 Bedroom	Closet door, single swing 2'-0" x 6'-8"	610	2032	35	Single swing	Hollow-core wood	Wood, knock-down, Wood	Not rated	HW-R2 (dummy knob, hinges)	No	NO
CD154	Level 1	1-B2-U008-04 Hall / 1-B2-U008-05 Hall closet	Closet door, single swing 2'-0" x 6'-8"	610	2032	35	Single swing	Hollow-core wood	Wood, knock-down, Wood	Not rated	HW-R2 (dummy knob, hinges)	No	NO
CD155	Level 1	1-B2-U008-06 Laundry / 1-B2-U008-04 Hall	Closet door, single swing 2'-0" x 6'-8"	610	2032	35	Single swing	Hollow-core wood	Wood, knock-down, Wood	Not rated	HW-R2 (dummy knob, hinges)	No	NO
CD156	Level 1	1-B2-U008-08 Closet / 1-B2-U008-03 Bedroom	Closet door, single swing 2'-0" x 6'-8"	610	2032	35	Single swing	Hollow-core wood	Wood, knock-down, Wood	Not rated	HW-R2 (dummy knob, hinges)	No	NO
CD157	Level 1	1-B2-U009-05 Hall closet / 1-B2-U009-04 Hall	Closet door, single swing 2'-0" x 6'-8"	610	2032	35	Single swing	Hollow-core wood	Wood, knock-down, Wood	Not rated	HW-R2 (dummy knob, hinges)	No	NO
CD158	Level 1	1-B2-U009-06 Laundry / 1-B2-U009-04 Hall	Closet door, single swing 2'-0" x 6'-8"	610	2032	35	Single swing	Hollow-core wood	Wood, knock-down, Wood	Not rated	HW-R2 (dummy knob, hinges)	No	NO
CD159	Level 1	1-B2-U009-08 Closet / 1-B2-U009-03 Bedroom	Closet door, single swing 2'-0" x 6'-8"	610	2032	35	Single swing	Hollow-core wood	Wood, knock-down, Wood	Not rated	HW-R2 (dummy knob, hinges)	No	NO
CD160	Level 1	1-B2-U010-04 Hall / 1-B2-U010-05 Hall closet	Closet door, single swing 2'-0" x 6'-8"	610	2032	35	Single swing	Hollow-core wood	Wood, knock-down, Wood	Not rated	HW-R2 (dummy knob, hinges)	No	NO
CD161	Level 1	1-B2-U010-06 Laundry / 1-B2-U010-04 Hall	Closet door, single swing 2'-0" x 6'-8"	610	2032	35	Single swing	Hollow-core wood	Wood, knock-down, Wood	Not rated	HW-R2 (dummy knob, hinges)	No	NO
CD162	Level 1	1-B2-U010-08 Closet / 1-B2-U010-03 Bedroom	Closet door, single swing 2'-0" x 6'-8"	610	2032	35	Single swing	Hollow-core wood	Wood, knock-down, Wood	Not rated	HW-R2 (dummy knob, hinges)	No	NO
CD163	Level 1	1-B2-U011-05 Hall closet / 1-B2-U011-04 Hall	Closet door, single swing 2'-0" x 6'-8"	610	2032	35	Single swing	Hollow-core wood	Wood, knock-down, Wood	Not rated	HW-R2 (dummy knob, hinges)	No	NO
CD164	Level 1	1-B2-U011-06 Laundry / 1-B2-U011-04 Hall	Closet door, single swing 2'-0" x 6'-8"	610	2032	35	Single swing	Hollow-core wood	Wood, knock-down, Wood	Not rated	HW-R2 (dummy knob, hinges)	No	NO
CD165	Level 1	1-B2-U011-08 Closet / 1-B2-U011-03 Bedroom	Closet door, single swing 2'-0" x 6'-8"	610	2032	35	Single swing	Hollow-core wood	Wood, knock-down, Wood	Not rated	HW-R2 (dummy knob, hinges)	No	NO
D1	Level 1	1-B1-U001-03 Entry / 1-B1-CO1a Corridor	Unit entry door 3'-0" x 7'-0"	914	2134	45	Single swing left						NO
D2	Level 1	1-B1-U002-03 Entry / 1-B1-CO1a Corridor	Unit entry door 3'-0" x 7'-0"	914	2134	45	Single swing left						NO
D3	Level 1	1-B1-U003-02 Entry / 1-B1-CO1a Corridor	Unit entry door 3'-0" x 7'-0"	914	2134	45	Single swing left						NO
D4	Level 1	1-B1-U004-03 Entry / 1-B1-CO1b Corridor	Unit entry door 3'-0" x 7'-0"	914	2134	45	Single swing left						NO
D5	Level 1	1-B1-U005-03 Entry / 1-B1-CO1b Corridor	Unit entry door 3'-0" x 7'-0"	914	2134	45	Single swing left						NO
D6	Level 1	1-B1-U006-02 Entry / 1-B1-CO1b Corridor	Unit entry door 3'-0" x 7'-0"	914	2134	45	Single swing left						NO
D7	Level 1	1-B1-CO1a Corridor / 1-B1-U007-02 Entry	Unit entry door 3'-0" x 7'-0"	914	2134	45	Single swing left						NO
D8	Level 1	1-B1-CO1a Corridor / 1-B1-U008-02 Entry	Unit entry door 3'-0" x 7'-0"	914	2134	45	Single swing left						NO
D9	Level 1	1-B1-CO1a Corridor / 1-B1-U009-02 Entry	Unit entry door 3'-0" x 7'-0"	914	2134	45	Single swing left						NO
D10	Level 1	1-B1-CO1b Corridor / 1-B1-U010-02 Entry	Unit entry door 3'-0" x 7'-0"	914	2134	45	Single swing left						NO
D11	Level 1	1-B1-CO1b Corridor / 1-B1-U011-02 Entry	Unit entry door 3'-0" x 7'-0"	914	2134	45	Single swing left						NO
D12	Level 1	1-B2-U001-03 Entry / 1-B2-CO1a Corridor	Unit entry door 3'-0" x 7'-0"	914	2134	45	Single swing left						NO
D13	Level 1	1-B2-U002-03 Entry / 1-B2-CO1a Corridor	Unit entry door 3'-0" x 7'-0"	914	2134	45	Single swing left						NO
D14	Level 1	1-B2-U003-02 Entry / 1-B2-CO1a Corridor	Unit entry door 3'-0" x 7'-0"	914	2134	45	Single swing left						NO
D15	Level 1	1-B2-U004-03 Entry / 1-B2-CO1b Corridor	Unit entry door 3'-0" x 7'-0"	914	2134	45	Single swing left						NO
D16	Level 1	1-B2-U005-03 Entry / 1-B2-CO1b Corridor	Unit entry door 3'-0" x 7'-0"	914	2134	45	Single swing left						NO
D17	Level 1	1-B2-U006-02 Entry / 1-B2-CO1b Corridor	Unit entry door 3'-0" x 7'-0"	914	2134	45	Single swing left						NO
D18	Level 1	1-B2-CO1a Corridor / 1-B2-U007-02 Entry	Unit entry door 3'-0" x 7'-0"	914	2134	45	Single swing left						NO
D19	Level 1	1-B2-CO1a Corridor / 1-B2-U008-02 Entry	Unit entry door 3'-0" x 7'-0"	914	2134	45	Single swing left						NO
D20	Level 1	1-B2-CO1a Corridor / 1-B2-U009-02 Entry	Unit entry door 3'-0" x 7'-0"	914	2134	45	Single swing left						NO
D21	Level 1	1-B2-CO1b Corridor / 1-B2-U010-02 Entry	Unit entry door 3'-0" x 7'-0"	914	2134	45	Single swing left						NO
D22	Level 1	1-B2-CO1b Corridor / 1-B2-U011-02 Entry	Unit entry door 3'-0" x 7'-0"	914	2134	45	Single swing left						NO
ID001	Level 1	1-B1-U001-01 Living / dining / 1-B1-U001-02 Kitchen	Interior door, single swing 2'-8" x 6'-8"	813	2032	35	Single swing	Solid-core wood	Wood, knock-down, Wood	Not rated	HW-R1 (passage or privacy set, hinges)	No	NO
ID002	Level 1	1-B1-U001-01 Living / dining / 1-B1-U001-03 Entry	Interior door, single swing 2'-8" x 6'-8"	813	2032	35	Single swing	Solid-core wood	Wood, knock-down, Wood	Not rated	HW-R1 (passage or privacy set, hinges)	No	NO

CITY STAMP AREA /
PROFESSIONAL SEAL

NOT FOR CONSTRUCTION

FIRM
NativeBIM showcase

PROJECT
Podium multifamily (illustrative)
No site: illustrative model

CLIENT
Illustrative model, no client

REVISIONS

NO.	DATE	DESCRIPTION

DATE 2026-10-27
SCALE AS NOTED
PROJECT NO. SHW-10
PHASE Illustrative

SHEET TITLE
DOOR SCHEDULE

SHEET NUMBER
A-602

DOOR SCHEDULE (CONT.)

MARK	LEVEL	LOCATION	DOOR TYPE	WIDTH (MM)	HEIGHT (MM)	THICK. (MM)	OPERATION	DOOR MATERIAL / FINISH	FRAME	FIRE RATING	HARDWARE SET	SMOKE SEAL	EXTERIOR
ID003	Level 1	1-B1-U001-01 Living / dining / 1-B1-U001-06 Hall	Interior door, single swing 2'-8" x 6'-8"	813	2032	35	Single swing	Solid-core wood	Wood, knock-down, Wood	Not rated	HW-R1 (passage or privacy set, hinges)	No	NO
ID004	Level 1	1-B1-U001-04 Bedroom 1 / 1-B1-U001-06 Hall	Interior door, single swing 2'-8" x 6'-8"	813	2032	35	Single swing	Solid-core wood	Wood, knock-down, Wood	Not rated	HW-R1 (passage or privacy set, hinges)	No	NO
ID005	Level 1	1-B1-U001-05 Bedroom 2 / 1-B1-U001-01 Living / dining	Interior door, single swing 2'-8" x 6'-8"	813	2032	35	Single swing	Solid-core wood	Wood, knock-down, Wood	Not rated	HW-R1 (passage or privacy set, hinges)	No	NO
ID006	Level 1	1-B1-U001-06 Hall / 1-B1-U001-09 Bathroom 1	Interior door, single swing 2'-8" x 6'-8"	813	2032	35	Single swing	Solid-core wood	Wood, knock-down, Wood	Not rated	HW-R1 (passage or privacy set, hinges)	No	NO
ID007	Level 1	1-B1-U001-05 Bedroom 2 / 1-B1-U001-11 Bathroom 2	Interior door, single swing 2'-8" x 6'-8"	813	2032	35	Single swing	Solid-core wood	Wood, knock-down, Wood	Not rated	HW-R1 (passage or privacy set, hinges)	No	NO
ID008	Level 1	1-B1-U002-01 Living / dining / 1-B1-U002-02 Kitchen	Interior door, single swing 2'-8" x 6'-8"	813	2032	35	Single swing	Solid-core wood	Wood, knock-down, Wood	Not rated	HW-R1 (passage or privacy set, hinges)	No	NO
ID009	Level 1	1-B1-U002-01 Living / dining / 1-B1-U002-03 Entry	Interior door, single swing 2'-8" x 6'-8"	813	2032	35	Single swing	Solid-core wood	Wood, knock-down, Wood	Not rated	HW-R1 (passage or privacy set, hinges)	No	NO
ID010	Level 1	1-B1-U002-06 Hall / 1-B1-U002-01 Living / dining	Interior door, single swing 2'-8" x 6'-8"	813	2032	35	Single swing	Solid-core wood	Wood, knock-down, Wood	Not rated	HW-R1 (passage or privacy set, hinges)	No	NO
ID011	Level 1	1-B1-U002-04 Bedroom 1 / 1-B1-U002-06 Hall	Interior door, single swing 2'-8" x 6'-8"	813	2032	35	Single swing	Solid-core wood	Wood, knock-down, Wood	Not rated	HW-R1 (passage or privacy set, hinges)	No	NO
ID012	Level 1	1-B1-U002-01 Living / dining / 1-B1-U002-05 Bedroom 2	Interior door, single swing 2'-8" x 6'-8"	813	2032	35	Single swing	Solid-core wood	Wood, knock-down, Wood	Not rated	HW-R1 (passage or privacy set, hinges)	No	NO
ID013	Level 1	1-B1-U002-06 Hall / 1-B1-U002-09 Bathroom 1	Interior door, single swing 2'-8" x 6'-8"	813	2032	35	Single swing	Solid-core wood	Wood, knock-down, Wood	Not rated	HW-R1 (passage or privacy set, hinges)	No	NO
ID014	Level 1	1-B1-U002-05 Bedroom 2 / 1-B1-U002-11 Bathroom 2	Interior door, single swing 2'-8" x 6'-8"	813	2032	35	Single swing	Solid-core wood	Wood, knock-down, Wood	Not rated	HW-R1 (passage or privacy set, hinges)	No	NO
ID015	Level 1	1-B1-U003-04 Living / kitchen / 1-B1-U003-02 Entry	Interior door, single swing 2'-8" x 6'-8"	813	2032	35	Single swing	Solid-core wood	Wood, knock-down, Wood	Not rated	HW-R1 (passage or privacy set, hinges)	No	NO
ID016	Level 1	1-B1-U003-01 Bathroom / 1-B1-U003-02 Entry	Interior door, single swing 2'-8" x 6'-8"	813	2032	35	Single swing	Solid-core wood	Wood, knock-down, Wood	Not rated	HW-R1 (passage or privacy set, hinges)	No	NO
ID017	Level 1	1-B1-U004-01 Living / dining / 1-B1-U004-02 Kitchen	Interior door, single swing 2'-8" x 6'-8"	813	2032	35	Single swing	Solid-core wood	Wood, knock-down, Wood	Not rated	HW-R1 (passage or privacy set, hinges)	No	NO
ID018	Level 1	1-B1-U004-01 Living / dining / 1-B1-U004-03 Entry	Interior door, single swing 2'-8" x 6'-8"	813	2032	35	Single swing	Solid-core wood	Wood, knock-down, Wood	Not rated	HW-R1 (passage or privacy set, hinges)	No	NO
ID019	Level 1	1-B1-U004-06 Hall / 1-B1-U004-01 Living / dining	Interior door, single swing 2'-8" x 6'-8"	813	2032	35	Single swing	Solid-core wood	Wood, knock-down, Wood	Not rated	HW-R1 (passage or privacy set, hinges)	No	NO
ID020	Level 1	1-B1-U004-04 Bedroom 1 / 1-B1-U004-06 Hall	Interior door, single swing 2'-8" x 6'-8"	813	2032	35	Single swing	Solid-core wood	Wood, knock-down, Wood	Not rated	HW-R1 (passage or privacy set, hinges)	No	NO
ID021	Level 1	1-B1-U004-01 Living / dining / 1-B1-U004-05 Bedroom 2	Interior door, single swing 2'-8" x 6'-8"	813	2032	35	Single swing	Solid-core wood	Wood, knock-down, Wood	Not rated	HW-R1 (passage or privacy set, hinges)	No	NO
ID022	Level 1	1-B1-U004-06 Hall / 1-B1-U004-09 Bathroom 1	Interior door, single swing 2'-8" x 6'-8"	813	2032	35	Single swing	Solid-core wood	Wood, knock-down, Wood	Not rated	HW-R1 (passage or privacy set, hinges)	No	NO
ID023	Level 1	1-B1-U004-05 Bedroom 2 / 1-B1-U004-11 Bathroom 2	Interior door, single swing 2'-8" x 6'-8"	813	2032	35	Single swing	Solid-core wood	Wood, knock-down, Wood	Not rated	HW-R1 (passage or privacy set, hinges)	No	NO
ID024	Level 1	1-B1-U005-01 Living / dining / 1-B1-U005-02 Kitchen	Interior door, single swing 2'-8" x 6'-8"	813	2032	35	Single swing	Solid-core wood	Wood, knock-down, Wood	Not rated	HW-R1 (passage or privacy set, hinges)	No	NO
ID025	Level 1	1-B1-U005-01 Living / dining / 1-B1-U005-03 Entry	Interior door, single swing 2'-8" x 6'-8"	813	2032	35	Single swing	Solid-core wood	Wood, knock-down, Wood	Not rated	HW-R1 (passage or privacy set, hinges)	No	NO
ID026	Level 1	1-B1-U005-01 Living / dining / 1-B1-U005-06 Hall	Interior door, single swing 2'-8" x 6'-8"	813	2032	35	Single swing	Solid-core wood	Wood, knock-down, Wood	Not rated	HW-R1 (passage or privacy set, hinges)	No	NO
ID027	Level 1	1-B1-U005-04 Bedroom 1 / 1-B1-U005-06 Hall	Interior door, single swing 2'-8" x 6'-8"	813	2032	35	Single swing	Solid-core wood	Wood, knock-down, Wood	Not rated	HW-R1 (passage or privacy set, hinges)	No	NO
ID028	Level 1	1-B1-U005-05 Bedroom 2 / 1-B1-U005-01 Living / dining	Interior door, single swing 2'-8" x 6'-8"	813	2032	35	Single swing	Solid-core wood	Wood, knock-down, Wood	Not rated	HW-R1 (passage or privacy set, hinges)	No	NO
ID029	Level 1	1-B1-U005-06 Hall / 1-B1-U005-09 Bathroom 1	Interior door, single swing 2'-8" x 6'-8"	813	2032	35	Single swing	Solid-core wood	Wood, knock-down, Wood	Not rated	HW-R1 (passage or privacy set, hinges)	No	NO
ID030	Level 1	1-B1-U005-05 Bedroom 2 / 1-B1-U005-11 Bathroom 2	Interior door, single swing 2'-8" x 6'-8"	813	2032	35	Single swing	Solid-core wood	Wood, knock-down, Wood	Not rated	HW-R1 (passage or privacy set, hinges)	No	NO
ID031	Level 1	1-B1-U006-04 Living / kitchen / 1-B1-U006-02 Entry	Interior door, single swing 2'-8" x 6'-8"	813	2032	35	Single swing	Solid-core wood	Wood, knock-down, Wood	Not rated	HW-R1 (passage or privacy set, hinges)	No	NO
ID032	Level 1	1-B1-U006-02 Entry / 1-B1-U006-01 Bathroom	Interior door, single swing 2'-8" x 6'-8"	813	2032	35	Single swing	Solid-core wood	Wood, knock-down, Wood	Not rated	HW-R1 (passage or privacy set, hinges)	No	NO
ID033	Level 1	1-B1-U007-02 Entry / 1-B1-U007-01 Living / kitchen	Interior door, single swing 2'-8" x 6'-8"	813	2032	35	Single swing	Solid-core wood	Wood, knock-down, Wood	Not rated	HW-R1 (passage or privacy set, hinges)	No	NO
ID034	Level 1	1-B1-U007-04 Hall / 1-B1-U007-01 Living / kitchen	Interior door, single swing 2'-8" x 6'-8"	813	2032	35	Single swing	Solid-core wood	Wood, knock-down, Wood	Not rated	HW-R1 (passage or privacy set, hinges)	No	NO
ID035	Level 1	1-B1-U007-04 Hall / 1-B1-U007-03 Bedroom	Interior door, single swing 2'-8" x 6'-8"	813	2032	35	Single swing	Solid-core wood	Wood, knock-down, Wood	Not rated	HW-R1 (passage or privacy set, hinges)	No	NO
ID036	Level 1	1-B1-U007-07 Bathroom / 1-B1-U007-04 Hall	Interior door, single swing 2'-8" x 6'-8"	813	2032	35	Single swing	Solid-core wood	Wood, knock-down, Wood	Not rated	HW-R1 (passage or privacy set, hinges)	No	NO
ID037	Level 1	1-B1-U008-01 Living / kitchen / 1-B1-U008-02 Entry	Interior door, single swing 2'-8" x 6'-8"	813	2032	35	Single swing	Solid-core wood	Wood, knock-down, Wood	Not rated	HW-R1 (passage or privacy set, hinges)	No	NO
ID038	Level 1	1-B1-U008-01 Living / kitchen / 1-B1-U008-04 Hall	Interior door, single swing 2'-8" x 6'-8"	813	2032	35	Single swing	Solid-core wood	Wood, knock-down, Wood	Not rated	HW-R1 (passage or privacy set, hinges)	No	NO
ID039	Level 1	1-B1-U008-04 Hall / 1-B1-U008-03 Bedroom	Interior door, single swing 2'-8" x 6'-8"	813	2032	35	Single swing	Solid-core wood	Wood, knock-down, Wood	Not rated	HW-R1 (passage or privacy set, hinges)	No	NO
ID040	Level 1	1-B1-U008-07 Bathroom / 1-B1-U008-04 Hall	Interior door, single swing 2'-8" x 6'-8"	813	2032	35	Single swing	Solid-core wood	Wood, knock-down, Wood	Not rated	HW-R1 (passage or privacy set, hinges)	No	NO
ID041	Level 1	1-B1-U009-02 Entry / 1-B1-U009-01 Living / kitchen	Interior door, single swing 2'-8" x 6'-8"	813	2032	35	Single swing	Solid-core wood	Wood, knock-down, Wood	Not rated	HW-R1 (passage or privacy set, hinges)	No	NO
ID042	Level 1	1-B1-U009-04 Hall / 1-B1-U009-01 Living / kitchen	Interior door, single swing 2'-8" x 6'-8"	813	2032	35	Single swing	Solid-core wood	Wood, knock-down, Wood	Not rated	HW-R1 (passage or privacy set, hinges)	No	NO
ID043	Level 1	1-B1-U009-04 Hall / 1-B1-U009-03 Bedroom	Interior door, single swing 2'-8" x 6'-8"	813	2032	35	Single swing	Solid-core wood	Wood, knock-down, Wood	Not rated	HW-R1 (passage or privacy set, hinges)	No	NO

CITY STAMP AREA /
PROFESSIONAL SEAL

NOT FOR CONSTRUCTION

FIRM
NativeBIM showcase

PROJECT
Podium multifamily (illustrative)
No site: illustrative model

CLIENT
Illustrative model, no client

REVISIONS

NO.	DATE	DESCRIPTION

DATE 2026-10-27
SCALE AS NOTED
PROJECT NO. SHW-10
PHASE Illustrative

SHEET TITLE
DOOR SCHEDULE

SHEET NUMBER
A-603

DOOR SCHEDULE (CONT.)

MARK	LEVEL	LOCATION	DOOR TYPE	WIDTH (MM)	HEIGHT (MM)	THICK. (MM)	OPERATION	DOOR MATERIAL / FINISH	FRAME	FIRE RATING	HARDWARE SET	SMOKE SEAL	EXTERIOR
ID044	Level 1	1-B1-U009-07 Bathroom / 1-B1-U009-04 Hall	Interior door, single swing 2'-8" x 6'-8"	813	2032	35	Single swing	Solid-core wood	Wood, knock-down, Wood	Not rated	HW-R1 (passage or privacy set, hinges)	No	NO
ID045	Level 1	1-B1-U010-01 Living / kitchen / 1-B1-U010-02 Entry	Interior door, single swing 2'-8" x 6'-8"	813	2032	35	Single swing	Solid-core wood	Wood, knock-down, Wood	Not rated	HW-R1 (passage or privacy set, hinges)	No	NO
ID046	Level 1	1-B1-U010-01 Living / kitchen / 1-B1-U010-04 Hall	Interior door, single swing 2'-8" x 6'-8"	813	2032	35	Single swing	Solid-core wood	Wood, knock-down, Wood	Not rated	HW-R1 (passage or privacy set, hinges)	No	NO
ID047	Level 1	1-B1-U010-04 Hall / 1-B1-U010-03 Bedroom	Interior door, single swing 2'-8" x 6'-8"	813	2032	35	Single swing	Solid-core wood	Wood, knock-down, Wood	Not rated	HW-R1 (passage or privacy set, hinges)	No	NO
ID048	Level 1	1-B1-U010-07 Bathroom / 1-B1-U010-04 Hall	Interior door, single swing 2'-8" x 6'-8"	813	2032	35	Single swing	Solid-core wood	Wood, knock-down, Wood	Not rated	HW-R1 (passage or privacy set, hinges)	No	NO
ID049	Level 1	1-B1-U011-02 Entry / 1-B1-U011-01 Living / kitchen	Interior door, single swing 2'-8" x 6'-8"	813	2032	35	Single swing	Solid-core wood	Wood, knock-down, Wood	Not rated	HW-R1 (passage or privacy set, hinges)	No	NO
ID050	Level 1	1-B1-U011-04 Hall / 1-B1-U011-01 Living / kitchen	Interior door, single swing 2'-8" x 6'-8"	813	2032	35	Single swing	Solid-core wood	Wood, knock-down, Wood	Not rated	HW-R1 (passage or privacy set, hinges)	No	NO
ID051	Level 1	1-B1-U011-04 Hall / 1-B1-U011-03 Bedroom	Interior door, single swing 2'-8" x 6'-8"	813	2032	35	Single swing	Solid-core wood	Wood, knock-down, Wood	Not rated	HW-R1 (passage or privacy set, hinges)	No	NO
ID052	Level 1	1-B1-U011-07 Bathroom / 1-B1-U011-04 Hall	Interior door, single swing 2'-8" x 6'-8"	813	2032	35	Single swing	Solid-core wood	Wood, knock-down, Wood	Not rated	HW-R1 (passage or privacy set, hinges)	No	NO
ID209	Level 1	1-B2-U001-01 Living / dining / 1-B2-U001-02 Kitchen	Interior door, single swing 2'-8" x 6'-8"	813	2032	35	Single swing	Solid-core wood	Wood, knock-down, Wood	Not rated	HW-R1 (passage or privacy set, hinges)	No	NO
ID210	Level 1	1-B2-U001-01 Living / dining / 1-B2-U001-03 Entry	Interior door, single swing 2'-8" x 6'-8"	813	2032	35	Single swing	Solid-core wood	Wood, knock-down, Wood	Not rated	HW-R1 (passage or privacy set, hinges)	No	NO
ID211	Level 1	1-B2-U001-01 Living / dining / 1-B2-U001-06 Hall	Interior door, single swing 2'-8" x 6'-8"	813	2032	35	Single swing	Solid-core wood	Wood, knock-down, Wood	Not rated	HW-R1 (passage or privacy set, hinges)	No	NO
ID212	Level 1	1-B2-U001-04 Bedroom 1 / 1-B2-U001-06 Hall	Interior door, single swing 2'-8" x 6'-8"	813	2032	35	Single swing	Solid-core wood	Wood, knock-down, Wood	Not rated	HW-R1 (passage or privacy set, hinges)	No	NO
ID213	Level 1	1-B2-U001-05 Bedroom 2 / 1-B2-U001-01 Living / dining	Interior door, single swing 2'-8" x 6'-8"	813	2032	35	Single swing	Solid-core wood	Wood, knock-down, Wood	Not rated	HW-R1 (passage or privacy set, hinges)	No	NO
ID214	Level 1	1-B2-U001-06 Hall / 1-B2-U001-09 Bathroom 1	Interior door, single swing 2'-8" x 6'-8"	813	2032	35	Single swing	Solid-core wood	Wood, knock-down, Wood	Not rated	HW-R1 (passage or privacy set, hinges)	No	NO
ID215	Level 1	1-B2-U001-05 Bedroom 2 / 1-B2-U001-11 Bathroom 2	Interior door, single swing 2'-8" x 6'-8"	813	2032	35	Single swing	Solid-core wood	Wood, knock-down, Wood	Not rated	HW-R1 (passage or privacy set, hinges)	No	NO
ID216	Level 1	1-B2-U002-01 Living / dining / 1-B2-U002-02 Kitchen	Interior door, single swing 2'-8" x 6'-8"	813	2032	35	Single swing	Solid-core wood	Wood, knock-down, Wood	Not rated	HW-R1 (passage or privacy set, hinges)	No	NO
ID217	Level 1	1-B2-U002-01 Living / dining / 1-B2-U002-03 Entry	Interior door, single swing 2'-8" x 6'-8"	813	2032	35	Single swing	Solid-core wood	Wood, knock-down, Wood	Not rated	HW-R1 (passage or privacy set, hinges)	No	NO
ID218	Level 1	1-B2-U002-06 Hall / 1-B2-U002-01 Living / dining	Interior door, single swing 2'-8" x 6'-8"	813	2032	35	Single swing	Solid-core wood	Wood, knock-down, Wood	Not rated	HW-R1 (passage or privacy set, hinges)	No	NO
ID219	Level 1	1-B2-U002-04 Bedroom 1 / 1-B2-U002-06 Hall	Interior door, single swing 2'-8" x 6'-8"	813	2032	35	Single swing	Solid-core wood	Wood, knock-down, Wood	Not rated	HW-R1 (passage or privacy set, hinges)	No	NO
ID220	Level 1	1-B2-U002-01 Living / dining / 1-B2-U002-05 Bedroom 2	Interior door, single swing 2'-8" x 6'-8"	813	2032	35	Single swing	Solid-core wood	Wood, knock-down, Wood	Not rated	HW-R1 (passage or privacy set, hinges)	No	NO
ID221	Level 1	1-B2-U002-06 Hall / 1-B2-U002-09 Bathroom 1	Interior door, single swing 2'-8" x 6'-8"	813	2032	35	Single swing	Solid-core wood	Wood, knock-down, Wood	Not rated	HW-R1 (passage or privacy set, hinges)	No	NO
ID222	Level 1	1-B2-U002-05 Bedroom 2 / 1-B2-U002-11 Bathroom 2	Interior door, single swing 2'-8" x 6'-8"	813	2032	35	Single swing	Solid-core wood	Wood, knock-down, Wood	Not rated	HW-R1 (passage or privacy set, hinges)	No	NO
ID223	Level 1	1-B2-U003-04 Living / kitchen / 1-B2-U003-02 Entry	Interior door, single swing 2'-8" x 6'-8"	813	2032	35	Single swing	Solid-core wood	Wood, knock-down, Wood	Not rated	HW-R1 (passage or privacy set, hinges)	No	NO
ID224	Level 1	1-B2-U003-01 Bathroom / 1-B2-U003-02 Entry	Interior door, single swing 2'-8" x 6'-8"	813	2032	35	Single swing	Solid-core wood	Wood, knock-down, Wood	Not rated	HW-R1 (passage or privacy set, hinges)	No	NO
ID225	Level 1	1-B2-U004-01 Living / dining / 1-B2-U004-02 Kitchen	Interior door, single swing 2'-8" x 6'-8"	813	2032	35	Single swing	Solid-core wood	Wood, knock-down, Wood	Not rated	HW-R1 (passage or privacy set, hinges)	No	NO
ID226	Level 1	1-B2-U004-01 Living / dining / 1-B2-U004-03 Entry	Interior door, single swing 2'-8" x 6'-8"	813	2032	35	Single swing	Solid-core wood	Wood, knock-down, Wood	Not rated	HW-R1 (passage or privacy set, hinges)	No	NO
ID227	Level 1	1-B2-U004-06 Hall / 1-B2-U004-01 Living / dining	Interior door, single swing 2'-8" x 6'-8"	813	2032	35	Single swing	Solid-core wood	Wood, knock-down, Wood	Not rated	HW-R1 (passage or privacy set, hinges)	No	NO
ID228	Level 1	1-B2-U004-04 Bedroom 1 / 1-B2-U004-06 Hall	Interior door, single swing 2'-8" x 6'-8"	813	2032	35	Single swing	Solid-core wood	Wood, knock-down, Wood	Not rated	HW-R1 (passage or privacy set, hinges)	No	NO
ID229	Level 1	1-B2-U004-01 Living / dining / 1-B2-U004-05 Bedroom 2	Interior door, single swing 2'-8" x 6'-8"	813	2032	35	Single swing	Solid-core wood	Wood, knock-down, Wood	Not rated	HW-R1 (passage or privacy set, hinges)	No	NO
ID230	Level 1	1-B2-U004-06 Hall / 1-B2-U004-09 Bathroom 1	Interior door, single swing 2'-8" x 6'-8"	813	2032	35	Single swing	Solid-core wood	Wood, knock-down, Wood	Not rated	HW-R1 (passage or privacy set, hinges)	No	NO
ID231	Level 1	1-B2-U004-05 Bedroom 2 / 1-B2-U004-11 Bathroom 2	Interior door, single swing 2'-8" x 6'-8"	813	2032	35	Single swing	Solid-core wood	Wood, knock-down, Wood	Not rated	HW-R1 (passage or privacy set, hinges)	No	NO
ID232	Level 1	1-B2-U005-01 Living / dining / 1-B2-U005-02 Kitchen	Interior door, single swing 2'-8" x 6'-8"	813	2032	35	Single swing	Solid-core wood	Wood, knock-down, Wood	Not rated	HW-R1 (passage or privacy set, hinges)	No	NO
ID233	Level 1	1-B2-U005-01 Living / dining / 1-B2-U005-03 Entry	Interior door, single swing 2'-8" x 6'-8"	813	2032	35	Single swing	Solid-core wood	Wood, knock-down, Wood	Not rated	HW-R1 (passage or privacy set, hinges)	No	NO
ID234	Level 1	1-B2-U005-01 Living / dining / 1-B2-U005-06 Hall	Interior door, single swing 2'-8" x 6'-8"	813	2032	35	Single swing	Solid-core wood	Wood, knock-down, Wood	Not rated	HW-R1 (passage or privacy set, hinges)	No	NO
ID235	Level 1	1-B2-U005-04 Bedroom 1 / 1-B2-U005-06 Hall	Interior door, single swing 2'-8" x 6'-8"	813	2032	35	Single swing	Solid-core wood	Wood, knock-down, Wood	Not rated	HW-R1 (passage or privacy set, hinges)	No	NO
ID236	Level 1	1-B2-U005-05 Bedroom 2 / 1-B2-U005-01 Living / dining	Interior door, single swing 2'-8" x 6'-8"	813	2032	35	Single swing	Solid-core wood	Wood, knock-down, Wood	Not rated	HW-R1 (passage or privacy set, hinges)	No	NO
ID237	Level 1	1-B2-U005-06 Hall / 1-B2-U005-09 Bathroom 1	Interior door, single swing 2'-8" x 6'-8"	813	2032	35	Single swing	Solid-core wood	Wood, knock-down, Wood	Not rated	HW-R1 (passage or privacy set, hinges)	No	NO
ID238	Level 1	1-B2-U005-05 Bedroom 2 / 1-B2-U005-11 Bathroom 2	Interior door, single swing 2'-8" x 6'-8"	813	2032	35	Single swing	Solid-core wood	Wood, knock-down, Wood	Not rated	HW-R1 (passage or privacy set, hinges)	No	NO
ID239	Level 1	1-B2-U006-04 Living / kitchen / 1-B2-U006-02 Entry	Interior door, single swing 2'-8" x 6'-8"	813	2032	35	Single swing	Solid-core wood	Wood, knock-down, Wood	Not rated	HW-R1 (passage or privacy set, hinges)	No	NO
ID240	Level 1	1-B2-U006-02 Entry / 1-B2-U006-01 Bathroom	Interior door, single swing 2'-8" x 6'-8"	813	2032	35	Single swing	Solid-core wood	Wood, knock-down, Wood	Not rated	HW-R1 (passage or privacy set, hinges)	No	NO

CITY STAMP AREA /
PROFESSIONAL SEAL

NOT FOR CONSTRUCTION

FIRM
NativeBIM showcase

PROJECT
Podium multifamily (illustrative)
No site: illustrative model

CLIENT
Illustrative model, no client

REVISIONS

NO.	DATE	DESCRIPTION

DATE 2026-10-27
SCALE AS NOTED
PROJECT NO. SHW-10
PHASE Illustrative

SHEET TITLE
DOOR SCHEDULE

SHEET NUMBER
A-604

DOOR SCHEDULE (CONT.)

MARK	LEVEL	LOCATION	DOOR TYPE	WIDTH (MM)	HEIGHT (MM)	THICK. (MM)	OPERATION	DOOR MATERIAL / FINISH	FRAME	FIRE RATING	HARDWARE SET	SMOKE SEAL	EXTERIOR
ID241	Level 1	1-B2-U007-02 Entry / 1-B2-U007-01 Living / kitchen	Interior door, single swing 2'-8" x 6'-8"	813	2032	35	Single swing	Solid-core wood	Wood, knock-down, Wood	Not rated	HW-R1 (passage or privacy set, hinges)	No	NO
ID242	Level 1	1-B2-U007-04 Hall / 1-B2-U007-01 Living / kitchen	Interior door, single swing 2'-8" x 6'-8"	813	2032	35	Single swing	Solid-core wood	Wood, knock-down, Wood	Not rated	HW-R1 (passage or privacy set, hinges)	No	NO
ID243	Level 1	1-B2-U007-04 Hall / 1-B2-U007-03 Bedroom	Interior door, single swing 2'-8" x 6'-8"	813	2032	35	Single swing	Solid-core wood	Wood, knock-down, Wood	Not rated	HW-R1 (passage or privacy set, hinges)	No	NO
ID244	Level 1	1-B2-U007-07 Bathroom / 1-B2-U007-04 Hall	Interior door, single swing 2'-8" x 6'-8"	813	2032	35	Single swing	Solid-core wood	Wood, knock-down, Wood	Not rated	HW-R1 (passage or privacy set, hinges)	No	NO
ID245	Level 1	1-B2-U008-01 Living / kitchen / 1-B2-U008-02 Entry	Interior door, single swing 2'-8" x 6'-8"	813	2032	35	Single swing	Solid-core wood	Wood, knock-down, Wood	Not rated	HW-R1 (passage or privacy set, hinges)	No	NO
ID246	Level 1	1-B2-U008-01 Living / kitchen / 1-B2-U008-04 Hall	Interior door, single swing 2'-8" x 6'-8"	813	2032	35	Single swing	Solid-core wood	Wood, knock-down, Wood	Not rated	HW-R1 (passage or privacy set, hinges)	No	NO
ID247	Level 1	1-B2-U008-04 Hall / 1-B2-U008-03 Bedroom	Interior door, single swing 2'-8" x 6'-8"	813	2032	35	Single swing	Solid-core wood	Wood, knock-down, Wood	Not rated	HW-R1 (passage or privacy set, hinges)	No	NO
ID248	Level 1	1-B2-U008-07 Bathroom / 1-B2-U008-04 Hall	Interior door, single swing 2'-8" x 6'-8"	813	2032	35	Single swing	Solid-core wood	Wood, knock-down, Wood	Not rated	HW-R1 (passage or privacy set, hinges)	No	NO
ID249	Level 1	1-B2-U009-02 Entry / 1-B2-U009-01 Living / kitchen	Interior door, single swing 2'-8" x 6'-8"	813	2032	35	Single swing	Solid-core wood	Wood, knock-down, Wood	Not rated	HW-R1 (passage or privacy set, hinges)	No	NO
ID250	Level 1	1-B2-U009-04 Hall / 1-B2-U009-01 Living / kitchen	Interior door, single swing 2'-8" x 6'-8"	813	2032	35	Single swing	Solid-core wood	Wood, knock-down, Wood	Not rated	HW-R1 (passage or privacy set, hinges)	No	NO
ID251	Level 1	1-B2-U009-04 Hall / 1-B2-U009-03 Bedroom	Interior door, single swing 2'-8" x 6'-8"	813	2032	35	Single swing	Solid-core wood	Wood, knock-down, Wood	Not rated	HW-R1 (passage or privacy set, hinges)	No	NO
ID252	Level 1	1-B2-U009-07 Bathroom / 1-B2-U009-04 Hall	Interior door, single swing 2'-8" x 6'-8"	813	2032	35	Single swing	Solid-core wood	Wood, knock-down, Wood	Not rated	HW-R1 (passage or privacy set, hinges)	No	NO
ID253	Level 1	1-B2-U010-01 Living / kitchen / 1-B2-U010-02 Entry	Interior door, single swing 2'-8" x 6'-8"	813	2032	35	Single swing	Solid-core wood	Wood, knock-down, Wood	Not rated	HW-R1 (passage or privacy set, hinges)	No	NO
ID254	Level 1	1-B2-U010-01 Living / kitchen / 1-B2-U010-04 Hall	Interior door, single swing 2'-8" x 6'-8"	813	2032	35	Single swing	Solid-core wood	Wood, knock-down, Wood	Not rated	HW-R1 (passage or privacy set, hinges)	No	NO
ID255	Level 1	1-B2-U010-04 Hall / 1-B2-U010-03 Bedroom	Interior door, single swing 2'-8" x 6'-8"	813	2032	35	Single swing	Solid-core wood	Wood, knock-down, Wood	Not rated	HW-R1 (passage or privacy set, hinges)	No	NO
ID256	Level 1	1-B2-U010-07 Bathroom / 1-B2-U010-04 Hall	Interior door, single swing 2'-8" x 6'-8"	813	2032	35	Single swing	Solid-core wood	Wood, knock-down, Wood	Not rated	HW-R1 (passage or privacy set, hinges)	No	NO
ID257	Level 1	1-B2-U011-02 Entry / 1-B2-U011-01 Living / kitchen	Interior door, single swing 2'-8" x 6'-8"	813	2032	35	Single swing	Solid-core wood	Wood, knock-down, Wood	Not rated	HW-R1 (passage or privacy set, hinges)	No	NO
ID258	Level 1	1-B2-U011-04 Hall / 1-B2-U011-01 Living / kitchen	Interior door, single swing 2'-8" x 6'-8"	813	2032	35	Single swing	Solid-core wood	Wood, knock-down, Wood	Not rated	HW-R1 (passage or privacy set, hinges)	No	NO
ID259	Level 1	1-B2-U011-04 Hall / 1-B2-U011-03 Bedroom	Interior door, single swing 2'-8" x 6'-8"	813	2032	35	Single swing	Solid-core wood	Wood, knock-down, Wood	Not rated	HW-R1 (passage or privacy set, hinges)	No	NO
ID260	Level 1	1-B2-U011-07 Bathroom / 1-B2-U011-04 Hall	Interior door, single swing 2'-8" x 6'-8"	813	2032	35	Single swing	Solid-core wood	Wood, knock-down, Wood	Not rated	HW-R1 (passage or privacy set, hinges)	No	NO
SF01	Level 1	CY1 Courtyard on the podium deck / 1-B1-CR Elevator core	Storefront entry, pair 6'-0" x 7'-0"	1829	2134	45	Double door, single swing	Aluminium and tempered glass	Storefront, thermally broken, Aluminium	Not rated	HW-S1 (pivots, panic devices, closers)	No	YES
SF02	Level 1	CY1 Courtyard on the podium deck / 1-B2-CR Elevator core	Storefront entry, pair 6'-0" x 7'-0"	1829	2134	45	Double door, single swing	Aluminium and tempered glass	Storefront, thermally broken, Aluminium	Not rated	HW-S1 (pivots, panic devices, closers)	No	YES
CD034	Level 2	2-B1-U001-06 Hall / 2-B1-U001-07 Hall closet	Closet door, single swing 2'-0" x 6'-8"	610	2032	35	Single swing	Hollow-core wood	Wood, knock-down, Wood	Not rated	HW-R2 (dummy knob, hinges)	No	NO
CD035	Level 2	2-B1-U001-06 Hall / 2-B1-U001-08 Laundry	Closet door, single swing 2'-0" x 6'-8"	610	2032	35	Single swing	Hollow-core wood	Wood, knock-down, Wood	Not rated	HW-R2 (dummy knob, hinges)	No	NO
CD036	Level 2	2-B1-U001-05 Bedroom 2 / 2-B1-U001-10 Walk-in closet	Closet door, single swing 2'-0" x 6'-8"	610	2032	35	Single swing	Hollow-core wood	Wood, knock-down, Wood	Not rated	HW-R2 (dummy knob, hinges)	No	NO
CD037	Level 2	2-B1-U001-04 Bedroom 1 / 2-B1-U001-12 Closet	Closet door, single swing 2'-0" x 6'-8"	610	2032	35	Single swing	Hollow-core wood	Wood, knock-down, Wood	Not rated	HW-R2 (dummy knob, hinges)	No	NO
CD038	Level 2	2-B1-U002-07 Hall closet / 2-B1-U002-06 Hall	Closet door, single swing 2'-0" x 6'-8"	610	2032	35	Single swing	Hollow-core wood	Wood, knock-down, Wood	Not rated	HW-R2 (dummy knob, hinges)	No	NO
CD039	Level 2	2-B1-U002-06 Hall / 2-B1-U002-08 Laundry	Closet door, single swing 2'-0" x 6'-8"	610	2032	35	Single swing	Hollow-core wood	Wood, knock-down, Wood	Not rated	HW-R2 (dummy knob, hinges)	No	NO
CD040	Level 2	2-B1-U002-05 Bedroom 2 / 2-B1-U002-10 Walk-in closet	Closet door, single swing 2'-0" x 6'-8"	610	2032	35	Single swing	Hollow-core wood	Wood, knock-down, Wood	Not rated	HW-R2 (dummy knob, hinges)	No	NO
CD041	Level 2	2-B1-U002-04 Bedroom 1 / 2-B1-U002-12 Closet	Closet door, single swing 2'-0" x 6'-8"	610	2032	35	Single swing	Hollow-core wood	Wood, knock-down, Wood	Not rated	HW-R2 (dummy knob, hinges)	No	NO
CD042	Level 2	2-B1-U003-02 Entry / 2-B1-U003-03 Closet	Closet door, single swing 2'-0" x 6'-8"	610	2032	35	Single swing	Hollow-core wood	Wood, knock-down, Wood	Not rated	HW-R2 (dummy knob, hinges)	No	NO
CD043	Level 2	2-B1-U004-07 Hall closet / 2-B1-U004-06 Hall	Closet door, single swing 2'-0" x 6'-8"	610	2032	35	Single swing	Hollow-core wood	Wood, knock-down, Wood	Not rated	HW-R2 (dummy knob, hinges)	No	NO
CD044	Level 2	2-B1-U004-06 Hall / 2-B1-U004-08 Laundry	Closet door, single swing 2'-0" x 6'-8"	610	2032	35	Single swing	Hollow-core wood	Wood, knock-down, Wood	Not rated	HW-R2 (dummy knob, hinges)	No	NO
CD045	Level 2	2-B1-U004-05 Bedroom 2 / 2-B1-U004-10 Walk-in closet	Closet door, single swing 2'-0" x 6'-8"	610	2032	35	Single swing	Hollow-core wood	Wood, knock-down, Wood	Not rated	HW-R2 (dummy knob, hinges)	No	NO
CD046	Level 2	2-B1-U004-04 Bedroom 1 / 2-B1-U004-12 Closet	Closet door, single swing 2'-0" x 6'-8"	610	2032	35	Single swing	Hollow-core wood	Wood, knock-down, Wood	Not rated	HW-R2 (dummy knob, hinges)	No	NO
CD047	Level 2	2-B1-U005-06 Hall / 2-B1-U005-07 Hall closet	Closet door, single swing 2'-0" x 6'-8"	610	2032	35	Single swing	Hollow-core wood	Wood, knock-down, Wood	Not rated	HW-R2 (dummy knob, hinges)	No	NO
CD048	Level 2	2-B1-U005-06 Hall / 2-B1-U005-08 Laundry	Closet door, single swing 2'-0" x 6'-8"	610	2032	35	Single swing	Hollow-core wood	Wood, knock-down, Wood	Not rated	HW-R2 (dummy knob, hinges)	No	NO
CD049	Level 2	2-B1-U005-05 Bedroom 2 / 2-B1-U005-10 Walk-in closet	Closet door, single swing 2'-0" x 6'-8"	610	2032	35	Single swing	Hollow-core wood	Wood, knock-down, Wood	Not rated	HW-R2 (dummy knob, hinges)	No	NO
CD050	Level 2	2-B1-U005-04 Bedroom 1 / 2-B1-U005-12 Closet	Closet door, single swing 2'-0" x 6'-8"	610	2032	35	Single swing	Hollow-core wood	Wood, knock-down, Wood	Not rated	HW-R2 (dummy knob, hinges)	No	NO
CD051	Level 2	2-B1-U006-03 Closet / 2-B1-U006-02 Entry	Closet door, single swing 2'-0" x 6'-8"	610	2032	35	Single swing	Hollow-core wood	Wood, knock-down, Wood	Not rated	HW-R2 (dummy knob, hinges)	No	NO
CD052	Level 2	2-B1-U007-05 Hall closet / 2-B1-U007-04 Hall	Closet door, single swing 2'-0" x 6'-8"	610	2032	35	Single swing	Hollow-core wood	Wood, knock-down, Wood	Not rated	HW-R2 (dummy knob, hinges)	No	NO

CITY STAMP AREA / PROFESSIONAL SEAL

NOT FOR CONSTRUCTION

FIRM
NativeBIM showcase

PROJECT
Podium multifamily (illustrative)
No site: illustrative model

CLIENT
Illustrative model, no client

REVISIONS

NO.	DATE	DESCRIPTION

DATE 2026-10-27
SCALE AS NOTED
PROJECT NO. SHW-10
PHASE Illustrative

SHEET TITLE
DOOR SCHEDULE

SHEET NUMBER
A-605

DOOR SCHEDULE (CONT.)

MARK	LEVEL	LOCATION	DOOR TYPE	WIDTH (MM)	HEIGHT (MM)	THICK. (MM)	OPERATION	DOOR MATERIAL / FINISH	FRAME	FIRE RATING	HARDWARE SET	SMOKE SEAL	EXTERIOR
CD053	Level 2	2-B1-U007-06 Laundry / 2-B1-U007-04 Hall	Closet door, single swing 2'-0" x 6'-8"	610	2032	35	Single swing	Hollow-core wood	Wood, knock-down, Wood	Not rated	HW-R2 (dummy knob, hinges)	No	NO
CD054	Level 2	2-B1-U007-08 Closet / 2-B1-U007-03 Bedroom	Closet door, single swing 2'-0" x 6'-8"	610	2032	35	Single swing	Hollow-core wood	Wood, knock-down, Wood	Not rated	HW-R2 (dummy knob, hinges)	No	NO
CD055	Level 2	2-B1-U008-04 Hall / 2-B1-U008-05 Hall closet	Closet door, single swing 2'-0" x 6'-8"	610	2032	35	Single swing	Hollow-core wood	Wood, knock-down, Wood	Not rated	HW-R2 (dummy knob, hinges)	No	NO
CD056	Level 2	2-B1-U008-06 Laundry / 2-B1-U008-04 Hall	Closet door, single swing 2'-0" x 6'-8"	610	2032	35	Single swing	Hollow-core wood	Wood, knock-down, Wood	Not rated	HW-R2 (dummy knob, hinges)	No	NO
CD057	Level 2	2-B1-U008-08 Closet / 2-B1-U008-03 Bedroom	Closet door, single swing 2'-0" x 6'-8"	610	2032	35	Single swing	Hollow-core wood	Wood, knock-down, Wood	Not rated	HW-R2 (dummy knob, hinges)	No	NO
CD058	Level 2	2-B1-U009-05 Hall closet / 2-B1-U009-04 Hall	Closet door, single swing 2'-0" x 6'-8"	610	2032	35	Single swing	Hollow-core wood	Wood, knock-down, Wood	Not rated	HW-R2 (dummy knob, hinges)	No	NO
CD059	Level 2	2-B1-U009-06 Laundry / 2-B1-U009-04 Hall	Closet door, single swing 2'-0" x 6'-8"	610	2032	35	Single swing	Hollow-core wood	Wood, knock-down, Wood	Not rated	HW-R2 (dummy knob, hinges)	No	NO
CD060	Level 2	2-B1-U009-08 Closet / 2-B1-U009-03 Bedroom	Closet door, single swing 2'-0" x 6'-8"	610	2032	35	Single swing	Hollow-core wood	Wood, knock-down, Wood	Not rated	HW-R2 (dummy knob, hinges)	No	NO
CD061	Level 2	2-B1-U010-04 Hall / 2-B1-U010-05 Hall closet	Closet door, single swing 2'-0" x 6'-8"	610	2032	35	Single swing	Hollow-core wood	Wood, knock-down, Wood	Not rated	HW-R2 (dummy knob, hinges)	No	NO
CD062	Level 2	2-B1-U010-06 Laundry / 2-B1-U010-04 Hall	Closet door, single swing 2'-0" x 6'-8"	610	2032	35	Single swing	Hollow-core wood	Wood, knock-down, Wood	Not rated	HW-R2 (dummy knob, hinges)	No	NO
CD063	Level 2	2-B1-U010-08 Closet / 2-B1-U010-03 Bedroom	Closet door, single swing 2'-0" x 6'-8"	610	2032	35	Single swing	Hollow-core wood	Wood, knock-down, Wood	Not rated	HW-R2 (dummy knob, hinges)	No	NO
CD064	Level 2	2-B1-U011-05 Hall closet / 2-B1-U011-04 Hall	Closet door, single swing 2'-0" x 6'-8"	610	2032	35	Single swing	Hollow-core wood	Wood, knock-down, Wood	Not rated	HW-R2 (dummy knob, hinges)	No	NO
CD065	Level 2	2-B1-U011-06 Laundry / 2-B1-U011-04 Hall	Closet door, single swing 2'-0" x 6'-8"	610	2032	35	Single swing	Hollow-core wood	Wood, knock-down, Wood	Not rated	HW-R2 (dummy knob, hinges)	No	NO
CD066	Level 2	2-B1-U011-08 Closet / 2-B1-U011-03 Bedroom	Closet door, single swing 2'-0" x 6'-8"	610	2032	35	Single swing	Hollow-core wood	Wood, knock-down, Wood	Not rated	HW-R2 (dummy knob, hinges)	No	NO
CD166	Level 2	2-B2-U001-06 Hall / 2-B2-U001-07 Hall closet	Closet door, single swing 2'-0" x 6'-8"	610	2032	35	Single swing	Hollow-core wood	Wood, knock-down, Wood	Not rated	HW-R2 (dummy knob, hinges)	No	NO
CD167	Level 2	2-B2-U001-06 Hall / 2-B2-U001-08 Laundry	Closet door, single swing 2'-0" x 6'-8"	610	2032	35	Single swing	Hollow-core wood	Wood, knock-down, Wood	Not rated	HW-R2 (dummy knob, hinges)	No	NO
CD168	Level 2	2-B2-U001-05 Bedroom 2 / 2-B2-U001-10 Walk-in closet	Closet door, single swing 2'-0" x 6'-8"	610	2032	35	Single swing	Hollow-core wood	Wood, knock-down, Wood	Not rated	HW-R2 (dummy knob, hinges)	No	NO
CD169	Level 2	2-B2-U001-04 Bedroom 1 / 2-B2-U001-12 Closet	Closet door, single swing 2'-0" x 6'-8"	610	2032	35	Single swing	Hollow-core wood	Wood, knock-down, Wood	Not rated	HW-R2 (dummy knob, hinges)	No	NO
CD170	Level 2	2-B2-U002-07 Hall closet / 2-B2-U002-06 Hall	Closet door, single swing 2'-0" x 6'-8"	610	2032	35	Single swing	Hollow-core wood	Wood, knock-down, Wood	Not rated	HW-R2 (dummy knob, hinges)	No	NO
CD171	Level 2	2-B2-U002-06 Hall / 2-B2-U002-08 Laundry	Closet door, single swing 2'-0" x 6'-8"	610	2032	35	Single swing	Hollow-core wood	Wood, knock-down, Wood	Not rated	HW-R2 (dummy knob, hinges)	No	NO
CD172	Level 2	2-B2-U002-05 Bedroom 2 / 2-B2-U002-10 Walk-in closet	Closet door, single swing 2'-0" x 6'-8"	610	2032	35	Single swing	Hollow-core wood	Wood, knock-down, Wood	Not rated	HW-R2 (dummy knob, hinges)	No	NO
CD173	Level 2	2-B2-U002-04 Bedroom 1 / 2-B2-U002-12 Closet	Closet door, single swing 2'-0" x 6'-8"	610	2032	35	Single swing	Hollow-core wood	Wood, knock-down, Wood	Not rated	HW-R2 (dummy knob, hinges)	No	NO
CD174	Level 2	2-B2-U003-02 Entry / 2-B2-U003-03 Closet	Closet door, single swing 2'-0" x 6'-8"	610	2032	35	Single swing	Hollow-core wood	Wood, knock-down, Wood	Not rated	HW-R2 (dummy knob, hinges)	No	NO
CD175	Level 2	2-B2-U004-07 Hall closet / 2-B2-U004-06 Hall	Closet door, single swing 2'-0" x 6'-8"	610	2032	35	Single swing	Hollow-core wood	Wood, knock-down, Wood	Not rated	HW-R2 (dummy knob, hinges)	No	NO
CD176	Level 2	2-B2-U004-06 Hall / 2-B2-U004-08 Laundry	Closet door, single swing 2'-0" x 6'-8"	610	2032	35	Single swing	Hollow-core wood	Wood, knock-down, Wood	Not rated	HW-R2 (dummy knob, hinges)	No	NO
CD177	Level 2	2-B2-U004-05 Bedroom 2 / 2-B2-U004-10 Walk-in closet	Closet door, single swing 2'-0" x 6'-8"	610	2032	35	Single swing	Hollow-core wood	Wood, knock-down, Wood	Not rated	HW-R2 (dummy knob, hinges)	No	NO
CD178	Level 2	2-B2-U004-04 Bedroom 1 / 2-B2-U004-12 Closet	Closet door, single swing 2'-0" x 6'-8"	610	2032	35	Single swing	Hollow-core wood	Wood, knock-down, Wood	Not rated	HW-R2 (dummy knob, hinges)	No	NO
CD179	Level 2	2-B2-U005-06 Hall / 2-B2-U005-07 Hall closet	Closet door, single swing 2'-0" x 6'-8"	610	2032	35	Single swing	Hollow-core wood	Wood, knock-down, Wood	Not rated	HW-R2 (dummy knob, hinges)	No	NO
CD180	Level 2	2-B2-U005-06 Hall / 2-B2-U005-08 Laundry	Closet door, single swing 2'-0" x 6'-8"	610	2032	35	Single swing	Hollow-core wood	Wood, knock-down, Wood	Not rated	HW-R2 (dummy knob, hinges)	No	NO
CD181	Level 2	2-B2-U005-05 Bedroom 2 / 2-B2-U005-10 Walk-in closet	Closet door, single swing 2'-0" x 6'-8"	610	2032	35	Single swing	Hollow-core wood	Wood, knock-down, Wood	Not rated	HW-R2 (dummy knob, hinges)	No	NO
CD182	Level 2	2-B2-U005-04 Bedroom 1 / 2-B2-U005-12 Closet	Closet door, single swing 2'-0" x 6'-8"	610	2032	35	Single swing	Hollow-core wood	Wood, knock-down, Wood	Not rated	HW-R2 (dummy knob, hinges)	No	NO
CD183	Level 2	2-B2-U006-03 Closet / 2-B2-U006-02 Entry	Closet door, single swing 2'-0" x 6'-8"	610	2032	35	Single swing	Hollow-core wood	Wood, knock-down, Wood	Not rated	HW-R2 (dummy knob, hinges)	No	NO
CD184	Level 2	2-B2-U007-05 Hall closet / 2-B2-U007-04 Hall	Closet door, single swing 2'-0" x 6'-8"	610	2032	35	Single swing	Hollow-core wood	Wood, knock-down, Wood	Not rated	HW-R2 (dummy knob, hinges)	No	NO
CD185	Level 2	2-B2-U007-06 Laundry / 2-B2-U007-04 Hall	Closet door, single swing 2'-0" x 6'-8"	610	2032	35	Single swing	Hollow-core wood	Wood, knock-down, Wood	Not rated	HW-R2 (dummy knob, hinges)	No	NO
CD186	Level 2	2-B2-U007-08 Closet / 2-B2-U007-03 Bedroom	Closet door, single swing 2'-0" x 6'-8"	610	2032	35	Single swing	Hollow-core wood	Wood, knock-down, Wood	Not rated	HW-R2 (dummy knob, hinges)	No	NO
CD187	Level 2	2-B2-U008-04 Hall / 2-B2-U008-05 Hall closet	Closet door, single swing 2'-0" x 6'-8"	610	2032	35	Single swing	Hollow-core wood	Wood, knock-down, Wood	Not rated	HW-R2 (dummy knob, hinges)	No	NO
CD188	Level 2	2-B2-U008-06 Laundry / 2-B2-U008-04 Hall	Closet door, single swing 2'-0" x 6'-8"	610	2032	35	Single swing	Hollow-core wood	Wood, knock-down, Wood	Not rated	HW-R2 (dummy knob, hinges)	No	NO
CD189	Level 2	2-B2-U008-08 Closet / 2-B2-U008-03 Bedroom	Closet door, single swing 2'-0" x 6'-8"	610	2032	35	Single swing	Hollow-core wood	Wood, knock-down, Wood	Not rated	HW-R2 (dummy knob, hinges)	No	NO
CD190	Level 2	2-B2-U009-05 Hall closet / 2-B2-U009-04 Hall	Closet door, single swing 2'-0" x 6'-8"	610	2032	35	Single swing	Hollow-core wood	Wood, knock-down, Wood	Not rated	HW-R2 (dummy knob, hinges)	No	NO
CD191	Level 2	2-B2-U009-06 Laundry / 2-B2-U009-04 Hall	Closet door, single swing 2'-0" x 6'-8"	610	2032	35	Single swing	Hollow-core wood	Wood, knock-down, Wood	Not rated	HW-R2 (dummy knob, hinges)	No	NO
CD192	Level 2	2-B2-U009-08 Closet / 2-B2-U009-03 Bedroom	Closet door, single swing 2'-0" x 6'-8"	610	2032	35	Single swing	Hollow-core wood	Wood, knock-down, Wood	Not rated	HW-R2 (dummy knob, hinges)	No	NO

CITY STAMP AREA /
PROFESSIONAL SEAL

NOT FOR CONSTRUCTION

FIRM
NativeBIM showcase

PROJECT
Podium multifamily (illustrative)
No site: illustrative model

CLIENT
Illustrative model, no client

REVISIONS

NO.	DATE	DESCRIPTION

DATE 2026-10-27
SCALE AS NOTED
PROJECT NO. SHW-10
PHASE Illustrative

SHEET TITLE
DOOR SCHEDULE

SHEET NUMBER
A-606

DOOR SCHEDULE (CONT.)

MARK	LEVEL	LOCATION	DOOR TYPE	WIDTH (MM)	HEIGHT (MM)	THICK. (MM)	OPERATION	DOOR MATERIAL / FINISH	FRAME	FIRE RATING	HARDWARE SET	SMOKE SEAL	EXTERIOR
CD193	Level 2	2-B2-U010-04 Hall / 2-B2-U010-05 Hall closet	Closet door, single swing 2'-0" x 6'-8"	610	2032	35	Single swing	Hollow-core wood	Wood, knock-down, Wood	Not rated	HW-R2 (dummy knob, hinges)	No	NO
CD194	Level 2	2-B2-U010-06 Laundry / 2-B2-U010-04 Hall	Closet door, single swing 2'-0" x 6'-8"	610	2032	35	Single swing	Hollow-core wood	Wood, knock-down, Wood	Not rated	HW-R2 (dummy knob, hinges)	No	NO
CD195	Level 2	2-B2-U010-08 Closet / 2-B2-U010-03 Bedroom	Closet door, single swing 2'-0" x 6'-8"	610	2032	35	Single swing	Hollow-core wood	Wood, knock-down, Wood	Not rated	HW-R2 (dummy knob, hinges)	No	NO
CD196	Level 2	2-B2-U011-05 Hall closet / 2-B2-U011-04 Hall	Closet door, single swing 2'-0" x 6'-8"	610	2032	35	Single swing	Hollow-core wood	Wood, knock-down, Wood	Not rated	HW-R2 (dummy knob, hinges)	No	NO
CD197	Level 2	2-B2-U011-06 Laundry / 2-B2-U011-04 Hall	Closet door, single swing 2'-0" x 6'-8"	610	2032	35	Single swing	Hollow-core wood	Wood, knock-down, Wood	Not rated	HW-R2 (dummy knob, hinges)	No	NO
CD198	Level 2	2-B2-U011-08 Closet / 2-B2-U011-03 Bedroom	Closet door, single swing 2'-0" x 6'-8"	610	2032	35	Single swing	Hollow-core wood	Wood, knock-down, Wood	Not rated	HW-R2 (dummy knob, hinges)	No	NO
D23	Level 2	2-B1-U001-03 Entry / 2-B1-CO1a Corridor	Unit entry door 3'-0" x 7'-0"	914	2134	45	Single swing left						NO
D24	Level 2	2-B1-U002-03 Entry / 2-B1-CO1a Corridor	Unit entry door 3'-0" x 7'-0"	914	2134	45	Single swing left						NO
D25	Level 2	2-B1-U003-02 Entry / 2-B1-CO1a Corridor	Unit entry door 3'-0" x 7'-0"	914	2134	45	Single swing left						NO
D26	Level 2	2-B1-U004-03 Entry / 2-B1-CO1b Corridor	Unit entry door 3'-0" x 7'-0"	914	2134	45	Single swing left						NO
D27	Level 2	2-B1-U005-03 Entry / 2-B1-CO1b Corridor	Unit entry door 3'-0" x 7'-0"	914	2134	45	Single swing left						NO
D28	Level 2	2-B1-U006-02 Entry / 2-B1-CO1b Corridor	Unit entry door 3'-0" x 7'-0"	914	2134	45	Single swing left						NO
D29	Level 2	2-B1-CO1a Corridor / 2-B1-U007-02 Entry	Unit entry door 3'-0" x 7'-0"	914	2134	45	Single swing left						NO
D30	Level 2	2-B1-CO1a Corridor / 2-B1-U008-02 Entry	Unit entry door 3'-0" x 7'-0"	914	2134	45	Single swing left						NO
D31	Level 2	2-B1-CO1a Corridor / 2-B1-U009-02 Entry	Unit entry door 3'-0" x 7'-0"	914	2134	45	Single swing left						NO
D32	Level 2	2-B1-CO1b Corridor / 2-B1-U010-02 Entry	Unit entry door 3'-0" x 7'-0"	914	2134	45	Single swing left						NO
D33	Level 2	2-B1-CO1b Corridor / 2-B1-U011-02 Entry	Unit entry door 3'-0" x 7'-0"	914	2134	45	Single swing left						NO
D34	Level 2	2-B2-U001-03 Entry / 2-B2-CO1a Corridor	Unit entry door 3'-0" x 7'-0"	914	2134	45	Single swing left						NO
D35	Level 2	2-B2-U002-03 Entry / 2-B2-CO1a Corridor	Unit entry door 3'-0" x 7'-0"	914	2134	45	Single swing left						NO
D36	Level 2	2-B2-U003-02 Entry / 2-B2-CO1a Corridor	Unit entry door 3'-0" x 7'-0"	914	2134	45	Single swing left						NO
D37	Level 2	2-B2-U004-03 Entry / 2-B2-CO1b Corridor	Unit entry door 3'-0" x 7'-0"	914	2134	45	Single swing left						NO
D38	Level 2	2-B2-U005-03 Entry / 2-B2-CO1b Corridor	Unit entry door 3'-0" x 7'-0"	914	2134	45	Single swing left						NO
D39	Level 2	2-B2-U006-02 Entry / 2-B2-CO1b Corridor	Unit entry door 3'-0" x 7'-0"	914	2134	45	Single swing left						NO
D40	Level 2	2-B2-CO1a Corridor / 2-B2-U007-02 Entry	Unit entry door 3'-0" x 7'-0"	914	2134	45	Single swing left						NO
D41	Level 2	2-B2-CO1a Corridor / 2-B2-U008-02 Entry	Unit entry door 3'-0" x 7'-0"	914	2134	45	Single swing left						NO
D42	Level 2	2-B2-CO1a Corridor / 2-B2-U009-02 Entry	Unit entry door 3'-0" x 7'-0"	914	2134	45	Single swing left						NO
D43	Level 2	2-B2-CO1b Corridor / 2-B2-U010-02 Entry	Unit entry door 3'-0" x 7'-0"	914	2134	45	Single swing left						NO
D44	Level 2	2-B2-CO1b Corridor / 2-B2-U011-02 Entry	Unit entry door 3'-0" x 7'-0"	914	2134	45	Single swing left						NO
ID053	Level 2	2-B1-U001-01 Living / dining / 2-B1-U001-02 Kitchen	Interior door, single swing 2'-8" x 6'-8"	813	2032	35	Single swing	Solid-core wood	Wood, knock-down, Wood	Not rated	HW-R1 (passage or privacy set, hinges)	No	NO
ID054	Level 2	2-B1-U001-01 Living / dining / 2-B1-U001-03 Entry	Interior door, single swing 2'-8" x 6'-8"	813	2032	35	Single swing	Solid-core wood	Wood, knock-down, Wood	Not rated	HW-R1 (passage or privacy set, hinges)	No	NO
ID055	Level 2	2-B1-U001-01 Living / dining / 2-B1-U001-06 Hall	Interior door, single swing 2'-8" x 6'-8"	813	2032	35	Single swing	Solid-core wood	Wood, knock-down, Wood	Not rated	HW-R1 (passage or privacy set, hinges)	No	NO
ID056	Level 2	2-B1-U001-04 Bedroom 1 / 2-B1-U001-06 Hall	Interior door, single swing 2'-8" x 6'-8"	813	2032	35	Single swing	Solid-core wood	Wood, knock-down, Wood	Not rated	HW-R1 (passage or privacy set, hinges)	No	NO
ID057	Level 2	2-B1-U001-05 Bedroom 2 / 2-B1-U001-01 Living / dining	Interior door, single swing 2'-8" x 6'-8"	813	2032	35	Single swing	Solid-core wood	Wood, knock-down, Wood	Not rated	HW-R1 (passage or privacy set, hinges)	No	NO
ID058	Level 2	2-B1-U001-06 Hall / 2-B1-U001-09 Bathroom 1	Interior door, single swing 2'-8" x 6'-8"	813	2032	35	Single swing	Solid-core wood	Wood, knock-down, Wood	Not rated	HW-R1 (passage or privacy set, hinges)	No	NO
ID059	Level 2	2-B1-U001-05 Bedroom 2 / 2-B1-U001-11 Bathroom 2	Interior door, single swing 2'-8" x 6'-8"	813	2032	35	Single swing	Solid-core wood	Wood, knock-down, Wood	Not rated	HW-R1 (passage or privacy set, hinges)	No	NO
ID060	Level 2	2-B1-U002-01 Living / dining / 2-B1-U002-02 Kitchen	Interior door, single swing 2'-8" x 6'-8"	813	2032	35	Single swing	Solid-core wood	Wood, knock-down, Wood	Not rated	HW-R1 (passage or privacy set, hinges)	No	NO
ID061	Level 2	2-B1-U002-01 Living / dining / 2-B1-U002-03 Entry	Interior door, single swing 2'-8" x 6'-8"	813	2032	35	Single swing	Solid-core wood	Wood, knock-down, Wood	Not rated	HW-R1 (passage or privacy set, hinges)	No	NO
ID062	Level 2	2-B1-U002-06 Hall / 2-B1-U002-01 Living / dining	Interior door, single swing 2'-8" x 6'-8"	813	2032	35	Single swing	Solid-core wood	Wood, knock-down, Wood	Not rated	HW-R1 (passage or privacy set, hinges)	No	NO
ID063	Level 2	2-B1-U002-04 Bedroom 1 / 2-B1-U002-06 Hall	Interior door, single swing 2'-8" x 6'-8"	813	2032	35	Single swing	Solid-core wood	Wood, knock-down, Wood	Not rated	HW-R1 (passage or privacy set, hinges)	No	NO
ID064	Level 2	2-B1-U002-01 Living / dining / 2-B1-U002-05 Bedroom 2	Interior door, single swing 2'-8" x 6'-8"	813	2032	35	Single swing	Solid-core wood	Wood, knock-down, Wood	Not rated	HW-R1 (passage or privacy set, hinges)	No	NO
ID065	Level 2	2-B1-U002-06 Hall / 2-B1-U002-09 Bathroom 1	Interior door, single swing 2'-8" x 6'-8"	813	2032	35	Single swing	Solid-core wood	Wood, knock-down, Wood	Not rated	HW-R1 (passage or privacy set, hinges)	No	NO
ID066	Level 2	2-B1-U002-05 Bedroom 2 / 2-B1-U002-11 Bathroom 2	Interior door, single swing 2'-8" x 6'-8"	813	2032	35	Single swing	Solid-core wood	Wood, knock-down, Wood	Not rated	HW-R1 (passage or privacy set, hinges)	No	NO
ID067	Level 2	2-B1-U003-04 Living / kitchen / 2-B1-U003-02 Entry	Interior door, single swing 2'-8" x 6'-8"	813	2032	35	Single swing	Solid-core wood	Wood, knock-down, Wood	Not rated	HW-R1 (passage or privacy set, hinges)	No	NO
ID068	Level 2	2-B1-U003-01 Bathroom / 2-B1-U003-02 Entry	Interior door, single swing 2'-8" x 6'-8"	813	2032	35	Single swing	Solid-core wood	Wood, knock-down, Wood	Not rated	HW-R1 (passage or privacy set, hinges)	No	NO
ID069	Level 2	2-B1-U004-01 Living / dining / 2-B1-U004-02 Kitchen	Interior door, single swing 2'-8" x 6'-8"	813	2032	35	Single swing	Solid-core wood	Wood, knock-down, Wood	Not rated	HW-R1 (passage or privacy set, hinges)	No	NO
ID070	Level 2	2-B1-U004-01 Living / dining / 2-B1-U004-03 Entry	Interior door, single swing 2'-8" x 6'-8"	813	2032	35	Single swing	Solid-core wood	Wood, knock-down, Wood	Not rated	HW-R1 (passage or privacy set, hinges)	No	NO
ID071	Level 2	2-B1-U004-06 Hall / 2-B1-U004-01 Living / dining	Interior door, single swing 2'-8" x 6'-8"	813	2032	35	Single swing	Solid-core wood	Wood, knock-down, Wood	Not rated	HW-R1 (passage or privacy set, hinges)	No	NO
ID072	Level 2	2-B1-U004-04 Bedroom 1 / 2-B1-U004-06 Hall	Interior door, single swing 2'-8" x 6'-8"	813	2032	35	Single swing	Solid-core wood	Wood, knock-down, Wood	Not rated	HW-R1 (passage or privacy set, hinges)	No	NO
ID073	Level 2	2-B1-U004-01 Living / dining / 2-B1-U004-05 Bedroom 2	Interior door, single swing 2'-8" x 6'-8"	813	2032	35	Single swing	Solid-core wood	Wood, knock-down, Wood	Not rated	HW-R1 (passage or privacy set, hinges)	No	NO
ID074	Level 2	2-B1-U004-06 Hall / 2-B1-U004-09 Bathroom 1	Interior door, single swing 2'-8" x 6'-8"	813	2032	35	Single swing	Solid-core wood	Wood, knock-down, Wood	Not rated	HW-R1 (passage or privacy set, hinges)	No	NO

CITY STAMP AREA /
PROFESSIONAL SEAL

NOT FOR CONSTRUCTION

FIRM
NativeBIM showcase

PROJECT
Podium multifamily (illustrative)
No site: illustrative model

CLIENT
Illustrative model, no client

REVISIONS

NO.	DATE	DESCRIPTION

DATE 2026-10-27
SCALE AS NOTED
PROJECT NO. SHW-10
PHASE Illustrative

SHEET TITLE
DOOR SCHEDULE

SHEET NUMBER
A-607

DOOR SCHEDULE (CONT.)

MARK	LEVEL	LOCATION	DOOR TYPE	WIDTH (MM)	HEIGHT (MM)	THICK. (MM)	OPERATION	DOOR MATERIAL / FINISH	FRAME	FIRE RATING	HARDWARE SET	SMOKE SEAL	EXTERIOR
ID075	Level 2	2-B1-U004-05 Bedroom 2 / 2-B1-U004-11 Bathroom 2	Interior door, single swing 2'-8" x 6'-8"	813	2032	35	Single swing	Solid-core wood	Wood, knock-down, Wood	Not rated	HW-R1 (passage or privacy set, hinges)	No	NO
ID076	Level 2	2-B1-U005-01 Living / dining / 2-B1-U005-02 Kitchen	Interior door, single swing 2'-8" x 6'-8"	813	2032	35	Single swing	Solid-core wood	Wood, knock-down, Wood	Not rated	HW-R1 (passage or privacy set, hinges)	No	NO
ID077	Level 2	2-B1-U005-01 Living / dining / 2-B1-U005-03 Entry	Interior door, single swing 2'-8" x 6'-8"	813	2032	35	Single swing	Solid-core wood	Wood, knock-down, Wood	Not rated	HW-R1 (passage or privacy set, hinges)	No	NO
ID078	Level 2	2-B1-U005-01 Living / dining / 2-B1-U005-06 Hall	Interior door, single swing 2'-8" x 6'-8"	813	2032	35	Single swing	Solid-core wood	Wood, knock-down, Wood	Not rated	HW-R1 (passage or privacy set, hinges)	No	NO
ID079	Level 2	2-B1-U005-04 Bedroom 1 / 2-B1-U005-06 Hall	Interior door, single swing 2'-8" x 6'-8"	813	2032	35	Single swing	Solid-core wood	Wood, knock-down, Wood	Not rated	HW-R1 (passage or privacy set, hinges)	No	NO
ID080	Level 2	2-B1-U005-05 Bedroom 2 / 2-B1-U005-01 Living / dining	Interior door, single swing 2'-8" x 6'-8"	813	2032	35	Single swing	Solid-core wood	Wood, knock-down, Wood	Not rated	HW-R1 (passage or privacy set, hinges)	No	NO
ID081	Level 2	2-B1-U005-06 Hall / 2-B1-U005-09 Bathroom 1	Interior door, single swing 2'-8" x 6'-8"	813	2032	35	Single swing	Solid-core wood	Wood, knock-down, Wood	Not rated	HW-R1 (passage or privacy set, hinges)	No	NO
ID082	Level 2	2-B1-U005-05 Bedroom 2 / 2-B1-U005-11 Bathroom 2	Interior door, single swing 2'-8" x 6'-8"	813	2032	35	Single swing	Solid-core wood	Wood, knock-down, Wood	Not rated	HW-R1 (passage or privacy set, hinges)	No	NO
ID083	Level 2	2-B1-U006-04 Living / kitchen / 2-B1-U006-02 Entry	Interior door, single swing 2'-8" x 6'-8"	813	2032	35	Single swing	Solid-core wood	Wood, knock-down, Wood	Not rated	HW-R1 (passage or privacy set, hinges)	No	NO
ID084	Level 2	2-B1-U006-02 Entry / 2-B1-U006-01 Bathroom	Interior door, single swing 2'-8" x 6'-8"	813	2032	35	Single swing	Solid-core wood	Wood, knock-down, Wood	Not rated	HW-R1 (passage or privacy set, hinges)	No	NO
ID085	Level 2	2-B1-U007-02 Entry / 2-B1-U007-01 Living / kitchen	Interior door, single swing 2'-8" x 6'-8"	813	2032	35	Single swing	Solid-core wood	Wood, knock-down, Wood	Not rated	HW-R1 (passage or privacy set, hinges)	No	NO
ID086	Level 2	2-B1-U007-04 Hall / 2-B1-U007-01 Living / kitchen	Interior door, single swing 2'-8" x 6'-8"	813	2032	35	Single swing	Solid-core wood	Wood, knock-down, Wood	Not rated	HW-R1 (passage or privacy set, hinges)	No	NO
ID087	Level 2	2-B1-U007-04 Hall / 2-B1-U007-03 Bedroom	Interior door, single swing 2'-8" x 6'-8"	813	2032	35	Single swing	Solid-core wood	Wood, knock-down, Wood	Not rated	HW-R1 (passage or privacy set, hinges)	No	NO
ID088	Level 2	2-B1-U007-07 Bathroom / 2-B1-U007-04 Hall	Interior door, single swing 2'-8" x 6'-8"	813	2032	35	Single swing	Solid-core wood	Wood, knock-down, Wood	Not rated	HW-R1 (passage or privacy set, hinges)	No	NO
ID089	Level 2	2-B1-U008-01 Living / kitchen / 2-B1-U008-02 Entry	Interior door, single swing 2'-8" x 6'-8"	813	2032	35	Single swing	Solid-core wood	Wood, knock-down, Wood	Not rated	HW-R1 (passage or privacy set, hinges)	No	NO
ID090	Level 2	2-B1-U008-01 Living / kitchen / 2-B1-U008-04 Hall	Interior door, single swing 2'-8" x 6'-8"	813	2032	35	Single swing	Solid-core wood	Wood, knock-down, Wood	Not rated	HW-R1 (passage or privacy set, hinges)	No	NO
ID091	Level 2	2-B1-U008-04 Hall / 2-B1-U008-03 Bedroom	Interior door, single swing 2'-8" x 6'-8"	813	2032	35	Single swing	Solid-core wood	Wood, knock-down, Wood	Not rated	HW-R1 (passage or privacy set, hinges)	No	NO
ID092	Level 2	2-B1-U008-07 Bathroom / 2-B1-U008-04 Hall	Interior door, single swing 2'-8" x 6'-8"	813	2032	35	Single swing	Solid-core wood	Wood, knock-down, Wood	Not rated	HW-R1 (passage or privacy set, hinges)	No	NO
ID093	Level 2	2-B1-U009-02 Entry / 2-B1-U009-01 Living / kitchen	Interior door, single swing 2'-8" x 6'-8"	813	2032	35	Single swing	Solid-core wood	Wood, knock-down, Wood	Not rated	HW-R1 (passage or privacy set, hinges)	No	NO
ID094	Level 2	2-B1-U009-04 Hall / 2-B1-U009-01 Living / kitchen	Interior door, single swing 2'-8" x 6'-8"	813	2032	35	Single swing	Solid-core wood	Wood, knock-down, Wood	Not rated	HW-R1 (passage or privacy set, hinges)	No	NO
ID095	Level 2	2-B1-U009-04 Hall / 2-B1-U009-03 Bedroom	Interior door, single swing 2'-8" x 6'-8"	813	2032	35	Single swing	Solid-core wood	Wood, knock-down, Wood	Not rated	HW-R1 (passage or privacy set, hinges)	No	NO
ID096	Level 2	2-B1-U009-07 Bathroom / 2-B1-U009-04 Hall	Interior door, single swing 2'-8" x 6'-8"	813	2032	35	Single swing	Solid-core wood	Wood, knock-down, Wood	Not rated	HW-R1 (passage or privacy set, hinges)	No	NO
ID097	Level 2	2-B1-U010-01 Living / kitchen / 2-B1-U010-02 Entry	Interior door, single swing 2'-8" x 6'-8"	813	2032	35	Single swing	Solid-core wood	Wood, knock-down, Wood	Not rated	HW-R1 (passage or privacy set, hinges)	No	NO
ID098	Level 2	2-B1-U010-01 Living / kitchen / 2-B1-U010-04 Hall	Interior door, single swing 2'-8" x 6'-8"	813	2032	35	Single swing	Solid-core wood	Wood, knock-down, Wood	Not rated	HW-R1 (passage or privacy set, hinges)	No	NO
ID099	Level 2	2-B1-U010-04 Hall / 2-B1-U010-03 Bedroom	Interior door, single swing 2'-8" x 6'-8"	813	2032	35	Single swing	Solid-core wood	Wood, knock-down, Wood	Not rated	HW-R1 (passage or privacy set, hinges)	No	NO
ID100	Level 2	2-B1-U010-07 Bathroom / 2-B1-U010-04 Hall	Interior door, single swing 2'-8" x 6'-8"	813	2032	35	Single swing	Solid-core wood	Wood, knock-down, Wood	Not rated	HW-R1 (passage or privacy set, hinges)	No	NO
ID101	Level 2	2-B1-U011-02 Entry / 2-B1-U011-01 Living / kitchen	Interior door, single swing 2'-8" x 6'-8"	813	2032	35	Single swing	Solid-core wood	Wood, knock-down, Wood	Not rated	HW-R1 (passage or privacy set, hinges)	No	NO
ID102	Level 2	2-B1-U011-04 Hall / 2-B1-U011-01 Living / kitchen	Interior door, single swing 2'-8" x 6'-8"	813	2032	35	Single swing	Solid-core wood	Wood, knock-down, Wood	Not rated	HW-R1 (passage or privacy set, hinges)	No	NO
ID103	Level 2	2-B1-U011-04 Hall / 2-B1-U011-03 Bedroom	Interior door, single swing 2'-8" x 6'-8"	813	2032	35	Single swing	Solid-core wood	Wood, knock-down, Wood	Not rated	HW-R1 (passage or privacy set, hinges)	No	NO
ID104	Level 2	2-B1-U011-07 Bathroom / 2-B1-U011-04 Hall	Interior door, single swing 2'-8" x 6'-8"	813	2032	35	Single swing	Solid-core wood	Wood, knock-down, Wood	Not rated	HW-R1 (passage or privacy set, hinges)	No	NO
ID261	Level 2	2-B2-U001-01 Living / dining / 2-B2-U001-02 Kitchen	Interior door, single swing 2'-8" x 6'-8"	813	2032	35	Single swing	Solid-core wood	Wood, knock-down, Wood	Not rated	HW-R1 (passage or privacy set, hinges)	No	NO
ID262	Level 2	2-B2-U001-01 Living / dining / 2-B2-U001-03 Entry	Interior door, single swing 2'-8" x 6'-8"	813	2032	35	Single swing	Solid-core wood	Wood, knock-down, Wood	Not rated	HW-R1 (passage or privacy set, hinges)	No	NO
ID263	Level 2	2-B2-U001-01 Living / dining / 2-B2-U001-06 Hall	Interior door, single swing 2'-8" x 6'-8"	813	2032	35	Single swing	Solid-core wood	Wood, knock-down, Wood	Not rated	HW-R1 (passage or privacy set, hinges)	No	NO
ID264	Level 2	2-B2-U001-04 Bedroom 1 / 2-B2-U001-06 Hall	Interior door, single swing 2'-8" x 6'-8"	813	2032	35	Single swing	Solid-core wood	Wood, knock-down, Wood	Not rated	HW-R1 (passage or privacy set, hinges)	No	NO
ID265	Level 2	2-B2-U001-05 Bedroom 2 / 2-B2-U001-01 Living / dining	Interior door, single swing 2'-8" x 6'-8"	813	2032	35	Single swing	Solid-core wood	Wood, knock-down, Wood	Not rated	HW-R1 (passage or privacy set, hinges)	No	NO
ID266	Level 2	2-B2-U001-06 Hall / 2-B2-U001-09 Bathroom 1	Interior door, single swing 2'-8" x 6'-8"	813	2032	35	Single swing	Solid-core wood	Wood, knock-down, Wood	Not rated	HW-R1 (passage or privacy set, hinges)	No	NO
ID267	Level 2	2-B2-U001-05 Bedroom 2 / 2-B2-U001-11 Bathroom 2	Interior door, single swing 2'-8" x 6'-8"	813	2032	35	Single swing	Solid-core wood	Wood, knock-down, Wood	Not rated	HW-R1 (passage or privacy set, hinges)	No	NO
ID268	Level 2	2-B2-U002-01 Living / dining / 2-B2-U002-02 Kitchen	Interior door, single swing 2'-8" x 6'-8"	813	2032	35	Single swing	Solid-core wood	Wood, knock-down, Wood	Not rated	HW-R1 (passage or privacy set, hinges)	No	NO
ID269	Level 2	2-B2-U002-01 Living / dining / 2-B2-U002-03 Entry	Interior door, single swing 2'-8" x 6'-8"	813	2032	35	Single swing	Solid-core wood	Wood, knock-down, Wood	Not rated	HW-R1 (passage or privacy set, hinges)	No	NO
ID270	Level 2	2-B2-U002-06 Hall / 2-B2-U002-01 Living / dining	Interior door, single swing 2'-8" x 6'-8"	813	2032	35	Single swing	Solid-core wood	Wood, knock-down, Wood	Not rated	HW-R1 (passage or privacy set, hinges)	No	NO
ID271	Level 2	2-B2-U002-04 Bedroom 1 / 2-B2-U002-06 Hall	Interior door, single swing 2'-8" x 6'-8"	813	2032	35	Single swing	Solid-core wood	Wood, knock-down, Wood	Not rated	HW-R1 (passage or privacy set, hinges)	No	NO

CITY STAMP AREA /
PROFESSIONAL SEAL

NOT FOR CONSTRUCTION

FIRM
NativeBIM showcase

PROJECT
Podium multifamily (illustrative)
No site: illustrative model

CLIENT
Illustrative model, no client

REVISIONS

NO.	DATE	DESCRIPTION

DATE 2026-10-27
SCALE AS NOTED
PROJECT NO. SHW-10
PHASE Illustrative

SHEET TITLE
DOOR SCHEDULE

SHEET NUMBER
A-608

DOOR SCHEDULE (CONT.)

MARK	LEVEL	LOCATION	DOOR TYPE	WIDTH (MM)	HEIGHT (MM)	THICK. (MM)	OPERATION	DOOR MATERIAL / FINISH	FRAME	FIRE RATING	HARDWARE SET	SMOKE SEAL	EXTERIOR
ID272	Level 2	2-B2-U002-01 Living / dining / 2-B2-U002-05 Bedroom 2	Interior door, single swing 2'-8" x 6'-8"	813	2032	35	Single swing	Solid-core wood	Wood, knock-down, Wood	Not rated	HW-R1 (passage or privacy set, hinges)	No	NO
ID273	Level 2	2-B2-U002-06 Hall / 2-B2-U002-09 Bathroom 1	Interior door, single swing 2'-8" x 6'-8"	813	2032	35	Single swing	Solid-core wood	Wood, knock-down, Wood	Not rated	HW-R1 (passage or privacy set, hinges)	No	NO
ID274	Level 2	2-B2-U002-05 Bedroom 2 / 2-B2-U002-11 Bathroom 2	Interior door, single swing 2'-8" x 6'-8"	813	2032	35	Single swing	Solid-core wood	Wood, knock-down, Wood	Not rated	HW-R1 (passage or privacy set, hinges)	No	NO
ID275	Level 2	2-B2-U003-04 Living / kitchen / 2-B2-U003-02 Entry	Interior door, single swing 2'-8" x 6'-8"	813	2032	35	Single swing	Solid-core wood	Wood, knock-down, Wood	Not rated	HW-R1 (passage or privacy set, hinges)	No	NO
ID276	Level 2	2-B2-U003-01 Bathroom / 2-B2-U003-02 Entry	Interior door, single swing 2'-8" x 6'-8"	813	2032	35	Single swing	Solid-core wood	Wood, knock-down, Wood	Not rated	HW-R1 (passage or privacy set, hinges)	No	NO
ID277	Level 2	2-B2-U004-01 Living / dining / 2-B2-U004-02 Kitchen	Interior door, single swing 2'-8" x 6'-8"	813	2032	35	Single swing	Solid-core wood	Wood, knock-down, Wood	Not rated	HW-R1 (passage or privacy set, hinges)	No	NO
ID278	Level 2	2-B2-U004-01 Living / dining / 2-B2-U004-03 Entry	Interior door, single swing 2'-8" x 6'-8"	813	2032	35	Single swing	Solid-core wood	Wood, knock-down, Wood	Not rated	HW-R1 (passage or privacy set, hinges)	No	NO
ID279	Level 2	2-B2-U004-06 Hall / 2-B2-U004-01 Living / dining	Interior door, single swing 2'-8" x 6'-8"	813	2032	35	Single swing	Solid-core wood	Wood, knock-down, Wood	Not rated	HW-R1 (passage or privacy set, hinges)	No	NO
ID280	Level 2	2-B2-U004-04 Bedroom 1 / 2-B2-U004-06 Hall	Interior door, single swing 2'-8" x 6'-8"	813	2032	35	Single swing	Solid-core wood	Wood, knock-down, Wood	Not rated	HW-R1 (passage or privacy set, hinges)	No	NO
ID281	Level 2	2-B2-U004-01 Living / dining / 2-B2-U004-05 Bedroom 2	Interior door, single swing 2'-8" x 6'-8"	813	2032	35	Single swing	Solid-core wood	Wood, knock-down, Wood	Not rated	HW-R1 (passage or privacy set, hinges)	No	NO
ID282	Level 2	2-B2-U004-06 Hall / 2-B2-U004-09 Bathroom 1	Interior door, single swing 2'-8" x 6'-8"	813	2032	35	Single swing	Solid-core wood	Wood, knock-down, Wood	Not rated	HW-R1 (passage or privacy set, hinges)	No	NO
ID283	Level 2	2-B2-U004-05 Bedroom 2 / 2-B2-U004-11 Bathroom 2	Interior door, single swing 2'-8" x 6'-8"	813	2032	35	Single swing	Solid-core wood	Wood, knock-down, Wood	Not rated	HW-R1 (passage or privacy set, hinges)	No	NO
ID284	Level 2	2-B2-U005-01 Living / dining / 2-B2-U005-02 Kitchen	Interior door, single swing 2'-8" x 6'-8"	813	2032	35	Single swing	Solid-core wood	Wood, knock-down, Wood	Not rated	HW-R1 (passage or privacy set, hinges)	No	NO
ID285	Level 2	2-B2-U005-01 Living / dining / 2-B2-U005-03 Entry	Interior door, single swing 2'-8" x 6'-8"	813	2032	35	Single swing	Solid-core wood	Wood, knock-down, Wood	Not rated	HW-R1 (passage or privacy set, hinges)	No	NO
ID286	Level 2	2-B2-U005-01 Living / dining / 2-B2-U005-06 Hall	Interior door, single swing 2'-8" x 6'-8"	813	2032	35	Single swing	Solid-core wood	Wood, knock-down, Wood	Not rated	HW-R1 (passage or privacy set, hinges)	No	NO
ID287	Level 2	2-B2-U005-04 Bedroom 1 / 2-B2-U005-06 Hall	Interior door, single swing 2'-8" x 6'-8"	813	2032	35	Single swing	Solid-core wood	Wood, knock-down, Wood	Not rated	HW-R1 (passage or privacy set, hinges)	No	NO
ID288	Level 2	2-B2-U005-05 Bedroom 2 / 2-B2-U005-01 Living / dining	Interior door, single swing 2'-8" x 6'-8"	813	2032	35	Single swing	Solid-core wood	Wood, knock-down, Wood	Not rated	HW-R1 (passage or privacy set, hinges)	No	NO
ID289	Level 2	2-B2-U005-06 Hall / 2-B2-U005-09 Bathroom 1	Interior door, single swing 2'-8" x 6'-8"	813	2032	35	Single swing	Solid-core wood	Wood, knock-down, Wood	Not rated	HW-R1 (passage or privacy set, hinges)	No	NO
ID290	Level 2	2-B2-U005-05 Bedroom 2 / 2-B2-U005-11 Bathroom 2	Interior door, single swing 2'-8" x 6'-8"	813	2032	35	Single swing	Solid-core wood	Wood, knock-down, Wood	Not rated	HW-R1 (passage or privacy set, hinges)	No	NO
ID291	Level 2	2-B2-U006-04 Living / kitchen / 2-B2-U006-02 Entry	Interior door, single swing 2'-8" x 6'-8"	813	2032	35	Single swing	Solid-core wood	Wood, knock-down, Wood	Not rated	HW-R1 (passage or privacy set, hinges)	No	NO
ID292	Level 2	2-B2-U006-02 Entry / 2-B2-U006-01 Bathroom	Interior door, single swing 2'-8" x 6'-8"	813	2032	35	Single swing	Solid-core wood	Wood, knock-down, Wood	Not rated	HW-R1 (passage or privacy set, hinges)	No	NO
ID293	Level 2	2-B2-U007-02 Entry / 2-B2-U007-01 Living / kitchen	Interior door, single swing 2'-8" x 6'-8"	813	2032	35	Single swing	Solid-core wood	Wood, knock-down, Wood	Not rated	HW-R1 (passage or privacy set, hinges)	No	NO
ID294	Level 2	2-B2-U007-04 Hall / 2-B2-U007-01 Living / kitchen	Interior door, single swing 2'-8" x 6'-8"	813	2032	35	Single swing	Solid-core wood	Wood, knock-down, Wood	Not rated	HW-R1 (passage or privacy set, hinges)	No	NO
ID295	Level 2	2-B2-U007-04 Hall / 2-B2-U007-03 Bedroom	Interior door, single swing 2'-8" x 6'-8"	813	2032	35	Single swing	Solid-core wood	Wood, knock-down, Wood	Not rated	HW-R1 (passage or privacy set, hinges)	No	NO
ID296	Level 2	2-B2-U007-07 Bathroom / 2-B2-U007-04 Hall	Interior door, single swing 2'-8" x 6'-8"	813	2032	35	Single swing	Solid-core wood	Wood, knock-down, Wood	Not rated	HW-R1 (passage or privacy set, hinges)	No	NO
ID297	Level 2	2-B2-U008-01 Living / kitchen / 2-B2-U008-02 Entry	Interior door, single swing 2'-8" x 6'-8"	813	2032	35	Single swing	Solid-core wood	Wood, knock-down, Wood	Not rated	HW-R1 (passage or privacy set, hinges)	No	NO
ID298	Level 2	2-B2-U008-01 Living / kitchen / 2-B2-U008-04 Hall	Interior door, single swing 2'-8" x 6'-8"	813	2032	35	Single swing	Solid-core wood	Wood, knock-down, Wood	Not rated	HW-R1 (passage or privacy set, hinges)	No	NO
ID299	Level 2	2-B2-U008-04 Hall / 2-B2-U008-03 Bedroom	Interior door, single swing 2'-8" x 6'-8"	813	2032	35	Single swing	Solid-core wood	Wood, knock-down, Wood	Not rated	HW-R1 (passage or privacy set, hinges)	No	NO
ID300	Level 2	2-B2-U008-07 Bathroom / 2-B2-U008-04 Hall	Interior door, single swing 2'-8" x 6'-8"	813	2032	35	Single swing	Solid-core wood	Wood, knock-down, Wood	Not rated	HW-R1 (passage or privacy set, hinges)	No	NO
ID301	Level 2	2-B2-U009-02 Entry / 2-B2-U009-01 Living / kitchen	Interior door, single swing 2'-8" x 6'-8"	813	2032	35	Single swing	Solid-core wood	Wood, knock-down, Wood	Not rated	HW-R1 (passage or privacy set, hinges)	No	NO
ID302	Level 2	2-B2-U009-04 Hall / 2-B2-U009-01 Living / kitchen	Interior door, single swing 2'-8" x 6'-8"	813	2032	35	Single swing	Solid-core wood	Wood, knock-down, Wood	Not rated	HW-R1 (passage or privacy set, hinges)	No	NO
ID303	Level 2	2-B2-U009-04 Hall / 2-B2-U009-03 Bedroom	Interior door, single swing 2'-8" x 6'-8"	813	2032	35	Single swing	Solid-core wood	Wood, knock-down, Wood	Not rated	HW-R1 (passage or privacy set, hinges)	No	NO
ID304	Level 2	2-B2-U009-07 Bathroom / 2-B2-U009-04 Hall	Interior door, single swing 2'-8" x 6'-8"	813	2032	35	Single swing	Solid-core wood	Wood, knock-down, Wood	Not rated	HW-R1 (passage or privacy set, hinges)	No	NO
ID305	Level 2	2-B2-U010-01 Living / kitchen / 2-B2-U010-02 Entry	Interior door, single swing 2'-8" x 6'-8"	813	2032	35	Single swing	Solid-core wood	Wood, knock-down, Wood	Not rated	HW-R1 (passage or privacy set, hinges)	No	NO
ID306	Level 2	2-B2-U010-01 Living / kitchen / 2-B2-U010-04 Hall	Interior door, single swing 2'-8" x 6'-8"	813	2032	35	Single swing	Solid-core wood	Wood, knock-down, Wood	Not rated	HW-R1 (passage or privacy set, hinges)	No	NO
ID307	Level 2	2-B2-U010-04 Hall / 2-B2-U010-03 Bedroom	Interior door, single swing 2'-8" x 6'-8"	813	2032	35	Single swing	Solid-core wood	Wood, knock-down, Wood	Not rated	HW-R1 (passage or privacy set, hinges)	No	NO
ID308	Level 2	2-B2-U010-07 Bathroom / 2-B2-U010-04 Hall	Interior door, single swing 2'-8" x 6'-8"	813	2032	35	Single swing	Solid-core wood	Wood, knock-down, Wood	Not rated	HW-R1 (passage or privacy set, hinges)	No	NO
ID309	Level 2	2-B2-U011-02 Entry / 2-B2-U011-01 Living / kitchen	Interior door, single swing 2'-8" x 6'-8"	813	2032	35	Single swing	Solid-core wood	Wood, knock-down, Wood	Not rated	HW-R1 (passage or privacy set, hinges)	No	NO
ID310	Level 2	2-B2-U011-04 Hall / 2-B2-U011-01 Living / kitchen	Interior door, single swing 2'-8" x 6'-8"	813	2032	35	Single swing	Solid-core wood	Wood, knock-down, Wood	Not rated	HW-R1 (passage or privacy set, hinges)	No	NO
ID311	Level 2	2-B2-U011-04 Hall / 2-B2-U011-03 Bedroom	Interior door, single swing 2'-8" x 6'-8"	813	2032	35	Single swing	Solid-core wood	Wood, knock-down, Wood	Not rated	HW-R1 (passage or privacy set, hinges)	No	NO
ID312	Level 2	2-B2-U011-07 Bathroom / 2-B2-U011-04 Hall	Interior door, single swing 2'-8" x 6'-8"	813	2032	35	Single swing	Solid-core wood	Wood, knock-down, Wood	Not rated	HW-R1 (passage or privacy set, hinges)	No	NO

CITY STAMP AREA /
PROFESSIONAL SEAL

NOT FOR CONSTRUCTION

FIRM
NativeBIM showcase

PROJECT
Podium multifamily (illustrative)
No site: illustrative model

CLIENT
Illustrative model, no client

REVISIONS

NO.	DATE	DESCRIPTION

DATE 2026-10-27
SCALE AS NOTED
PROJECT NO. SHW-10
PHASE Illustrative

SHEET TITLE
DOOR SCHEDULE

SHEET NUMBER
A-609

DOOR SCHEDULE (CONT.)

MARK	LEVEL	LOCATION	DOOR TYPE	WIDTH (MM)	HEIGHT (MM)	THICK. (MM)	OPERATION	DOOR MATERIAL / FINISH	FRAME	FIRE RATING	HARDWARE SET	SMOKE SEAL	EXTERIOR
PD001	Level 2	2-B1-U001-01 Living / dining	Patio door, sliding 6'-0" x 6'-8"	1829	2032	45	Sliding	Vinyl and insulated low-e glass, tempered	Vinyl, sliding, Vinyl	Not rated	HW-P1 (sliding latch, keeper, screen)	No	YES
PD002	Level 2	2-B1-U002-01 Living / dining	Patio door, sliding 6'-0" x 6'-8"	1829	2032	45	Sliding	Vinyl and insulated low-e glass, tempered	Vinyl, sliding, Vinyl	Not rated	HW-P1 (sliding latch, keeper, screen)	No	YES
PD003	Level 2	2-B1-U003-04 Living / kitchen	Patio door, sliding 6'-0" x 6'-8"	1829	2032	45	Sliding	Vinyl and insulated low-e glass, tempered	Vinyl, sliding, Vinyl	Not rated	HW-P1 (sliding latch, keeper, screen)	No	YES
PD004	Level 2	2-B1-U004-01 Living / dining	Patio door, sliding 6'-0" x 6'-8"	1829	2032	45	Sliding	Vinyl and insulated low-e glass, tempered	Vinyl, sliding, Vinyl	Not rated	HW-P1 (sliding latch, keeper, screen)	No	YES
PD005	Level 2	2-B1-U005-01 Living / dining	Patio door, sliding 6'-0" x 6'-8"	1829	2032	45	Sliding	Vinyl and insulated low-e glass, tempered	Vinyl, sliding, Vinyl	Not rated	HW-P1 (sliding latch, keeper, screen)	No	YES
PD006	Level 2	2-B1-U006-04 Living / kitchen	Patio door, sliding 6'-0" x 6'-8"	1829	2032	45	Sliding	Vinyl and insulated low-e glass, tempered	Vinyl, sliding, Vinyl	Not rated	HW-P1 (sliding latch, keeper, screen)	No	YES
PD007	Level 2	2-B1-U007-01 Living / kitchen	Patio door, sliding 6'-0" x 6'-8"	1829	2032	45	Sliding	Vinyl and insulated low-e glass, tempered	Vinyl, sliding, Vinyl	Not rated	HW-P1 (sliding latch, keeper, screen)	No	YES
PD008	Level 2	2-B1-U008-01 Living / kitchen	Patio door, sliding 6'-0" x 6'-8"	1829	2032	45	Sliding	Vinyl and insulated low-e glass, tempered	Vinyl, sliding, Vinyl	Not rated	HW-P1 (sliding latch, keeper, screen)	No	YES
PD009	Level 2	2-B1-U009-01 Living / kitchen	Patio door, sliding 6'-0" x 6'-8"	1829	2032	45	Sliding	Vinyl and insulated low-e glass, tempered	Vinyl, sliding, Vinyl	Not rated	HW-P1 (sliding latch, keeper, screen)	No	YES
PD010	Level 2	2-B1-U010-01 Living / kitchen	Patio door, sliding 6'-0" x 6'-8"	1829	2032	45	Sliding	Vinyl and insulated low-e glass, tempered	Vinyl, sliding, Vinyl	Not rated	HW-P1 (sliding latch, keeper, screen)	No	YES
PD011	Level 2	2-B1-U011-01 Living / kitchen	Patio door, sliding 6'-0" x 6'-8"	1829	2032	45	Sliding	Vinyl and insulated low-e glass, tempered	Vinyl, sliding, Vinyl	Not rated	HW-P1 (sliding latch, keeper, screen)	No	YES
PD034	Level 2	2-B2-U001-01 Living / dining	Patio door, sliding 6'-0" x 6'-8"	1829	2032	45	Sliding	Vinyl and insulated low-e glass, tempered	Vinyl, sliding, Vinyl	Not rated	HW-P1 (sliding latch, keeper, screen)	No	YES
PD035	Level 2	2-B2-U002-01 Living / dining	Patio door, sliding 6'-0" x 6'-8"	1829	2032	45	Sliding	Vinyl and insulated low-e glass, tempered	Vinyl, sliding, Vinyl	Not rated	HW-P1 (sliding latch, keeper, screen)	No	YES
PD036	Level 2	2-B2-U003-04 Living / kitchen	Patio door, sliding 6'-0" x 6'-8"	1829	2032	45	Sliding	Vinyl and insulated low-e glass, tempered	Vinyl, sliding, Vinyl	Not rated	HW-P1 (sliding latch, keeper, screen)	No	YES
PD037	Level 2	2-B2-U004-01 Living / dining	Patio door, sliding 6'-0" x 6'-8"	1829	2032	45	Sliding	Vinyl and insulated low-e glass, tempered	Vinyl, sliding, Vinyl	Not rated	HW-P1 (sliding latch, keeper, screen)	No	YES
PD038	Level 2	2-B2-U005-01 Living / dining	Patio door, sliding 6'-0" x 6'-8"	1829	2032	45	Sliding	Vinyl and insulated low-e glass, tempered	Vinyl, sliding, Vinyl	Not rated	HW-P1 (sliding latch, keeper, screen)	No	YES
PD039	Level 2	2-B2-U006-04 Living / kitchen	Patio door, sliding 6'-0" x 6'-8"	1829	2032	45	Sliding	Vinyl and insulated low-e glass, tempered	Vinyl, sliding, Vinyl	Not rated	HW-P1 (sliding latch, keeper, screen)	No	YES
PD040	Level 2	2-B2-U007-01 Living / kitchen	Patio door, sliding 6'-0" x 6'-8"	1829	2032	45	Sliding	Vinyl and insulated low-e glass, tempered	Vinyl, sliding, Vinyl	Not rated	HW-P1 (sliding latch, keeper, screen)	No	YES
PD041	Level 2	2-B2-U008-01 Living / kitchen	Patio door, sliding 6'-0" x 6'-8"	1829	2032	45	Sliding	Vinyl and insulated low-e glass, tempered	Vinyl, sliding, Vinyl	Not rated	HW-P1 (sliding latch, keeper, screen)	No	YES
PD042	Level 2	2-B2-U009-01 Living / kitchen	Patio door, sliding 6'-0" x 6'-8"	1829	2032	45	Sliding	Vinyl and insulated low-e glass, tempered	Vinyl, sliding, Vinyl	Not rated	HW-P1 (sliding latch, keeper, screen)	No	YES
PD043	Level 2	2-B2-U010-01 Living / kitchen	Patio door, sliding 6'-0" x 6'-8"	1829	2032	45	Sliding	Vinyl and insulated low-e glass, tempered	Vinyl, sliding, Vinyl	Not rated	HW-P1 (sliding latch, keeper, screen)	No	YES
PD044	Level 2	2-B2-U011-01 Living / kitchen	Patio door, sliding 6'-0" x 6'-8"	1829	2032	45	Sliding	Vinyl and insulated low-e glass, tempered	Vinyl, sliding, Vinyl	Not rated	HW-P1 (sliding latch, keeper, screen)	No	YES
CD067	Level 3	3-B1-U001-06 Hall / 3-B1-U001-07 Hall closet	Closet door, single swing 2'-0" x 6'-8"	610	2032	35	Single swing	Hollow-core wood	Wood, knock-down, Wood	Not rated	HW-R2 (dummy knob, hinges)	No	NO
CD068	Level 3	3-B1-U001-06 Hall / 3-B1-U001-08 Laundry	Closet door, single swing 2'-0" x 6'-8"	610	2032	35	Single swing	Hollow-core wood	Wood, knock-down, Wood	Not rated	HW-R2 (dummy knob, hinges)	No	NO
CD069	Level 3	3-B1-U001-05 Bedroom 2 / 3-B1-U001-10 Walk-in closet	Closet door, single swing 2'-0" x 6'-8"	610	2032	35	Single swing	Hollow-core wood	Wood, knock-down, Wood	Not rated	HW-R2 (dummy knob, hinges)	No	NO
CD070	Level 3	3-B1-U001-04 Bedroom 1 / 3-B1-U001-12 Closet	Closet door, single swing 2'-0" x 6'-8"	610	2032	35	Single swing	Hollow-core wood	Wood, knock-down, Wood	Not rated	HW-R2 (dummy knob, hinges)	No	NO
CD071	Level 3	3-B1-U002-07 Hall closet / 3-B1-U002-06 Hall	Closet door, single swing 2'-0" x 6'-8"	610	2032	35	Single swing	Hollow-core wood	Wood, knock-down, Wood	Not rated	HW-R2 (dummy knob, hinges)	No	NO
CD072	Level 3	3-B1-U002-06 Hall / 3-B1-U002-08 Laundry	Closet door, single swing 2'-0" x 6'-8"	610	2032	35	Single swing	Hollow-core wood	Wood, knock-down, Wood	Not rated	HW-R2 (dummy knob, hinges)	No	NO
CD073	Level 3	3-B1-U002-05 Bedroom 2 / 3-B1-U002-10 Walk-in closet	Closet door, single swing 2'-0" x 6'-8"	610	2032	35	Single swing	Hollow-core wood	Wood, knock-down, Wood	Not rated	HW-R2 (dummy knob, hinges)	No	NO
CD074	Level 3	3-B1-U002-04 Bedroom 1 / 3-B1-U002-12 Closet	Closet door, single swing 2'-0" x 6'-8"	610	2032	35	Single swing	Hollow-core wood	Wood, knock-down, Wood	Not rated	HW-R2 (dummy knob, hinges)	No	NO
CD075	Level 3	3-B1-U003-02 Entry / 3-B1-U003-03 Closet	Closet door, single swing 2'-0" x 6'-8"	610	2032	35	Single swing	Hollow-core wood	Wood, knock-down, Wood	Not rated	HW-R2 (dummy knob, hinges)	No	NO
CD076	Level 3	3-B1-U004-07 Hall closet / 3-B1-U004-06 Hall	Closet door, single swing 2'-0" x 6'-8"	610	2032	35	Single swing	Hollow-core wood	Wood, knock-down, Wood	Not rated	HW-R2 (dummy knob, hinges)	No	NO
CD077	Level 3	3-B1-U004-06 Hall / 3-B1-U004-08 Laundry	Closet door, single swing 2'-0" x 6'-8"	610	2032	35	Single swing	Hollow-core wood	Wood, knock-down, Wood	Not rated	HW-R2 (dummy knob, hinges)	No	NO
CD078	Level 3	3-B1-U004-05 Bedroom 2 / 3-B1-U004-10 Walk-in closet	Closet door, single swing 2'-0" x 6'-8"	610	2032	35	Single swing	Hollow-core wood	Wood, knock-down, Wood	Not rated	HW-R2 (dummy knob, hinges)	No	NO
CD079	Level 3	3-B1-U004-04 Bedroom 1 / 3-B1-U004-12 Closet	Closet door, single swing 2'-0" x 6'-8"	610	2032	35	Single swing	Hollow-core wood	Wood, knock-down, Wood	Not rated	HW-R2 (dummy knob, hinges)	No	NO
CD080	Level 3	3-B1-U005-06 Hall / 3-B1-U005-07 Hall closet	Closet door, single swing 2'-0" x 6'-8"	610	2032	35	Single swing	Hollow-core wood	Wood, knock-down, Wood	Not rated	HW-R2 (dummy knob, hinges)	No	NO
CD081	Level 3	3-B1-U005-06 Hall / 3-B1-U005-08 Laundry	Closet door, single swing 2'-0" x 6'-8"	610	2032	35	Single swing	Hollow-core wood	Wood, knock-down, Wood	Not rated	HW-R2 (dummy knob, hinges)	No	NO
CD082	Level 3	3-B1-U005-05 Bedroom 2 / 3-B1-U005-10 Walk-in closet	Closet door, single swing 2'-0" x 6'-8"	610	2032	35	Single swing	Hollow-core wood	Wood, knock-down, Wood	Not rated	HW-R2 (dummy knob, hinges)	No	NO
CD083	Level 3	3-B1-U005-04 Bedroom 1 / 3-B1-U005-12 Closet	Closet door, single swing 2'-0" x 6'-8"	610	2032	35	Single swing	Hollow-core wood	Wood, knock-down, Wood	Not rated	HW-R2 (dummy knob, hinges)	No	NO
CD084	Level 3	3-B1-U006-03 Closet / 3-B1-U006-02 Entry	Closet door, single swing 2'-0" x 6'-8"	610	2032	35	Single swing	Hollow-core wood	Wood, knock-down, Wood	Not rated	HW-R2 (dummy knob, hinges)	No	NO
CD085	Level 3	3-B1-U007-05 Hall closet / 3-B1-U007-04 Hall	Closet door, single swing 2'-0" x 6'-8"	610	2032	35	Single swing	Hollow-core wood	Wood, knock-down, Wood	Not rated	HW-R2 (dummy knob, hinges)	No	NO

CITY STAMP AREA /
PROFESSIONAL SEAL

NOT FOR CONSTRUCTION

FIRM
NativeBIM showcase

PROJECT
Podium multifamily (illustrative)
No site: illustrative model

CLIENT
Illustrative model, no client

REVISIONS

NO.	DATE	DESCRIPTION

DATE 2026-10-27
SCALE AS NOTED
PROJECT NO. SHW-10
PHASE Illustrative

SHEET TITLE
DOOR SCHEDULE

SHEET NUMBER
A-610

DOOR SCHEDULE (CONT.)

MARK	LEVEL	LOCATION	DOOR TYPE	WIDTH (MM)	HEIGHT (MM)	THICK. (MM)	OPERATION	DOOR MATERIAL / FINISH	FRAME	FIRE RATING	HARDWARE SET	SMOKE SEAL	EXTERIOR
CD086	Level 3	3-B1-U007-06 Laundry / 3-B1-U007-04 Hall	Closet door, single swing 2'-0" x 6'-8"	610	2032	35	Single swing	Hollow-core wood	Wood, knock-down, Wood	Not rated	HW-R2 (dummy knob, hinges)	No	NO
CD087	Level 3	3-B1-U007-08 Closet / 3-B1-U007-03 Bedroom	Closet door, single swing 2'-0" x 6'-8"	610	2032	35	Single swing	Hollow-core wood	Wood, knock-down, Wood	Not rated	HW-R2 (dummy knob, hinges)	No	NO
CD088	Level 3	3-B1-U008-04 Hall / 3-B1-U008-05 Hall closet	Closet door, single swing 2'-0" x 6'-8"	610	2032	35	Single swing	Hollow-core wood	Wood, knock-down, Wood	Not rated	HW-R2 (dummy knob, hinges)	No	NO
CD089	Level 3	3-B1-U008-06 Laundry / 3-B1-U008-04 Hall	Closet door, single swing 2'-0" x 6'-8"	610	2032	35	Single swing	Hollow-core wood	Wood, knock-down, Wood	Not rated	HW-R2 (dummy knob, hinges)	No	NO
CD090	Level 3	3-B1-U008-08 Closet / 3-B1-U008-03 Bedroom	Closet door, single swing 2'-0" x 6'-8"	610	2032	35	Single swing	Hollow-core wood	Wood, knock-down, Wood	Not rated	HW-R2 (dummy knob, hinges)	No	NO
CD091	Level 3	3-B1-U009-05 Hall closet / 3-B1-U009-04 Hall	Closet door, single swing 2'-0" x 6'-8"	610	2032	35	Single swing	Hollow-core wood	Wood, knock-down, Wood	Not rated	HW-R2 (dummy knob, hinges)	No	NO
CD092	Level 3	3-B1-U009-06 Laundry / 3-B1-U009-04 Hall	Closet door, single swing 2'-0" x 6'-8"	610	2032	35	Single swing	Hollow-core wood	Wood, knock-down, Wood	Not rated	HW-R2 (dummy knob, hinges)	No	NO
CD093	Level 3	3-B1-U009-08 Closet / 3-B1-U009-03 Bedroom	Closet door, single swing 2'-0" x 6'-8"	610	2032	35	Single swing	Hollow-core wood	Wood, knock-down, Wood	Not rated	HW-R2 (dummy knob, hinges)	No	NO
CD094	Level 3	3-B1-U010-04 Hall / 3-B1-U010-05 Hall closet	Closet door, single swing 2'-0" x 6'-8"	610	2032	35	Single swing	Hollow-core wood	Wood, knock-down, Wood	Not rated	HW-R2 (dummy knob, hinges)	No	NO
CD095	Level 3	3-B1-U010-06 Laundry / 3-B1-U010-04 Hall	Closet door, single swing 2'-0" x 6'-8"	610	2032	35	Single swing	Hollow-core wood	Wood, knock-down, Wood	Not rated	HW-R2 (dummy knob, hinges)	No	NO
CD096	Level 3	3-B1-U010-08 Closet / 3-B1-U010-03 Bedroom	Closet door, single swing 2'-0" x 6'-8"	610	2032	35	Single swing	Hollow-core wood	Wood, knock-down, Wood	Not rated	HW-R2 (dummy knob, hinges)	No	NO
CD097	Level 3	3-B1-U011-05 Hall closet / 3-B1-U011-04 Hall	Closet door, single swing 2'-0" x 6'-8"	610	2032	35	Single swing	Hollow-core wood	Wood, knock-down, Wood	Not rated	HW-R2 (dummy knob, hinges)	No	NO
CD098	Level 3	3-B1-U011-06 Laundry / 3-B1-U011-04 Hall	Closet door, single swing 2'-0" x 6'-8"	610	2032	35	Single swing	Hollow-core wood	Wood, knock-down, Wood	Not rated	HW-R2 (dummy knob, hinges)	No	NO
CD099	Level 3	3-B1-U011-08 Closet / 3-B1-U011-03 Bedroom	Closet door, single swing 2'-0" x 6'-8"	610	2032	35	Single swing	Hollow-core wood	Wood, knock-down, Wood	Not rated	HW-R2 (dummy knob, hinges)	No	NO
CD199	Level 3	3-B2-U001-06 Hall / 3-B2-U001-07 Hall closet	Closet door, single swing 2'-0" x 6'-8"	610	2032	35	Single swing	Hollow-core wood	Wood, knock-down, Wood	Not rated	HW-R2 (dummy knob, hinges)	No	NO
CD200	Level 3	3-B2-U001-06 Hall / 3-B2-U001-08 Laundry	Closet door, single swing 2'-0" x 6'-8"	610	2032	35	Single swing	Hollow-core wood	Wood, knock-down, Wood	Not rated	HW-R2 (dummy knob, hinges)	No	NO
CD201	Level 3	3-B2-U001-05 Bedroom 2 / 3-B2-U001-10 Walk-in closet	Closet door, single swing 2'-0" x 6'-8"	610	2032	35	Single swing	Hollow-core wood	Wood, knock-down, Wood	Not rated	HW-R2 (dummy knob, hinges)	No	NO
CD202	Level 3	3-B2-U001-04 Bedroom 1 / 3-B2-U001-12 Closet	Closet door, single swing 2'-0" x 6'-8"	610	2032	35	Single swing	Hollow-core wood	Wood, knock-down, Wood	Not rated	HW-R2 (dummy knob, hinges)	No	NO
CD203	Level 3	3-B2-U002-07 Hall closet / 3-B2-U002-06 Hall	Closet door, single swing 2'-0" x 6'-8"	610	2032	35	Single swing	Hollow-core wood	Wood, knock-down, Wood	Not rated	HW-R2 (dummy knob, hinges)	No	NO
CD204	Level 3	3-B2-U002-06 Hall / 3-B2-U002-08 Laundry	Closet door, single swing 2'-0" x 6'-8"	610	2032	35	Single swing	Hollow-core wood	Wood, knock-down, Wood	Not rated	HW-R2 (dummy knob, hinges)	No	NO
CD205	Level 3	3-B2-U002-05 Bedroom 2 / 3-B2-U002-10 Walk-in closet	Closet door, single swing 2'-0" x 6'-8"	610	2032	35	Single swing	Hollow-core wood	Wood, knock-down, Wood	Not rated	HW-R2 (dummy knob, hinges)	No	NO
CD206	Level 3	3-B2-U002-04 Bedroom 1 / 3-B2-U002-12 Closet	Closet door, single swing 2'-0" x 6'-8"	610	2032	35	Single swing	Hollow-core wood	Wood, knock-down, Wood	Not rated	HW-R2 (dummy knob, hinges)	No	NO
CD207	Level 3	3-B2-U003-02 Entry / 3-B2-U003-03 Closet	Closet door, single swing 2'-0" x 6'-8"	610	2032	35	Single swing	Hollow-core wood	Wood, knock-down, Wood	Not rated	HW-R2 (dummy knob, hinges)	No	NO
CD208	Level 3	3-B2-U004-07 Hall closet / 3-B2-U004-06 Hall	Closet door, single swing 2'-0" x 6'-8"	610	2032	35	Single swing	Hollow-core wood	Wood, knock-down, Wood	Not rated	HW-R2 (dummy knob, hinges)	No	NO
CD209	Level 3	3-B2-U004-06 Hall / 3-B2-U004-08 Laundry	Closet door, single swing 2'-0" x 6'-8"	610	2032	35	Single swing	Hollow-core wood	Wood, knock-down, Wood	Not rated	HW-R2 (dummy knob, hinges)	No	NO
CD210	Level 3	3-B2-U004-05 Bedroom 2 / 3-B2-U004-10 Walk-in closet	Closet door, single swing 2'-0" x 6'-8"	610	2032	35	Single swing	Hollow-core wood	Wood, knock-down, Wood	Not rated	HW-R2 (dummy knob, hinges)	No	NO
CD211	Level 3	3-B2-U004-04 Bedroom 1 / 3-B2-U004-12 Closet	Closet door, single swing 2'-0" x 6'-8"	610	2032	35	Single swing	Hollow-core wood	Wood, knock-down, Wood	Not rated	HW-R2 (dummy knob, hinges)	No	NO
CD212	Level 3	3-B2-U005-06 Hall / 3-B2-U005-07 Hall closet	Closet door, single swing 2'-0" x 6'-8"	610	2032	35	Single swing	Hollow-core wood	Wood, knock-down, Wood	Not rated	HW-R2 (dummy knob, hinges)	No	NO
CD213	Level 3	3-B2-U005-06 Hall / 3-B2-U005-08 Laundry	Closet door, single swing 2'-0" x 6'-8"	610	2032	35	Single swing	Hollow-core wood	Wood, knock-down, Wood	Not rated	HW-R2 (dummy knob, hinges)	No	NO
CD214	Level 3	3-B2-U005-05 Bedroom 2 / 3-B2-U005-10 Walk-in closet	Closet door, single swing 2'-0" x 6'-8"	610	2032	35	Single swing	Hollow-core wood	Wood, knock-down, Wood	Not rated	HW-R2 (dummy knob, hinges)	No	NO
CD215	Level 3	3-B2-U005-04 Bedroom 1 / 3-B2-U005-12 Closet	Closet door, single swing 2'-0" x 6'-8"	610	2032	35	Single swing	Hollow-core wood	Wood, knock-down, Wood	Not rated	HW-R2 (dummy knob, hinges)	No	NO
CD216	Level 3	3-B2-U006-03 Closet / 3-B2-U006-02 Entry	Closet door, single swing 2'-0" x 6'-8"	610	2032	35	Single swing	Hollow-core wood	Wood, knock-down, Wood	Not rated	HW-R2 (dummy knob, hinges)	No	NO
CD217	Level 3	3-B2-U007-05 Hall closet / 3-B2-U007-04 Hall	Closet door, single swing 2'-0" x 6'-8"	610	2032	35	Single swing	Hollow-core wood	Wood, knock-down, Wood	Not rated	HW-R2 (dummy knob, hinges)	No	NO
CD218	Level 3	3-B2-U007-06 Laundry / 3-B2-U007-04 Hall	Closet door, single swing 2'-0" x 6'-8"	610	2032	35	Single swing	Hollow-core wood	Wood, knock-down, Wood	Not rated	HW-R2 (dummy knob, hinges)	No	NO
CD219	Level 3	3-B2-U007-08 Closet / 3-B2-U007-03 Bedroom	Closet door, single swing 2'-0" x 6'-8"	610	2032	35	Single swing	Hollow-core wood	Wood, knock-down, Wood	Not rated	HW-R2 (dummy knob, hinges)	No	NO
CD220	Level 3	3-B2-U008-04 Hall / 3-B2-U008-05 Hall closet	Closet door, single swing 2'-0" x 6'-8"	610	2032	35	Single swing	Hollow-core wood	Wood, knock-down, Wood	Not rated	HW-R2 (dummy knob, hinges)	No	NO
CD221	Level 3	3-B2-U008-06 Laundry / 3-B2-U008-04 Hall	Closet door, single swing 2'-0" x 6'-8"	610	2032	35	Single swing	Hollow-core wood	Wood, knock-down, Wood	Not rated	HW-R2 (dummy knob, hinges)	No	NO
CD222	Level 3	3-B2-U008-08 Closet / 3-B2-U008-03 Bedroom	Closet door, single swing 2'-0" x 6'-8"	610	2032	35	Single swing	Hollow-core wood	Wood, knock-down, Wood	Not rated	HW-R2 (dummy knob, hinges)	No	NO
CD223	Level 3	3-B2-U009-05 Hall closet / 3-B2-U009-04 Hall	Closet door, single swing 2'-0" x 6'-8"	610	2032	35	Single swing	Hollow-core wood	Wood, knock-down, Wood	Not rated	HW-R2 (dummy knob, hinges)	No	NO
CD224	Level 3	3-B2-U009-06 Laundry / 3-B2-U009-04 Hall	Closet door, single swing 2'-0" x 6'-8"	610	2032	35	Single swing	Hollow-core wood	Wood, knock-down, Wood	Not rated	HW-R2 (dummy knob, hinges)	No	NO
CD225	Level 3	3-B2-U009-08 Closet / 3-B2-U009-03 Bedroom	Closet door, single swing 2'-0" x 6'-8"	610	2032	35	Single swing	Hollow-core wood	Wood, knock-down, Wood	Not rated	HW-R2 (dummy knob, hinges)	No	NO

CITY STAMP AREA /
PROFESSIONAL SEAL

NOT FOR CONSTRUCTION

FIRM
NativeBIM showcase

PROJECT
Podium multifamily (illustrative)
No site: illustrative model

CLIENT
Illustrative model, no client

REVISIONS

NO.	DATE	DESCRIPTION

DATE 2026-10-27
SCALE AS NOTED
PROJECT NO. SHW-10
PHASE Illustrative

SHEET TITLE
DOOR SCHEDULE

SHEET NUMBER
A-611

DOOR SCHEDULE (CONT.)

MARK	LEVEL	LOCATION	DOOR TYPE	WIDTH (MM)	HEIGHT (MM)	THICK. (MM)	OPERATION	DOOR MATERIAL / FINISH	FRAME	FIRE RATING	HARDWARE SET	SMOKE SEAL	EXTERIOR
CD226	Level 3	3-B2-U010-04 Hall / 3-B2-U010-05 Hall closet	Closet door, single swing 2'-0" x 6'-8"	610	2032	35	Single swing	Hollow-core wood	Wood, knock-down, Wood	Not rated	HW-R2 (dummy knob, hinges)	No	NO
CD227	Level 3	3-B2-U010-06 Laundry / 3-B2-U010-04 Hall	Closet door, single swing 2'-0" x 6'-8"	610	2032	35	Single swing	Hollow-core wood	Wood, knock-down, Wood	Not rated	HW-R2 (dummy knob, hinges)	No	NO
CD228	Level 3	3-B2-U010-08 Closet / 3-B2-U010-03 Bedroom	Closet door, single swing 2'-0" x 6'-8"	610	2032	35	Single swing	Hollow-core wood	Wood, knock-down, Wood	Not rated	HW-R2 (dummy knob, hinges)	No	NO
CD229	Level 3	3-B2-U011-05 Hall closet / 3-B2-U011-04 Hall	Closet door, single swing 2'-0" x 6'-8"	610	2032	35	Single swing	Hollow-core wood	Wood, knock-down, Wood	Not rated	HW-R2 (dummy knob, hinges)	No	NO
CD230	Level 3	3-B2-U011-06 Laundry / 3-B2-U011-04 Hall	Closet door, single swing 2'-0" x 6'-8"	610	2032	35	Single swing	Hollow-core wood	Wood, knock-down, Wood	Not rated	HW-R2 (dummy knob, hinges)	No	NO
CD231	Level 3	3-B2-U011-08 Closet / 3-B2-U011-03 Bedroom	Closet door, single swing 2'-0" x 6'-8"	610	2032	35	Single swing	Hollow-core wood	Wood, knock-down, Wood	Not rated	HW-R2 (dummy knob, hinges)	No	NO
D45	Level 3	3-B1-U001-03 Entry / 3-B1-CO1a Corridor	Unit entry door 3'-0" x 7'-0"	914	2134	45	Single swing left						NO
D46	Level 3	3-B1-U002-03 Entry / 3-B1-CO1a Corridor	Unit entry door 3'-0" x 7'-0"	914	2134	45	Single swing left						NO
D47	Level 3	3-B1-U003-02 Entry / 3-B1-CO1a Corridor	Unit entry door 3'-0" x 7'-0"	914	2134	45	Single swing left						NO
D48	Level 3	3-B1-U004-03 Entry / 3-B1-CO1b Corridor	Unit entry door 3'-0" x 7'-0"	914	2134	45	Single swing left						NO
D49	Level 3	3-B1-U005-03 Entry / 3-B1-CO1b Corridor	Unit entry door 3'-0" x 7'-0"	914	2134	45	Single swing left						NO
D50	Level 3	3-B1-U006-02 Entry / 3-B1-CO1b Corridor	Unit entry door 3'-0" x 7'-0"	914	2134	45	Single swing left						NO
D51	Level 3	3-B1-CO1a Corridor / 3-B1-U007-02 Entry	Unit entry door 3'-0" x 7'-0"	914	2134	45	Single swing left						NO
D52	Level 3	3-B1-CO1a Corridor / 3-B1-U008-02 Entry	Unit entry door 3'-0" x 7'-0"	914	2134	45	Single swing left						NO
D53	Level 3	3-B1-CO1a Corridor / 3-B1-U009-02 Entry	Unit entry door 3'-0" x 7'-0"	914	2134	45	Single swing left						NO
D54	Level 3	3-B1-CO1b Corridor / 3-B1-U010-02 Entry	Unit entry door 3'-0" x 7'-0"	914	2134	45	Single swing left						NO
D55	Level 3	3-B1-CO1b Corridor / 3-B1-U011-02 Entry	Unit entry door 3'-0" x 7'-0"	914	2134	45	Single swing left						NO
D56	Level 3	3-B2-U001-03 Entry / 3-B2-CO1a Corridor	Unit entry door 3'-0" x 7'-0"	914	2134	45	Single swing left						NO
D57	Level 3	3-B2-U002-03 Entry / 3-B2-CO1a Corridor	Unit entry door 3'-0" x 7'-0"	914	2134	45	Single swing left						NO
D58	Level 3	3-B2-U003-02 Entry / 3-B2-CO1a Corridor	Unit entry door 3'-0" x 7'-0"	914	2134	45	Single swing left						NO
D59	Level 3	3-B2-U004-03 Entry / 3-B2-CO1b Corridor	Unit entry door 3'-0" x 7'-0"	914	2134	45	Single swing left						NO
D60	Level 3	3-B2-U005-03 Entry / 3-B2-CO1b Corridor	Unit entry door 3'-0" x 7'-0"	914	2134	45	Single swing left						NO
D61	Level 3	3-B2-U006-02 Entry / 3-B2-CO1b Corridor	Unit entry door 3'-0" x 7'-0"	914	2134	45	Single swing left						NO
D62	Level 3	3-B2-CO1a Corridor / 3-B2-U007-02 Entry	Unit entry door 3'-0" x 7'-0"	914	2134	45	Single swing left						NO
D63	Level 3	3-B2-CO1a Corridor / 3-B2-U008-02 Entry	Unit entry door 3'-0" x 7'-0"	914	2134	45	Single swing left						NO
D64	Level 3	3-B2-CO1a Corridor / 3-B2-U009-02 Entry	Unit entry door 3'-0" x 7'-0"	914	2134	45	Single swing left						NO
D65	Level 3	3-B2-CO1b Corridor / 3-B2-U010-02 Entry	Unit entry door 3'-0" x 7'-0"	914	2134	45	Single swing left						NO
D66	Level 3	3-B2-CO1b Corridor / 3-B2-U011-02 Entry	Unit entry door 3'-0" x 7'-0"	914	2134	45	Single swing left						NO
ID105	Level 3	3-B1-U001-01 Living / dining / 3-B1-U001-02 Kitchen	Interior door, single swing 2'-8" x 6'-8"	813	2032	35	Single swing	Solid-core wood	Wood, knock-down, Wood	Not rated	HW-R1 (passage or privacy set, hinges)	No	NO
ID106	Level 3	3-B1-U001-01 Living / dining / 3-B1-U001-03 Entry	Interior door, single swing 2'-8" x 6'-8"	813	2032	35	Single swing	Solid-core wood	Wood, knock-down, Wood	Not rated	HW-R1 (passage or privacy set, hinges)	No	NO
ID107	Level 3	3-B1-U001-01 Living / dining / 3-B1-U001-06 Hall	Interior door, single swing 2'-8" x 6'-8"	813	2032	35	Single swing	Solid-core wood	Wood, knock-down, Wood	Not rated	HW-R1 (passage or privacy set, hinges)	No	NO
ID108	Level 3	3-B1-U001-04 Bedroom 1 / 3-B1-U001-06 Hall	Interior door, single swing 2'-8" x 6'-8"	813	2032	35	Single swing	Solid-core wood	Wood, knock-down, Wood	Not rated	HW-R1 (passage or privacy set, hinges)	No	NO
ID109	Level 3	3-B1-U001-05 Bedroom 2 / 3-B1-U001-01 Living / dining	Interior door, single swing 2'-8" x 6'-8"	813	2032	35	Single swing	Solid-core wood	Wood, knock-down, Wood	Not rated	HW-R1 (passage or privacy set, hinges)	No	NO
ID110	Level 3	3-B1-U001-06 Hall / 3-B1-U001-09 Bathroom 1	Interior door, single swing 2'-8" x 6'-8"	813	2032	35	Single swing	Solid-core wood	Wood, knock-down, Wood	Not rated	HW-R1 (passage or privacy set, hinges)	No	NO
ID111	Level 3	3-B1-U001-05 Bedroom 2 / 3-B1-U001-11 Bathroom 2	Interior door, single swing 2'-8" x 6'-8"	813	2032	35	Single swing	Solid-core wood	Wood, knock-down, Wood	Not rated	HW-R1 (passage or privacy set, hinges)	No	NO
ID112	Level 3	3-B1-U002-01 Living / dining / 3-B1-U002-02 Kitchen	Interior door, single swing 2'-8" x 6'-8"	813	2032	35	Single swing	Solid-core wood	Wood, knock-down, Wood	Not rated	HW-R1 (passage or privacy set, hinges)	No	NO
ID113	Level 3	3-B1-U002-01 Living / dining / 3-B1-U002-03 Entry	Interior door, single swing 2'-8" x 6'-8"	813	2032	35	Single swing	Solid-core wood	Wood, knock-down, Wood	Not rated	HW-R1 (passage or privacy set, hinges)	No	NO
ID114	Level 3	3-B1-U002-06 Hall / 3-B1-U002-01 Living / dining	Interior door, single swing 2'-8" x 6'-8"	813	2032	35	Single swing	Solid-core wood	Wood, knock-down, Wood	Not rated	HW-R1 (passage or privacy set, hinges)	No	NO
ID115	Level 3	3-B1-U002-04 Bedroom 1 / 3-B1-U002-06 Hall	Interior door, single swing 2'-8" x 6'-8"	813	2032	35	Single swing	Solid-core wood	Wood, knock-down, Wood	Not rated	HW-R1 (passage or privacy set, hinges)	No	NO
ID116	Level 3	3-B1-U002-01 Living / dining / 3-B1-U002-05 Bedroom 2	Interior door, single swing 2'-8" x 6'-8"	813	2032	35	Single swing	Solid-core wood	Wood, knock-down, Wood	Not rated	HW-R1 (passage or privacy set, hinges)	No	NO
ID117	Level 3	3-B1-U002-06 Hall / 3-B1-U002-09 Bathroom 1	Interior door, single swing 2'-8" x 6'-8"	813	2032	35	Single swing	Solid-core wood	Wood, knock-down, Wood	Not rated	HW-R1 (passage or privacy set, hinges)	No	NO
ID118	Level 3	3-B1-U002-05 Bedroom 2 / 3-B1-U002-11 Bathroom 2	Interior door, single swing 2'-8" x 6'-8"	813	2032	35	Single swing	Solid-core wood	Wood, knock-down, Wood	Not rated	HW-R1 (passage or privacy set, hinges)	No	NO
ID119	Level 3	3-B1-U003-04 Living / kitchen / 3-B1-U003-02 Entry	Interior door, single swing 2'-8" x 6'-8"	813	2032	35	Single swing	Solid-core wood	Wood, knock-down, Wood	Not rated	HW-R1 (passage or privacy set, hinges)	No	NO
ID120	Level 3	3-B1-U003-01 Bathroom / 3-B1-U003-02 Entry	Interior door, single swing 2'-8" x 6'-8"	813	2032	35	Single swing	Solid-core wood	Wood, knock-down, Wood	Not rated	HW-R1 (passage or privacy set, hinges)	No	NO
ID121	Level 3	3-B1-U004-01 Living / dining / 3-B1-U004-02 Kitchen	Interior door, single swing 2'-8" x 6'-8"	813	2032	35	Single swing	Solid-core wood	Wood, knock-down, Wood	Not rated	HW-R1 (passage or privacy set, hinges)	No	NO
ID122	Level 3	3-B1-U004-01 Living / dining / 3-B1-U004-03 Entry	Interior door, single swing 2'-8" x 6'-8"	813	2032	35	Single swing	Solid-core wood	Wood, knock-down, Wood	Not rated	HW-R1 (passage or privacy set, hinges)	No	NO
ID123	Level 3	3-B1-U004-06 Hall / 3-B1-U004-01 Living / dining	Interior door, single swing 2'-8" x 6'-8"	813	2032	35	Single swing	Solid-core wood	Wood, knock-down, Wood	Not rated	HW-R1 (passage or privacy set, hinges)	No	NO
ID124	Level 3	3-B1-U004-04 Bedroom 1 / 3-B1-U004-06 Hall	Interior door, single swing 2'-8" x 6'-8"	813	2032	35	Single swing	Solid-core wood	Wood, knock-down, Wood	Not rated	HW-R1 (passage or privacy set, hinges)	No	NO
ID125	Level 3	3-B1-U004-01 Living / dining / 3-B1-U004-05 Bedroom 2	Interior door, single swing 2'-8" x 6'-8"	813	2032	35	Single swing	Solid-core wood	Wood, knock-down, Wood	Not rated	HW-R1 (passage or privacy set, hinges)	No	NO
ID126	Level 3	3-B1-U004-06 Hall / 3-B1-U004-09 Bathroom 1	Interior door, single swing 2'-8" x 6'-8"	813	2032	35	Single swing	Solid-core wood	Wood, knock-down, Wood	Not rated	HW-R1 (passage or privacy set, hinges)	No	NO

CITY STAMP AREA /
PROFESSIONAL SEAL

NOT FOR CONSTRUCTION

FIRM
NativeBIM showcase

PROJECT
Podium multifamily (illustrative)
No site: illustrative model

CLIENT
Illustrative model, no client

REVISIONS

NO.	DATE	DESCRIPTION

DATE 2026-10-27
SCALE AS NOTED
PROJECT NO. SHW-10
PHASE Illustrative

SHEET TITLE
DOOR SCHEDULE

SHEET NUMBER
A-612

DOOR SCHEDULE (CONT.)

MARK	LEVEL	LOCATION	DOOR TYPE	WIDTH (MM)	HEIGHT (MM)	THICK. (MM)	OPERATION	DOOR MATERIAL / FINISH	FRAME	FIRE RATING	HARDWARE SET	SMOKE SEAL	EXTERIOR
ID127	Level 3	3-B1-U004-05 Bedroom 2 / 3-B1-U004-11 Bathroom 2	Interior door, single swing 2'-8" x 6'-8"	813	2032	35	Single swing	Solid-core wood	Wood, knock-down, Wood	Not rated	HW-R1 (passage or privacy set, hinges)	No	NO
ID128	Level 3	3-B1-U005-01 Living / dining / 3-B1-U005-02 Kitchen	Interior door, single swing 2'-8" x 6'-8"	813	2032	35	Single swing	Solid-core wood	Wood, knock-down, Wood	Not rated	HW-R1 (passage or privacy set, hinges)	No	NO
ID129	Level 3	3-B1-U005-01 Living / dining / 3-B1-U005-03 Entry	Interior door, single swing 2'-8" x 6'-8"	813	2032	35	Single swing	Solid-core wood	Wood, knock-down, Wood	Not rated	HW-R1 (passage or privacy set, hinges)	No	NO
ID130	Level 3	3-B1-U005-01 Living / dining / 3-B1-U005-06 Hall	Interior door, single swing 2'-8" x 6'-8"	813	2032	35	Single swing	Solid-core wood	Wood, knock-down, Wood	Not rated	HW-R1 (passage or privacy set, hinges)	No	NO
ID131	Level 3	3-B1-U005-04 Bedroom 1 / 3-B1-U005-06 Hall	Interior door, single swing 2'-8" x 6'-8"	813	2032	35	Single swing	Solid-core wood	Wood, knock-down, Wood	Not rated	HW-R1 (passage or privacy set, hinges)	No	NO
ID132	Level 3	3-B1-U005-05 Bedroom 2 / 3-B1-U005-01 Living / dining	Interior door, single swing 2'-8" x 6'-8"	813	2032	35	Single swing	Solid-core wood	Wood, knock-down, Wood	Not rated	HW-R1 (passage or privacy set, hinges)	No	NO
ID133	Level 3	3-B1-U005-06 Hall / 3-B1-U005-09 Bathroom 1	Interior door, single swing 2'-8" x 6'-8"	813	2032	35	Single swing	Solid-core wood	Wood, knock-down, Wood	Not rated	HW-R1 (passage or privacy set, hinges)	No	NO
ID134	Level 3	3-B1-U005-05 Bedroom 2 / 3-B1-U005-11 Bathroom 2	Interior door, single swing 2'-8" x 6'-8"	813	2032	35	Single swing	Solid-core wood	Wood, knock-down, Wood	Not rated	HW-R1 (passage or privacy set, hinges)	No	NO
ID135	Level 3	3-B1-U006-04 Living / kitchen / 3-B1-U006-02 Entry	Interior door, single swing 2'-8" x 6'-8"	813	2032	35	Single swing	Solid-core wood	Wood, knock-down, Wood	Not rated	HW-R1 (passage or privacy set, hinges)	No	NO
ID136	Level 3	3-B1-U006-02 Entry / 3-B1-U006-01 Bathroom	Interior door, single swing 2'-8" x 6'-8"	813	2032	35	Single swing	Solid-core wood	Wood, knock-down, Wood	Not rated	HW-R1 (passage or privacy set, hinges)	No	NO
ID137	Level 3	3-B1-U007-02 Entry / 3-B1-U007-01 Living / kitchen	Interior door, single swing 2'-8" x 6'-8"	813	2032	35	Single swing	Solid-core wood	Wood, knock-down, Wood	Not rated	HW-R1 (passage or privacy set, hinges)	No	NO
ID138	Level 3	3-B1-U007-04 Hall / 3-B1-U007-01 Living / kitchen	Interior door, single swing 2'-8" x 6'-8"	813	2032	35	Single swing	Solid-core wood	Wood, knock-down, Wood	Not rated	HW-R1 (passage or privacy set, hinges)	No	NO
ID139	Level 3	3-B1-U007-04 Hall / 3-B1-U007-03 Bedroom	Interior door, single swing 2'-8" x 6'-8"	813	2032	35	Single swing	Solid-core wood	Wood, knock-down, Wood	Not rated	HW-R1 (passage or privacy set, hinges)	No	NO
ID140	Level 3	3-B1-U007-07 Bathroom / 3-B1-U007-04 Hall	Interior door, single swing 2'-8" x 6'-8"	813	2032	35	Single swing	Solid-core wood	Wood, knock-down, Wood	Not rated	HW-R1 (passage or privacy set, hinges)	No	NO
ID141	Level 3	3-B1-U008-01 Living / kitchen / 3-B1-U008-02 Entry	Interior door, single swing 2'-8" x 6'-8"	813	2032	35	Single swing	Solid-core wood	Wood, knock-down, Wood	Not rated	HW-R1 (passage or privacy set, hinges)	No	NO
ID142	Level 3	3-B1-U008-01 Living / kitchen / 3-B1-U008-04 Hall	Interior door, single swing 2'-8" x 6'-8"	813	2032	35	Single swing	Solid-core wood	Wood, knock-down, Wood	Not rated	HW-R1 (passage or privacy set, hinges)	No	NO
ID143	Level 3	3-B1-U008-04 Hall / 3-B1-U008-03 Bedroom	Interior door, single swing 2'-8" x 6'-8"	813	2032	35	Single swing	Solid-core wood	Wood, knock-down, Wood	Not rated	HW-R1 (passage or privacy set, hinges)	No	NO
ID144	Level 3	3-B1-U008-07 Bathroom / 3-B1-U008-04 Hall	Interior door, single swing 2'-8" x 6'-8"	813	2032	35	Single swing	Solid-core wood	Wood, knock-down, Wood	Not rated	HW-R1 (passage or privacy set, hinges)	No	NO
ID145	Level 3	3-B1-U009-02 Entry / 3-B1-U009-01 Living / kitchen	Interior door, single swing 2'-8" x 6'-8"	813	2032	35	Single swing	Solid-core wood	Wood, knock-down, Wood	Not rated	HW-R1 (passage or privacy set, hinges)	No	NO
ID146	Level 3	3-B1-U009-04 Hall / 3-B1-U009-01 Living / kitchen	Interior door, single swing 2'-8" x 6'-8"	813	2032	35	Single swing	Solid-core wood	Wood, knock-down, Wood	Not rated	HW-R1 (passage or privacy set, hinges)	No	NO
ID147	Level 3	3-B1-U009-04 Hall / 3-B1-U009-03 Bedroom	Interior door, single swing 2'-8" x 6'-8"	813	2032	35	Single swing	Solid-core wood	Wood, knock-down, Wood	Not rated	HW-R1 (passage or privacy set, hinges)	No	NO
ID148	Level 3	3-B1-U009-07 Bathroom / 3-B1-U009-04 Hall	Interior door, single swing 2'-8" x 6'-8"	813	2032	35	Single swing	Solid-core wood	Wood, knock-down, Wood	Not rated	HW-R1 (passage or privacy set, hinges)	No	NO
ID149	Level 3	3-B1-U010-01 Living / kitchen / 3-B1-U010-02 Entry	Interior door, single swing 2'-8" x 6'-8"	813	2032	35	Single swing	Solid-core wood	Wood, knock-down, Wood	Not rated	HW-R1 (passage or privacy set, hinges)	No	NO
ID150	Level 3	3-B1-U010-01 Living / kitchen / 3-B1-U010-04 Hall	Interior door, single swing 2'-8" x 6'-8"	813	2032	35	Single swing	Solid-core wood	Wood, knock-down, Wood	Not rated	HW-R1 (passage or privacy set, hinges)	No	NO
ID151	Level 3	3-B1-U010-04 Hall / 3-B1-U010-03 Bedroom	Interior door, single swing 2'-8" x 6'-8"	813	2032	35	Single swing	Solid-core wood	Wood, knock-down, Wood	Not rated	HW-R1 (passage or privacy set, hinges)	No	NO
ID152	Level 3	3-B1-U010-07 Bathroom / 3-B1-U010-04 Hall	Interior door, single swing 2'-8" x 6'-8"	813	2032	35	Single swing	Solid-core wood	Wood, knock-down, Wood	Not rated	HW-R1 (passage or privacy set, hinges)	No	NO
ID153	Level 3	3-B1-U011-02 Entry / 3-B1-U011-01 Living / kitchen	Interior door, single swing 2'-8" x 6'-8"	813	2032	35	Single swing	Solid-core wood	Wood, knock-down, Wood	Not rated	HW-R1 (passage or privacy set, hinges)	No	NO
ID154	Level 3	3-B1-U011-04 Hall / 3-B1-U011-01 Living / kitchen	Interior door, single swing 2'-8" x 6'-8"	813	2032	35	Single swing	Solid-core wood	Wood, knock-down, Wood	Not rated	HW-R1 (passage or privacy set, hinges)	No	NO
ID155	Level 3	3-B1-U011-04 Hall / 3-B1-U011-03 Bedroom	Interior door, single swing 2'-8" x 6'-8"	813	2032	35	Single swing	Solid-core wood	Wood, knock-down, Wood	Not rated	HW-R1 (passage or privacy set, hinges)	No	NO
ID156	Level 3	3-B1-U011-07 Bathroom / 3-B1-U011-04 Hall	Interior door, single swing 2'-8" x 6'-8"	813	2032	35	Single swing	Solid-core wood	Wood, knock-down, Wood	Not rated	HW-R1 (passage or privacy set, hinges)	No	NO
ID313	Level 3	3-B2-U001-01 Living / dining / 3-B2-U001-02 Kitchen	Interior door, single swing 2'-8" x 6'-8"	813	2032	35	Single swing	Solid-core wood	Wood, knock-down, Wood	Not rated	HW-R1 (passage or privacy set, hinges)	No	NO
ID314	Level 3	3-B2-U001-01 Living / dining / 3-B2-U001-03 Entry	Interior door, single swing 2'-8" x 6'-8"	813	2032	35	Single swing	Solid-core wood	Wood, knock-down, Wood	Not rated	HW-R1 (passage or privacy set, hinges)	No	NO
ID315	Level 3	3-B2-U001-01 Living / dining / 3-B2-U001-06 Hall	Interior door, single swing 2'-8" x 6'-8"	813	2032	35	Single swing	Solid-core wood	Wood, knock-down, Wood	Not rated	HW-R1 (passage or privacy set, hinges)	No	NO
ID316	Level 3	3-B2-U001-04 Bedroom 1 / 3-B2-U001-06 Hall	Interior door, single swing 2'-8" x 6'-8"	813	2032	35	Single swing	Solid-core wood	Wood, knock-down, Wood	Not rated	HW-R1 (passage or privacy set, hinges)	No	NO
ID317	Level 3	3-B2-U001-05 Bedroom 2 / 3-B2-U001-01 Living / dining	Interior door, single swing 2'-8" x 6'-8"	813	2032	35	Single swing	Solid-core wood	Wood, knock-down, Wood	Not rated	HW-R1 (passage or privacy set, hinges)	No	NO
ID318	Level 3	3-B2-U001-06 Hall / 3-B2-U001-09 Bathroom 1	Interior door, single swing 2'-8" x 6'-8"	813	2032	35	Single swing	Solid-core wood	Wood, knock-down, Wood	Not rated	HW-R1 (passage or privacy set, hinges)	No	NO
ID319	Level 3	3-B2-U001-05 Bedroom 2 / 3-B2-U001-11 Bathroom 2	Interior door, single swing 2'-8" x 6'-8"	813	2032	35	Single swing	Solid-core wood	Wood, knock-down, Wood	Not rated	HW-R1 (passage or privacy set, hinges)	No	NO
ID320	Level 3	3-B2-U002-01 Living / dining / 3-B2-U002-02 Kitchen	Interior door, single swing 2'-8" x 6'-8"	813	2032	35	Single swing	Solid-core wood	Wood, knock-down, Wood	Not rated	HW-R1 (passage or privacy set, hinges)	No	NO
ID321	Level 3	3-B2-U002-01 Living / dining / 3-B2-U002-03 Entry	Interior door, single swing 2'-8" x 6'-8"	813	2032	35	Single swing	Solid-core wood	Wood, knock-down, Wood	Not rated	HW-R1 (passage or privacy set, hinges)	No	NO
ID322	Level 3	3-B2-U002-06 Hall / 3-B2-U002-01 Living / dining	Interior door, single swing 2'-8" x 6'-8"	813	2032	35	Single swing	Solid-core wood	Wood, knock-down, Wood	Not rated	HW-R1 (passage or privacy set, hinges)	No	NO
ID323	Level 3	3-B2-U002-04 Bedroom 1 / 3-B2-U002-06 Hall	Interior door, single swing 2'-8" x 6'-8"	813	2032	35	Single swing	Solid-core wood	Wood, knock-down, Wood	Not rated	HW-R1 (passage or privacy set, hinges)	No	NO

CITY STAMP AREA / PROFESSIONAL SEAL

NOT FOR CONSTRUCTION

FIRM
NativeBIM showcase

PROJECT
Podium multifamily (illustrative)
No site: illustrative model

CLIENT
Illustrative model, no client

REVISIONS

NO.	DATE	DESCRIPTION

DATE	2026-10-27
SCALE	AS NOTED
PROJECT NO.	SHW-10
PHASE	Illustrative

SHEET TITLE
DOOR SCHEDULE

SHEET NUMBER
A-613

DOOR SCHEDULE (CONT.)

MARK	LEVEL	LOCATION	DOOR TYPE	WIDTH (MM)	HEIGHT (MM)	THICK. (MM)	OPERATION	DOOR MATERIAL / FINISH	FRAME	FIRE RATING	HARDWARE SET	SMOKE SEAL	EXTERIOR
ID324	Level 3	3-B2-U002-01 Living / dining / 3-B2-U002-05 Bedroom 2	Interior door, single swing 2'-8" x 6'-8"	813	2032	35	Single swing	Solid-core wood	Wood, knock-down, Wood	Not rated	HW-R1 (passage or privacy set, hinges)	No	NO
ID325	Level 3	3-B2-U002-06 Hall / 3-B2-U002-09 Bathroom 1	Interior door, single swing 2'-8" x 6'-8"	813	2032	35	Single swing	Solid-core wood	Wood, knock-down, Wood	Not rated	HW-R1 (passage or privacy set, hinges)	No	NO
ID326	Level 3	3-B2-U002-05 Bedroom 2 / 3-B2-U002-11 Bathroom 2	Interior door, single swing 2'-8" x 6'-8"	813	2032	35	Single swing	Solid-core wood	Wood, knock-down, Wood	Not rated	HW-R1 (passage or privacy set, hinges)	No	NO
ID327	Level 3	3-B2-U003-04 Living / kitchen / 3-B2-U003-02 Entry	Interior door, single swing 2'-8" x 6'-8"	813	2032	35	Single swing	Solid-core wood	Wood, knock-down, Wood	Not rated	HW-R1 (passage or privacy set, hinges)	No	NO
ID328	Level 3	3-B2-U003-01 Bathroom / 3-B2-U003-02 Entry	Interior door, single swing 2'-8" x 6'-8"	813	2032	35	Single swing	Solid-core wood	Wood, knock-down, Wood	Not rated	HW-R1 (passage or privacy set, hinges)	No	NO
ID329	Level 3	3-B2-U004-01 Living / dining / 3-B2-U004-02 Kitchen	Interior door, single swing 2'-8" x 6'-8"	813	2032	35	Single swing	Solid-core wood	Wood, knock-down, Wood	Not rated	HW-R1 (passage or privacy set, hinges)	No	NO
ID330	Level 3	3-B2-U004-01 Living / dining / 3-B2-U004-03 Entry	Interior door, single swing 2'-8" x 6'-8"	813	2032	35	Single swing	Solid-core wood	Wood, knock-down, Wood	Not rated	HW-R1 (passage or privacy set, hinges)	No	NO
ID331	Level 3	3-B2-U004-06 Hall / 3-B2-U004-01 Living / dining	Interior door, single swing 2'-8" x 6'-8"	813	2032	35	Single swing	Solid-core wood	Wood, knock-down, Wood	Not rated	HW-R1 (passage or privacy set, hinges)	No	NO
ID332	Level 3	3-B2-U004-04 Bedroom 1 / 3-B2-U004-06 Hall	Interior door, single swing 2'-8" x 6'-8"	813	2032	35	Single swing	Solid-core wood	Wood, knock-down, Wood	Not rated	HW-R1 (passage or privacy set, hinges)	No	NO
ID333	Level 3	3-B2-U004-01 Living / dining / 3-B2-U004-05 Bedroom 2	Interior door, single swing 2'-8" x 6'-8"	813	2032	35	Single swing	Solid-core wood	Wood, knock-down, Wood	Not rated	HW-R1 (passage or privacy set, hinges)	No	NO
ID334	Level 3	3-B2-U004-06 Hall / 3-B2-U004-09 Bathroom 1	Interior door, single swing 2'-8" x 6'-8"	813	2032	35	Single swing	Solid-core wood	Wood, knock-down, Wood	Not rated	HW-R1 (passage or privacy set, hinges)	No	NO
ID335	Level 3	3-B2-U004-05 Bedroom 2 / 3-B2-U004-11 Bathroom 2	Interior door, single swing 2'-8" x 6'-8"	813	2032	35	Single swing	Solid-core wood	Wood, knock-down, Wood	Not rated	HW-R1 (passage or privacy set, hinges)	No	NO
ID336	Level 3	3-B2-U005-01 Living / dining / 3-B2-U005-02 Kitchen	Interior door, single swing 2'-8" x 6'-8"	813	2032	35	Single swing	Solid-core wood	Wood, knock-down, Wood	Not rated	HW-R1 (passage or privacy set, hinges)	No	NO
ID337	Level 3	3-B2-U005-01 Living / dining / 3-B2-U005-03 Entry	Interior door, single swing 2'-8" x 6'-8"	813	2032	35	Single swing	Solid-core wood	Wood, knock-down, Wood	Not rated	HW-R1 (passage or privacy set, hinges)	No	NO
ID338	Level 3	3-B2-U005-01 Living / dining / 3-B2-U005-06 Hall	Interior door, single swing 2'-8" x 6'-8"	813	2032	35	Single swing	Solid-core wood	Wood, knock-down, Wood	Not rated	HW-R1 (passage or privacy set, hinges)	No	NO
ID339	Level 3	3-B2-U005-04 Bedroom 1 / 3-B2-U005-06 Hall	Interior door, single swing 2'-8" x 6'-8"	813	2032	35	Single swing	Solid-core wood	Wood, knock-down, Wood	Not rated	HW-R1 (passage or privacy set, hinges)	No	NO
ID340	Level 3	3-B2-U005-05 Bedroom 2 / 3-B2-U005-01 Living / dining	Interior door, single swing 2'-8" x 6'-8"	813	2032	35	Single swing	Solid-core wood	Wood, knock-down, Wood	Not rated	HW-R1 (passage or privacy set, hinges)	No	NO
ID341	Level 3	3-B2-U005-06 Hall / 3-B2-U005-09 Bathroom 1	Interior door, single swing 2'-8" x 6'-8"	813	2032	35	Single swing	Solid-core wood	Wood, knock-down, Wood	Not rated	HW-R1 (passage or privacy set, hinges)	No	NO
ID342	Level 3	3-B2-U005-05 Bedroom 2 / 3-B2-U005-11 Bathroom 2	Interior door, single swing 2'-8" x 6'-8"	813	2032	35	Single swing	Solid-core wood	Wood, knock-down, Wood	Not rated	HW-R1 (passage or privacy set, hinges)	No	NO
ID343	Level 3	3-B2-U006-04 Living / kitchen / 3-B2-U006-02 Entry	Interior door, single swing 2'-8" x 6'-8"	813	2032	35	Single swing	Solid-core wood	Wood, knock-down, Wood	Not rated	HW-R1 (passage or privacy set, hinges)	No	NO
ID344	Level 3	3-B2-U006-02 Entry / 3-B2-U006-01 Bathroom	Interior door, single swing 2'-8" x 6'-8"	813	2032	35	Single swing	Solid-core wood	Wood, knock-down, Wood	Not rated	HW-R1 (passage or privacy set, hinges)	No	NO
ID345	Level 3	3-B2-U007-02 Entry / 3-B2-U007-01 Living / kitchen	Interior door, single swing 2'-8" x 6'-8"	813	2032	35	Single swing	Solid-core wood	Wood, knock-down, Wood	Not rated	HW-R1 (passage or privacy set, hinges)	No	NO
ID346	Level 3	3-B2-U007-04 Hall / 3-B2-U007-01 Living / kitchen	Interior door, single swing 2'-8" x 6'-8"	813	2032	35	Single swing	Solid-core wood	Wood, knock-down, Wood	Not rated	HW-R1 (passage or privacy set, hinges)	No	NO
ID347	Level 3	3-B2-U007-04 Hall / 3-B2-U007-03 Bedroom	Interior door, single swing 2'-8" x 6'-8"	813	2032	35	Single swing	Solid-core wood	Wood, knock-down, Wood	Not rated	HW-R1 (passage or privacy set, hinges)	No	NO
ID348	Level 3	3-B2-U007-07 Bathroom / 3-B2-U007-04 Hall	Interior door, single swing 2'-8" x 6'-8"	813	2032	35	Single swing	Solid-core wood	Wood, knock-down, Wood	Not rated	HW-R1 (passage or privacy set, hinges)	No	NO
ID349	Level 3	3-B2-U008-01 Living / kitchen / 3-B2-U008-02 Entry	Interior door, single swing 2'-8" x 6'-8"	813	2032	35	Single swing	Solid-core wood	Wood, knock-down, Wood	Not rated	HW-R1 (passage or privacy set, hinges)	No	NO
ID350	Level 3	3-B2-U008-01 Living / kitchen / 3-B2-U008-04 Hall	Interior door, single swing 2'-8" x 6'-8"	813	2032	35	Single swing	Solid-core wood	Wood, knock-down, Wood	Not rated	HW-R1 (passage or privacy set, hinges)	No	NO
ID351	Level 3	3-B2-U008-04 Hall / 3-B2-U008-03 Bedroom	Interior door, single swing 2'-8" x 6'-8"	813	2032	35	Single swing	Solid-core wood	Wood, knock-down, Wood	Not rated	HW-R1 (passage or privacy set, hinges)	No	NO
ID352	Level 3	3-B2-U008-07 Bathroom / 3-B2-U008-04 Hall	Interior door, single swing 2'-8" x 6'-8"	813	2032	35	Single swing	Solid-core wood	Wood, knock-down, Wood	Not rated	HW-R1 (passage or privacy set, hinges)	No	NO
ID353	Level 3	3-B2-U009-02 Entry / 3-B2-U009-01 Living / kitchen	Interior door, single swing 2'-8" x 6'-8"	813	2032	35	Single swing	Solid-core wood	Wood, knock-down, Wood	Not rated	HW-R1 (passage or privacy set, hinges)	No	NO
ID354	Level 3	3-B2-U009-04 Hall / 3-B2-U009-01 Living / kitchen	Interior door, single swing 2'-8" x 6'-8"	813	2032	35	Single swing	Solid-core wood	Wood, knock-down, Wood	Not rated	HW-R1 (passage or privacy set, hinges)	No	NO
ID355	Level 3	3-B2-U009-04 Hall / 3-B2-U009-03 Bedroom	Interior door, single swing 2'-8" x 6'-8"	813	2032	35	Single swing	Solid-core wood	Wood, knock-down, Wood	Not rated	HW-R1 (passage or privacy set, hinges)	No	NO
ID356	Level 3	3-B2-U009-07 Bathroom / 3-B2-U009-04 Hall	Interior door, single swing 2'-8" x 6'-8"	813	2032	35	Single swing	Solid-core wood	Wood, knock-down, Wood	Not rated	HW-R1 (passage or privacy set, hinges)	No	NO
ID357	Level 3	3-B2-U010-01 Living / kitchen / 3-B2-U010-02 Entry	Interior door, single swing 2'-8" x 6'-8"	813	2032	35	Single swing	Solid-core wood	Wood, knock-down, Wood	Not rated	HW-R1 (passage or privacy set, hinges)	No	NO
ID358	Level 3	3-B2-U010-01 Living / kitchen / 3-B2-U010-04 Hall	Interior door, single swing 2'-8" x 6'-8"	813	2032	35	Single swing	Solid-core wood	Wood, knock-down, Wood	Not rated	HW-R1 (passage or privacy set, hinges)	No	NO
ID359	Level 3	3-B2-U010-04 Hall / 3-B2-U010-03 Bedroom	Interior door, single swing 2'-8" x 6'-8"	813	2032	35	Single swing	Solid-core wood	Wood, knock-down, Wood	Not rated	HW-R1 (passage or privacy set, hinges)	No	NO
ID360	Level 3	3-B2-U010-07 Bathroom / 3-B2-U010-04 Hall	Interior door, single swing 2'-8" x 6'-8"	813	2032	35	Single swing	Solid-core wood	Wood, knock-down, Wood	Not rated	HW-R1 (passage or privacy set, hinges)	No	NO
ID361	Level 3	3-B2-U011-02 Entry / 3-B2-U011-01 Living / kitchen	Interior door, single swing 2'-8" x 6'-8"	813	2032	35	Single swing	Solid-core wood	Wood, knock-down, Wood	Not rated	HW-R1 (passage or privacy set, hinges)	No	NO
ID362	Level 3	3-B2-U011-04 Hall / 3-B2-U011-01 Living / kitchen	Interior door, single swing 2'-8" x 6'-8"	813	2032	35	Single swing	Solid-core wood	Wood, knock-down, Wood	Not rated	HW-R1 (passage or privacy set, hinges)	No	NO
ID363	Level 3	3-B2-U011-04 Hall / 3-B2-U011-03 Bedroom	Interior door, single swing 2'-8" x 6'-8"	813	2032	35	Single swing	Solid-core wood	Wood, knock-down, Wood	Not rated	HW-R1 (passage or privacy set, hinges)	No	NO
ID364	Level 3	3-B2-U011-07 Bathroom / 3-B2-U011-04 Hall	Interior door, single swing 2'-8" x 6'-8"	813	2032	35	Single swing	Solid-core wood	Wood, knock-down, Wood	Not rated	HW-R1 (passage or privacy set, hinges)	No	NO

CITY STAMP AREA /
PROFESSIONAL SEAL

NOT FOR CONSTRUCTION

FIRM
NativeBIM showcase

PROJECT
Podium multifamily (illustrative)
No site: illustrative model

CLIENT
Illustrative model, no client

REVISIONS

NO.	DATE	DESCRIPTION

DATE 2026-10-27
SCALE AS NOTED
PROJECT NO. SHW-10
PHASE Illustrative

SHEET TITLE
DOOR SCHEDULE

SHEET NUMBER
A-614

DOOR SCHEDULE (CONT.)

MARK	LEVEL	LOCATION	DOOR TYPE	WIDTH (MM)	HEIGHT (MM)	THICK. (MM)	OPERATION	DOOR MATERIAL / FINISH	FRAME	FIRE RATING	HARDWARE SET	SMOKE SEAL	EXTERIOR
PD012	Level 3	3-B1-U001-01 Living / dining	Patio door, sliding 6'-0" x 6'-8"	1829	2032	45	Sliding	Vinyl and insulated low-e glass, tempered	Vinyl, sliding, Vinyl	Not rated	HW-P1 (sliding latch, keeper, screen)	No	YES
PD013	Level 3	3-B1-U002-01 Living / dining	Patio door, sliding 6'-0" x 6'-8"	1829	2032	45	Sliding	Vinyl and insulated low-e glass, tempered	Vinyl, sliding, Vinyl	Not rated	HW-P1 (sliding latch, keeper, screen)	No	YES
PD014	Level 3	3-B1-U003-04 Living / kitchen	Patio door, sliding 6'-0" x 6'-8"	1829	2032	45	Sliding	Vinyl and insulated low-e glass, tempered	Vinyl, sliding, Vinyl	Not rated	HW-P1 (sliding latch, keeper, screen)	No	YES
PD015	Level 3	3-B1-U004-01 Living / dining	Patio door, sliding 6'-0" x 6'-8"	1829	2032	45	Sliding	Vinyl and insulated low-e glass, tempered	Vinyl, sliding, Vinyl	Not rated	HW-P1 (sliding latch, keeper, screen)	No	YES
PD016	Level 3	3-B1-U005-01 Living / dining	Patio door, sliding 6'-0" x 6'-8"	1829	2032	45	Sliding	Vinyl and insulated low-e glass, tempered	Vinyl, sliding, Vinyl	Not rated	HW-P1 (sliding latch, keeper, screen)	No	YES
PD017	Level 3	3-B1-U006-04 Living / kitchen	Patio door, sliding 6'-0" x 6'-8"	1829	2032	45	Sliding	Vinyl and insulated low-e glass, tempered	Vinyl, sliding, Vinyl	Not rated	HW-P1 (sliding latch, keeper, screen)	No	YES
PD018	Level 3	3-B1-U007-01 Living / kitchen	Patio door, sliding 6'-0" x 6'-8"	1829	2032	45	Sliding	Vinyl and insulated low-e glass, tempered	Vinyl, sliding, Vinyl	Not rated	HW-P1 (sliding latch, keeper, screen)	No	YES
PD019	Level 3	3-B1-U008-01 Living / kitchen	Patio door, sliding 6'-0" x 6'-8"	1829	2032	45	Sliding	Vinyl and insulated low-e glass, tempered	Vinyl, sliding, Vinyl	Not rated	HW-P1 (sliding latch, keeper, screen)	No	YES
PD020	Level 3	3-B1-U009-01 Living / kitchen	Patio door, sliding 6'-0" x 6'-8"	1829	2032	45	Sliding	Vinyl and insulated low-e glass, tempered	Vinyl, sliding, Vinyl	Not rated	HW-P1 (sliding latch, keeper, screen)	No	YES
PD021	Level 3	3-B1-U010-01 Living / kitchen	Patio door, sliding 6'-0" x 6'-8"	1829	2032	45	Sliding	Vinyl and insulated low-e glass, tempered	Vinyl, sliding, Vinyl	Not rated	HW-P1 (sliding latch, keeper, screen)	No	YES
PD022	Level 3	3-B1-U011-01 Living / kitchen	Patio door, sliding 6'-0" x 6'-8"	1829	2032	45	Sliding	Vinyl and insulated low-e glass, tempered	Vinyl, sliding, Vinyl	Not rated	HW-P1 (sliding latch, keeper, screen)	No	YES
PD045	Level 3	3-B2-U001-01 Living / dining	Patio door, sliding 6'-0" x 6'-8"	1829	2032	45	Sliding	Vinyl and insulated low-e glass, tempered	Vinyl, sliding, Vinyl	Not rated	HW-P1 (sliding latch, keeper, screen)	No	YES
PD046	Level 3	3-B2-U002-01 Living / dining	Patio door, sliding 6'-0" x 6'-8"	1829	2032	45	Sliding	Vinyl and insulated low-e glass, tempered	Vinyl, sliding, Vinyl	Not rated	HW-P1 (sliding latch, keeper, screen)	No	YES
PD047	Level 3	3-B2-U003-04 Living / kitchen	Patio door, sliding 6'-0" x 6'-8"	1829	2032	45	Sliding	Vinyl and insulated low-e glass, tempered	Vinyl, sliding, Vinyl	Not rated	HW-P1 (sliding latch, keeper, screen)	No	YES
PD048	Level 3	3-B2-U004-01 Living / dining	Patio door, sliding 6'-0" x 6'-8"	1829	2032	45	Sliding	Vinyl and insulated low-e glass, tempered	Vinyl, sliding, Vinyl	Not rated	HW-P1 (sliding latch, keeper, screen)	No	YES
PD049	Level 3	3-B2-U005-01 Living / dining	Patio door, sliding 6'-0" x 6'-8"	1829	2032	45	Sliding	Vinyl and insulated low-e glass, tempered	Vinyl, sliding, Vinyl	Not rated	HW-P1 (sliding latch, keeper, screen)	No	YES
PD050	Level 3	3-B2-U006-04 Living / kitchen	Patio door, sliding 6'-0" x 6'-8"	1829	2032	45	Sliding	Vinyl and insulated low-e glass, tempered	Vinyl, sliding, Vinyl	Not rated	HW-P1 (sliding latch, keeper, screen)	No	YES
PD051	Level 3	3-B2-U007-01 Living / kitchen	Patio door, sliding 6'-0" x 6'-8"	1829	2032	45	Sliding	Vinyl and insulated low-e glass, tempered	Vinyl, sliding, Vinyl	Not rated	HW-P1 (sliding latch, keeper, screen)	No	YES
PD052	Level 3	3-B2-U008-01 Living / kitchen	Patio door, sliding 6'-0" x 6'-8"	1829	2032	45	Sliding	Vinyl and insulated low-e glass, tempered	Vinyl, sliding, Vinyl	Not rated	HW-P1 (sliding latch, keeper, screen)	No	YES
PD053	Level 3	3-B2-U009-01 Living / kitchen	Patio door, sliding 6'-0" x 6'-8"	1829	2032	45	Sliding	Vinyl and insulated low-e glass, tempered	Vinyl, sliding, Vinyl	Not rated	HW-P1 (sliding latch, keeper, screen)	No	YES
PD054	Level 3	3-B2-U010-01 Living / kitchen	Patio door, sliding 6'-0" x 6'-8"	1829	2032	45	Sliding	Vinyl and insulated low-e glass, tempered	Vinyl, sliding, Vinyl	Not rated	HW-P1 (sliding latch, keeper, screen)	No	YES
PD055	Level 3	3-B2-U011-01 Living / kitchen	Patio door, sliding 6'-0" x 6'-8"	1829	2032	45	Sliding	Vinyl and insulated low-e glass, tempered	Vinyl, sliding, Vinyl	Not rated	HW-P1 (sliding latch, keeper, screen)	No	YES
CD100	Level 4	4-B1-U001-06 Hall / 4-B1-U001-07 Hall closet	Closet door, single swing 2'-0" x 6'-8"	610	2032	35	Single swing	Hollow-core wood	Wood, knock-down, Wood	Not rated	HW-R2 (dummy knob, hinges)	No	NO
CD101	Level 4	4-B1-U001-06 Hall / 4-B1-U001-08 Laundry	Closet door, single swing 2'-0" x 6'-8"	610	2032	35	Single swing	Hollow-core wood	Wood, knock-down, Wood	Not rated	HW-R2 (dummy knob, hinges)	No	NO
CD102	Level 4	4-B1-U001-05 Bedroom 2 / 4-B1-U001-10 Walk-in closet	Closet door, single swing 2'-0" x 6'-8"	610	2032	35	Single swing	Hollow-core wood	Wood, knock-down, Wood	Not rated	HW-R2 (dummy knob, hinges)	No	NO
CD103	Level 4	4-B1-U001-04 Bedroom 1 / 4-B1-U001-12 Closet	Closet door, single swing 2'-0" x 6'-8"	610	2032	35	Single swing	Hollow-core wood	Wood, knock-down, Wood	Not rated	HW-R2 (dummy knob, hinges)	No	NO
CD104	Level 4	4-B1-U002-07 Hall closet / 4-B1-U002-06 Hall	Closet door, single swing 2'-0" x 6'-8"	610	2032	35	Single swing	Hollow-core wood	Wood, knock-down, Wood	Not rated	HW-R2 (dummy knob, hinges)	No	NO
CD105	Level 4	4-B1-U002-06 Hall / 4-B1-U002-08 Laundry	Closet door, single swing 2'-0" x 6'-8"	610	2032	35	Single swing	Hollow-core wood	Wood, knock-down, Wood	Not rated	HW-R2 (dummy knob, hinges)	No	NO
CD106	Level 4	4-B1-U002-05 Bedroom 2 / 4-B1-U002-10 Walk-in closet	Closet door, single swing 2'-0" x 6'-8"	610	2032	35	Single swing	Hollow-core wood	Wood, knock-down, Wood	Not rated	HW-R2 (dummy knob, hinges)	No	NO
CD107	Level 4	4-B1-U002-04 Bedroom 1 / 4-B1-U002-12 Closet	Closet door, single swing 2'-0" x 6'-8"	610	2032	35	Single swing	Hollow-core wood	Wood, knock-down, Wood	Not rated	HW-R2 (dummy knob, hinges)	No	NO
CD108	Level 4	4-B1-U003-02 Entry / 4-B1-U003-03 Closet	Closet door, single swing 2'-0" x 6'-8"	610	2032	35	Single swing	Hollow-core wood	Wood, knock-down, Wood	Not rated	HW-R2 (dummy knob, hinges)	No	NO
CD109	Level 4	4-B1-U004-07 Hall closet / 4-B1-U004-06 Hall	Closet door, single swing 2'-0" x 6'-8"	610	2032	35	Single swing	Hollow-core wood	Wood, knock-down, Wood	Not rated	HW-R2 (dummy knob, hinges)	No	NO
CD110	Level 4	4-B1-U004-06 Hall / 4-B1-U004-08 Laundry	Closet door, single swing 2'-0" x 6'-8"	610	2032	35	Single swing	Hollow-core wood	Wood, knock-down, Wood	Not rated	HW-R2 (dummy knob, hinges)	No	NO
CD111	Level 4	4-B1-U004-05 Bedroom 2 / 4-B1-U004-10 Walk-in closet	Closet door, single swing 2'-0" x 6'-8"	610	2032	35	Single swing	Hollow-core wood	Wood, knock-down, Wood	Not rated	HW-R2 (dummy knob, hinges)	No	NO
CD112	Level 4	4-B1-U004-04 Bedroom 1 / 4-B1-U004-12 Closet	Closet door, single swing 2'-0" x 6'-8"	610	2032	35	Single swing	Hollow-core wood	Wood, knock-down, Wood	Not rated	HW-R2 (dummy knob, hinges)	No	NO
CD113	Level 4	4-B1-U005-06 Hall / 4-B1-U005-07 Hall closet	Closet door, single swing 2'-0" x 6'-8"	610	2032	35	Single swing	Hollow-core wood	Wood, knock-down, Wood	Not rated	HW-R2 (dummy knob, hinges)	No	NO
CD114	Level 4	4-B1-U005-06 Hall / 4-B1-U005-08 Laundry	Closet door, single swing 2'-0" x 6'-8"	610	2032	35	Single swing	Hollow-core wood	Wood, knock-down, Wood	Not rated	HW-R2 (dummy knob, hinges)	No	NO
CD115	Level 4	4-B1-U005-05 Bedroom 2 / 4-B1-U005-10 Walk-in closet	Closet door, single swing 2'-0" x 6'-8"	610	2032	35	Single swing	Hollow-core wood	Wood, knock-down, Wood	Not rated	HW-R2 (dummy knob, hinges)	No	NO
CD116	Level 4	4-B1-U005-04 Bedroom 1 / 4-B1-U005-12 Closet	Closet door, single swing 2'-0" x 6'-8"	610	2032	35	Single swing	Hollow-core wood	Wood, knock-down, Wood	Not rated	HW-R2 (dummy knob, hinges)	No	NO
CD117	Level 4	4-B1-U006-03 Closet / 4-B1-U006-02 Entry	Closet door, single swing 2'-0" x 6'-8"	610	2032	35	Single swing	Hollow-core wood	Wood, knock-down, Wood	Not rated	HW-R2 (dummy knob, hinges)	No	NO
CD118	Level 4	4-B1-U007-05 Hall closet / 4-B1-U007-04 Hall	Closet door, single swing 2'-0" x 6'-8"	610	2032	35	Single swing	Hollow-core wood	Wood, knock-down, Wood	Not rated	HW-R2 (dummy knob, hinges)	No	NO

CITY STAMP AREA /
PROFESSIONAL SEAL

NOT FOR CONSTRUCTION

FIRM
NativeBIM showcase

PROJECT
Podium multifamily (illustrative)
No site: illustrative model

CLIENT
Illustrative model, no client

REVISIONS

NO.	DATE	DESCRIPTION

DATE 2026-10-27
SCALE AS NOTED
PROJECT NO. SHW-10
PHASE Illustrative

SHEET TITLE
DOOR SCHEDULE

SHEET NUMBER
A-615

DOOR SCHEDULE (CONT.)

MARK	LEVEL	LOCATION	DOOR TYPE	WIDTH (MM)	HEIGHT (MM)	THICK. (MM)	OPERATION	DOOR MATERIAL / FINISH	FRAME	FIRE RATING	HARDWARE SET	SMOKE SEAL	EXTERIOR
CD119	Level 4	4-B1-U007-06 Laundry / 4-B1-U007-04 Hall	Closet door, single swing 2'-0" x 6'-8"	610	2032	35	Single swing	Hollow-core wood	Wood, knock-down, Wood	Not rated	HW-R2 (dummy knob, hinges)	No	NO
CD120	Level 4	4-B1-U007-08 Closet / 4-B1-U007-03 Bedroom	Closet door, single swing 2'-0" x 6'-8"	610	2032	35	Single swing	Hollow-core wood	Wood, knock-down, Wood	Not rated	HW-R2 (dummy knob, hinges)	No	NO
CD121	Level 4	4-B1-U008-04 Hall / 4-B1-U008-05 Hall closet	Closet door, single swing 2'-0" x 6'-8"	610	2032	35	Single swing	Hollow-core wood	Wood, knock-down, Wood	Not rated	HW-R2 (dummy knob, hinges)	No	NO
CD122	Level 4	4-B1-U008-06 Laundry / 4-B1-U008-04 Hall	Closet door, single swing 2'-0" x 6'-8"	610	2032	35	Single swing	Hollow-core wood	Wood, knock-down, Wood	Not rated	HW-R2 (dummy knob, hinges)	No	NO
CD123	Level 4	4-B1-U008-08 Closet / 4-B1-U008-03 Bedroom	Closet door, single swing 2'-0" x 6'-8"	610	2032	35	Single swing	Hollow-core wood	Wood, knock-down, Wood	Not rated	HW-R2 (dummy knob, hinges)	No	NO
CD124	Level 4	4-B1-U009-05 Hall closet / 4-B1-U009-04 Hall	Closet door, single swing 2'-0" x 6'-8"	610	2032	35	Single swing	Hollow-core wood	Wood, knock-down, Wood	Not rated	HW-R2 (dummy knob, hinges)	No	NO
CD125	Level 4	4-B1-U009-06 Laundry / 4-B1-U009-04 Hall	Closet door, single swing 2'-0" x 6'-8"	610	2032	35	Single swing	Hollow-core wood	Wood, knock-down, Wood	Not rated	HW-R2 (dummy knob, hinges)	No	NO
CD126	Level 4	4-B1-U009-08 Closet / 4-B1-U009-03 Bedroom	Closet door, single swing 2'-0" x 6'-8"	610	2032	35	Single swing	Hollow-core wood	Wood, knock-down, Wood	Not rated	HW-R2 (dummy knob, hinges)	No	NO
CD127	Level 4	4-B1-U010-04 Hall / 4-B1-U010-05 Hall closet	Closet door, single swing 2'-0" x 6'-8"	610	2032	35	Single swing	Hollow-core wood	Wood, knock-down, Wood	Not rated	HW-R2 (dummy knob, hinges)	No	NO
CD128	Level 4	4-B1-U010-06 Laundry / 4-B1-U010-04 Hall	Closet door, single swing 2'-0" x 6'-8"	610	2032	35	Single swing	Hollow-core wood	Wood, knock-down, Wood	Not rated	HW-R2 (dummy knob, hinges)	No	NO
CD129	Level 4	4-B1-U010-08 Closet / 4-B1-U010-03 Bedroom	Closet door, single swing 2'-0" x 6'-8"	610	2032	35	Single swing	Hollow-core wood	Wood, knock-down, Wood	Not rated	HW-R2 (dummy knob, hinges)	No	NO
CD130	Level 4	4-B1-U011-05 Hall closet / 4-B1-U011-04 Hall	Closet door, single swing 2'-0" x 6'-8"	610	2032	35	Single swing	Hollow-core wood	Wood, knock-down, Wood	Not rated	HW-R2 (dummy knob, hinges)	No	NO
CD131	Level 4	4-B1-U011-06 Laundry / 4-B1-U011-04 Hall	Closet door, single swing 2'-0" x 6'-8"	610	2032	35	Single swing	Hollow-core wood	Wood, knock-down, Wood	Not rated	HW-R2 (dummy knob, hinges)	No	NO
CD132	Level 4	4-B1-U011-08 Closet / 4-B1-U011-03 Bedroom	Closet door, single swing 2'-0" x 6'-8"	610	2032	35	Single swing	Hollow-core wood	Wood, knock-down, Wood	Not rated	HW-R2 (dummy knob, hinges)	No	NO
CD232	Level 4	4-B2-U001-06 Hall / 4-B2-U001-07 Hall closet	Closet door, single swing 2'-0" x 6'-8"	610	2032	35	Single swing	Hollow-core wood	Wood, knock-down, Wood	Not rated	HW-R2 (dummy knob, hinges)	No	NO
CD233	Level 4	4-B2-U001-06 Hall / 4-B2-U001-08 Laundry	Closet door, single swing 2'-0" x 6'-8"	610	2032	35	Single swing	Hollow-core wood	Wood, knock-down, Wood	Not rated	HW-R2 (dummy knob, hinges)	No	NO
CD234	Level 4	4-B2-U001-05 Bedroom 2 / 4-B2-U001-10 Walk-in closet	Closet door, single swing 2'-0" x 6'-8"	610	2032	35	Single swing	Hollow-core wood	Wood, knock-down, Wood	Not rated	HW-R2 (dummy knob, hinges)	No	NO
CD235	Level 4	4-B2-U001-04 Bedroom 1 / 4-B2-U001-12 Closet	Closet door, single swing 2'-0" x 6'-8"	610	2032	35	Single swing	Hollow-core wood	Wood, knock-down, Wood	Not rated	HW-R2 (dummy knob, hinges)	No	NO
CD236	Level 4	4-B2-U002-07 Hall closet / 4-B2-U002-06 Hall	Closet door, single swing 2'-0" x 6'-8"	610	2032	35	Single swing	Hollow-core wood	Wood, knock-down, Wood	Not rated	HW-R2 (dummy knob, hinges)	No	NO
CD237	Level 4	4-B2-U002-06 Hall / 4-B2-U002-08 Laundry	Closet door, single swing 2'-0" x 6'-8"	610	2032	35	Single swing	Hollow-core wood	Wood, knock-down, Wood	Not rated	HW-R2 (dummy knob, hinges)	No	NO
CD238	Level 4	4-B2-U002-05 Bedroom 2 / 4-B2-U002-10 Walk-in closet	Closet door, single swing 2'-0" x 6'-8"	610	2032	35	Single swing	Hollow-core wood	Wood, knock-down, Wood	Not rated	HW-R2 (dummy knob, hinges)	No	NO
CD239	Level 4	4-B2-U002-04 Bedroom 1 / 4-B2-U002-12 Closet	Closet door, single swing 2'-0" x 6'-8"	610	2032	35	Single swing	Hollow-core wood	Wood, knock-down, Wood	Not rated	HW-R2 (dummy knob, hinges)	No	NO
CD240	Level 4	4-B2-U003-02 Entry / 4-B2-U003-03 Closet	Closet door, single swing 2'-0" x 6'-8"	610	2032	35	Single swing	Hollow-core wood	Wood, knock-down, Wood	Not rated	HW-R2 (dummy knob, hinges)	No	NO
CD241	Level 4	4-B2-U004-07 Hall closet / 4-B2-U004-06 Hall	Closet door, single swing 2'-0" x 6'-8"	610	2032	35	Single swing	Hollow-core wood	Wood, knock-down, Wood	Not rated	HW-R2 (dummy knob, hinges)	No	NO
CD242	Level 4	4-B2-U004-06 Hall / 4-B2-U004-08 Laundry	Closet door, single swing 2'-0" x 6'-8"	610	2032	35	Single swing	Hollow-core wood	Wood, knock-down, Wood	Not rated	HW-R2 (dummy knob, hinges)	No	NO
CD243	Level 4	4-B2-U004-05 Bedroom 2 / 4-B2-U004-10 Walk-in closet	Closet door, single swing 2'-0" x 6'-8"	610	2032	35	Single swing	Hollow-core wood	Wood, knock-down, Wood	Not rated	HW-R2 (dummy knob, hinges)	No	NO
CD244	Level 4	4-B2-U004-04 Bedroom 1 / 4-B2-U004-12 Closet	Closet door, single swing 2'-0" x 6'-8"	610	2032	35	Single swing	Hollow-core wood	Wood, knock-down, Wood	Not rated	HW-R2 (dummy knob, hinges)	No	NO
CD245	Level 4	4-B2-U005-06 Hall / 4-B2-U005-07 Hall closet	Closet door, single swing 2'-0" x 6'-8"	610	2032	35	Single swing	Hollow-core wood	Wood, knock-down, Wood	Not rated	HW-R2 (dummy knob, hinges)	No	NO
CD246	Level 4	4-B2-U005-06 Hall / 4-B2-U005-08 Laundry	Closet door, single swing 2'-0" x 6'-8"	610	2032	35	Single swing	Hollow-core wood	Wood, knock-down, Wood	Not rated	HW-R2 (dummy knob, hinges)	No	NO
CD247	Level 4	4-B2-U005-05 Bedroom 2 / 4-B2-U005-10 Walk-in closet	Closet door, single swing 2'-0" x 6'-8"	610	2032	35	Single swing	Hollow-core wood	Wood, knock-down, Wood	Not rated	HW-R2 (dummy knob, hinges)	No	NO
CD248	Level 4	4-B2-U005-04 Bedroom 1 / 4-B2-U005-12 Closet	Closet door, single swing 2'-0" x 6'-8"	610	2032	35	Single swing	Hollow-core wood	Wood, knock-down, Wood	Not rated	HW-R2 (dummy knob, hinges)	No	NO
CD249	Level 4	4-B2-U006-03 Closet / 4-B2-U006-02 Entry	Closet door, single swing 2'-0" x 6'-8"	610	2032	35	Single swing	Hollow-core wood	Wood, knock-down, Wood	Not rated	HW-R2 (dummy knob, hinges)	No	NO
CD250	Level 4	4-B2-U007-05 Hall closet / 4-B2-U007-04 Hall	Closet door, single swing 2'-0" x 6'-8"	610	2032	35	Single swing	Hollow-core wood	Wood, knock-down, Wood	Not rated	HW-R2 (dummy knob, hinges)	No	NO
CD251	Level 4	4-B2-U007-06 Laundry / 4-B2-U007-04 Hall	Closet door, single swing 2'-0" x 6'-8"	610	2032	35	Single swing	Hollow-core wood	Wood, knock-down, Wood	Not rated	HW-R2 (dummy knob, hinges)	No	NO
CD252	Level 4	4-B2-U007-08 Closet / 4-B2-U007-03 Bedroom	Closet door, single swing 2'-0" x 6'-8"	610	2032	35	Single swing	Hollow-core wood	Wood, knock-down, Wood	Not rated	HW-R2 (dummy knob, hinges)	No	NO
CD253	Level 4	4-B2-U008-04 Hall / 4-B2-U008-05 Hall closet	Closet door, single swing 2'-0" x 6'-8"	610	2032	35	Single swing	Hollow-core wood	Wood, knock-down, Wood	Not rated	HW-R2 (dummy knob, hinges)	No	NO
CD254	Level 4	4-B2-U008-06 Laundry / 4-B2-U008-04 Hall	Closet door, single swing 2'-0" x 6'-8"	610	2032	35	Single swing	Hollow-core wood	Wood, knock-down, Wood	Not rated	HW-R2 (dummy knob, hinges)	No	NO
CD255	Level 4	4-B2-U008-08 Closet / 4-B2-U008-03 Bedroom	Closet door, single swing 2'-0" x 6'-8"	610	2032	35	Single swing	Hollow-core wood	Wood, knock-down, Wood	Not rated	HW-R2 (dummy knob, hinges)	No	NO
CD256	Level 4	4-B2-U009-05 Hall closet / 4-B2-U009-04 Hall	Closet door, single swing 2'-0" x 6'-8"	610	2032	35	Single swing	Hollow-core wood	Wood, knock-down, Wood	Not rated	HW-R2 (dummy knob, hinges)	No	NO
CD257	Level 4	4-B2-U009-06 Laundry / 4-B2-U009-04 Hall	Closet door, single swing 2'-0" x 6'-8"	610	2032	35	Single swing	Hollow-core wood	Wood, knock-down, Wood	Not rated	HW-R2 (dummy knob, hinges)	No	NO
CD258	Level 4	4-B2-U009-08 Closet / 4-B2-U009-03 Bedroom	Closet door, single swing 2'-0" x 6'-8"	610	2032	35	Single swing	Hollow-core wood	Wood, knock-down, Wood	Not rated	HW-R2 (dummy knob, hinges)	No	NO

CITY STAMP AREA /
PROFESSIONAL SEAL

NOT FOR CONSTRUCTION

FIRM
NativeBIM showcase

PROJECT
Podium multifamily (illustrative)
No site: illustrative model

CLIENT
Illustrative model, no client

REVISIONS

NO.	DATE	DESCRIPTION

DATE 2026-10-27
SCALE AS NOTED
PROJECT NO. SHW-10
PHASE Illustrative

SHEET TITLE
DOOR SCHEDULE

SHEET NUMBER
A-616

DOOR SCHEDULE (CONT.)

MARK	LEVEL	LOCATION	DOOR TYPE	WIDTH (MM)	HEIGHT (MM)	THICK. (MM)	OPERATION	DOOR MATERIAL / FINISH	FRAME	FIRE RATING	HARDWARE SET	SMOKE SEAL	EXTERIOR
CD259	Level 4	4-B2-U010-04 Hall / 4-B2-U010-05 Hall closet	Closet door, single swing 2'-0" x 6'-8"	610	2032	35	Single swing	Hollow-core wood	Wood, knock-down, Wood	Not rated	HW-R2 (dummy knob, hinges)	No	NO
CD260	Level 4	4-B2-U010-06 Laundry / 4-B2-U010-04 Hall	Closet door, single swing 2'-0" x 6'-8"	610	2032	35	Single swing	Hollow-core wood	Wood, knock-down, Wood	Not rated	HW-R2 (dummy knob, hinges)	No	NO
CD261	Level 4	4-B2-U010-08 Closet / 4-B2-U010-03 Bedroom	Closet door, single swing 2'-0" x 6'-8"	610	2032	35	Single swing	Hollow-core wood	Wood, knock-down, Wood	Not rated	HW-R2 (dummy knob, hinges)	No	NO
CD262	Level 4	4-B2-U011-05 Hall closet / 4-B2-U011-04 Hall	Closet door, single swing 2'-0" x 6'-8"	610	2032	35	Single swing	Hollow-core wood	Wood, knock-down, Wood	Not rated	HW-R2 (dummy knob, hinges)	No	NO
CD263	Level 4	4-B2-U011-06 Laundry / 4-B2-U011-04 Hall	Closet door, single swing 2'-0" x 6'-8"	610	2032	35	Single swing	Hollow-core wood	Wood, knock-down, Wood	Not rated	HW-R2 (dummy knob, hinges)	No	NO
CD264	Level 4	4-B2-U011-08 Closet / 4-B2-U011-03 Bedroom	Closet door, single swing 2'-0" x 6'-8"	610	2032	35	Single swing	Hollow-core wood	Wood, knock-down, Wood	Not rated	HW-R2 (dummy knob, hinges)	No	NO
D67	Level 4	4-B1-U001-03 Entry / 4-B1-CO1a Corridor	Unit entry door 3'-0" x 7'-0"	914	2134	45	Single swing left						NO
D68	Level 4	4-B1-U002-03 Entry / 4-B1-CO1a Corridor	Unit entry door 3'-0" x 7'-0"	914	2134	45	Single swing left						NO
D69	Level 4	4-B1-U003-02 Entry / 4-B1-CO1a Corridor	Unit entry door 3'-0" x 7'-0"	914	2134	45	Single swing left						NO
D70	Level 4	4-B1-U004-03 Entry / 4-B1-CO1b Corridor	Unit entry door 3'-0" x 7'-0"	914	2134	45	Single swing left						NO
D71	Level 4	4-B1-U005-03 Entry / 4-B1-CO1b Corridor	Unit entry door 3'-0" x 7'-0"	914	2134	45	Single swing left						NO
D72	Level 4	4-B1-U006-02 Entry / 4-B1-CO1b Corridor	Unit entry door 3'-0" x 7'-0"	914	2134	45	Single swing left						NO
D73	Level 4	4-B1-CO1a Corridor / 4-B1-U007-02 Entry	Unit entry door 3'-0" x 7'-0"	914	2134	45	Single swing left						NO
D74	Level 4	4-B1-CO1a Corridor / 4-B1-U008-02 Entry	Unit entry door 3'-0" x 7'-0"	914	2134	45	Single swing left						NO
D75	Level 4	4-B1-CO1a Corridor / 4-B1-U009-02 Entry	Unit entry door 3'-0" x 7'-0"	914	2134	45	Single swing left						NO
D76	Level 4	4-B1-CO1b Corridor / 4-B1-U010-02 Entry	Unit entry door 3'-0" x 7'-0"	914	2134	45	Single swing left						NO
D77	Level 4	4-B1-CO1b Corridor / 4-B1-U011-02 Entry	Unit entry door 3'-0" x 7'-0"	914	2134	45	Single swing left						NO
D78	Level 4	4-B2-U001-03 Entry / 4-B2-CO1a Corridor	Unit entry door 3'-0" x 7'-0"	914	2134	45	Single swing left						NO
D79	Level 4	4-B2-U002-03 Entry / 4-B2-CO1a Corridor	Unit entry door 3'-0" x 7'-0"	914	2134	45	Single swing left						NO
D80	Level 4	4-B2-U003-02 Entry / 4-B2-CO1a Corridor	Unit entry door 3'-0" x 7'-0"	914	2134	45	Single swing left						NO
D81	Level 4	4-B2-U004-03 Entry / 4-B2-CO1b Corridor	Unit entry door 3'-0" x 7'-0"	914	2134	45	Single swing left						NO
D82	Level 4	4-B2-U005-03 Entry / 4-B2-CO1b Corridor	Unit entry door 3'-0" x 7'-0"	914	2134	45	Single swing left						NO
D83	Level 4	4-B2-U006-02 Entry / 4-B2-CO1b Corridor	Unit entry door 3'-0" x 7'-0"	914	2134	45	Single swing left						NO
D84	Level 4	4-B2-CO1a Corridor / 4-B2-U007-02 Entry	Unit entry door 3'-0" x 7'-0"	914	2134	45	Single swing left						NO
D85	Level 4	4-B2-CO1a Corridor / 4-B2-U008-02 Entry	Unit entry door 3'-0" x 7'-0"	914	2134	45	Single swing left						NO
D86	Level 4	4-B2-CO1a Corridor / 4-B2-U009-02 Entry	Unit entry door 3'-0" x 7'-0"	914	2134	45	Single swing left						NO
D87	Level 4	4-B2-CO1b Corridor / 4-B2-U010-02 Entry	Unit entry door 3'-0" x 7'-0"	914	2134	45	Single swing left						NO
D88	Level 4	4-B2-CO1b Corridor / 4-B2-U011-02 Entry	Unit entry door 3'-0" x 7'-0"	914	2134	45	Single swing left						NO
ID157	Level 4	4-B1-U001-01 Living / dining / 4-B1-U001-02 Kitchen	Interior door, single swing 2'-8" x 6'-8"	813	2032	35	Single swing	Solid-core wood	Wood, knock-down, Wood	Not rated	HW-R1 (passage or privacy set, hinges)	No	NO
ID158	Level 4	4-B1-U001-01 Living / dining / 4-B1-U001-03 Entry	Interior door, single swing 2'-8" x 6'-8"	813	2032	35	Single swing	Solid-core wood	Wood, knock-down, Wood	Not rated	HW-R1 (passage or privacy set, hinges)	No	NO
ID159	Level 4	4-B1-U001-01 Living / dining / 4-B1-U001-06 Hall	Interior door, single swing 2'-8" x 6'-8"	813	2032	35	Single swing	Solid-core wood	Wood, knock-down, Wood	Not rated	HW-R1 (passage or privacy set, hinges)	No	NO
ID160	Level 4	4-B1-U001-04 Bedroom 1 / 4-B1-U001-06 Hall	Interior door, single swing 2'-8" x 6'-8"	813	2032	35	Single swing	Solid-core wood	Wood, knock-down, Wood	Not rated	HW-R1 (passage or privacy set, hinges)	No	NO
ID161	Level 4	4-B1-U001-05 Bedroom 2 / 4-B1-U001-01 Living / dining	Interior door, single swing 2'-8" x 6'-8"	813	2032	35	Single swing	Solid-core wood	Wood, knock-down, Wood	Not rated	HW-R1 (passage or privacy set, hinges)	No	NO
ID162	Level 4	4-B1-U001-06 Hall / 4-B1-U001-09 Bathroom 1	Interior door, single swing 2'-8" x 6'-8"	813	2032	35	Single swing	Solid-core wood	Wood, knock-down, Wood	Not rated	HW-R1 (passage or privacy set, hinges)	No	NO
ID163	Level 4	4-B1-U001-05 Bedroom 2 / 4-B1-U001-11 Bathroom 2	Interior door, single swing 2'-8" x 6'-8"	813	2032	35	Single swing	Solid-core wood	Wood, knock-down, Wood	Not rated	HW-R1 (passage or privacy set, hinges)	No	NO
ID164	Level 4	4-B1-U002-01 Living / dining / 4-B1-U002-02 Kitchen	Interior door, single swing 2'-8" x 6'-8"	813	2032	35	Single swing	Solid-core wood	Wood, knock-down, Wood	Not rated	HW-R1 (passage or privacy set, hinges)	No	NO
ID165	Level 4	4-B1-U002-01 Living / dining / 4-B1-U002-03 Entry	Interior door, single swing 2'-8" x 6'-8"	813	2032	35	Single swing	Solid-core wood	Wood, knock-down, Wood	Not rated	HW-R1 (passage or privacy set, hinges)	No	NO
ID166	Level 4	4-B1-U002-06 Hall / 4-B1-U002-01 Living / dining	Interior door, single swing 2'-8" x 6'-8"	813	2032	35	Single swing	Solid-core wood	Wood, knock-down, Wood	Not rated	HW-R1 (passage or privacy set, hinges)	No	NO
ID167	Level 4	4-B1-U002-04 Bedroom 1 / 4-B1-U002-06 Hall	Interior door, single swing 2'-8" x 6'-8"	813	2032	35	Single swing	Solid-core wood	Wood, knock-down, Wood	Not rated	HW-R1 (passage or privacy set, hinges)	No	NO
ID168	Level 4	4-B1-U002-01 Living / dining / 4-B1-U002-05 Bedroom 2	Interior door, single swing 2'-8" x 6'-8"	813	2032	35	Single swing	Solid-core wood	Wood, knock-down, Wood	Not rated	HW-R1 (passage or privacy set, hinges)	No	NO
ID169	Level 4	4-B1-U002-06 Hall / 4-B1-U002-09 Bathroom 1	Interior door, single swing 2'-8" x 6'-8"	813	2032	35	Single swing	Solid-core wood	Wood, knock-down, Wood	Not rated	HW-R1 (passage or privacy set, hinges)	No	NO
ID170	Level 4	4-B1-U002-05 Bedroom 2 / 4-B1-U002-11 Bathroom 2	Interior door, single swing 2'-8" x 6'-8"	813	2032	35	Single swing	Solid-core wood	Wood, knock-down, Wood	Not rated	HW-R1 (passage or privacy set, hinges)	No	NO
ID171	Level 4	4-B1-U003-04 Living / kitchen / 4-B1-U003-02 Entry	Interior door, single swing 2'-8" x 6'-8"	813	2032	35	Single swing	Solid-core wood	Wood, knock-down, Wood	Not rated	HW-R1 (passage or privacy set, hinges)	No	NO
ID172	Level 4	4-B1-U003-01 Bathroom / 4-B1-U003-02 Entry	Interior door, single swing 2'-8" x 6'-8"	813	2032	35	Single swing	Solid-core wood	Wood, knock-down, Wood	Not rated	HW-R1 (passage or privacy set, hinges)	No	NO
ID173	Level 4	4-B1-U004-01 Living / dining / 4-B1-U004-02 Kitchen	Interior door, single swing 2'-8" x 6'-8"	813	2032	35	Single swing	Solid-core wood	Wood, knock-down, Wood	Not rated	HW-R1 (passage or privacy set, hinges)	No	NO
ID174	Level 4	4-B1-U004-01 Living / dining / 4-B1-U004-03 Entry	Interior door, single swing 2'-8" x 6'-8"	813	2032	35	Single swing	Solid-core wood	Wood, knock-down, Wood	Not rated	HW-R1 (passage or privacy set, hinges)	No	NO
ID175	Level 4	4-B1-U004-06 Hall / 4-B1-U004-01 Living / dining	Interior door, single swing 2'-8" x 6'-8"	813	2032	35	Single swing	Solid-core wood	Wood, knock-down, Wood	Not rated	HW-R1 (passage or privacy set, hinges)	No	NO
ID176	Level 4	4-B1-U004-04 Bedroom 1 / 4-B1-U004-06 Hall	Interior door, single swing 2'-8" x 6'-8"	813	2032	35	Single swing	Solid-core wood	Wood, knock-down, Wood	Not rated	HW-R1 (passage or privacy set, hinges)	No	NO
ID177	Level 4	4-B1-U004-01 Living / dining / 4-B1-U004-05 Bedroom 2	Interior door, single swing 2'-8" x 6'-8"	813	2032	35	Single swing	Solid-core wood	Wood, knock-down, Wood	Not rated	HW-R1 (passage or privacy set, hinges)	No	NO
ID178	Level 4	4-B1-U004-06 Hall / 4-B1-U004-09 Bathroom 1	Interior door, single swing 2'-8" x 6'-8"	813	2032	35	Single swing	Solid-core wood	Wood, knock-down, Wood	Not rated	HW-R1 (passage or privacy set, hinges)	No	NO

CITY STAMP AREA /
PROFESSIONAL SEAL

NOT FOR CONSTRUCTION

FIRM
NativeBIM showcase

PROJECT
Podium multifamily (illustrative)
No site: illustrative model

CLIENT
Illustrative model, no client

REVISIONS

NO.	DATE	DESCRIPTION

DATE 2026-10-27
SCALE AS NOTED
PROJECT NO. SHW-10
PHASE Illustrative

SHEET TITLE
DOOR SCHEDULE

SHEET NUMBER
A-617

DOOR SCHEDULE (CONT.)

MARK	LEVEL	LOCATION	DOOR TYPE	WIDTH (MM)	HEIGHT (MM)	THICK. (MM)	OPERATION	DOOR MATERIAL / FINISH	FRAME	FIRE RATING	HARDWARE SET	SMOKE SEAL	EXTERIOR
ID179	Level 4	4-B1-U004-05 Bedroom 2 / 4-B1-U004-11 Bathroom 2	Interior door, single swing 2'-8" x 6'-8"	813	2032	35	Single swing	Solid-core wood	Wood, knock-down, Wood	Not rated	HW-R1 (passage or privacy set, hinges)	No	NO
ID180	Level 4	4-B1-U005-01 Living / dining / 4-B1-U005-02 Kitchen	Interior door, single swing 2'-8" x 6'-8"	813	2032	35	Single swing	Solid-core wood	Wood, knock-down, Wood	Not rated	HW-R1 (passage or privacy set, hinges)	No	NO
ID181	Level 4	4-B1-U005-01 Living / dining / 4-B1-U005-03 Entry	Interior door, single swing 2'-8" x 6'-8"	813	2032	35	Single swing	Solid-core wood	Wood, knock-down, Wood	Not rated	HW-R1 (passage or privacy set, hinges)	No	NO
ID182	Level 4	4-B1-U005-01 Living / dining / 4-B1-U005-06 Hall	Interior door, single swing 2'-8" x 6'-8"	813	2032	35	Single swing	Solid-core wood	Wood, knock-down, Wood	Not rated	HW-R1 (passage or privacy set, hinges)	No	NO
ID183	Level 4	4-B1-U005-04 Bedroom 1 / 4-B1-U005-06 Hall	Interior door, single swing 2'-8" x 6'-8"	813	2032	35	Single swing	Solid-core wood	Wood, knock-down, Wood	Not rated	HW-R1 (passage or privacy set, hinges)	No	NO
ID184	Level 4	4-B1-U005-05 Bedroom 2 / 4-B1-U005-01 Living / dining	Interior door, single swing 2'-8" x 6'-8"	813	2032	35	Single swing	Solid-core wood	Wood, knock-down, Wood	Not rated	HW-R1 (passage or privacy set, hinges)	No	NO
ID185	Level 4	4-B1-U005-06 Hall / 4-B1-U005-09 Bathroom 1	Interior door, single swing 2'-8" x 6'-8"	813	2032	35	Single swing	Solid-core wood	Wood, knock-down, Wood	Not rated	HW-R1 (passage or privacy set, hinges)	No	NO
ID186	Level 4	4-B1-U005-05 Bedroom 2 / 4-B1-U005-11 Bathroom 2	Interior door, single swing 2'-8" x 6'-8"	813	2032	35	Single swing	Solid-core wood	Wood, knock-down, Wood	Not rated	HW-R1 (passage or privacy set, hinges)	No	NO
ID187	Level 4	4-B1-U006-04 Living / kitchen / 4-B1-U006-02 Entry	Interior door, single swing 2'-8" x 6'-8"	813	2032	35	Single swing	Solid-core wood	Wood, knock-down, Wood	Not rated	HW-R1 (passage or privacy set, hinges)	No	NO
ID188	Level 4	4-B1-U006-02 Entry / 4-B1-U006-01 Bathroom	Interior door, single swing 2'-8" x 6'-8"	813	2032	35	Single swing	Solid-core wood	Wood, knock-down, Wood	Not rated	HW-R1 (passage or privacy set, hinges)	No	NO
ID189	Level 4	4-B1-U007-02 Entry / 4-B1-U007-01 Living / kitchen	Interior door, single swing 2'-8" x 6'-8"	813	2032	35	Single swing	Solid-core wood	Wood, knock-down, Wood	Not rated	HW-R1 (passage or privacy set, hinges)	No	NO
ID190	Level 4	4-B1-U007-04 Hall / 4-B1-U007-01 Living / kitchen	Interior door, single swing 2'-8" x 6'-8"	813	2032	35	Single swing	Solid-core wood	Wood, knock-down, Wood	Not rated	HW-R1 (passage or privacy set, hinges)	No	NO
ID191	Level 4	4-B1-U007-04 Hall / 4-B1-U007-03 Bedroom	Interior door, single swing 2'-8" x 6'-8"	813	2032	35	Single swing	Solid-core wood	Wood, knock-down, Wood	Not rated	HW-R1 (passage or privacy set, hinges)	No	NO
ID192	Level 4	4-B1-U007-07 Bathroom / 4-B1-U007-04 Hall	Interior door, single swing 2'-8" x 6'-8"	813	2032	35	Single swing	Solid-core wood	Wood, knock-down, Wood	Not rated	HW-R1 (passage or privacy set, hinges)	No	NO
ID193	Level 4	4-B1-U008-01 Living / kitchen / 4-B1-U008-02 Entry	Interior door, single swing 2'-8" x 6'-8"	813	2032	35	Single swing	Solid-core wood	Wood, knock-down, Wood	Not rated	HW-R1 (passage or privacy set, hinges)	No	NO
ID194	Level 4	4-B1-U008-01 Living / kitchen / 4-B1-U008-04 Hall	Interior door, single swing 2'-8" x 6'-8"	813	2032	35	Single swing	Solid-core wood	Wood, knock-down, Wood	Not rated	HW-R1 (passage or privacy set, hinges)	No	NO
ID195	Level 4	4-B1-U008-04 Hall / 4-B1-U008-03 Bedroom	Interior door, single swing 2'-8" x 6'-8"	813	2032	35	Single swing	Solid-core wood	Wood, knock-down, Wood	Not rated	HW-R1 (passage or privacy set, hinges)	No	NO
ID196	Level 4	4-B1-U008-07 Bathroom / 4-B1-U008-04 Hall	Interior door, single swing 2'-8" x 6'-8"	813	2032	35	Single swing	Solid-core wood	Wood, knock-down, Wood	Not rated	HW-R1 (passage or privacy set, hinges)	No	NO
ID197	Level 4	4-B1-U009-02 Entry / 4-B1-U009-01 Living / kitchen	Interior door, single swing 2'-8" x 6'-8"	813	2032	35	Single swing	Solid-core wood	Wood, knock-down, Wood	Not rated	HW-R1 (passage or privacy set, hinges)	No	NO
ID198	Level 4	4-B1-U009-04 Hall / 4-B1-U009-01 Living / kitchen	Interior door, single swing 2'-8" x 6'-8"	813	2032	35	Single swing	Solid-core wood	Wood, knock-down, Wood	Not rated	HW-R1 (passage or privacy set, hinges)	No	NO
ID199	Level 4	4-B1-U009-04 Hall / 4-B1-U009-03 Bedroom	Interior door, single swing 2'-8" x 6'-8"	813	2032	35	Single swing	Solid-core wood	Wood, knock-down, Wood	Not rated	HW-R1 (passage or privacy set, hinges)	No	NO
ID200	Level 4	4-B1-U009-07 Bathroom / 4-B1-U009-04 Hall	Interior door, single swing 2'-8" x 6'-8"	813	2032	35	Single swing	Solid-core wood	Wood, knock-down, Wood	Not rated	HW-R1 (passage or privacy set, hinges)	No	NO
ID201	Level 4	4-B1-U010-01 Living / kitchen / 4-B1-U010-02 Entry	Interior door, single swing 2'-8" x 6'-8"	813	2032	35	Single swing	Solid-core wood	Wood, knock-down, Wood	Not rated	HW-R1 (passage or privacy set, hinges)	No	NO
ID202	Level 4	4-B1-U010-01 Living / kitchen / 4-B1-U010-04 Hall	Interior door, single swing 2'-8" x 6'-8"	813	2032	35	Single swing	Solid-core wood	Wood, knock-down, Wood	Not rated	HW-R1 (passage or privacy set, hinges)	No	NO
ID203	Level 4	4-B1-U010-04 Hall / 4-B1-U010-03 Bedroom	Interior door, single swing 2'-8" x 6'-8"	813	2032	35	Single swing	Solid-core wood	Wood, knock-down, Wood	Not rated	HW-R1 (passage or privacy set, hinges)	No	NO
ID204	Level 4	4-B1-U010-07 Bathroom / 4-B1-U010-04 Hall	Interior door, single swing 2'-8" x 6'-8"	813	2032	35	Single swing	Solid-core wood	Wood, knock-down, Wood	Not rated	HW-R1 (passage or privacy set, hinges)	No	NO
ID205	Level 4	4-B1-U011-02 Entry / 4-B1-U011-01 Living / kitchen	Interior door, single swing 2'-8" x 6'-8"	813	2032	35	Single swing	Solid-core wood	Wood, knock-down, Wood	Not rated	HW-R1 (passage or privacy set, hinges)	No	NO
ID206	Level 4	4-B1-U011-04 Hall / 4-B1-U011-01 Living / kitchen	Interior door, single swing 2'-8" x 6'-8"	813	2032	35	Single swing	Solid-core wood	Wood, knock-down, Wood	Not rated	HW-R1 (passage or privacy set, hinges)	No	NO
ID207	Level 4	4-B1-U011-04 Hall / 4-B1-U011-03 Bedroom	Interior door, single swing 2'-8" x 6'-8"	813	2032	35	Single swing	Solid-core wood	Wood, knock-down, Wood	Not rated	HW-R1 (passage or privacy set, hinges)	No	NO
ID208	Level 4	4-B1-U011-07 Bathroom / 4-B1-U011-04 Hall	Interior door, single swing 2'-8" x 6'-8"	813	2032	35	Single swing	Solid-core wood	Wood, knock-down, Wood	Not rated	HW-R1 (passage or privacy set, hinges)	No	NO
ID365	Level 4	4-B2-U001-01 Living / dining / 4-B2-U001-02 Kitchen	Interior door, single swing 2'-8" x 6'-8"	813	2032	35	Single swing	Solid-core wood	Wood, knock-down, Wood	Not rated	HW-R1 (passage or privacy set, hinges)	No	NO
ID366	Level 4	4-B2-U001-01 Living / dining / 4-B2-U001-03 Entry	Interior door, single swing 2'-8" x 6'-8"	813	2032	35	Single swing	Solid-core wood	Wood, knock-down, Wood	Not rated	HW-R1 (passage or privacy set, hinges)	No	NO
ID367	Level 4	4-B2-U001-01 Living / dining / 4-B2-U001-06 Hall	Interior door, single swing 2'-8" x 6'-8"	813	2032	35	Single swing	Solid-core wood	Wood, knock-down, Wood	Not rated	HW-R1 (passage or privacy set, hinges)	No	NO
ID368	Level 4	4-B2-U001-04 Bedroom 1 / 4-B2-U001-06 Hall	Interior door, single swing 2'-8" x 6'-8"	813	2032	35	Single swing	Solid-core wood	Wood, knock-down, Wood	Not rated	HW-R1 (passage or privacy set, hinges)	No	NO
ID369	Level 4	4-B2-U001-05 Bedroom 2 / 4-B2-U001-01 Living / dining	Interior door, single swing 2'-8" x 6'-8"	813	2032	35	Single swing	Solid-core wood	Wood, knock-down, Wood	Not rated	HW-R1 (passage or privacy set, hinges)	No	NO
ID370	Level 4	4-B2-U001-06 Hall / 4-B2-U001-09 Bathroom 1	Interior door, single swing 2'-8" x 6'-8"	813	2032	35	Single swing	Solid-core wood	Wood, knock-down, Wood	Not rated	HW-R1 (passage or privacy set, hinges)	No	NO
ID371	Level 4	4-B2-U001-05 Bedroom 2 / 4-B2-U001-11 Bathroom 2	Interior door, single swing 2'-8" x 6'-8"	813	2032	35	Single swing	Solid-core wood	Wood, knock-down, Wood	Not rated	HW-R1 (passage or privacy set, hinges)	No	NO
ID372	Level 4	4-B2-U002-01 Living / dining / 4-B2-U002-02 Kitchen	Interior door, single swing 2'-8" x 6'-8"	813	2032	35	Single swing	Solid-core wood	Wood, knock-down, Wood	Not rated	HW-R1 (passage or privacy set, hinges)	No	NO
ID373	Level 4	4-B2-U002-01 Living / dining / 4-B2-U002-03 Entry	Interior door, single swing 2'-8" x 6'-8"	813	2032	35	Single swing	Solid-core wood	Wood, knock-down, Wood	Not rated	HW-R1 (passage or privacy set, hinges)	No	NO
ID374	Level 4	4-B2-U002-06 Hall / 4-B2-U002-01 Living / dining	Interior door, single swing 2'-8" x 6'-8"	813	2032	35	Single swing	Solid-core wood	Wood, knock-down, Wood	Not rated	HW-R1 (passage or privacy set, hinges)	No	NO
ID375	Level 4	4-B2-U002-04 Bedroom 1 / 4-B2-U002-06 Hall	Interior door, single swing 2'-8" x 6'-8"	813	2032	35	Single swing	Solid-core wood	Wood, knock-down, Wood	Not rated	HW-R1 (passage or privacy set, hinges)	No	NO

CITY STAMP AREA / PROFESSIONAL SEAL

NOT FOR CONSTRUCTION

FIRM
NativeBIM showcase

PROJECT
Podium multifamily (illustrative)
No site: illustrative model

CLIENT
Illustrative model, no client

REVISIONS

NO.	DATE	DESCRIPTION

DATE 2026-10-27
SCALE AS NOTED
PROJECT NO. SHW-10
PHASE Illustrative

SHEET TITLE
DOOR SCHEDULE

SHEET NUMBER
A-618

DOOR SCHEDULE (CONT.)

MARK	LEVEL	LOCATION	DOOR TYPE	WIDTH (MM)	HEIGHT (MM)	THICK. (MM)	OPERATION	DOOR MATERIAL / FINISH	FRAME	FIRE RATING	HARDWARE SET	SMOKE SEAL	EXTERIOR
ID376	Level 4	4-B2-U002-01 Living / dining / 4-B2-U002-05 Bedroom 2	Interior door, single swing 2'-8" x 6'-8"	813	2032	35	Single swing	Solid-core wood	Wood, knock-down, Wood	Not rated	HW-R1 (passage or privacy set, hinges)	No	NO
ID377	Level 4	4-B2-U002-06 Hall / 4-B2-U002-09 Bathroom 1	Interior door, single swing 2'-8" x 6'-8"	813	2032	35	Single swing	Solid-core wood	Wood, knock-down, Wood	Not rated	HW-R1 (passage or privacy set, hinges)	No	NO
ID378	Level 4	4-B2-U002-05 Bedroom 2 / 4-B2-U002-11 Bathroom 2	Interior door, single swing 2'-8" x 6'-8"	813	2032	35	Single swing	Solid-core wood	Wood, knock-down, Wood	Not rated	HW-R1 (passage or privacy set, hinges)	No	NO
ID379	Level 4	4-B2-U003-04 Living / kitchen / 4-B2-U003-02 Entry	Interior door, single swing 2'-8" x 6'-8"	813	2032	35	Single swing	Solid-core wood	Wood, knock-down, Wood	Not rated	HW-R1 (passage or privacy set, hinges)	No	NO
ID380	Level 4	4-B2-U003-01 Bathroom / 4-B2-U003-02 Entry	Interior door, single swing 2'-8" x 6'-8"	813	2032	35	Single swing	Solid-core wood	Wood, knock-down, Wood	Not rated	HW-R1 (passage or privacy set, hinges)	No	NO
ID381	Level 4	4-B2-U004-01 Living / dining / 4-B2-U004-02 Kitchen	Interior door, single swing 2'-8" x 6'-8"	813	2032	35	Single swing	Solid-core wood	Wood, knock-down, Wood	Not rated	HW-R1 (passage or privacy set, hinges)	No	NO
ID382	Level 4	4-B2-U004-01 Living / dining / 4-B2-U004-03 Entry	Interior door, single swing 2'-8" x 6'-8"	813	2032	35	Single swing	Solid-core wood	Wood, knock-down, Wood	Not rated	HW-R1 (passage or privacy set, hinges)	No	NO
ID383	Level 4	4-B2-U004-06 Hall / 4-B2-U004-01 Living / dining	Interior door, single swing 2'-8" x 6'-8"	813	2032	35	Single swing	Solid-core wood	Wood, knock-down, Wood	Not rated	HW-R1 (passage or privacy set, hinges)	No	NO
ID384	Level 4	4-B2-U004-04 Bedroom 1 / 4-B2-U004-06 Hall	Interior door, single swing 2'-8" x 6'-8"	813	2032	35	Single swing	Solid-core wood	Wood, knock-down, Wood	Not rated	HW-R1 (passage or privacy set, hinges)	No	NO
ID385	Level 4	4-B2-U004-01 Living / dining / 4-B2-U004-05 Bedroom 2	Interior door, single swing 2'-8" x 6'-8"	813	2032	35	Single swing	Solid-core wood	Wood, knock-down, Wood	Not rated	HW-R1 (passage or privacy set, hinges)	No	NO
ID386	Level 4	4-B2-U004-06 Hall / 4-B2-U004-09 Bathroom 1	Interior door, single swing 2'-8" x 6'-8"	813	2032	35	Single swing	Solid-core wood	Wood, knock-down, Wood	Not rated	HW-R1 (passage or privacy set, hinges)	No	NO
ID387	Level 4	4-B2-U004-05 Bedroom 2 / 4-B2-U004-11 Bathroom 2	Interior door, single swing 2'-8" x 6'-8"	813	2032	35	Single swing	Solid-core wood	Wood, knock-down, Wood	Not rated	HW-R1 (passage or privacy set, hinges)	No	NO
ID388	Level 4	4-B2-U005-01 Living / dining / 4-B2-U005-02 Kitchen	Interior door, single swing 2'-8" x 6'-8"	813	2032	35	Single swing	Solid-core wood	Wood, knock-down, Wood	Not rated	HW-R1 (passage or privacy set, hinges)	No	NO
ID389	Level 4	4-B2-U005-01 Living / dining / 4-B2-U005-03 Entry	Interior door, single swing 2'-8" x 6'-8"	813	2032	35	Single swing	Solid-core wood	Wood, knock-down, Wood	Not rated	HW-R1 (passage or privacy set, hinges)	No	NO
ID390	Level 4	4-B2-U005-01 Living / dining / 4-B2-U005-06 Hall	Interior door, single swing 2'-8" x 6'-8"	813	2032	35	Single swing	Solid-core wood	Wood, knock-down, Wood	Not rated	HW-R1 (passage or privacy set, hinges)	No	NO
ID391	Level 4	4-B2-U005-04 Bedroom 1 / 4-B2-U005-06 Hall	Interior door, single swing 2'-8" x 6'-8"	813	2032	35	Single swing	Solid-core wood	Wood, knock-down, Wood	Not rated	HW-R1 (passage or privacy set, hinges)	No	NO
ID392	Level 4	4-B2-U005-05 Bedroom 2 / 4-B2-U005-01 Living / dining	Interior door, single swing 2'-8" x 6'-8"	813	2032	35	Single swing	Solid-core wood	Wood, knock-down, Wood	Not rated	HW-R1 (passage or privacy set, hinges)	No	NO
ID393	Level 4	4-B2-U005-06 Hall / 4-B2-U005-09 Bathroom 1	Interior door, single swing 2'-8" x 6'-8"	813	2032	35	Single swing	Solid-core wood	Wood, knock-down, Wood	Not rated	HW-R1 (passage or privacy set, hinges)	No	NO
ID394	Level 4	4-B2-U005-05 Bedroom 2 / 4-B2-U005-11 Bathroom 2	Interior door, single swing 2'-8" x 6'-8"	813	2032	35	Single swing	Solid-core wood	Wood, knock-down, Wood	Not rated	HW-R1 (passage or privacy set, hinges)	No	NO
ID395	Level 4	4-B2-U006-04 Living / kitchen / 4-B2-U006-02 Entry	Interior door, single swing 2'-8" x 6'-8"	813	2032	35	Single swing	Solid-core wood	Wood, knock-down, Wood	Not rated	HW-R1 (passage or privacy set, hinges)	No	NO
ID396	Level 4	4-B2-U006-02 Entry / 4-B2-U006-01 Bathroom	Interior door, single swing 2'-8" x 6'-8"	813	2032	35	Single swing	Solid-core wood	Wood, knock-down, Wood	Not rated	HW-R1 (passage or privacy set, hinges)	No	NO
ID397	Level 4	4-B2-U007-02 Entry / 4-B2-U007-01 Living / kitchen	Interior door, single swing 2'-8" x 6'-8"	813	2032	35	Single swing	Solid-core wood	Wood, knock-down, Wood	Not rated	HW-R1 (passage or privacy set, hinges)	No	NO
ID398	Level 4	4-B2-U007-04 Hall / 4-B2-U007-01 Living / kitchen	Interior door, single swing 2'-8" x 6'-8"	813	2032	35	Single swing	Solid-core wood	Wood, knock-down, Wood	Not rated	HW-R1 (passage or privacy set, hinges)	No	NO
ID399	Level 4	4-B2-U007-04 Hall / 4-B2-U007-03 Bedroom	Interior door, single swing 2'-8" x 6'-8"	813	2032	35	Single swing	Solid-core wood	Wood, knock-down, Wood	Not rated	HW-R1 (passage or privacy set, hinges)	No	NO
ID400	Level 4	4-B2-U007-07 Bathroom / 4-B2-U007-04 Hall	Interior door, single swing 2'-8" x 6'-8"	813	2032	35	Single swing	Solid-core wood	Wood, knock-down, Wood	Not rated	HW-R1 (passage or privacy set, hinges)	No	NO
ID401	Level 4	4-B2-U008-01 Living / kitchen / 4-B2-U008-02 Entry	Interior door, single swing 2'-8" x 6'-8"	813	2032	35	Single swing	Solid-core wood	Wood, knock-down, Wood	Not rated	HW-R1 (passage or privacy set, hinges)	No	NO
ID402	Level 4	4-B2-U008-01 Living / kitchen / 4-B2-U008-04 Hall	Interior door, single swing 2'-8" x 6'-8"	813	2032	35	Single swing	Solid-core wood	Wood, knock-down, Wood	Not rated	HW-R1 (passage or privacy set, hinges)	No	NO
ID403	Level 4	4-B2-U008-04 Hall / 4-B2-U008-03 Bedroom	Interior door, single swing 2'-8" x 6'-8"	813	2032	35	Single swing	Solid-core wood	Wood, knock-down, Wood	Not rated	HW-R1 (passage or privacy set, hinges)	No	NO
ID404	Level 4	4-B2-U008-07 Bathroom / 4-B2-U008-04 Hall	Interior door, single swing 2'-8" x 6'-8"	813	2032	35	Single swing	Solid-core wood	Wood, knock-down, Wood	Not rated	HW-R1 (passage or privacy set, hinges)	No	NO
ID405	Level 4	4-B2-U009-02 Entry / 4-B2-U009-01 Living / kitchen	Interior door, single swing 2'-8" x 6'-8"	813	2032	35	Single swing	Solid-core wood	Wood, knock-down, Wood	Not rated	HW-R1 (passage or privacy set, hinges)	No	NO
ID406	Level 4	4-B2-U009-04 Hall / 4-B2-U009-01 Living / kitchen	Interior door, single swing 2'-8" x 6'-8"	813	2032	35	Single swing	Solid-core wood	Wood, knock-down, Wood	Not rated	HW-R1 (passage or privacy set, hinges)	No	NO
ID407	Level 4	4-B2-U009-04 Hall / 4-B2-U009-03 Bedroom	Interior door, single swing 2'-8" x 6'-8"	813	2032	35	Single swing	Solid-core wood	Wood, knock-down, Wood	Not rated	HW-R1 (passage or privacy set, hinges)	No	NO
ID408	Level 4	4-B2-U009-07 Bathroom / 4-B2-U009-04 Hall	Interior door, single swing 2'-8" x 6'-8"	813	2032	35	Single swing	Solid-core wood	Wood, knock-down, Wood	Not rated	HW-R1 (passage or privacy set, hinges)	No	NO
ID409	Level 4	4-B2-U010-01 Living / kitchen / 4-B2-U010-02 Entry	Interior door, single swing 2'-8" x 6'-8"	813	2032	35	Single swing	Solid-core wood	Wood, knock-down, Wood	Not rated	HW-R1 (passage or privacy set, hinges)	No	NO
ID410	Level 4	4-B2-U010-01 Living / kitchen / 4-B2-U010-04 Hall	Interior door, single swing 2'-8" x 6'-8"	813	2032	35	Single swing	Solid-core wood	Wood, knock-down, Wood	Not rated	HW-R1 (passage or privacy set, hinges)	No	NO
ID411	Level 4	4-B2-U010-04 Hall / 4-B2-U010-03 Bedroom	Interior door, single swing 2'-8" x 6'-8"	813	2032	35	Single swing	Solid-core wood	Wood, knock-down, Wood	Not rated	HW-R1 (passage or privacy set, hinges)	No	NO
ID412	Level 4	4-B2-U010-07 Bathroom / 4-B2-U010-04 Hall	Interior door, single swing 2'-8" x 6'-8"	813	2032	35	Single swing	Solid-core wood	Wood, knock-down, Wood	Not rated	HW-R1 (passage or privacy set, hinges)	No	NO
ID413	Level 4	4-B2-U011-02 Entry / 4-B2-U011-01 Living / kitchen	Interior door, single swing 2'-8" x 6'-8"	813	2032	35	Single swing	Solid-core wood	Wood, knock-down, Wood	Not rated	HW-R1 (passage or privacy set, hinges)	No	NO
ID414	Level 4	4-B2-U011-04 Hall / 4-B2-U011-01 Living / kitchen	Interior door, single swing 2'-8" x 6'-8"	813	2032	35	Single swing	Solid-core wood	Wood, knock-down, Wood	Not rated	HW-R1 (passage or privacy set, hinges)	No	NO
ID415	Level 4	4-B2-U011-04 Hall / 4-B2-U011-03 Bedroom	Interior door, single swing 2'-8" x 6'-8"	813	2032	35	Single swing	Solid-core wood	Wood, knock-down, Wood	Not rated	HW-R1 (passage or privacy set, hinges)	No	NO
ID416	Level 4	4-B2-U011-07 Bathroom / 4-B2-U011-04 Hall	Interior door, single swing 2'-8" x 6'-8"	813	2032	35	Single swing	Solid-core wood	Wood, knock-down, Wood	Not rated	HW-R1 (passage or privacy set, hinges)	No	NO

CITY STAMP AREA /
PROFESSIONAL SEAL

NOT FOR CONSTRUCTION

FIRM
NativeBIM showcase

PROJECT
Podium multifamily (illustrative)
No site: illustrative model

CLIENT
Illustrative model, no client

REVISIONS

NO.	DATE	DESCRIPTION

DATE 2026-10-27
SCALE AS NOTED
PROJECT NO. SHW-10
PHASE Illustrative

SHEET TITLE
DOOR SCHEDULE

SHEET NUMBER
A-619

DOOR SCHEDULE (CONT.)

MARK	LEVEL	LOCATION	DOOR TYPE	WIDTH (MM)	HEIGHT (MM)	THICK. (MM)	OPERATION	DOOR MATERIAL / FINISH	FRAME	FIRE RATING	HARDWARE SET	SMOKE SEAL	EXTERIOR
PD023	Level 4	4-B1-U001-01 Living / dining	Patio door, sliding 6'-0" x 6'-8"	1829	2032	45	Sliding	Vinyl and insulated low-e glass, tempered	Vinyl, sliding, Vinyl	Not rated	HW-P1 (sliding latch, keeper, screen)	No	YES
PD024	Level 4	4-B1-U002-01 Living / dining	Patio door, sliding 6'-0" x 6'-8"	1829	2032	45	Sliding	Vinyl and insulated low-e glass, tempered	Vinyl, sliding, Vinyl	Not rated	HW-P1 (sliding latch, keeper, screen)	No	YES
PD025	Level 4	4-B1-U003-04 Living / kitchen	Patio door, sliding 6'-0" x 6'-8"	1829	2032	45	Sliding	Vinyl and insulated low-e glass, tempered	Vinyl, sliding, Vinyl	Not rated	HW-P1 (sliding latch, keeper, screen)	No	YES
PD026	Level 4	4-B1-U004-01 Living / dining	Patio door, sliding 6'-0" x 6'-8"	1829	2032	45	Sliding	Vinyl and insulated low-e glass, tempered	Vinyl, sliding, Vinyl	Not rated	HW-P1 (sliding latch, keeper, screen)	No	YES
PD027	Level 4	4-B1-U005-01 Living / dining	Patio door, sliding 6'-0" x 6'-8"	1829	2032	45	Sliding	Vinyl and insulated low-e glass, tempered	Vinyl, sliding, Vinyl	Not rated	HW-P1 (sliding latch, keeper, screen)	No	YES
PD028	Level 4	4-B1-U006-04 Living / kitchen	Patio door, sliding 6'-0" x 6'-8"	1829	2032	45	Sliding	Vinyl and insulated low-e glass, tempered	Vinyl, sliding, Vinyl	Not rated	HW-P1 (sliding latch, keeper, screen)	No	YES
PD029	Level 4	4-B1-U007-01 Living / kitchen	Patio door, sliding 6'-0" x 6'-8"	1829	2032	45	Sliding	Vinyl and insulated low-e glass, tempered	Vinyl, sliding, Vinyl	Not rated	HW-P1 (sliding latch, keeper, screen)	No	YES
PD030	Level 4	4-B1-U008-01 Living / kitchen	Patio door, sliding 6'-0" x 6'-8"	1829	2032	45	Sliding	Vinyl and insulated low-e glass, tempered	Vinyl, sliding, Vinyl	Not rated	HW-P1 (sliding latch, keeper, screen)	No	YES
PD031	Level 4	4-B1-U009-01 Living / kitchen	Patio door, sliding 6'-0" x 6'-8"	1829	2032	45	Sliding	Vinyl and insulated low-e glass, tempered	Vinyl, sliding, Vinyl	Not rated	HW-P1 (sliding latch, keeper, screen)	No	YES
PD032	Level 4	4-B1-U010-01 Living / kitchen	Patio door, sliding 6'-0" x 6'-8"	1829	2032	45	Sliding	Vinyl and insulated low-e glass, tempered	Vinyl, sliding, Vinyl	Not rated	HW-P1 (sliding latch, keeper, screen)	No	YES
PD033	Level 4	4-B1-U011-01 Living / kitchen	Patio door, sliding 6'-0" x 6'-8"	1829	2032	45	Sliding	Vinyl and insulated low-e glass, tempered	Vinyl, sliding, Vinyl	Not rated	HW-P1 (sliding latch, keeper, screen)	No	YES
PD056	Level 4	4-B2-U001-01 Living / dining	Patio door, sliding 6'-0" x 6'-8"	1829	2032	45	Sliding	Vinyl and insulated low-e glass, tempered	Vinyl, sliding, Vinyl	Not rated	HW-P1 (sliding latch, keeper, screen)	No	YES
PD057	Level 4	4-B2-U002-01 Living / dining	Patio door, sliding 6'-0" x 6'-8"	1829	2032	45	Sliding	Vinyl and insulated low-e glass, tempered	Vinyl, sliding, Vinyl	Not rated	HW-P1 (sliding latch, keeper, screen)	No	YES
PD058	Level 4	4-B2-U003-04 Living / kitchen	Patio door, sliding 6'-0" x 6'-8"	1829	2032	45	Sliding	Vinyl and insulated low-e glass, tempered	Vinyl, sliding, Vinyl	Not rated	HW-P1 (sliding latch, keeper, screen)	No	YES
PD059	Level 4	4-B2-U004-01 Living / dining	Patio door, sliding 6'-0" x 6'-8"	1829	2032	45	Sliding	Vinyl and insulated low-e glass, tempered	Vinyl, sliding, Vinyl	Not rated	HW-P1 (sliding latch, keeper, screen)	No	YES
PD060	Level 4	4-B2-U005-01 Living / dining	Patio door, sliding 6'-0" x 6'-8"	1829	2032	45	Sliding	Vinyl and insulated low-e glass, tempered	Vinyl, sliding, Vinyl	Not rated	HW-P1 (sliding latch, keeper, screen)	No	YES
PD061	Level 4	4-B2-U006-04 Living / kitchen	Patio door, sliding 6'-0" x 6'-8"	1829	2032	45	Sliding	Vinyl and insulated low-e glass, tempered	Vinyl, sliding, Vinyl	Not rated	HW-P1 (sliding latch, keeper, screen)	No	YES
PD062	Level 4	4-B2-U007-01 Living / kitchen	Patio door, sliding 6'-0" x 6'-8"	1829	2032	45	Sliding	Vinyl and insulated low-e glass, tempered	Vinyl, sliding, Vinyl	Not rated	HW-P1 (sliding latch, keeper, screen)	No	YES
PD063	Level 4	4-B2-U008-01 Living / kitchen	Patio door, sliding 6'-0" x 6'-8"	1829	2032	45	Sliding	Vinyl and insulated low-e glass, tempered	Vinyl, sliding, Vinyl	Not rated	HW-P1 (sliding latch, keeper, screen)	No	YES
PD064	Level 4	4-B2-U009-01 Living / kitchen	Patio door, sliding 6'-0" x 6'-8"	1829	2032	45	Sliding	Vinyl and insulated low-e glass, tempered	Vinyl, sliding, Vinyl	Not rated	HW-P1 (sliding latch, keeper, screen)	No	YES
PD065	Level 4	4-B2-U010-01 Living / kitchen	Patio door, sliding 6'-0" x 6'-8"	1829	2032	45	Sliding	Vinyl and insulated low-e glass, tempered	Vinyl, sliding, Vinyl	Not rated	HW-P1 (sliding latch, keeper, screen)	No	YES
PD066	Level 4	4-B2-U011-01 Living / kitchen	Patio door, sliding 6'-0" x 6'-8"	1829	2032	45	Sliding	Vinyl and insulated low-e glass, tempered	Vinyl, sliding, Vinyl	Not rated	HW-P1 (sliding latch, keeper, screen)	No	YES
TOTAL DOORS: 837													

Sizes are overall door sizes: IfcDoor OverallWidth and OverallHeight, else the quantity set, else the exporter's type dimensions, else the body of the door.
Marks are the door marks on the plans. Blank cells are not stated in the model.
Not shown (no data in the model): Notes. They are in the XLSX and CSV exports.

WINDOW SCHEDULE

TYPE	TYPE NAME	QTY	MARKS (PLAN TAGS)	WIDTH (MM)	HEIGHT (MM)	SILL HT (MM)	HEAD HT (MM)	OPERATION
WT-1	Window 5'-0" x 5'-0"	126	W1, W2, W3, W4, W5, W6, W7, W8, W9, W10, W11, W12, W13, W14, W15, W16, W17, W18, W19, W20, W21, W22, W23, W24, W25, W26, W27, W28, W29, W30, W31, W32, W33, W34, W35, W36, W37, W38, W39, W40, W41, W42, W43, W44, W45, W46, W47, W48, W49, W50, W51, W52, W53, W54, W55, W56, W57, W58, W59, W60, W61, W62, W63, W64, W65, W66, W67, W68, W69, W70, W71, W72, W73, W74, W75, W76, W77, W78, W79, W80, W81, W82, W83, W84, W85, W86, W87, W88, W89, W90, W91, W92, W93, W94, W95, W96, W97, W98, W99, W100, W101, W102, W103, W104, W105, W106, W107, W108, W109, W110, W111, W112, W113, W114, W115, W116, W117, W118, W119, W120, W121, W122, W123, W124, W125, W126	1524	1524	914	2438	Single panel
TOTAL		**126**						

One row per window type; sizes are overall unit sizes, not rough openings. Marks are the window tags on the plans.
Types the model does not number are called WT-1, WT-2 ...
No U-factor, SHGC or visible transmittance is stated in the model.
Not shown (no data in the model): Frame, Glazing, U-Factor, SHGC, VT, Air Leakage, Fire Rating, Egress, Safety Glazing, Notes. They are in the XLSX and CSV exports.

ROOM FINISH SCHEDULE

LEVEL	ROOM NO.	ROOM NAME	FLOOR	CEILING	CEILING HT (MM)	AREA (M2)	REMARKS
Garage level 1	G1-GB-2	Garage level 1, 21 stalls per row			4267	1,337.8	FINISHES NOT STATED IN THE MODEL
Garage level 1	G1-GB-3	Garage level 1, 21 stalls per row			4267	1,337.8	FINISHES NOT STATED IN THE MODEL

CITY STAMP AREA / PROFESSIONAL SEAL

NOT FOR CONSTRUCTION

FIRM
NativeBIM showcase

PROJECT
Podium multifamily (illustrative)
No site: illustrative model

CLIENT
Illustrative model, no client

REVISIONS

NO.	DATE	DESCRIPTION

DATE 2026-10-27
SCALE AS NOTED
PROJECT NO. SHW-10
PHASE Illustrative

SHEET TITLE
DOOR, WINDOW AND ROOM FINISH SCHEDULES

SHEET NUMBER
A-620

ROOM FINISH SCHEDULE (CONT.)

LEVEL	ROOM NO.	ROOM NAME	FLOOR	CEILING	CEILING HT (MM)	AREA (M2)	REMARKS
Garage level 1	R1	Ground-floor retail along the front	Porcelain tile R1	Suspended ceiling R1 bay 1; Suspended ceiling R1 bay 2; Suspended ceiling R1 bay 3; Suspended ceiling R1 bay 4; Suspended ceiling R1 bay 5; Suspended ceiling R1 bay 6; Suspended ceiling R1 bay 7; Suspended ceiling R1 bay 8; Suspended ceiling R1 bay 9; Suspended ceiling R1 bay 10; Suspended ceiling R1 bay 11; Suspended ceiling R1 bay 12; Suspended ceiling R1 bay 13; Suspended ceiling R1 bay 14; Suspended ceiling R1 bay 15; Suspended ceiling R1 bay 16; Suspended ceiling R1 bay 17; Suspended ceiling R1 bay 18; Suspended ceiling R1 bay 19; Suspended ceiling R1 bay 20; Suspended ceiling R1 bay 21; Suspended ceiling R1 bay 22; Suspended ceiling R1 bay 23; Suspended ceiling R1 bay 24; Suspended ceiling R1 bay 25; Suspended ceiling R1 bay 26; Suspended ceiling R1 bay 27; Suspended ceiling R1 bay 28; Suspended ceiling R1 bay 29; Suspended ceiling R1 bay 30; Suspended ceiling R1 bay 31; Suspended ceiling R1 bay 32; Suspended ceiling R1 bay 33; Suspended ceiling R1 bay 34; Suspended ceiling R1 bay 35; Suspended ceiling R1 bay 36; Suspended ceiling R1 bay 37; Suspended ceiling R1 bay 38; Suspended ceiling R1 bay 39; Suspended ceiling R1 bay 40; Suspended ceiling R1 bay 41; Suspended ceiling R1 bay 42; Suspended ceiling R1 bay 43; Suspended ceiling R1 bay 44; Suspended ceiling R1 bay 45; Suspended ceiling R1 bay 46; Suspended ceiling R1 bay 47; Suspended ceiling R1 bay 48; Suspended ceiling R1 bay 49; Suspended ceiling R1 bay 50; Suspended ceiling R1 bay 51; Suspended ceiling R1 bay 52; Suspended ceiling R1 bay 53; Suspended ceiling R1 bay 54	3664	891.9	
Level 1	1-B1-CO1a	Corridor	Carpet tile 1-B1-CO1a	Gypsum ceiling 1-B1-CO1a bay 1; Gypsum ceiling 1-B1-CO1a bay 2; Gypsum ceiling 1-B1-CO1a bay 3; Gypsum ceiling 1-B1-CO1a bay 4; Gypsum ceiling 1-B1-CO1a bay 5; Gypsum ceiling 1-B1-CO1a bay 6; Gypsum ceiling 1-B1-CO1a bay 7	2984	47.4	
Level 1	1-B1-CO1b	Corridor	Carpet tile 1-B1-CO1b	Gypsum ceiling 1-B1-CO1b bay 1; Gypsum ceiling 1-B1-CO1b bay 2; Gypsum ceiling 1-B1-CO1b bay 3; Gypsum ceiling 1-B1-CO1b bay 4; Gypsum ceiling 1-B1-CO1b bay 5; Gypsum ceiling 1-B1-CO1b bay 6; Gypsum ceiling 1-B1-CO1b bay 7	2984	47.4	
Level 1	1-B1-CR	Elevator core	Sealed concrete floor 1-B1-CR 1; Sealed concrete floor 1-B1-CR 2; Sealed concrete floor 1-B1-CR 3	Gypsum ceiling 1-B1-CR bay 1; Gypsum ceiling 1-B1-CR bay 2; Gypsum ceiling 1-B1-CR bay 3; Gypsum ceiling 1-B1-CR bay 4; Gypsum ceiling 1-B1-CR bay 5; Gypsum ceiling 1-B1-CR bay 6; Gypsum ceiling 1-B1-CR bay 7; Gypsum ceiling 1-B1-CR bay 8; Gypsum ceiling 1-B1-CR bay 9; Gypsum ceiling 1-B1-CR bay 10; Gypsum ceiling 1-B1-CR bay 11; Gypsum ceiling 1-B1-CR bay 12; Gypsum ceiling 1-B1-CR bay 13; Gypsum ceiling 1-B1-CR bay 14; Gypsum ceiling 1-B1-CR bay 15; Gypsum ceiling 1-B1-CR bay 16; Gypsum ceiling 1-B1-CR bay 17; Gypsum ceiling 1-B1-CR bay 18; Gypsum ceiling 1-B1-CR bay 19; Gypsum ceiling 1-B1-CR bay 20; Gypsum ceiling 1-B1-CR bay 21	2984	183.9	
Level 1	1-B1-ST1	Stair	Sealed concrete floor 1-B1-ST1	Gypsum ceiling 1-B1-ST1 bay 1; Gypsum ceiling 1-B1-ST1 bay 2; Gypsum ceiling 1-B1-ST1 bay 3; Gypsum ceiling 1-B1-ST1 bay 4; Gypsum ceiling 1-B1-ST1 bay 5; Gypsum ceiling 1-B1-ST1 bay 6; Gypsum ceiling 1-B1-ST1 bay 7; Gypsum ceiling 1-B1-ST1 bay 8; Gypsum ceiling 1-B1-ST1 bay 9; Gypsum ceiling 1-B1-ST1 bay 10	2984	122.6	
Level 1	1-B1-ST2	Stair	Sealed concrete floor 1-B1-ST2	Gypsum ceiling 1-B1-ST2 bay 1; Gypsum ceiling 1-B1-ST2 bay 2; Gypsum ceiling 1-B1-ST2 bay 3; Gypsum ceiling 1-B1-ST2 bay 4; Gypsum ceiling 1-B1-ST2 bay 5; Gypsum ceiling 1-B1-ST2 bay 6; Gypsum ceiling 1-B1-ST2 bay 7; Gypsum ceiling 1-B1-ST2 bay 8; Gypsum ceiling 1-B1-ST2 bay 9; Gypsum ceiling 1-B1-ST2 bay 10	2984	122.6	
Level 1	1-B1-U001-01	Living / dining	Timber floor 1-B1-U001-01	Gypsum ceiling 1-B1-U001-01 bay 1; Gypsum ceiling 1-B1-U001-01 bay 2	2984	23.0	
Level 1	1-B1-U001-02	Kitchen	Porcelain tile 1-B1-U001-02	Gypsum ceiling 1-B1-U001-02	2984	7.7	
Level 1	1-B1-U001-03	Entry	Porcelain tile 1-B1-U001-03	Gypsum ceiling 1-B1-U001-03	2984	5.3	
Level 1	1-B1-U001-04	Bedroom 1	Timber floor 1-B1-U001-04	Gypsum ceiling 1-B1-U001-04 bay 1; Gypsum ceiling 1-B1-U001-04 bay 2	2984	13.3	
Level 1	1-B1-U001-05	Bedroom 2	Timber floor 1-B1-U001-05	Gypsum ceiling 1-B1-U001-05 bay 1; Gypsum ceiling 1-B1-U001-05 bay 2	2984	18.2	
Level 1	1-B1-U001-06	Hall	Carpet tile 1-B1-U001-06	Gypsum ceiling 1-B1-U001-06	2984	2.8	
Level 1	1-B1-U001-07	Hall closet	Carpet tile 1-B1-U001-07	Gypsum ceiling 1-B1-U001-07	2984	0.9	
Level 1	1-B1-U001-08	Laundry	Porcelain tile 1-B1-U001-08	Gypsum ceiling 1-B1-U001-08	2984	3.3	
Level 1	1-B1-U001-09	Bathroom 1	Porcelain tile 1-B1-U001-09	Gypsum ceiling 1-B1-U001-09	2984	7.0	
Level 1	1-B1-U001-10	Walk-in closet	Timber floor 1-B1-U001-10	Gypsum ceiling 1-B1-U001-10	2984	3.9	
Level 1	1-B1-U001-11	Bathroom 2	Porcelain tile 1-B1-U001-11	Gypsum ceiling 1-B1-U001-11	2984	6.3	
Level 1	1-B1-U001-12	Closet	Timber floor 1-B1-U001-12	Gypsum ceiling 1-B1-U001-12	2984	1.2	
Level 1	1-B1-U002-01	Living / dining	Timber floor 1-B1-U002-01	Gypsum ceiling 1-B1-U002-01 bay 1; Gypsum ceiling 1-B1-U002-01 bay 2	2984	23.0	
Level 1	1-B1-U002-02	Kitchen	Porcelain tile 1-B1-U002-02	Gypsum ceiling 1-B1-U002-02	2984	7.7	

CITY STAMP AREA /
PROFESSIONAL SEAL

NOT FOR CONSTRUCTION

FIRM
NativeBIM showcase

PROJECT
Podium multifamily (illustrative)
No site: illustrative model

CLIENT
Illustrative model, no client

REVISIONS

NO.	DATE	DESCRIPTION

DATE 2026-10-27
SCALE AS NOTED
PROJECT NO. SHW-10
PHASE Illustrative

SHEET TITLE
ROOM FINISH SCHEDULE

SHEET NUMBER
A-621

ROOM FINISH SCHEDULE (CONT.)

LEVEL	ROOM NO.	ROOM NAME	FLOOR	CEILING	CEILING HT (MM)	AREA (M2)	REMARKS
Level 1	1-B1-U002-03	Entry	Porcelain tile 1-B1-U002-03	Gypsum ceiling 1-B1-U002-03	2984	5.3	
Level 1	1-B1-U002-04	Bedroom 1	Timber floor 1-B1-U002-04	Gypsum ceiling 1-B1-U002-04 bay 1; Gypsum ceiling 1-B1-U002-04 bay 2	2984	13.3	
Level 1	1-B1-U002-05	Bedroom 2	Timber floor 1-B1-U002-05	Gypsum ceiling 1-B1-U002-05 bay 1; Gypsum ceiling 1-B1-U002-05 bay 2	2984	18.2	
Level 1	1-B1-U002-06	Hall	Carpet tile 1-B1-U002-06	Gypsum ceiling 1-B1-U002-06	2984	2.8	
Level 1	1-B1-U002-07	Hall closet	Carpet tile 1-B1-U002-07	Gypsum ceiling 1-B1-U002-07	2984	0.9	
Level 1	1-B1-U002-08	Laundry	Porcelain tile 1-B1-U002-08	Gypsum ceiling 1-B1-U002-08	2984	3.3	
Level 1	1-B1-U002-09	Bathroom 1	Porcelain tile 1-B1-U002-09	Gypsum ceiling 1-B1-U002-09	2984	7.0	
Level 1	1-B1-U002-10	Walk-in closet	Timber floor 1-B1-U002-10	Gypsum ceiling 1-B1-U002-10	2984	3.9	
Level 1	1-B1-U002-11	Bathroom 2	Porcelain tile 1-B1-U002-11	Gypsum ceiling 1-B1-U002-11	2984	6.3	
Level 1	1-B1-U002-12	Closet	Timber floor 1-B1-U002-12	Gypsum ceiling 1-B1-U002-12	2984	1.2	
Level 1	1-B1-U003-01	Bathroom	Porcelain tile 1-B1-U003-01	Gypsum ceiling 1-B1-U003-01	2984	6.9	
Level 1	1-B1-U003-02	Entry	Porcelain tile 1-B1-U003-02	Gypsum ceiling 1-B1-U003-02	2984	6.5	
Level 1	1-B1-U003-03	Closet	Timber floor 1-B1-U003-03	Gypsum ceiling 1-B1-U003-03	2984	3.3	
Level 1	1-B1-U003-04	Living / kitchen	Porcelain tile 1-B1-U003-04	Gypsum ceiling 1-B1-U003-04 bay 1; Gypsum ceiling 1-B1-U003-04 bay 2; Gypsum ceiling 1-B1-U003-04 bay 3; Gypsum ceiling 1-B1-U003-04 bay 4	2984	29.7	
Level 1	1-B1-U004-01	Living / dining	Timber floor 1-B1-U004-01	Gypsum ceiling 1-B1-U004-01 bay 1; Gypsum ceiling 1-B1-U004-01 bay 2	2984	23.0	
Level 1	1-B1-U004-02	Kitchen	Porcelain tile 1-B1-U004-02	Gypsum ceiling 1-B1-U004-02	2984	7.7	
Level 1	1-B1-U004-03	Entry	Porcelain tile 1-B1-U004-03	Gypsum ceiling 1-B1-U004-03	2984	5.3	
Level 1	1-B1-U004-04	Bedroom 1	Timber floor 1-B1-U004-04	Gypsum ceiling 1-B1-U004-04 bay 1; Gypsum ceiling 1-B1-U004-04 bay 2	2984	13.3	
Level 1	1-B1-U004-05	Bedroom 2	Timber floor 1-B1-U004-05	Gypsum ceiling 1-B1-U004-05 bay 1; Gypsum ceiling 1-B1-U004-05 bay 2	2984	18.2	
Level 1	1-B1-U004-06	Hall	Carpet tile 1-B1-U004-06	Gypsum ceiling 1-B1-U004-06	2984	2.8	
Level 1	1-B1-U004-07	Hall closet	Carpet tile 1-B1-U004-07	Gypsum ceiling 1-B1-U004-07	2984	0.9	
Level 1	1-B1-U004-08	Laundry	Porcelain tile 1-B1-U004-08	Gypsum ceiling 1-B1-U004-08	2984	3.3	
Level 1	1-B1-U004-09	Bathroom 1	Porcelain tile 1-B1-U004-09	Gypsum ceiling 1-B1-U004-09	2984	7.0	
Level 1	1-B1-U004-10	Walk-in closet	Timber floor 1-B1-U004-10	Gypsum ceiling 1-B1-U004-10	2984	3.9	
Level 1	1-B1-U004-11	Bathroom 2	Porcelain tile 1-B1-U004-11	Gypsum ceiling 1-B1-U004-11	2984	6.3	
Level 1	1-B1-U004-12	Closet	Timber floor 1-B1-U004-12	Gypsum ceiling 1-B1-U004-12	2984	1.2	
Level 1	1-B1-U005-01	Living / dining	Timber floor 1-B1-U005-01	Gypsum ceiling 1-B1-U005-01 bay 1; Gypsum ceiling 1-B1-U005-01 bay 2	2984	23.0	
Level 1	1-B1-U005-02	Kitchen	Porcelain tile 1-B1-U005-02	Gypsum ceiling 1-B1-U005-02	2984	7.7	
Level 1	1-B1-U005-03	Entry	Porcelain tile 1-B1-U005-03	Gypsum ceiling 1-B1-U005-03	2984	5.3	
Level 1	1-B1-U005-04	Bedroom 1	Timber floor 1-B1-U005-04	Gypsum ceiling 1-B1-U005-04 bay 1; Gypsum ceiling 1-B1-U005-04 bay 2	2984	13.3	
Level 1	1-B1-U005-05	Bedroom 2	Timber floor 1-B1-U005-05	Gypsum ceiling 1-B1-U005-05 bay 1; Gypsum ceiling 1-B1-U005-05 bay 2	2984	18.2	
Level 1	1-B1-U005-06	Hall	Carpet tile 1-B1-U005-06	Gypsum ceiling 1-B1-U005-06	2984	2.8	
Level 1	1-B1-U005-07	Hall closet	Carpet tile 1-B1-U005-07	Gypsum ceiling 1-B1-U005-07	2984	0.9	
Level 1	1-B1-U005-08	Laundry	Porcelain tile 1-B1-U005-08	Gypsum ceiling 1-B1-U005-08	2984	3.3	
Level 1	1-B1-U005-09	Bathroom 1	Porcelain tile 1-B1-U005-09	Gypsum ceiling 1-B1-U005-09	2984	7.0	
Level 1	1-B1-U005-10	Walk-in closet	Timber floor 1-B1-U005-10	Gypsum ceiling 1-B1-U005-10	2984	3.9	
Level 1	1-B1-U005-11	Bathroom 2	Porcelain tile 1-B1-U005-11	Gypsum ceiling 1-B1-U005-11	2984	6.3	
Level 1	1-B1-U005-12	Closet	Timber floor 1-B1-U005-12	Gypsum ceiling 1-B1-U005-12	2984	1.2	
Level 1	1-B1-U006-01	Bathroom	Porcelain tile 1-B1-U006-01	Gypsum ceiling 1-B1-U006-01	2984	6.9	
Level 1	1-B1-U006-02	Entry	Porcelain tile 1-B1-U006-02	Gypsum ceiling 1-B1-U006-02	2984	6.5	
Level 1	1-B1-U006-03	Closet	Timber floor 1-B1-U006-03	Gypsum ceiling 1-B1-U006-03	2984	3.3	

CITY STAMP AREA /
PROFESSIONAL SEAL

NOT FOR CONSTRUCTION

FIRM
NativeBIM showcase

PROJECT
Podium multifamily (illustrative)
No site: illustrative model

CLIENT
Illustrative model, no client

REVISIONS

NO.	DATE	DESCRIPTION

DATE 2026-10-27
SCALE AS NOTED
PROJECT NO. SHW-10
PHASE Illustrative

SHEET TITLE
ROOM FINISH SCHEDULE

SHEET NUMBER
A-622

ROOM FINISH SCHEDULE (CONT.)

LEVEL	ROOM NO.	ROOM NAME	FLOOR	CEILING	CEILING HT (MM)	AREA (M2)	REMARKS
Level 1	1-B1-U006-04	Living / kitchen	Porcelain tile 1-B1-U006-04	Gypsum ceiling 1-B1-U006-04 bay 1; Gypsum ceiling 1-B1-U006-04 bay 2; Gypsum ceiling 1-B1-U006-04 bay 3; Gypsum ceiling 1-B1-U006-04 bay 4	2984	29.7	
Level 1	1-B1-U007-01	Living / kitchen	Porcelain tile 1-B1-U007-01	Gypsum ceiling 1-B1-U007-01 bay 1; Gypsum ceiling 1-B1-U007-01 bay 2; Gypsum ceiling 1-B1-U007-01 bay 3	2984	31.1	
Level 1	1-B1-U007-02	Entry	Porcelain tile 1-B1-U007-02	Gypsum ceiling 1-B1-U007-02	2984	5.3	
Level 1	1-B1-U007-03	Bedroom	Timber floor 1-B1-U007-03	Gypsum ceiling 1-B1-U007-03 bay 1; Gypsum ceiling 1-B1-U007-03 bay 2	2984	13.4	
Level 1	1-B1-U007-04	Hall	Carpet tile 1-B1-U007-04	Gypsum ceiling 1-B1-U007-04	2984	2.9	
Level 1	1-B1-U007-05	Hall closet	Carpet tile 1-B1-U007-05	Gypsum ceiling 1-B1-U007-05	2984	0.9	
Level 1	1-B1-U007-06	Laundry	Porcelain tile 1-B1-U007-06	Gypsum ceiling 1-B1-U007-06	2984	3.3	
Level 1	1-B1-U007-07	Bathroom	Porcelain tile 1-B1-U007-07	Gypsum ceiling 1-B1-U007-07	2984	7.0	
Level 1	1-B1-U007-08	Closet	Timber floor 1-B1-U007-08	Gypsum ceiling 1-B1-U007-08	2984	1.2	
Level 1	1-B1-U008-01	Living / kitchen	Porcelain tile 1-B1-U008-01	Gypsum ceiling 1-B1-U008-01 bay 1; Gypsum ceiling 1-B1-U008-01 bay 2; Gypsum ceiling 1-B1-U008-01 bay 3	2984	31.1	
Level 1	1-B1-U008-02	Entry	Porcelain tile 1-B1-U008-02	Gypsum ceiling 1-B1-U008-02	2984	5.3	
Level 1	1-B1-U008-03	Bedroom	Timber floor 1-B1-U008-03	Gypsum ceiling 1-B1-U008-03 bay 1; Gypsum ceiling 1-B1-U008-03 bay 2	2984	13.4	
Level 1	1-B1-U008-04	Hall	Carpet tile 1-B1-U008-04	Gypsum ceiling 1-B1-U008-04	2984	2.9	
Level 1	1-B1-U008-05	Hall closet	Carpet tile 1-B1-U008-05	Gypsum ceiling 1-B1-U008-05	2984	0.9	
Level 1	1-B1-U008-06	Laundry	Porcelain tile 1-B1-U008-06	Gypsum ceiling 1-B1-U008-06	2984	3.3	
Level 1	1-B1-U008-07	Bathroom	Porcelain tile 1-B1-U008-07	Gypsum ceiling 1-B1-U008-07	2984	7.0	
Level 1	1-B1-U008-08	Closet	Timber floor 1-B1-U008-08	Gypsum ceiling 1-B1-U008-08	2984	1.2	
Level 1	1-B1-U009-01	Living / kitchen	Porcelain tile 1-B1-U009-01	Gypsum ceiling 1-B1-U009-01 bay 1; Gypsum ceiling 1-B1-U009-01 bay 2; Gypsum ceiling 1-B1-U009-01 bay 3	2984	31.1	
Level 1	1-B1-U009-02	Entry	Porcelain tile 1-B1-U009-02	Gypsum ceiling 1-B1-U009-02	2984	5.3	
Level 1	1-B1-U009-03	Bedroom	Timber floor 1-B1-U009-03	Gypsum ceiling 1-B1-U009-03 bay 1; Gypsum ceiling 1-B1-U009-03 bay 2	2984	13.4	
Level 1	1-B1-U009-04	Hall	Carpet tile 1-B1-U009-04	Gypsum ceiling 1-B1-U009-04	2984	2.9	
Level 1	1-B1-U009-05	Hall closet	Carpet tile 1-B1-U009-05	Gypsum ceiling 1-B1-U009-05	2984	0.9	
Level 1	1-B1-U009-06	Laundry	Porcelain tile 1-B1-U009-06	Gypsum ceiling 1-B1-U009-06	2984	3.3	
Level 1	1-B1-U009-07	Bathroom	Porcelain tile 1-B1-U009-07	Gypsum ceiling 1-B1-U009-07	2984	7.0	
Level 1	1-B1-U009-08	Closet	Timber floor 1-B1-U009-08	Gypsum ceiling 1-B1-U009-08	2984	1.2	
Level 1	1-B1-U010-01	Living / kitchen	Porcelain tile 1-B1-U010-01	Gypsum ceiling 1-B1-U010-01 bay 1; Gypsum ceiling 1-B1-U010-01 bay 2; Gypsum ceiling 1-B1-U010-01 bay 3	2984	31.1	
Level 1	1-B1-U010-02	Entry	Porcelain tile 1-B1-U010-02	Gypsum ceiling 1-B1-U010-02	2984	5.3	
Level 1	1-B1-U010-03	Bedroom	Timber floor 1-B1-U010-03	Gypsum ceiling 1-B1-U010-03 bay 1; Gypsum ceiling 1-B1-U010-03 bay 2	2984	13.4	
Level 1	1-B1-U010-04	Hall	Carpet tile 1-B1-U010-04	Gypsum ceiling 1-B1-U010-04	2984	2.9	
Level 1	1-B1-U010-05	Hall closet	Carpet tile 1-B1-U010-05	Gypsum ceiling 1-B1-U010-05	2984	0.9	
Level 1	1-B1-U010-06	Laundry	Porcelain tile 1-B1-U010-06	Gypsum ceiling 1-B1-U010-06	2984	3.3	
Level 1	1-B1-U010-07	Bathroom	Porcelain tile 1-B1-U010-07	Gypsum ceiling 1-B1-U010-07	2984	7.0	
Level 1	1-B1-U010-08	Closet	Timber floor 1-B1-U010-08	Gypsum ceiling 1-B1-U010-08	2984	1.2	
Level 1	1-B1-U011-01	Living / kitchen	Porcelain tile 1-B1-U011-01	Gypsum ceiling 1-B1-U011-01 bay 1; Gypsum ceiling 1-B1-U011-01 bay 2; Gypsum ceiling 1-B1-U011-01 bay 3	2984	31.1	
Level 1	1-B1-U011-02	Entry	Porcelain tile 1-B1-U011-02	Gypsum ceiling 1-B1-U011-02	2984	5.3	
Level 1	1-B1-U011-03	Bedroom	Timber floor 1-B1-U011-03	Gypsum ceiling 1-B1-U011-03 bay 1; Gypsum ceiling 1-B1-U011-03 bay 2	2984	13.4	
Level 1	1-B1-U011-04	Hall	Carpet tile 1-B1-U011-04	Gypsum ceiling 1-B1-U011-04	2984	2.9	
Level 1	1-B1-U011-05	Hall closet	Carpet tile 1-B1-U011-05	Gypsum ceiling 1-B1-U011-05	2984	0.9	
Level 1	1-B1-U011-06	Laundry	Porcelain tile 1-B1-U011-06	Gypsum ceiling 1-B1-U011-06	2984	3.3	
Level 1	1-B1-U011-07	Bathroom	Porcelain tile 1-B1-U011-07	Gypsum ceiling 1-B1-U011-07	2984	7.0	
Level 1	1-B1-U011-08	Closet	Timber floor 1-B1-U011-08	Gypsum ceiling 1-B1-U011-08	2984	1.2	

CITY STAMP AREA /
PROFESSIONAL SEAL

NOT FOR CONSTRUCTION

FIRM
NativeBIM showcase

PROJECT
Podium multifamily (illustrative)
No site: illustrative model

CLIENT
Illustrative model, no client

REVISIONS

NO.	DATE	DESCRIPTION

DATE 2026-10-27
SCALE AS NOTED
PROJECT NO. SHW-10
PHASE Illustrative

SHEET TITLE
ROOM FINISH SCHEDULE

SHEET NUMBER
A-623

ROOM FINISH SCHEDULE (CONT.)

LEVEL	ROOM NO.	ROOM NAME	FLOOR	CEILING	CEILING HT (MM)	AREA (M2)	REMARKS
Level 1	1-B2-CO1a	Corridor	Carpet tile 1-B2-CO1a	Gypsum ceiling 1-B2-CO1a bay 1; Gypsum ceiling 1-B2-CO1a bay 2; Gypsum ceiling 1-B2-CO1a bay 3; Gypsum ceiling 1-B2-CO1a bay 4; Gypsum ceiling 1-B2-CO1a bay 5; Gypsum ceiling 1-B2-CO1a bay 6; Gypsum ceiling 1-B2-CO1a bay 7	2984	47.4	
Level 1	1-B2-CO1b	Corridor	Carpet tile 1-B2-CO1b	Gypsum ceiling 1-B2-CO1b bay 1; Gypsum ceiling 1-B2-CO1b bay 2; Gypsum ceiling 1-B2-CO1b bay 3; Gypsum ceiling 1-B2-CO1b bay 4; Gypsum ceiling 1-B2-CO1b bay 5; Gypsum ceiling 1-B2-CO1b bay 6; Gypsum ceiling 1-B2-CO1b bay 7	2984	47.4	
Level 1	1-B2-CR	Elevator core	Sealed concrete floor 1-B2-CR 1; Sealed concrete floor 1-B2-CR 2; Sealed concrete floor 1-B2-CR 3	Gypsum ceiling 1-B2-CR bay 1; Gypsum ceiling 1-B2-CR bay 2; Gypsum ceiling 1-B2-CR bay 3; Gypsum ceiling 1-B2-CR bay 4; Gypsum ceiling 1-B2-CR bay 5; Gypsum ceiling 1-B2-CR bay 6; Gypsum ceiling 1-B2-CR bay 7; Gypsum ceiling 1-B2-CR bay 8; Gypsum ceiling 1-B2-CR bay 9; Gypsum ceiling 1-B2-CR bay 10; Gypsum ceiling 1-B2-CR bay 11; Gypsum ceiling 1-B2-CR bay 12; Gypsum ceiling 1-B2-CR bay 13; Gypsum ceiling 1-B2-CR bay 14; Gypsum ceiling 1-B2-CR bay 15; Gypsum ceiling 1-B2-CR bay 16; Gypsum ceiling 1-B2-CR bay 17; Gypsum ceiling 1-B2-CR bay 18; Gypsum ceiling 1-B2-CR bay 19; Gypsum ceiling 1-B2-CR bay 20; Gypsum ceiling 1-B2-CR bay 21	2984	183.9	
Level 1	1-B2-ST1	Stair	Sealed concrete floor 1-B2-ST1	Gypsum ceiling 1-B2-ST1 bay 1; Gypsum ceiling 1-B2-ST1 bay 2; Gypsum ceiling 1-B2-ST1 bay 3; Gypsum ceiling 1-B2-ST1 bay 4; Gypsum ceiling 1-B2-ST1 bay 5; Gypsum ceiling 1-B2-ST1 bay 6; Gypsum ceiling 1-B2-ST1 bay 7; Gypsum ceiling 1-B2-ST1 bay 8; Gypsum ceiling 1-B2-ST1 bay 9; Gypsum ceiling 1-B2-ST1 bay 10	2984	122.6	
Level 1	1-B2-ST2	Stair	Sealed concrete floor 1-B2-ST2	Gypsum ceiling 1-B2-ST2 bay 1; Gypsum ceiling 1-B2-ST2 bay 2; Gypsum ceiling 1-B2-ST2 bay 3; Gypsum ceiling 1-B2-ST2 bay 4; Gypsum ceiling 1-B2-ST2 bay 5; Gypsum ceiling 1-B2-ST2 bay 6; Gypsum ceiling 1-B2-ST2 bay 7; Gypsum ceiling 1-B2-ST2 bay 8; Gypsum ceiling 1-B2-ST2 bay 9; Gypsum ceiling 1-B2-ST2 bay 10	2984	122.6	
Level 1	1-B2-U001-01	Living / dining	Timber floor 1-B2-U001-01	Gypsum ceiling 1-B2-U001-01 bay 1; Gypsum ceiling 1-B2-U001-01 bay 2	2984	23.0	
Level 1	1-B2-U001-02	Kitchen	Porcelain tile 1-B2-U001-02	Gypsum ceiling 1-B2-U001-02	2984	7.7	
Level 1	1-B2-U001-03	Entry	Porcelain tile 1-B2-U001-03	Gypsum ceiling 1-B2-U001-03	2984	5.3	
Level 1	1-B2-U001-04	Bedroom 1	Timber floor 1-B2-U001-04	Gypsum ceiling 1-B2-U001-04 bay 1; Gypsum ceiling 1-B2-U001-04 bay 2	2984	13.3	
Level 1	1-B2-U001-05	Bedroom 2	Timber floor 1-B2-U001-05	Gypsum ceiling 1-B2-U001-05 bay 1; Gypsum ceiling 1-B2-U001-05 bay 2	2984	18.2	
Level 1	1-B2-U001-06	Hall	Carpet tile 1-B2-U001-06	Gypsum ceiling 1-B2-U001-06	2984	2.8	
Level 1	1-B2-U001-07	Hall closet	Carpet tile 1-B2-U001-07	Gypsum ceiling 1-B2-U001-07	2984	0.9	
Level 1	1-B2-U001-08	Laundry	Porcelain tile 1-B2-U001-08	Gypsum ceiling 1-B2-U001-08	2984	3.3	
Level 1	1-B2-U001-09	Bathroom 1	Porcelain tile 1-B2-U001-09	Gypsum ceiling 1-B2-U001-09	2984	7.0	
Level 1	1-B2-U001-10	Walk-in closet	Timber floor 1-B2-U001-10	Gypsum ceiling 1-B2-U001-10	2984	3.9	
Level 1	1-B2-U001-11	Bathroom 2	Porcelain tile 1-B2-U001-11	Gypsum ceiling 1-B2-U001-11	2984	6.3	
Level 1	1-B2-U001-12	Closet	Timber floor 1-B2-U001-12	Gypsum ceiling 1-B2-U001-12	2984	1.2	
Level 1	1-B2-U002-01	Living / dining	Timber floor 1-B2-U002-01	Gypsum ceiling 1-B2-U002-01 bay 1; Gypsum ceiling 1-B2-U002-01 bay 2	2984	23.0	
Level 1	1-B2-U002-02	Kitchen	Porcelain tile 1-B2-U002-02	Gypsum ceiling 1-B2-U002-02	2984	7.7	
Level 1	1-B2-U002-03	Entry	Porcelain tile 1-B2-U002-03	Gypsum ceiling 1-B2-U002-03	2984	5.3	
Level 1	1-B2-U002-04	Bedroom 1	Timber floor 1-B2-U002-04	Gypsum ceiling 1-B2-U002-04 bay 1; Gypsum ceiling 1-B2-U002-04 bay 2	2984	13.3	
Level 1	1-B2-U002-05	Bedroom 2	Timber floor 1-B2-U002-05	Gypsum ceiling 1-B2-U002-05 bay 1; Gypsum ceiling 1-B2-U002-05 bay 2	2984	18.2	
Level 1	1-B2-U002-06	Hall	Carpet tile 1-B2-U002-06	Gypsum ceiling 1-B2-U002-06	2984	2.8	
Level 1	1-B2-U002-07	Hall closet	Carpet tile 1-B2-U002-07	Gypsum ceiling 1-B2-U002-07	2984	0.9	
Level 1	1-B2-U002-08	Laundry	Porcelain tile 1-B2-U002-08	Gypsum ceiling 1-B2-U002-08	2984	3.3	
Level 1	1-B2-U002-09	Bathroom 1	Porcelain tile 1-B2-U002-09	Gypsum ceiling 1-B2-U002-09	2984	7.0	
Level 1	1-B2-U002-10	Walk-in closet	Timber floor 1-B2-U002-10	Gypsum ceiling 1-B2-U002-10	2984	3.9	
Level 1	1-B2-U002-11	Bathroom 2	Porcelain tile 1-B2-U002-11	Gypsum ceiling 1-B2-U002-11	2984	6.3	
Level 1	1-B2-U002-12	Closet	Timber floor 1-B2-U002-12	Gypsum ceiling 1-B2-U002-12	2984	1.2	
Level 1	1-B2-U003-01	Bathroom	Porcelain tile 1-B2-U003-01	Gypsum ceiling 1-B2-U003-01	2984	6.9	
Level 1	1-B2-U003-02	Entry	Porcelain tile 1-B2-U003-02	Gypsum ceiling 1-B2-U003-02	2984	6.5	

CITY STAMP AREA /
PROFESSIONAL SEAL

NOT FOR CONSTRUCTION

FIRM
NativeBIM showcase

PROJECT
Podium multifamily (illustrative)
No site: illustrative model

CLIENT
Illustrative model, no client

REVISIONS

NO.	DATE	DESCRIPTION

DATE 2026-10-27
SCALE AS NOTED
PROJECT NO. SHW-10
PHASE Illustrative

SHEET TITLE
ROOM FINISH SCHEDULE

SHEET NUMBER
A-624

ROOM FINISH SCHEDULE (CONT.)

LEVEL	ROOM NO.	ROOM NAME	FLOOR	CEILING	CEILING HT (MM)	AREA (M2)	REMARKS
Level 1	1-B2-U003-03	Closet	Timber floor 1-B2-U003-03	Gypsum ceiling 1-B2-U003-03	2984	3.3	
Level 1	1-B2-U003-04	Living / kitchen	Porcelain tile 1-B2-U003-04	Gypsum ceiling 1-B2-U003-04 bay 1; Gypsum ceiling 1-B2-U003-04 bay 2; Gypsum ceiling 1-B2-U003-04 bay 3; Gypsum ceiling 1-B2-U003-04 bay 4	2984	29.7	
Level 1	1-B2-U004-01	Living / dining	Timber floor 1-B2-U004-01	Gypsum ceiling 1-B2-U004-01 bay 1; Gypsum ceiling 1-B2-U004-01 bay 2	2984	23.0	
Level 1	1-B2-U004-02	Kitchen	Porcelain tile 1-B2-U004-02	Gypsum ceiling 1-B2-U004-02	2984	7.7	
Level 1	1-B2-U004-03	Entry	Porcelain tile 1-B2-U004-03	Gypsum ceiling 1-B2-U004-03	2984	5.3	
Level 1	1-B2-U004-04	Bedroom 1	Timber floor 1-B2-U004-04	Gypsum ceiling 1-B2-U004-04 bay 1; Gypsum ceiling 1-B2-U004-04 bay 2	2984	13.3	
Level 1	1-B2-U004-05	Bedroom 2	Timber floor 1-B2-U004-05	Gypsum ceiling 1-B2-U004-05 bay 1; Gypsum ceiling 1-B2-U004-05 bay 2	2984	18.2	
Level 1	1-B2-U004-06	Hall	Carpet tile 1-B2-U004-06	Gypsum ceiling 1-B2-U004-06	2984	2.8	
Level 1	1-B2-U004-07	Hall closet	Carpet tile 1-B2-U004-07	Gypsum ceiling 1-B2-U004-07	2984	0.9	
Level 1	1-B2-U004-08	Laundry	Porcelain tile 1-B2-U004-08	Gypsum ceiling 1-B2-U004-08	2984	3.3	
Level 1	1-B2-U004-09	Bathroom 1	Porcelain tile 1-B2-U004-09	Gypsum ceiling 1-B2-U004-09	2984	7.0	
Level 1	1-B2-U004-10	Walk-in closet	Timber floor 1-B2-U004-10	Gypsum ceiling 1-B2-U004-10	2984	3.9	
Level 1	1-B2-U004-11	Bathroom 2	Porcelain tile 1-B2-U004-11	Gypsum ceiling 1-B2-U004-11	2984	6.3	
Level 1	1-B2-U004-12	Closet	Timber floor 1-B2-U004-12	Gypsum ceiling 1-B2-U004-12	2984	1.2	
Level 1	1-B2-U005-01	Living / dining	Timber floor 1-B2-U005-01	Gypsum ceiling 1-B2-U005-01 bay 1; Gypsum ceiling 1-B2-U005-01 bay 2	2984	23.0	
Level 1	1-B2-U005-02	Kitchen	Porcelain tile 1-B2-U005-02	Gypsum ceiling 1-B2-U005-02	2984	7.7	
Level 1	1-B2-U005-03	Entry	Porcelain tile 1-B2-U005-03	Gypsum ceiling 1-B2-U005-03	2984	5.3	
Level 1	1-B2-U005-04	Bedroom 1	Timber floor 1-B2-U005-04	Gypsum ceiling 1-B2-U005-04 bay 1; Gypsum ceiling 1-B2-U005-04 bay 2	2984	13.3	
Level 1	1-B2-U005-05	Bedroom 2	Timber floor 1-B2-U005-05	Gypsum ceiling 1-B2-U005-05 bay 1; Gypsum ceiling 1-B2-U005-05 bay 2	2984	18.2	
Level 1	1-B2-U005-06	Hall	Carpet tile 1-B2-U005-06	Gypsum ceiling 1-B2-U005-06	2984	2.8	
Level 1	1-B2-U005-07	Hall closet	Carpet tile 1-B2-U005-07	Gypsum ceiling 1-B2-U005-07	2984	0.9	
Level 1	1-B2-U005-08	Laundry	Porcelain tile 1-B2-U005-08	Gypsum ceiling 1-B2-U005-08	2984	3.3	
Level 1	1-B2-U005-09	Bathroom 1	Porcelain tile 1-B2-U005-09	Gypsum ceiling 1-B2-U005-09	2984	7.0	
Level 1	1-B2-U005-10	Walk-in closet	Timber floor 1-B2-U005-10	Gypsum ceiling 1-B2-U005-10	2984	3.9	
Level 1	1-B2-U005-11	Bathroom 2	Porcelain tile 1-B2-U005-11	Gypsum ceiling 1-B2-U005-11	2984	6.3	
Level 1	1-B2-U005-12	Closet	Timber floor 1-B2-U005-12	Gypsum ceiling 1-B2-U005-12	2984	1.2	
Level 1	1-B2-U006-01	Bathroom	Porcelain tile 1-B2-U006-01	Gypsum ceiling 1-B2-U006-01	2984	6.9	
Level 1	1-B2-U006-02	Entry	Porcelain tile 1-B2-U006-02	Gypsum ceiling 1-B2-U006-02	2984	6.5	
Level 1	1-B2-U006-03	Closet	Timber floor 1-B2-U006-03	Gypsum ceiling 1-B2-U006-03	2984	3.3	
Level 1	1-B2-U006-04	Living / kitchen	Porcelain tile 1-B2-U006-04	Gypsum ceiling 1-B2-U006-04 bay 1; Gypsum ceiling 1-B2-U006-04 bay 2; Gypsum ceiling 1-B2-U006-04 bay 3; Gypsum ceiling 1-B2-U006-04 bay 4	2984	29.7	
Level 1	1-B2-U007-01	Living / kitchen	Porcelain tile 1-B2-U007-01	Gypsum ceiling 1-B2-U007-01 bay 1; Gypsum ceiling 1-B2-U007-01 bay 2; Gypsum ceiling 1-B2-U007-01 bay 3	2984	31.1	
Level 1	1-B2-U007-02	Entry	Porcelain tile 1-B2-U007-02	Gypsum ceiling 1-B2-U007-02	2984	5.3	
Level 1	1-B2-U007-03	Bedroom	Timber floor 1-B2-U007-03	Gypsum ceiling 1-B2-U007-03 bay 1; Gypsum ceiling 1-B2-U007-03 bay 2	2984	13.4	
Level 1	1-B2-U007-04	Hall	Carpet tile 1-B2-U007-04	Gypsum ceiling 1-B2-U007-04	2984	2.9	
Level 1	1-B2-U007-05	Hall closet	Carpet tile 1-B2-U007-05	Gypsum ceiling 1-B2-U007-05	2984	0.9	
Level 1	1-B2-U007-06	Laundry	Porcelain tile 1-B2-U007-06	Gypsum ceiling 1-B2-U007-06	2984	3.3	
Level 1	1-B2-U007-07	Bathroom	Porcelain tile 1-B2-U007-07	Gypsum ceiling 1-B2-U007-07	2984	7.0	
Level 1	1-B2-U007-08	Closet	Timber floor 1-B2-U007-08	Gypsum ceiling 1-B2-U007-08	2984	1.2	
Level 1	1-B2-U008-01	Living / kitchen	Porcelain tile 1-B2-U008-01	Gypsum ceiling 1-B2-U008-01 bay 1; Gypsum ceiling 1-B2-U008-01 bay 2; Gypsum ceiling 1-B2-U008-01 bay 3	2984	31.1	
Level 1	1-B2-U008-02	Entry	Porcelain tile 1-B2-U008-02	Gypsum ceiling 1-B2-U008-02	2984	5.3	

CITY STAMP AREA /
PROFESSIONAL SEAL

NOT FOR CONSTRUCTION

FIRM
NativeBIM showcase

PROJECT
Podium multifamily (illustrative)
No site: illustrative model

CLIENT
Illustrative model, no client

REVISIONS

NO.	DATE	DESCRIPTION

DATE 2026-10-27
SCALE AS NOTED
PROJECT NO. SHW-10
PHASE Illustrative

SHEET TITLE
ROOM FINISH SCHEDULE

SHEET NUMBER
A-625

ROOM FINISH SCHEDULE (CONT.)

LEVEL	ROOM NO.	ROOM NAME	FLOOR	CEILING	CEILING HT (MM)	AREA (M2)	REMARKS
Level 1	1-B2-U008-03	Bedroom	Timber floor 1-B2-U008-03	Gypsum ceiling 1-B2-U008-03 bay 1; Gypsum ceiling 1-B2-U008-03 bay 2	2984	13.4	
Level 1	1-B2-U008-04	Hall	Carpet tile 1-B2-U008-04	Gypsum ceiling 1-B2-U008-04	2984	2.9	
Level 1	1-B2-U008-05	Hall closet	Carpet tile 1-B2-U008-05	Gypsum ceiling 1-B2-U008-05	2984	0.9	
Level 1	1-B2-U008-06	Laundry	Porcelain tile 1-B2-U008-06	Gypsum ceiling 1-B2-U008-06	2984	3.3	
Level 1	1-B2-U008-07	Bathroom	Porcelain tile 1-B2-U008-07	Gypsum ceiling 1-B2-U008-07	2984	7.0	
Level 1	1-B2-U008-08	Closet	Timber floor 1-B2-U008-08	Gypsum ceiling 1-B2-U008-08	2984	1.2	
Level 1	1-B2-U009-01	Living / kitchen	Porcelain tile 1-B2-U009-01	Gypsum ceiling 1-B2-U009-01 bay 1; Gypsum ceiling 1-B2-U009-01 bay 2; Gypsum ceiling 1-B2-U009-01 bay 3	2984	31.1	
Level 1	1-B2-U009-02	Entry	Porcelain tile 1-B2-U009-02	Gypsum ceiling 1-B2-U009-02	2984	5.3	
Level 1	1-B2-U009-03	Bedroom	Timber floor 1-B2-U009-03	Gypsum ceiling 1-B2-U009-03 bay 1; Gypsum ceiling 1-B2-U009-03 bay 2	2984	13.4	
Level 1	1-B2-U009-04	Hall	Carpet tile 1-B2-U009-04	Gypsum ceiling 1-B2-U009-04	2984	2.9	
Level 1	1-B2-U009-05	Hall closet	Carpet tile 1-B2-U009-05	Gypsum ceiling 1-B2-U009-05	2984	0.9	
Level 1	1-B2-U009-06	Laundry	Porcelain tile 1-B2-U009-06	Gypsum ceiling 1-B2-U009-06	2984	3.3	
Level 1	1-B2-U009-07	Bathroom	Porcelain tile 1-B2-U009-07	Gypsum ceiling 1-B2-U009-07	2984	7.0	
Level 1	1-B2-U009-08	Closet	Timber floor 1-B2-U009-08	Gypsum ceiling 1-B2-U009-08	2984	1.2	
Level 1	1-B2-U010-01	Living / kitchen	Porcelain tile 1-B2-U010-01	Gypsum ceiling 1-B2-U010-01 bay 1; Gypsum ceiling 1-B2-U010-01 bay 2; Gypsum ceiling 1-B2-U010-01 bay 3	2984	31.1	
Level 1	1-B2-U010-02	Entry	Porcelain tile 1-B2-U010-02	Gypsum ceiling 1-B2-U010-02	2984	5.3	
Level 1	1-B2-U010-03	Bedroom	Timber floor 1-B2-U010-03	Gypsum ceiling 1-B2-U010-03 bay 1; Gypsum ceiling 1-B2-U010-03 bay 2	2984	13.4	
Level 1	1-B2-U010-04	Hall	Carpet tile 1-B2-U010-04	Gypsum ceiling 1-B2-U010-04	2984	2.9	
Level 1	1-B2-U010-05	Hall closet	Carpet tile 1-B2-U010-05	Gypsum ceiling 1-B2-U010-05	2984	0.9	
Level 1	1-B2-U010-06	Laundry	Porcelain tile 1-B2-U010-06	Gypsum ceiling 1-B2-U010-06	2984	3.3	
Level 1	1-B2-U010-07	Bathroom	Porcelain tile 1-B2-U010-07	Gypsum ceiling 1-B2-U010-07	2984	7.0	
Level 1	1-B2-U010-08	Closet	Timber floor 1-B2-U010-08	Gypsum ceiling 1-B2-U010-08	2984	1.2	
Level 1	1-B2-U011-01	Living / kitchen	Porcelain tile 1-B2-U011-01	Gypsum ceiling 1-B2-U011-01 bay 1; Gypsum ceiling 1-B2-U011-01 bay 2; Gypsum ceiling 1-B2-U011-01 bay 3	2984	31.1	
Level 1	1-B2-U011-02	Entry	Porcelain tile 1-B2-U011-02	Gypsum ceiling 1-B2-U011-02	2984	5.3	
Level 1	1-B2-U011-03	Bedroom	Timber floor 1-B2-U011-03	Gypsum ceiling 1-B2-U011-03 bay 1; Gypsum ceiling 1-B2-U011-03 bay 2	2984	13.4	
Level 1	1-B2-U011-04	Hall	Carpet tile 1-B2-U011-04	Gypsum ceiling 1-B2-U011-04	2984	2.9	
Level 1	1-B2-U011-05	Hall closet	Carpet tile 1-B2-U011-05	Gypsum ceiling 1-B2-U011-05	2984	0.9	
Level 1	1-B2-U011-06	Laundry	Porcelain tile 1-B2-U011-06	Gypsum ceiling 1-B2-U011-06	2984	3.3	
Level 1	1-B2-U011-07	Bathroom	Porcelain tile 1-B2-U011-07	Gypsum ceiling 1-B2-U011-07	2984	7.0	
Level 1	1-B2-U011-08	Closet	Timber floor 1-B2-U011-08	Gypsum ceiling 1-B2-U011-08	2984	1.2	
Level 1	CY1	Courtyard on the podium deck			3048	1,070.2	FINISHES NOT STATED IN THE MODEL
Level 2	2-B1-CO1a	Corridor	Carpet tile 2-B1-CO1a	Gypsum ceiling 2-B1-CO1a bay 1; Gypsum ceiling 2-B1-CO1a bay 2; Gypsum ceiling 2-B1-CO1a bay 3; Gypsum ceiling 2-B1-CO1a bay 4; Gypsum ceiling 2-B1-CO1a bay 5; Gypsum ceiling 2-B1-CO1a bay 6; Gypsum ceiling 2-B1-CO1a bay 7	2984	47.4	
Level 2	2-B1-CO1b	Corridor	Carpet tile 2-B1-CO1b	Gypsum ceiling 2-B1-CO1b bay 1; Gypsum ceiling 2-B1-CO1b bay 2; Gypsum ceiling 2-B1-CO1b bay 3; Gypsum ceiling 2-B1-CO1b bay 4; Gypsum ceiling 2-B1-CO1b bay 5; Gypsum ceiling 2-B1-CO1b bay 6; Gypsum ceiling 2-B1-CO1b bay 7	2984	47.4	
Level 2	2-B1-CR	Elevator core	Sealed concrete floor 2-B1-CR 1; Sealed concrete floor 2-B1-CR 2; Sealed concrete floor 2-B1-CR 3	Gypsum ceiling 2-B1-CR bay 1; Gypsum ceiling 2-B1-CR bay 2; Gypsum ceiling 2-B1-CR bay 3; Gypsum ceiling 2-B1-CR bay 4; Gypsum ceiling 2-B1-CR bay 5; Gypsum ceiling 2-B1-CR bay 6; Gypsum ceiling 2-B1-CR bay 7; Gypsum ceiling 2-B1-CR bay 8; Gypsum ceiling 2-B1-CR bay 9; Gypsum ceiling 2-B1-CR bay 10; Gypsum ceiling 2-B1-CR bay 11; Gypsum ceiling 2-B1-CR bay 12; Gypsum ceiling 2-B1-CR bay 13; Gypsum ceiling 2-B1-CR bay 14; Gypsum ceiling 2-B1-CR bay 15; Gypsum ceiling 2-B1-CR bay 16; Gypsum ceiling 2-B1-CR bay 17; Gypsum ceiling 2-B1-CR bay 18; Gypsum ceiling 2-B1-CR bay 19; Gypsum ceiling 2-B1-CR bay 20; Gypsum ceiling 2-B1-CR bay 21	2984	183.9	

CITY STAMP AREA /
PROFESSIONAL SEAL

NOT FOR CONSTRUCTION

FIRM
NativeBIM showcase

PROJECT
Podium multifamily (illustrative)
No site: illustrative model

CLIENT
Illustrative model, no client

REVISIONS

NO.	DATE	DESCRIPTION

DATE 2026-10-27
SCALE AS NOTED
PROJECT NO. SHW-10
PHASE Illustrative

SHEET TITLE
ROOM FINISH SCHEDULE

SHEET NUMBER
A-626

ROOM FINISH SCHEDULE (CONT.)

LEVEL	ROOM NO.	ROOM NAME	FLOOR	CEILING	CEILING HT (MM)	AREA (M2)	REMARKS
Level 2	2-B1-ST1	Stair	Sealed concrete floor 2-B1-ST1	Gypsum ceiling 2-B1-ST1 bay 1; Gypsum ceiling 2-B1-ST1 bay 2; Gypsum ceiling 2-B1-ST1 bay 3; Gypsum ceiling 2-B1-ST1 bay 4; Gypsum ceiling 2-B1-ST1 bay 5; Gypsum ceiling 2-B1-ST1 bay 6; Gypsum ceiling 2-B1-ST1 bay 7; Gypsum ceiling 2-B1-ST1 bay 8; Gypsum ceiling 2-B1-ST1 bay 9; Gypsum ceiling 2-B1-ST1 bay 10	2984	122.6	
Level 2	2-B1-ST2	Stair	Sealed concrete floor 2-B1-ST2	Gypsum ceiling 2-B1-ST2 bay 1; Gypsum ceiling 2-B1-ST2 bay 2; Gypsum ceiling 2-B1-ST2 bay 3; Gypsum ceiling 2-B1-ST2 bay 4; Gypsum ceiling 2-B1-ST2 bay 5; Gypsum ceiling 2-B1-ST2 bay 6; Gypsum ceiling 2-B1-ST2 bay 7; Gypsum ceiling 2-B1-ST2 bay 8; Gypsum ceiling 2-B1-ST2 bay 9; Gypsum ceiling 2-B1-ST2 bay 10	2984	122.6	
Level 2	2-B1-U001-01	Living / dining	Timber floor 2-B1-U001-01	Gypsum ceiling 2-B1-U001-01 bay 1; Gypsum ceiling 2-B1-U001-01 bay 2	2984	23.0	
Level 2	2-B1-U001-02	Kitchen	Porcelain tile 2-B1-U001-02	Gypsum ceiling 2-B1-U001-02	2984	7.7	
Level 2	2-B1-U001-03	Entry	Porcelain tile 2-B1-U001-03	Gypsum ceiling 2-B1-U001-03	2984	5.3	
Level 2	2-B1-U001-04	Bedroom 1	Timber floor 2-B1-U001-04	Gypsum ceiling 2-B1-U001-04 bay 1; Gypsum ceiling 2-B1-U001-04 bay 2	2984	13.3	
Level 2	2-B1-U001-05	Bedroom 2	Timber floor 2-B1-U001-05	Gypsum ceiling 2-B1-U001-05 bay 1; Gypsum ceiling 2-B1-U001-05 bay 2	2984	18.2	
Level 2	2-B1-U001-06	Hall	Carpet tile 2-B1-U001-06	Gypsum ceiling 2-B1-U001-06	2984	2.8	
Level 2	2-B1-U001-07	Hall closet	Carpet tile 2-B1-U001-07	Gypsum ceiling 2-B1-U001-07	2984	0.9	
Level 2	2-B1-U001-08	Laundry	Porcelain tile 2-B1-U001-08	Gypsum ceiling 2-B1-U001-08	2984	3.3	
Level 2	2-B1-U001-09	Bathroom 1	Porcelain tile 2-B1-U001-09	Gypsum ceiling 2-B1-U001-09	2984	7.0	
Level 2	2-B1-U001-10	Walk-in closet	Timber floor 2-B1-U001-10	Gypsum ceiling 2-B1-U001-10	2984	3.9	
Level 2	2-B1-U001-11	Bathroom 2	Porcelain tile 2-B1-U001-11	Gypsum ceiling 2-B1-U001-11	2984	6.3	
Level 2	2-B1-U001-12	Closet	Timber floor 2-B1-U001-12	Gypsum ceiling 2-B1-U001-12	2984	1.2	
Level 2	2-B1-U002-01	Living / dining	Timber floor 2-B1-U002-01	Gypsum ceiling 2-B1-U002-01 bay 1; Gypsum ceiling 2-B1-U002-01 bay 2	2984	23.0	
Level 2	2-B1-U002-02	Kitchen	Porcelain tile 2-B1-U002-02	Gypsum ceiling 2-B1-U002-02	2984	7.7	
Level 2	2-B1-U002-03	Entry	Porcelain tile 2-B1-U002-03	Gypsum ceiling 2-B1-U002-03	2984	5.3	
Level 2	2-B1-U002-04	Bedroom 1	Timber floor 2-B1-U002-04	Gypsum ceiling 2-B1-U002-04 bay 1; Gypsum ceiling 2-B1-U002-04 bay 2	2984	13.3	
Level 2	2-B1-U002-05	Bedroom 2	Timber floor 2-B1-U002-05	Gypsum ceiling 2-B1-U002-05 bay 1; Gypsum ceiling 2-B1-U002-05 bay 2	2984	18.2	
Level 2	2-B1-U002-06	Hall	Carpet tile 2-B1-U002-06	Gypsum ceiling 2-B1-U002-06	2984	2.8	
Level 2	2-B1-U002-07	Hall closet	Carpet tile 2-B1-U002-07	Gypsum ceiling 2-B1-U002-07	2984	0.9	
Level 2	2-B1-U002-08	Laundry	Porcelain tile 2-B1-U002-08	Gypsum ceiling 2-B1-U002-08	2984	3.3	
Level 2	2-B1-U002-09	Bathroom 1	Porcelain tile 2-B1-U002-09	Gypsum ceiling 2-B1-U002-09	2984	7.0	
Level 2	2-B1-U002-10	Walk-in closet	Timber floor 2-B1-U002-10	Gypsum ceiling 2-B1-U002-10	2984	3.9	
Level 2	2-B1-U002-11	Bathroom 2	Porcelain tile 2-B1-U002-11	Gypsum ceiling 2-B1-U002-11	2984	6.3	
Level 2	2-B1-U002-12	Closet	Timber floor 2-B1-U002-12	Gypsum ceiling 2-B1-U002-12	2984	1.2	
Level 2	2-B1-U003-01	Bathroom	Porcelain tile 2-B1-U003-01	Gypsum ceiling 2-B1-U003-01	2984	6.9	
Level 2	2-B1-U003-02	Entry	Porcelain tile 2-B1-U003-02	Gypsum ceiling 2-B1-U003-02	2984	6.5	
Level 2	2-B1-U003-03	Closet	Timber floor 2-B1-U003-03	Gypsum ceiling 2-B1-U003-03	2984	3.3	
Level 2	2-B1-U003-04	Living / kitchen	Porcelain tile 2-B1-U003-04	Gypsum ceiling 2-B1-U003-04 bay 1; Gypsum ceiling 2-B1-U003-04 bay 2; Gypsum ceiling 2-B1-U003-04 bay 3; Gypsum ceiling 2-B1-U003-04 bay 4	2984	29.7	
Level 2	2-B1-U004-01	Living / dining	Timber floor 2-B1-U004-01	Gypsum ceiling 2-B1-U004-01 bay 1; Gypsum ceiling 2-B1-U004-01 bay 2	2984	23.0	
Level 2	2-B1-U004-02	Kitchen	Porcelain tile 2-B1-U004-02	Gypsum ceiling 2-B1-U004-02	2984	7.7	
Level 2	2-B1-U004-03	Entry	Porcelain tile 2-B1-U004-03	Gypsum ceiling 2-B1-U004-03	2984	5.3	
Level 2	2-B1-U004-04	Bedroom 1	Timber floor 2-B1-U004-04	Gypsum ceiling 2-B1-U004-04 bay 1; Gypsum ceiling 2-B1-U004-04 bay 2	2984	13.3	
Level 2	2-B1-U004-05	Bedroom 2	Timber floor 2-B1-U004-05	Gypsum ceiling 2-B1-U004-05 bay 1; Gypsum ceiling 2-B1-U004-05 bay 2	2984	18.2	
Level 2	2-B1-U004-06	Hall	Carpet tile 2-B1-U004-06	Gypsum ceiling 2-B1-U004-06	2984	2.8	
Level 2	2-B1-U004-07	Hall closet	Carpet tile 2-B1-U004-07	Gypsum ceiling 2-B1-U004-07	2984	0.9	

CITY STAMP AREA /
PROFESSIONAL SEAL

NOT FOR CONSTRUCTION

FIRM
NativeBIM showcase

PROJECT
Podium multifamily (illustrative)
No site: illustrative model

CLIENT
Illustrative model, no client

REVISIONS

NO.	DATE	DESCRIPTION

DATE 2026-10-27
SCALE AS NOTED
PROJECT NO. SHW-10
PHASE Illustrative

SHEET TITLE
ROOM FINISH SCHEDULE

SHEET NUMBER
A-627

ROOM FINISH SCHEDULE (CONT.)

LEVEL	ROOM NO.	ROOM NAME	FLOOR	CEILING	CEILING HT (MM)	AREA (M2)	REMARKS
Level 2	2-B1-U004-08	Laundry	Porcelain tile 2-B1-U004-08	Gypsum ceiling 2-B1-U004-08	2984	3.3	
Level 2	2-B1-U004-09	Bathroom 1	Porcelain tile 2-B1-U004-09	Gypsum ceiling 2-B1-U004-09	2984	7.0	
Level 2	2-B1-U004-10	Walk-in closet	Timber floor 2-B1-U004-10	Gypsum ceiling 2-B1-U004-10	2984	3.9	
Level 2	2-B1-U004-11	Bathroom 2	Porcelain tile 2-B1-U004-11	Gypsum ceiling 2-B1-U004-11	2984	6.3	
Level 2	2-B1-U004-12	Closet	Timber floor 2-B1-U004-12	Gypsum ceiling 2-B1-U004-12	2984	1.2	
Level 2	2-B1-U005-01	Living / dining	Timber floor 2-B1-U005-01	Gypsum ceiling 2-B1-U005-01 bay 1; Gypsum ceiling 2-B1-U005-01 bay 2	2984	23.0	
Level 2	2-B1-U005-02	Kitchen	Porcelain tile 2-B1-U005-02	Gypsum ceiling 2-B1-U005-02	2984	7.7	
Level 2	2-B1-U005-03	Entry	Porcelain tile 2-B1-U005-03	Gypsum ceiling 2-B1-U005-03	2984	5.3	
Level 2	2-B1-U005-04	Bedroom 1	Timber floor 2-B1-U005-04	Gypsum ceiling 2-B1-U005-04 bay 1; Gypsum ceiling 2-B1-U005-04 bay 2	2984	13.3	
Level 2	2-B1-U005-05	Bedroom 2	Timber floor 2-B1-U005-05	Gypsum ceiling 2-B1-U005-05 bay 1; Gypsum ceiling 2-B1-U005-05 bay 2	2984	18.2	
Level 2	2-B1-U005-06	Hall	Carpet tile 2-B1-U005-06	Gypsum ceiling 2-B1-U005-06	2984	2.8	
Level 2	2-B1-U005-07	Hall closet	Carpet tile 2-B1-U005-07	Gypsum ceiling 2-B1-U005-07	2984	0.9	
Level 2	2-B1-U005-08	Laundry	Porcelain tile 2-B1-U005-08	Gypsum ceiling 2-B1-U005-08	2984	3.3	
Level 2	2-B1-U005-09	Bathroom 1	Porcelain tile 2-B1-U005-09	Gypsum ceiling 2-B1-U005-09	2984	7.0	
Level 2	2-B1-U005-10	Walk-in closet	Timber floor 2-B1-U005-10	Gypsum ceiling 2-B1-U005-10	2984	3.9	
Level 2	2-B1-U005-11	Bathroom 2	Porcelain tile 2-B1-U005-11	Gypsum ceiling 2-B1-U005-11	2984	6.3	
Level 2	2-B1-U005-12	Closet	Timber floor 2-B1-U005-12	Gypsum ceiling 2-B1-U005-12	2984	1.2	
Level 2	2-B1-U006-01	Bathroom	Porcelain tile 2-B1-U006-01	Gypsum ceiling 2-B1-U006-01	2984	6.9	
Level 2	2-B1-U006-02	Entry	Porcelain tile 2-B1-U006-02	Gypsum ceiling 2-B1-U006-02	2984	6.5	
Level 2	2-B1-U006-03	Closet	Timber floor 2-B1-U006-03	Gypsum ceiling 2-B1-U006-03	2984	3.3	
Level 2	2-B1-U006-04	Living / kitchen	Porcelain tile 2-B1-U006-04	Gypsum ceiling 2-B1-U006-04 bay 1; Gypsum ceiling 2-B1-U006-04 bay 2; Gypsum ceiling 2-B1-U006-04 bay 3; Gypsum ceiling 2-B1-U006-04 bay 4	2984	29.7	
Level 2	2-B1-U007-01	Living / kitchen	Porcelain tile 2-B1-U007-01	Gypsum ceiling 2-B1-U007-01 bay 1; Gypsum ceiling 2-B1-U007-01 bay 2; Gypsum ceiling 2-B1-U007-01 bay 3	2984	31.1	
Level 2	2-B1-U007-02	Entry	Porcelain tile 2-B1-U007-02	Gypsum ceiling 2-B1-U007-02	2984	5.3	
Level 2	2-B1-U007-03	Bedroom	Timber floor 2-B1-U007-03	Gypsum ceiling 2-B1-U007-03 bay 1; Gypsum ceiling 2-B1-U007-03 bay 2	2984	13.4	
Level 2	2-B1-U007-04	Hall	Carpet tile 2-B1-U007-04	Gypsum ceiling 2-B1-U007-04	2984	2.9	
Level 2	2-B1-U007-05	Hall closet	Carpet tile 2-B1-U007-05	Gypsum ceiling 2-B1-U007-05	2984	0.9	
Level 2	2-B1-U007-06	Laundry	Porcelain tile 2-B1-U007-06	Gypsum ceiling 2-B1-U007-06	2984	3.3	
Level 2	2-B1-U007-07	Bathroom	Porcelain tile 2-B1-U007-07	Gypsum ceiling 2-B1-U007-07	2984	7.0	
Level 2	2-B1-U007-08	Closet	Timber floor 2-B1-U007-08	Gypsum ceiling 2-B1-U007-08	2984	1.2	
Level 2	2-B1-U008-01	Living / kitchen	Porcelain tile 2-B1-U008-01	Gypsum ceiling 2-B1-U008-01 bay 1; Gypsum ceiling 2-B1-U008-01 bay 2; Gypsum ceiling 2-B1-U008-01 bay 3	2984	31.1	
Level 2	2-B1-U008-02	Entry	Porcelain tile 2-B1-U008-02	Gypsum ceiling 2-B1-U008-02	2984	5.3	
Level 2	2-B1-U008-03	Bedroom	Timber floor 2-B1-U008-03	Gypsum ceiling 2-B1-U008-03 bay 1; Gypsum ceiling 2-B1-U008-03 bay 2	2984	13.4	
Level 2	2-B1-U008-04	Hall	Carpet tile 2-B1-U008-04	Gypsum ceiling 2-B1-U008-04	2984	2.9	
Level 2	2-B1-U008-05	Hall closet	Carpet tile 2-B1-U008-05	Gypsum ceiling 2-B1-U008-05	2984	0.9	
Level 2	2-B1-U008-06	Laundry	Porcelain tile 2-B1-U008-06	Gypsum ceiling 2-B1-U008-06	2984	3.3	
Level 2	2-B1-U008-07	Bathroom	Porcelain tile 2-B1-U008-07	Gypsum ceiling 2-B1-U008-07	2984	7.0	
Level 2	2-B1-U008-08	Closet	Timber floor 2-B1-U008-08	Gypsum ceiling 2-B1-U008-08	2984	1.2	
Level 2	2-B1-U009-01	Living / kitchen	Porcelain tile 2-B1-U009-01	Gypsum ceiling 2-B1-U009-01 bay 1; Gypsum ceiling 2-B1-U009-01 bay 2; Gypsum ceiling 2-B1-U009-01 bay 3	2984	31.1	
Level 2	2-B1-U009-02	Entry	Porcelain tile 2-B1-U009-02	Gypsum ceiling 2-B1-U009-02	2984	5.3	
Level 2	2-B1-U009-03	Bedroom	Timber floor 2-B1-U009-03	Gypsum ceiling 2-B1-U009-03 bay 1; Gypsum ceiling 2-B1-U009-03 bay 2	2984	13.4	
Level 2	2-B1-U009-04	Hall	Carpet tile 2-B1-U009-04	Gypsum ceiling 2-B1-U009-04	2984	2.9	

CITY STAMP AREA /
PROFESSIONAL SEAL

NOT FOR CONSTRUCTION

FIRM
NativeBIM showcase

PROJECT
Podium multifamily (illustrative)
No site: illustrative model

CLIENT
Illustrative model, no client

REVISIONS

NO.	DATE	DESCRIPTION

DATE 2026-10-27
SCALE AS NOTED
PROJECT NO. SHW-10
PHASE Illustrative

SHEET TITLE
ROOM FINISH SCHEDULE

SHEET NUMBER
A-628

ROOM FINISH SCHEDULE (CONT.)

LEVEL	ROOM NO.	ROOM NAME	FLOOR	CEILING	CEILING HT (MM)	AREA (M2)	REMARKS
Level 2	2-B1-U009-05	Hall closet	Carpet tile 2-B1-U009-05	Gypsum ceiling 2-B1-U009-05	2984	0.9	
Level 2	2-B1-U009-06	Laundry	Porcelain tile 2-B1-U009-06	Gypsum ceiling 2-B1-U009-06	2984	3.3	
Level 2	2-B1-U009-07	Bathroom	Porcelain tile 2-B1-U009-07	Gypsum ceiling 2-B1-U009-07	2984	7.0	
Level 2	2-B1-U009-08	Closet	Timber floor 2-B1-U009-08	Gypsum ceiling 2-B1-U009-08	2984	1.2	
Level 2	2-B1-U010-01	Living / kitchen	Porcelain tile 2-B1-U010-01	Gypsum ceiling 2-B1-U010-01 bay 1; Gypsum ceiling 2-B1-U010-01 bay 2; Gypsum ceiling 2-B1-U010-01 bay 3	2984	31.1	
Level 2	2-B1-U010-02	Entry	Porcelain tile 2-B1-U010-02	Gypsum ceiling 2-B1-U010-02	2984	5.3	
Level 2	2-B1-U010-03	Bedroom	Timber floor 2-B1-U010-03	Gypsum ceiling 2-B1-U010-03 bay 1; Gypsum ceiling 2-B1-U010-03 bay 2	2984	13.4	
Level 2	2-B1-U010-04	Hall	Carpet tile 2-B1-U010-04	Gypsum ceiling 2-B1-U010-04	2984	2.9	
Level 2	2-B1-U010-05	Hall closet	Carpet tile 2-B1-U010-05	Gypsum ceiling 2-B1-U010-05	2984	0.9	
Level 2	2-B1-U010-06	Laundry	Porcelain tile 2-B1-U010-06	Gypsum ceiling 2-B1-U010-06	2984	3.3	
Level 2	2-B1-U010-07	Bathroom	Porcelain tile 2-B1-U010-07	Gypsum ceiling 2-B1-U010-07	2984	7.0	
Level 2	2-B1-U010-08	Closet	Timber floor 2-B1-U010-08	Gypsum ceiling 2-B1-U010-08	2984	1.2	
Level 2	2-B1-U011-01	Living / kitchen	Porcelain tile 2-B1-U011-01	Gypsum ceiling 2-B1-U011-01 bay 1; Gypsum ceiling 2-B1-U011-01 bay 2; Gypsum ceiling 2-B1-U011-01 bay 3	2984	31.1	
Level 2	2-B1-U011-02	Entry	Porcelain tile 2-B1-U011-02	Gypsum ceiling 2-B1-U011-02	2984	5.3	
Level 2	2-B1-U011-03	Bedroom	Timber floor 2-B1-U011-03	Gypsum ceiling 2-B1-U011-03 bay 1; Gypsum ceiling 2-B1-U011-03 bay 2	2984	13.4	
Level 2	2-B1-U011-04	Hall	Carpet tile 2-B1-U011-04	Gypsum ceiling 2-B1-U011-04	2984	2.9	
Level 2	2-B1-U011-05	Hall closet	Carpet tile 2-B1-U011-05	Gypsum ceiling 2-B1-U011-05	2984	0.9	
Level 2	2-B1-U011-06	Laundry	Porcelain tile 2-B1-U011-06	Gypsum ceiling 2-B1-U011-06	2984	3.3	
Level 2	2-B1-U011-07	Bathroom	Porcelain tile 2-B1-U011-07	Gypsum ceiling 2-B1-U011-07	2984	7.0	
Level 2	2-B1-U011-08	Closet	Timber floor 2-B1-U011-08	Gypsum ceiling 2-B1-U011-08	2984	1.2	
Level 2	2-B2-CO1a	Corridor	Carpet tile 2-B2-CO1a	Gypsum ceiling 2-B2-CO1a bay 1; Gypsum ceiling 2-B2-CO1a bay 2; Gypsum ceiling 2-B2-CO1a bay 3; Gypsum ceiling 2-B2-CO1a bay 4; Gypsum ceiling 2-B2-CO1a bay 5; Gypsum ceiling 2-B2-CO1a bay 6; Gypsum ceiling 2-B2-CO1a bay 7	2984	47.4	
Level 2	2-B2-CO1b	Corridor	Carpet tile 2-B2-CO1b	Gypsum ceiling 2-B2-CO1b bay 1; Gypsum ceiling 2-B2-CO1b bay 2; Gypsum ceiling 2-B2-CO1b bay 3; Gypsum ceiling 2-B2-CO1b bay 4; Gypsum ceiling 2-B2-CO1b bay 5; Gypsum ceiling 2-B2-CO1b bay 6; Gypsum ceiling 2-B2-CO1b bay 7	2984	47.4	
Level 2	2-B2-CR	Elevator core	Sealed concrete floor 2-B2-CR 1; Sealed concrete floor 2-B2-CR 2; Sealed concrete floor 2-B2-CR 3	Gypsum ceiling 2-B2-CR bay 1; Gypsum ceiling 2-B2-CR bay 2; Gypsum ceiling 2-B2-CR bay 3; Gypsum ceiling 2-B2-CR bay 4; Gypsum ceiling 2-B2-CR bay 5; Gypsum ceiling 2-B2-CR bay 6; Gypsum ceiling 2-B2-CR bay 7; Gypsum ceiling 2-B2-CR bay 8; Gypsum ceiling 2-B2-CR bay 9; Gypsum ceiling 2-B2-CR bay 10; Gypsum ceiling 2-B2-CR bay 11; Gypsum ceiling 2-B2-CR bay 12; Gypsum ceiling 2-B2-CR bay 13; Gypsum ceiling 2-B2-CR bay 14; Gypsum ceiling 2-B2-CR bay 15; Gypsum ceiling 2-B2-CR bay 16; Gypsum ceiling 2-B2-CR bay 17; Gypsum ceiling 2-B2-CR bay 18; Gypsum ceiling 2-B2-CR bay 19; Gypsum ceiling 2-B2-CR bay 20; Gypsum ceiling 2-B2-CR bay 21	2984	183.9	
Level 2	2-B2-ST1	Stair	Sealed concrete floor 2-B2-ST1	Gypsum ceiling 2-B2-ST1 bay 1; Gypsum ceiling 2-B2-ST1 bay 2; Gypsum ceiling 2-B2-ST1 bay 3; Gypsum ceiling 2-B2-ST1 bay 4; Gypsum ceiling 2-B2-ST1 bay 5; Gypsum ceiling 2-B2-ST1 bay 6; Gypsum ceiling 2-B2-ST1 bay 7; Gypsum ceiling 2-B2-ST1 bay 8; Gypsum ceiling 2-B2-ST1 bay 9; Gypsum ceiling 2-B2-ST1 bay 10	2984	122.6	
Level 2	2-B2-ST2	Stair	Sealed concrete floor 2-B2-ST2	Gypsum ceiling 2-B2-ST2 bay 1; Gypsum ceiling 2-B2-ST2 bay 2; Gypsum ceiling 2-B2-ST2 bay 3; Gypsum ceiling 2-B2-ST2 bay 4; Gypsum ceiling 2-B2-ST2 bay 5; Gypsum ceiling 2-B2-ST2 bay 6; Gypsum ceiling 2-B2-ST2 bay 7; Gypsum ceiling 2-B2-ST2 bay 8; Gypsum ceiling 2-B2-ST2 bay 9; Gypsum ceiling 2-B2-ST2 bay 10	2984	122.6	
Level 2	2-B2-U001-01	Living / dining	Timber floor 2-B2-U001-01	Gypsum ceiling 2-B2-U001-01 bay 1; Gypsum ceiling 2-B2-U001-01 bay 2	2984	23.0	
Level 2	2-B2-U001-02	Kitchen	Porcelain tile 2-B2-U001-02	Gypsum ceiling 2-B2-U001-02	2984	7.7	
Level 2	2-B2-U001-03	Entry	Porcelain tile 2-B2-U001-03	Gypsum ceiling 2-B2-U001-03	2984	5.3	
Level 2	2-B2-U001-04	Bedroom 1	Timber floor 2-B2-U001-04	Gypsum ceiling 2-B2-U001-04 bay 1; Gypsum ceiling 2-B2-U001-04 bay 2	2984	13.3	
Level 2	2-B2-U001-05	Bedroom 2	Timber floor 2-B2-U001-05	Gypsum ceiling 2-B2-U001-05 bay 1; Gypsum ceiling 2-B2-U001-05 bay 2	2984	18.2	
Level 2	2-B2-U001-06	Hall	Carpet tile 2-B2-U001-06	Gypsum ceiling 2-B2-U001-06	2984	2.8	

CITY STAMP AREA /
PROFESSIONAL SEAL

NOT FOR CONSTRUCTION

FIRM
NativeBIM showcase

PROJECT
Podium multifamily (illustrative)
No site: illustrative model

CLIENT
Illustrative model, no client

REVISIONS

NO.	DATE	DESCRIPTION

DATE 2026-10-27
SCALE AS NOTED
PROJECT NO. SHW-10
PHASE Illustrative

SHEET TITLE
ROOM FINISH SCHEDULE

SHEET NUMBER
A-629

ROOM FINISH SCHEDULE (CONT.)

LEVEL	ROOM NO.	ROOM NAME	FLOOR	CEILING	CEILING HT (MM)	AREA (M2)	REMARKS
Level 2	2-B2-U001-07	Hall closet	Carpet tile 2-B2-U001-07	Gypsum ceiling 2-B2-U001-07	2984	0.9	
Level 2	2-B2-U001-08	Laundry	Porcelain tile 2-B2-U001-08	Gypsum ceiling 2-B2-U001-08	2984	3.3	
Level 2	2-B2-U001-09	Bathroom 1	Porcelain tile 2-B2-U001-09	Gypsum ceiling 2-B2-U001-09	2984	7.0	
Level 2	2-B2-U001-10	Walk-in closet	Timber floor 2-B2-U001-10	Gypsum ceiling 2-B2-U001-10	2984	3.9	
Level 2	2-B2-U001-11	Bathroom 2	Porcelain tile 2-B2-U001-11	Gypsum ceiling 2-B2-U001-11	2984	6.3	
Level 2	2-B2-U001-12	Closet	Timber floor 2-B2-U001-12	Gypsum ceiling 2-B2-U001-12	2984	1.2	
Level 2	2-B2-U002-01	Living / dining	Timber floor 2-B2-U002-01	Gypsum ceiling 2-B2-U002-01 bay 1; Gypsum ceiling 2-B2-U002-01 bay 2	2984	23.0	
Level 2	2-B2-U002-02	Kitchen	Porcelain tile 2-B2-U002-02	Gypsum ceiling 2-B2-U002-02	2984	7.7	
Level 2	2-B2-U002-03	Entry	Porcelain tile 2-B2-U002-03	Gypsum ceiling 2-B2-U002-03	2984	5.3	
Level 2	2-B2-U002-04	Bedroom 1	Timber floor 2-B2-U002-04	Gypsum ceiling 2-B2-U002-04 bay 1; Gypsum ceiling 2-B2-U002-04 bay 2	2984	13.3	
Level 2	2-B2-U002-05	Bedroom 2	Timber floor 2-B2-U002-05	Gypsum ceiling 2-B2-U002-05 bay 1; Gypsum ceiling 2-B2-U002-05 bay 2	2984	18.2	
Level 2	2-B2-U002-06	Hall	Carpet tile 2-B2-U002-06	Gypsum ceiling 2-B2-U002-06	2984	2.8	
Level 2	2-B2-U002-07	Hall closet	Carpet tile 2-B2-U002-07	Gypsum ceiling 2-B2-U002-07	2984	0.9	
Level 2	2-B2-U002-08	Laundry	Porcelain tile 2-B2-U002-08	Gypsum ceiling 2-B2-U002-08	2984	3.3	
Level 2	2-B2-U002-09	Bathroom 1	Porcelain tile 2-B2-U002-09	Gypsum ceiling 2-B2-U002-09	2984	7.0	
Level 2	2-B2-U002-10	Walk-in closet	Timber floor 2-B2-U002-10	Gypsum ceiling 2-B2-U002-10	2984	3.9	
Level 2	2-B2-U002-11	Bathroom 2	Porcelain tile 2-B2-U002-11	Gypsum ceiling 2-B2-U002-11	2984	6.3	
Level 2	2-B2-U002-12	Closet	Timber floor 2-B2-U002-12	Gypsum ceiling 2-B2-U002-12	2984	1.2	
Level 2	2-B2-U003-01	Bathroom	Porcelain tile 2-B2-U003-01	Gypsum ceiling 2-B2-U003-01	2984	6.9	
Level 2	2-B2-U003-02	Entry	Porcelain tile 2-B2-U003-02	Gypsum ceiling 2-B2-U003-02	2984	6.5	
Level 2	2-B2-U003-03	Closet	Timber floor 2-B2-U003-03	Gypsum ceiling 2-B2-U003-03	2984	3.3	
Level 2	2-B2-U003-04	Living / kitchen	Porcelain tile 2-B2-U003-04	Gypsum ceiling 2-B2-U003-04 bay 1; Gypsum ceiling 2-B2-U003-04 bay 2; Gypsum ceiling 2-B2-U003-04 bay 3; Gypsum ceiling 2-B2-U003-04 bay 4	2984	29.7	
Level 2	2-B2-U004-01	Living / dining	Timber floor 2-B2-U004-01	Gypsum ceiling 2-B2-U004-01 bay 1; Gypsum ceiling 2-B2-U004-01 bay 2	2984	23.0	
Level 2	2-B2-U004-02	Kitchen	Porcelain tile 2-B2-U004-02	Gypsum ceiling 2-B2-U004-02	2984	7.7	
Level 2	2-B2-U004-03	Entry	Porcelain tile 2-B2-U004-03	Gypsum ceiling 2-B2-U004-03	2984	5.3	
Level 2	2-B2-U004-04	Bedroom 1	Timber floor 2-B2-U004-04	Gypsum ceiling 2-B2-U004-04 bay 1; Gypsum ceiling 2-B2-U004-04 bay 2	2984	13.3	
Level 2	2-B2-U004-05	Bedroom 2	Timber floor 2-B2-U004-05	Gypsum ceiling 2-B2-U004-05 bay 1; Gypsum ceiling 2-B2-U004-05 bay 2	2984	18.2	
Level 2	2-B2-U004-06	Hall	Carpet tile 2-B2-U004-06	Gypsum ceiling 2-B2-U004-06	2984	2.8	
Level 2	2-B2-U004-07	Hall closet	Carpet tile 2-B2-U004-07	Gypsum ceiling 2-B2-U004-07	2984	0.9	
Level 2	2-B2-U004-08	Laundry	Porcelain tile 2-B2-U004-08	Gypsum ceiling 2-B2-U004-08	2984	3.3	
Level 2	2-B2-U004-09	Bathroom 1	Porcelain tile 2-B2-U004-09	Gypsum ceiling 2-B2-U004-09	2984	7.0	
Level 2	2-B2-U004-10	Walk-in closet	Timber floor 2-B2-U004-10	Gypsum ceiling 2-B2-U004-10	2984	3.9	
Level 2	2-B2-U004-11	Bathroom 2	Porcelain tile 2-B2-U004-11	Gypsum ceiling 2-B2-U004-11	2984	6.3	
Level 2	2-B2-U004-12	Closet	Timber floor 2-B2-U004-12	Gypsum ceiling 2-B2-U004-12	2984	1.2	
Level 2	2-B2-U005-01	Living / dining	Timber floor 2-B2-U005-01	Gypsum ceiling 2-B2-U005-01 bay 1; Gypsum ceiling 2-B2-U005-01 bay 2	2984	23.0	
Level 2	2-B2-U005-02	Kitchen	Porcelain tile 2-B2-U005-02	Gypsum ceiling 2-B2-U005-02	2984	7.7	
Level 2	2-B2-U005-03	Entry	Porcelain tile 2-B2-U005-03	Gypsum ceiling 2-B2-U005-03	2984	5.3	
Level 2	2-B2-U005-04	Bedroom 1	Timber floor 2-B2-U005-04	Gypsum ceiling 2-B2-U005-04 bay 1; Gypsum ceiling 2-B2-U005-04 bay 2	2984	13.3	
Level 2	2-B2-U005-05	Bedroom 2	Timber floor 2-B2-U005-05	Gypsum ceiling 2-B2-U005-05 bay 1; Gypsum ceiling 2-B2-U005-05 bay 2	2984	18.2	
Level 2	2-B2-U005-06	Hall	Carpet tile 2-B2-U005-06	Gypsum ceiling 2-B2-U005-06	2984	2.8	
Level 2	2-B2-U005-07	Hall closet	Carpet tile 2-B2-U005-07	Gypsum ceiling 2-B2-U005-07	2984	0.9	

CITY STAMP AREA /
PROFESSIONAL SEAL

NOT FOR CONSTRUCTION

FIRM
NativeBIM showcase

PROJECT
Podium multifamily (illustrative)
No site: illustrative model

CLIENT
Illustrative model, no client

REVISIONS

NO.	DATE	DESCRIPTION

DATE 2026-10-27
SCALE AS NOTED
PROJECT NO. SHW-10
PHASE Illustrative

SHEET TITLE
ROOM FINISH SCHEDULE

SHEET NUMBER
A-630

ROOM FINISH SCHEDULE (CONT.)

LEVEL	ROOM NO.	ROOM NAME	FLOOR	CEILING	CEILING HT (MM)	AREA (M2)	REMARKS
Level 2	2-B2-U005-08	Laundry	Porcelain tile 2-B2-U005-08	Gypsum ceiling 2-B2-U005-08	2984	3.3	
Level 2	2-B2-U005-09	Bathroom 1	Porcelain tile 2-B2-U005-09	Gypsum ceiling 2-B2-U005-09	2984	7.0	
Level 2	2-B2-U005-10	Walk-in closet	Timber floor 2-B2-U005-10	Gypsum ceiling 2-B2-U005-10	2984	3.9	
Level 2	2-B2-U005-11	Bathroom 2	Porcelain tile 2-B2-U005-11	Gypsum ceiling 2-B2-U005-11	2984	6.3	
Level 2	2-B2-U005-12	Closet	Timber floor 2-B2-U005-12	Gypsum ceiling 2-B2-U005-12	2984	1.2	
Level 2	2-B2-U006-01	Bathroom	Porcelain tile 2-B2-U006-01	Gypsum ceiling 2-B2-U006-01	2984	6.9	
Level 2	2-B2-U006-02	Entry	Porcelain tile 2-B2-U006-02	Gypsum ceiling 2-B2-U006-02	2984	6.5	
Level 2	2-B2-U006-03	Closet	Timber floor 2-B2-U006-03	Gypsum ceiling 2-B2-U006-03	2984	3.3	
Level 2	2-B2-U006-04	Living / kitchen	Porcelain tile 2-B2-U006-04	Gypsum ceiling 2-B2-U006-04 bay 1; Gypsum ceiling 2-B2-U006-04 bay 2; Gypsum ceiling 2-B2-U006-04 bay 3; Gypsum ceiling 2-B2-U006-04 bay 4	2984	29.7	
Level 2	2-B2-U007-01	Living / kitchen	Porcelain tile 2-B2-U007-01	Gypsum ceiling 2-B2-U007-01 bay 1; Gypsum ceiling 2-B2-U007-01 bay 2; Gypsum ceiling 2-B2-U007-01 bay 3	2984	31.1	
Level 2	2-B2-U007-02	Entry	Porcelain tile 2-B2-U007-02	Gypsum ceiling 2-B2-U007-02	2984	5.3	
Level 2	2-B2-U007-03	Bedroom	Timber floor 2-B2-U007-03	Gypsum ceiling 2-B2-U007-03 bay 1; Gypsum ceiling 2-B2-U007-03 bay 2	2984	13.4	
Level 2	2-B2-U007-04	Hall	Carpet tile 2-B2-U007-04	Gypsum ceiling 2-B2-U007-04	2984	2.9	
Level 2	2-B2-U007-05	Hall closet	Carpet tile 2-B2-U007-05	Gypsum ceiling 2-B2-U007-05	2984	0.9	
Level 2	2-B2-U007-06	Laundry	Porcelain tile 2-B2-U007-06	Gypsum ceiling 2-B2-U007-06	2984	3.3	
Level 2	2-B2-U007-07	Bathroom	Porcelain tile 2-B2-U007-07	Gypsum ceiling 2-B2-U007-07	2984	7.0	
Level 2	2-B2-U007-08	Closet	Timber floor 2-B2-U007-08	Gypsum ceiling 2-B2-U007-08	2984	1.2	
Level 2	2-B2-U008-01	Living / kitchen	Porcelain tile 2-B2-U008-01	Gypsum ceiling 2-B2-U008-01 bay 1; Gypsum ceiling 2-B2-U008-01 bay 2; Gypsum ceiling 2-B2-U008-01 bay 3	2984	31.1	
Level 2	2-B2-U008-02	Entry	Porcelain tile 2-B2-U008-02	Gypsum ceiling 2-B2-U008-02	2984	5.3	
Level 2	2-B2-U008-03	Bedroom	Timber floor 2-B2-U008-03	Gypsum ceiling 2-B2-U008-03 bay 1; Gypsum ceiling 2-B2-U008-03 bay 2	2984	13.4	
Level 2	2-B2-U008-04	Hall	Carpet tile 2-B2-U008-04	Gypsum ceiling 2-B2-U008-04	2984	2.9	
Level 2	2-B2-U008-05	Hall closet	Carpet tile 2-B2-U008-05	Gypsum ceiling 2-B2-U008-05	2984	0.9	
Level 2	2-B2-U008-06	Laundry	Porcelain tile 2-B2-U008-06	Gypsum ceiling 2-B2-U008-06	2984	3.3	
Level 2	2-B2-U008-07	Bathroom	Porcelain tile 2-B2-U008-07	Gypsum ceiling 2-B2-U008-07	2984	7.0	
Level 2	2-B2-U008-08	Closet	Timber floor 2-B2-U008-08	Gypsum ceiling 2-B2-U008-08	2984	1.2	
Level 2	2-B2-U009-01	Living / kitchen	Porcelain tile 2-B2-U009-01	Gypsum ceiling 2-B2-U009-01 bay 1; Gypsum ceiling 2-B2-U009-01 bay 2; Gypsum ceiling 2-B2-U009-01 bay 3	2984	31.1	
Level 2	2-B2-U009-02	Entry	Porcelain tile 2-B2-U009-02	Gypsum ceiling 2-B2-U009-02	2984	5.3	
Level 2	2-B2-U009-03	Bedroom	Timber floor 2-B2-U009-03	Gypsum ceiling 2-B2-U009-03 bay 1; Gypsum ceiling 2-B2-U009-03 bay 2	2984	13.4	
Level 2	2-B2-U009-04	Hall	Carpet tile 2-B2-U009-04	Gypsum ceiling 2-B2-U009-04	2984	2.9	
Level 2	2-B2-U009-05	Hall closet	Carpet tile 2-B2-U009-05	Gypsum ceiling 2-B2-U009-05	2984	0.9	
Level 2	2-B2-U009-06	Laundry	Porcelain tile 2-B2-U009-06	Gypsum ceiling 2-B2-U009-06	2984	3.3	
Level 2	2-B2-U009-07	Bathroom	Porcelain tile 2-B2-U009-07	Gypsum ceiling 2-B2-U009-07	2984	7.0	
Level 2	2-B2-U009-08	Closet	Timber floor 2-B2-U009-08	Gypsum ceiling 2-B2-U009-08	2984	1.2	
Level 2	2-B2-U010-01	Living / kitchen	Porcelain tile 2-B2-U010-01	Gypsum ceiling 2-B2-U010-01 bay 1; Gypsum ceiling 2-B2-U010-01 bay 2; Gypsum ceiling 2-B2-U010-01 bay 3	2984	31.1	
Level 2	2-B2-U010-02	Entry	Porcelain tile 2-B2-U010-02	Gypsum ceiling 2-B2-U010-02	2984	5.3	
Level 2	2-B2-U010-03	Bedroom	Timber floor 2-B2-U010-03	Gypsum ceiling 2-B2-U010-03 bay 1; Gypsum ceiling 2-B2-U010-03 bay 2	2984	13.4	
Level 2	2-B2-U010-04	Hall	Carpet tile 2-B2-U010-04	Gypsum ceiling 2-B2-U010-04	2984	2.9	
Level 2	2-B2-U010-05	Hall closet	Carpet tile 2-B2-U010-05	Gypsum ceiling 2-B2-U010-05	2984	0.9	
Level 2	2-B2-U010-06	Laundry	Porcelain tile 2-B2-U010-06	Gypsum ceiling 2-B2-U010-06	2984	3.3	
Level 2	2-B2-U010-07	Bathroom	Porcelain tile 2-B2-U010-07	Gypsum ceiling 2-B2-U010-07	2984	7.0	
Level 2	2-B2-U010-08	Closet	Timber floor 2-B2-U010-08	Gypsum ceiling 2-B2-U010-08	2984	1.2	

CITY STAMP AREA /
PROFESSIONAL SEAL

NOT FOR CONSTRUCTION

FIRM
NativeBIM showcase

PROJECT
Podium multifamily (illustrative)
No site: illustrative model

CLIENT
Illustrative model, no client

REVISIONS

NO.	DATE	DESCRIPTION

DATE 2026-10-27
SCALE AS NOTED
PROJECT NO. SHW-10
PHASE Illustrative

SHEET TITLE
ROOM FINISH SCHEDULE

SHEET NUMBER
A-631

ROOM FINISH SCHEDULE (CONT.)

LEVEL	ROOM NO.	ROOM NAME	FLOOR	CEILING	CEILING HT (MM)	AREA (M2)	REMARKS
Level 2	2-B2-U011-01	Living / kitchen	Porcelain tile 2-B2-U011-01	Gypsum ceiling 2-B2-U011-01 bay 1; Gypsum ceiling 2-B2-U011-01 bay 2; Gypsum ceiling 2-B2-U011-01 bay 3	2984	31.1	
Level 2	2-B2-U011-02	Entry	Porcelain tile 2-B2-U011-02	Gypsum ceiling 2-B2-U011-02	2984	5.3	
Level 2	2-B2-U011-03	Bedroom	Timber floor 2-B2-U011-03	Gypsum ceiling 2-B2-U011-03 bay 1; Gypsum ceiling 2-B2-U011-03 bay 2	2984	13.4	
Level 2	2-B2-U011-04	Hall	Carpet tile 2-B2-U011-04	Gypsum ceiling 2-B2-U011-04	2984	2.9	
Level 2	2-B2-U011-05	Hall closet	Carpet tile 2-B2-U011-05	Gypsum ceiling 2-B2-U011-05	2984	0.9	
Level 2	2-B2-U011-06	Laundry	Porcelain tile 2-B2-U011-06	Gypsum ceiling 2-B2-U011-06	2984	3.3	
Level 2	2-B2-U011-07	Bathroom	Porcelain tile 2-B2-U011-07	Gypsum ceiling 2-B2-U011-07	2984	7.0	
Level 2	2-B2-U011-08	Closet	Timber floor 2-B2-U011-08	Gypsum ceiling 2-B2-U011-08	2984	1.2	
Level 3	3-B1-CO1a	Corridor	Carpet tile 3-B1-CO1a	Gypsum ceiling 3-B1-CO1a bay 1; Gypsum ceiling 3-B1-CO1a bay 2; Gypsum ceiling 3-B1-CO1a bay 3; Gypsum ceiling 3-B1-CO1a bay 4; Gypsum ceiling 3-B1-CO1a bay 5; Gypsum ceiling 3-B1-CO1a bay 6; Gypsum ceiling 3-B1-CO1a bay 7	2985	47.4	
Level 3	3-B1-CO1b	Corridor	Carpet tile 3-B1-CO1b	Gypsum ceiling 3-B1-CO1b bay 1; Gypsum ceiling 3-B1-CO1b bay 2; Gypsum ceiling 3-B1-CO1b bay 3; Gypsum ceiling 3-B1-CO1b bay 4; Gypsum ceiling 3-B1-CO1b bay 5; Gypsum ceiling 3-B1-CO1b bay 6; Gypsum ceiling 3-B1-CO1b bay 7	2985	47.4	
Level 3	3-B1-CR	Elevator core	Sealed concrete floor 3-B1-CR 1; Sealed concrete floor 3-B1-CR 2; Sealed concrete floor 3-B1-CR 3	Gypsum ceiling 3-B1-CR bay 1; Gypsum ceiling 3-B1-CR bay 2; Gypsum ceiling 3-B1-CR bay 3; Gypsum ceiling 3-B1-CR bay 4; Gypsum ceiling 3-B1-CR bay 5; Gypsum ceiling 3-B1-CR bay 6; Gypsum ceiling 3-B1-CR bay 7; Gypsum ceiling 3-B1-CR bay 8; Gypsum ceiling 3-B1-CR bay 9; Gypsum ceiling 3-B1-CR bay 10; Gypsum ceiling 3-B1-CR bay 11; Gypsum ceiling 3-B1-CR bay 12; Gypsum ceiling 3-B1-CR bay 13; Gypsum ceiling 3-B1-CR bay 14; Gypsum ceiling 3-B1-CR bay 15; Gypsum ceiling 3-B1-CR bay 16; Gypsum ceiling 3-B1-CR bay 17; Gypsum ceiling 3-B1-CR bay 18; Gypsum ceiling 3-B1-CR bay 19; Gypsum ceiling 3-B1-CR bay 20; Gypsum ceiling 3-B1-CR bay 21	2985	183.9	
Level 3	3-B1-ST1	Stair	Sealed concrete floor 3-B1-ST1	Gypsum ceiling 3-B1-ST1 bay 1; Gypsum ceiling 3-B1-ST1 bay 2; Gypsum ceiling 3-B1-ST1 bay 3; Gypsum ceiling 3-B1-ST1 bay 4; Gypsum ceiling 3-B1-ST1 bay 5; Gypsum ceiling 3-B1-ST1 bay 6; Gypsum ceiling 3-B1-ST1 bay 7; Gypsum ceiling 3-B1-ST1 bay 8; Gypsum ceiling 3-B1-ST1 bay 9; Gypsum ceiling 3-B1-ST1 bay 10	2985	122.6	
Level 3	3-B1-ST2	Stair	Sealed concrete floor 3-B1-ST2	Gypsum ceiling 3-B1-ST2 bay 1; Gypsum ceiling 3-B1-ST2 bay 2; Gypsum ceiling 3-B1-ST2 bay 3; Gypsum ceiling 3-B1-ST2 bay 4; Gypsum ceiling 3-B1-ST2 bay 5; Gypsum ceiling 3-B1-ST2 bay 6; Gypsum ceiling 3-B1-ST2 bay 7; Gypsum ceiling 3-B1-ST2 bay 8; Gypsum ceiling 3-B1-ST2 bay 9; Gypsum ceiling 3-B1-ST2 bay 10	2985	122.6	
Level 3	3-B1-U001-01	Living / dining	Timber floor 3-B1-U001-01	Gypsum ceiling 3-B1-U001-01 bay 1; Gypsum ceiling 3-B1-U001-01 bay 2	2985	23.0	
Level 3	3-B1-U001-02	Kitchen	Porcelain tile 3-B1-U001-02	Gypsum ceiling 3-B1-U001-02	2985	7.7	
Level 3	3-B1-U001-03	Entry	Porcelain tile 3-B1-U001-03	Gypsum ceiling 3-B1-U001-03	2985	5.3	
Level 3	3-B1-U001-04	Bedroom 1	Timber floor 3-B1-U001-04	Gypsum ceiling 3-B1-U001-04 bay 1; Gypsum ceiling 3-B1-U001-04 bay 2	2985	13.3	
Level 3	3-B1-U001-05	Bedroom 2	Timber floor 3-B1-U001-05	Gypsum ceiling 3-B1-U001-05 bay 1; Gypsum ceiling 3-B1-U001-05 bay 2	2985	18.2	
Level 3	3-B1-U001-06	Hall	Carpet tile 3-B1-U001-06	Gypsum ceiling 3-B1-U001-06	2985	2.8	
Level 3	3-B1-U001-07	Hall closet	Carpet tile 3-B1-U001-07	Gypsum ceiling 3-B1-U001-07	2985	0.9	
Level 3	3-B1-U001-08	Laundry	Porcelain tile 3-B1-U001-08	Gypsum ceiling 3-B1-U001-08	2985	3.3	
Level 3	3-B1-U001-09	Bathroom 1	Porcelain tile 3-B1-U001-09	Gypsum ceiling 3-B1-U001-09	2985	7.0	
Level 3	3-B1-U001-10	Walk-in closet	Timber floor 3-B1-U001-10	Gypsum ceiling 3-B1-U001-10	2985	3.9	
Level 3	3-B1-U001-11	Bathroom 2	Porcelain tile 3-B1-U001-11	Gypsum ceiling 3-B1-U001-11	2985	6.3	
Level 3	3-B1-U001-12	Closet	Timber floor 3-B1-U001-12	Gypsum ceiling 3-B1-U001-12	2985	1.2	
Level 3	3-B1-U002-01	Living / dining	Timber floor 3-B1-U002-01	Gypsum ceiling 3-B1-U002-01 bay 1; Gypsum ceiling 3-B1-U002-01 bay 2	2985	23.0	
Level 3	3-B1-U002-02	Kitchen	Porcelain tile 3-B1-U002-02	Gypsum ceiling 3-B1-U002-02	2985	7.7	
Level 3	3-B1-U002-03	Entry	Porcelain tile 3-B1-U002-03	Gypsum ceiling 3-B1-U002-03	2985	5.3	
Level 3	3-B1-U002-04	Bedroom 1	Timber floor 3-B1-U002-04	Gypsum ceiling 3-B1-U002-04 bay 1; Gypsum ceiling 3-B1-U002-04 bay 2	2985	13.3	
Level 3	3-B1-U002-05	Bedroom 2	Timber floor 3-B1-U002-05	Gypsum ceiling 3-B1-U002-05 bay 1; Gypsum ceiling 3-B1-U002-05 bay 2	2985	18.2	
Level 3	3-B1-U002-06	Hall	Carpet tile 3-B1-U002-06	Gypsum ceiling 3-B1-U002-06	2985	2.8	

CITY STAMP AREA /
PROFESSIONAL SEAL

NOT FOR CONSTRUCTION

FIRM
NativeBIM showcase

PROJECT
Podium multifamily (illustrative)
No site: illustrative model

CLIENT
Illustrative model, no client

REVISIONS

NO.	DATE	DESCRIPTION

DATE 2026-10-27
SCALE AS NOTED
PROJECT NO. SHW-10
PHASE Illustrative

SHEET TITLE
ROOM FINISH SCHEDULE

SHEET NUMBER
A-632

ROOM FINISH SCHEDULE (CONT.)

LEVEL	ROOM NO.	ROOM NAME	FLOOR	CEILING	CEILING HT (MM)	AREA (M2)	REMARKS
Level 3	3-B1-U002-07	Hall closet	Carpet tile 3-B1-U002-07	Gypsum ceiling 3-B1-U002-07	2985	0.9	
Level 3	3-B1-U002-08	Laundry	Porcelain tile 3-B1-U002-08	Gypsum ceiling 3-B1-U002-08	2985	3.3	
Level 3	3-B1-U002-09	Bathroom 1	Porcelain tile 3-B1-U002-09	Gypsum ceiling 3-B1-U002-09	2985	7.0	
Level 3	3-B1-U002-10	Walk-in closet	Timber floor 3-B1-U002-10	Gypsum ceiling 3-B1-U002-10	2985	3.9	
Level 3	3-B1-U002-11	Bathroom 2	Porcelain tile 3-B1-U002-11	Gypsum ceiling 3-B1-U002-11	2985	6.3	
Level 3	3-B1-U002-12	Closet	Timber floor 3-B1-U002-12	Gypsum ceiling 3-B1-U002-12	2985	1.2	
Level 3	3-B1-U003-01	Bathroom	Porcelain tile 3-B1-U003-01	Gypsum ceiling 3-B1-U003-01	2985	6.9	
Level 3	3-B1-U003-02	Entry	Porcelain tile 3-B1-U003-02	Gypsum ceiling 3-B1-U003-02	2985	6.5	
Level 3	3-B1-U003-03	Closet	Timber floor 3-B1-U003-03	Gypsum ceiling 3-B1-U003-03	2985	3.3	
Level 3	3-B1-U003-04	Living / kitchen	Porcelain tile 3-B1-U003-04	Gypsum ceiling 3-B1-U003-04 bay 1; Gypsum ceiling 3-B1-U003-04 bay 2; Gypsum ceiling 3-B1-U003-04 bay 3; Gypsum ceiling 3-B1-U003-04 bay 4	2985	29.7	
Level 3	3-B1-U004-01	Living / dining	Timber floor 3-B1-U004-01	Gypsum ceiling 3-B1-U004-01 bay 1; Gypsum ceiling 3-B1-U004-01 bay 2	2985	23.0	
Level 3	3-B1-U004-02	Kitchen	Porcelain tile 3-B1-U004-02	Gypsum ceiling 3-B1-U004-02	2985	7.7	
Level 3	3-B1-U004-03	Entry	Porcelain tile 3-B1-U004-03	Gypsum ceiling 3-B1-U004-03	2985	5.3	
Level 3	3-B1-U004-04	Bedroom 1	Timber floor 3-B1-U004-04	Gypsum ceiling 3-B1-U004-04 bay 1; Gypsum ceiling 3-B1-U004-04 bay 2	2985	13.3	
Level 3	3-B1-U004-05	Bedroom 2	Timber floor 3-B1-U004-05	Gypsum ceiling 3-B1-U004-05 bay 1; Gypsum ceiling 3-B1-U004-05 bay 2	2985	18.2	
Level 3	3-B1-U004-06	Hall	Carpet tile 3-B1-U004-06	Gypsum ceiling 3-B1-U004-06	2985	2.8	
Level 3	3-B1-U004-07	Hall closet	Carpet tile 3-B1-U004-07	Gypsum ceiling 3-B1-U004-07	2985	0.9	
Level 3	3-B1-U004-08	Laundry	Porcelain tile 3-B1-U004-08	Gypsum ceiling 3-B1-U004-08	2985	3.3	
Level 3	3-B1-U004-09	Bathroom 1	Porcelain tile 3-B1-U004-09	Gypsum ceiling 3-B1-U004-09	2985	7.0	
Level 3	3-B1-U004-10	Walk-in closet	Timber floor 3-B1-U004-10	Gypsum ceiling 3-B1-U004-10	2985	3.9	
Level 3	3-B1-U004-11	Bathroom 2	Porcelain tile 3-B1-U004-11	Gypsum ceiling 3-B1-U004-11	2985	6.3	
Level 3	3-B1-U004-12	Closet	Timber floor 3-B1-U004-12	Gypsum ceiling 3-B1-U004-12	2985	1.2	
Level 3	3-B1-U005-01	Living / dining	Timber floor 3-B1-U005-01	Gypsum ceiling 3-B1-U005-01 bay 1; Gypsum ceiling 3-B1-U005-01 bay 2	2985	23.0	
Level 3	3-B1-U005-02	Kitchen	Porcelain tile 3-B1-U005-02	Gypsum ceiling 3-B1-U005-02	2985	7.7	
Level 3	3-B1-U005-03	Entry	Porcelain tile 3-B1-U005-03	Gypsum ceiling 3-B1-U005-03	2985	5.3	
Level 3	3-B1-U005-04	Bedroom 1	Timber floor 3-B1-U005-04	Gypsum ceiling 3-B1-U005-04 bay 1; Gypsum ceiling 3-B1-U005-04 bay 2	2985	13.3	
Level 3	3-B1-U005-05	Bedroom 2	Timber floor 3-B1-U005-05	Gypsum ceiling 3-B1-U005-05 bay 1; Gypsum ceiling 3-B1-U005-05 bay 2	2985	18.2	
Level 3	3-B1-U005-06	Hall	Carpet tile 3-B1-U005-06	Gypsum ceiling 3-B1-U005-06	2985	2.8	
Level 3	3-B1-U005-07	Hall closet	Carpet tile 3-B1-U005-07	Gypsum ceiling 3-B1-U005-07	2985	0.9	
Level 3	3-B1-U005-08	Laundry	Porcelain tile 3-B1-U005-08	Gypsum ceiling 3-B1-U005-08	2985	3.3	
Level 3	3-B1-U005-09	Bathroom 1	Porcelain tile 3-B1-U005-09	Gypsum ceiling 3-B1-U005-09	2985	7.0	
Level 3	3-B1-U005-10	Walk-in closet	Timber floor 3-B1-U005-10	Gypsum ceiling 3-B1-U005-10	2985	3.9	
Level 3	3-B1-U005-11	Bathroom 2	Porcelain tile 3-B1-U005-11	Gypsum ceiling 3-B1-U005-11	2985	6.3	
Level 3	3-B1-U005-12	Closet	Timber floor 3-B1-U005-12	Gypsum ceiling 3-B1-U005-12	2985	1.2	
Level 3	3-B1-U006-01	Bathroom	Porcelain tile 3-B1-U006-01	Gypsum ceiling 3-B1-U006-01	2985	6.9	
Level 3	3-B1-U006-02	Entry	Porcelain tile 3-B1-U006-02	Gypsum ceiling 3-B1-U006-02	2985	6.5	
Level 3	3-B1-U006-03	Closet	Timber floor 3-B1-U006-03	Gypsum ceiling 3-B1-U006-03	2985	3.3	
Level 3	3-B1-U006-04	Living / kitchen	Porcelain tile 3-B1-U006-04	Gypsum ceiling 3-B1-U006-04 bay 1; Gypsum ceiling 3-B1-U006-04 bay 2; Gypsum ceiling 3-B1-U006-04 bay 3; Gypsum ceiling 3-B1-U006-04 bay 4	2985	29.7	
Level 3	3-B1-U007-01	Living / kitchen	Porcelain tile 3-B1-U007-01	Gypsum ceiling 3-B1-U007-01 bay 1; Gypsum ceiling 3-B1-U007-01 bay 2; Gypsum ceiling 3-B1-U007-01 bay 3	2985	31.1	
Level 3	3-B1-U007-02	Entry	Porcelain tile 3-B1-U007-02	Gypsum ceiling 3-B1-U007-02	2985	5.3	

CITY STAMP AREA /
PROFESSIONAL SEAL

NOT FOR CONSTRUCTION

FIRM
NativeBIM showcase

PROJECT
Podium multifamily (illustrative)
No site: illustrative model

CLIENT
Illustrative model, no client

REVISIONS

NO.	DATE	DESCRIPTION

DATE 2026-10-27
SCALE AS NOTED
PROJECT NO. SHW-10
PHASE Illustrative

SHEET TITLE
ROOM FINISH SCHEDULE

SHEET NUMBER
A-633

ROOM FINISH SCHEDULE (CONT.)

LEVEL	ROOM NO.	ROOM NAME	FLOOR	CEILING	CEILING HT (MM)	AREA (M2)	REMARKS
Level 3	3-B1-U007-03	Bedroom	Timber floor 3-B1-U007-03	Gypsum ceiling 3-B1-U007-03 bay 1; Gypsum ceiling 3-B1-U007-03 bay 2	2985	13.4	
Level 3	3-B1-U007-04	Hall	Carpet tile 3-B1-U007-04	Gypsum ceiling 3-B1-U007-04	2985	2.9	
Level 3	3-B1-U007-05	Hall closet	Carpet tile 3-B1-U007-05	Gypsum ceiling 3-B1-U007-05	2985	0.9	
Level 3	3-B1-U007-06	Laundry	Porcelain tile 3-B1-U007-06	Gypsum ceiling 3-B1-U007-06	2985	3.3	
Level 3	3-B1-U007-07	Bathroom	Porcelain tile 3-B1-U007-07	Gypsum ceiling 3-B1-U007-07	2985	7.0	
Level 3	3-B1-U007-08	Closet	Timber floor 3-B1-U007-08	Gypsum ceiling 3-B1-U007-08	2985	1.2	
Level 3	3-B1-U008-01	Living / kitchen	Porcelain tile 3-B1-U008-01	Gypsum ceiling 3-B1-U008-01 bay 1; Gypsum ceiling 3-B1-U008-01 bay 2; Gypsum ceiling 3-B1-U008-01 bay 3	2985	31.1	
Level 3	3-B1-U008-02	Entry	Porcelain tile 3-B1-U008-02	Gypsum ceiling 3-B1-U008-02	2985	5.3	
Level 3	3-B1-U008-03	Bedroom	Timber floor 3-B1-U008-03	Gypsum ceiling 3-B1-U008-03 bay 1; Gypsum ceiling 3-B1-U008-03 bay 2	2985	13.4	
Level 3	3-B1-U008-04	Hall	Carpet tile 3-B1-U008-04	Gypsum ceiling 3-B1-U008-04	2985	2.9	
Level 3	3-B1-U008-05	Hall closet	Carpet tile 3-B1-U008-05	Gypsum ceiling 3-B1-U008-05	2985	0.9	
Level 3	3-B1-U008-06	Laundry	Porcelain tile 3-B1-U008-06	Gypsum ceiling 3-B1-U008-06	2985	3.3	
Level 3	3-B1-U008-07	Bathroom	Porcelain tile 3-B1-U008-07	Gypsum ceiling 3-B1-U008-07	2985	7.0	
Level 3	3-B1-U008-08	Closet	Timber floor 3-B1-U008-08	Gypsum ceiling 3-B1-U008-08	2985	1.2	
Level 3	3-B1-U009-01	Living / kitchen	Porcelain tile 3-B1-U009-01	Gypsum ceiling 3-B1-U009-01 bay 1; Gypsum ceiling 3-B1-U009-01 bay 2; Gypsum ceiling 3-B1-U009-01 bay 3	2985	31.1	
Level 3	3-B1-U009-02	Entry	Porcelain tile 3-B1-U009-02	Gypsum ceiling 3-B1-U009-02	2985	5.3	
Level 3	3-B1-U009-03	Bedroom	Timber floor 3-B1-U009-03	Gypsum ceiling 3-B1-U009-03 bay 1; Gypsum ceiling 3-B1-U009-03 bay 2	2985	13.4	
Level 3	3-B1-U009-04	Hall	Carpet tile 3-B1-U009-04	Gypsum ceiling 3-B1-U009-04	2985	2.9	
Level 3	3-B1-U009-05	Hall closet	Carpet tile 3-B1-U009-05	Gypsum ceiling 3-B1-U009-05	2985	0.9	
Level 3	3-B1-U009-06	Laundry	Porcelain tile 3-B1-U009-06	Gypsum ceiling 3-B1-U009-06	2985	3.3	
Level 3	3-B1-U009-07	Bathroom	Porcelain tile 3-B1-U009-07	Gypsum ceiling 3-B1-U009-07	2985	7.0	
Level 3	3-B1-U009-08	Closet	Timber floor 3-B1-U009-08	Gypsum ceiling 3-B1-U009-08	2985	1.2	
Level 3	3-B1-U010-01	Living / kitchen	Porcelain tile 3-B1-U010-01	Gypsum ceiling 3-B1-U010-01 bay 1; Gypsum ceiling 3-B1-U010-01 bay 2; Gypsum ceiling 3-B1-U010-01 bay 3	2985	31.1	
Level 3	3-B1-U010-02	Entry	Porcelain tile 3-B1-U010-02	Gypsum ceiling 3-B1-U010-02	2985	5.3	
Level 3	3-B1-U010-03	Bedroom	Timber floor 3-B1-U010-03	Gypsum ceiling 3-B1-U010-03 bay 1; Gypsum ceiling 3-B1-U010-03 bay 2	2985	13.4	
Level 3	3-B1-U010-04	Hall	Carpet tile 3-B1-U010-04	Gypsum ceiling 3-B1-U010-04	2985	2.9	
Level 3	3-B1-U010-05	Hall closet	Carpet tile 3-B1-U010-05	Gypsum ceiling 3-B1-U010-05	2985	0.9	
Level 3	3-B1-U010-06	Laundry	Porcelain tile 3-B1-U010-06	Gypsum ceiling 3-B1-U010-06	2985	3.3	
Level 3	3-B1-U010-07	Bathroom	Porcelain tile 3-B1-U010-07	Gypsum ceiling 3-B1-U010-07	2985	7.0	
Level 3	3-B1-U010-08	Closet	Timber floor 3-B1-U010-08	Gypsum ceiling 3-B1-U010-08	2985	1.2	
Level 3	3-B1-U011-01	Living / kitchen	Porcelain tile 3-B1-U011-01	Gypsum ceiling 3-B1-U011-01 bay 1; Gypsum ceiling 3-B1-U011-01 bay 2; Gypsum ceiling 3-B1-U011-01 bay 3	2985	31.1	
Level 3	3-B1-U011-02	Entry	Porcelain tile 3-B1-U011-02	Gypsum ceiling 3-B1-U011-02	2985	5.3	
Level 3	3-B1-U011-03	Bedroom	Timber floor 3-B1-U011-03	Gypsum ceiling 3-B1-U011-03 bay 1; Gypsum ceiling 3-B1-U011-03 bay 2	2985	13.4	
Level 3	3-B1-U011-04	Hall	Carpet tile 3-B1-U011-04	Gypsum ceiling 3-B1-U011-04	2985	2.9	
Level 3	3-B1-U011-05	Hall closet	Carpet tile 3-B1-U011-05	Gypsum ceiling 3-B1-U011-05	2985	0.9	
Level 3	3-B1-U011-06	Laundry	Porcelain tile 3-B1-U011-06	Gypsum ceiling 3-B1-U011-06	2985	3.3	
Level 3	3-B1-U011-07	Bathroom	Porcelain tile 3-B1-U011-07	Gypsum ceiling 3-B1-U011-07	2985	7.0	
Level 3	3-B1-U011-08	Closet	Timber floor 3-B1-U011-08	Gypsum ceiling 3-B1-U011-08	2985	1.2	
Level 3	3-B2-CO1a	Corridor	Carpet tile 3-B2-CO1a	Gypsum ceiling 3-B2-CO1a bay 1; Gypsum ceiling 3-B2-CO1a bay 2; Gypsum ceiling 3-B2-CO1a bay 3; Gypsum ceiling 3-B2-CO1a bay 4; Gypsum ceiling 3-B2-CO1a bay 5; Gypsum ceiling 3-B2-CO1a bay 6; Gypsum ceiling 3-B2-CO1a bay 7	2985	47.4	

CITY STAMP AREA /
PROFESSIONAL SEAL

NOT FOR CONSTRUCTION

FIRM
NativeBIM showcase

PROJECT
Podium multifamily (illustrative)
No site: illustrative model

CLIENT
Illustrative model, no client

REVISIONS

NO.	DATE	DESCRIPTION

DATE 2026-10-27
SCALE AS NOTED
PROJECT NO. SHW-10
PHASE Illustrative

SHEET TITLE
ROOM FINISH SCHEDULE

SHEET NUMBER
A-634

ROOM FINISH SCHEDULE (CONT.)

LEVEL	ROOM NO.	ROOM NAME	FLOOR	CEILING	CEILING HT (MM)	AREA (M2)	REMARKS
Level 3	3-B2-CO1b	Corridor	Carpet tile 3-B2-CO1b	Gypsum ceiling 3-B2-CO1b bay 1; Gypsum ceiling 3-B2-CO1b bay 2; Gypsum ceiling 3-B2-CO1b bay 3; Gypsum ceiling 3-B2-CO1b bay 4; Gypsum ceiling 3-B2-CO1b bay 5; Gypsum ceiling 3-B2-CO1b bay 6; Gypsum ceiling 3-B2-CO1b bay 7	2985	47.4	
Level 3	3-B2-CR	Elevator core	Sealed concrete floor 3-B2-CR 1; Sealed concrete floor 3-B2-CR 2; Sealed concrete floor 3-B2-CR 3	Gypsum ceiling 3-B2-CR bay 1; Gypsum ceiling 3-B2-CR bay 2; Gypsum ceiling 3-B2-CR bay 3; Gypsum ceiling 3-B2-CR bay 4; Gypsum ceiling 3-B2-CR bay 5; Gypsum ceiling 3-B2-CR bay 6; Gypsum ceiling 3-B2-CR bay 7; Gypsum ceiling 3-B2-CR bay 8; Gypsum ceiling 3-B2-CR bay 9; Gypsum ceiling 3-B2-CR bay 10; Gypsum ceiling 3-B2-CR bay 11; Gypsum ceiling 3-B2-CR bay 12; Gypsum ceiling 3-B2-CR bay 13; Gypsum ceiling 3-B2-CR bay 14; Gypsum ceiling 3-B2-CR bay 15; Gypsum ceiling 3-B2-CR bay 16; Gypsum ceiling 3-B2-CR bay 17; Gypsum ceiling 3-B2-CR bay 18; Gypsum ceiling 3-B2-CR bay 19; Gypsum ceiling 3-B2-CR bay 20; Gypsum ceiling 3-B2-CR bay 21	2985	183.9	
Level 3	3-B2-ST1	Stair	Sealed concrete floor 3-B2-ST1	Gypsum ceiling 3-B2-ST1 bay 1; Gypsum ceiling 3-B2-ST1 bay 2; Gypsum ceiling 3-B2-ST1 bay 3; Gypsum ceiling 3-B2-ST1 bay 4; Gypsum ceiling 3-B2-ST1 bay 5; Gypsum ceiling 3-B2-ST1 bay 6; Gypsum ceiling 3-B2-ST1 bay 7; Gypsum ceiling 3-B2-ST1 bay 8; Gypsum ceiling 3-B2-ST1 bay 9; Gypsum ceiling 3-B2-ST1 bay 10	2985	122.6	
Level 3	3-B2-ST2	Stair	Sealed concrete floor 3-B2-ST2	Gypsum ceiling 3-B2-ST2 bay 1; Gypsum ceiling 3-B2-ST2 bay 2; Gypsum ceiling 3-B2-ST2 bay 3; Gypsum ceiling 3-B2-ST2 bay 4; Gypsum ceiling 3-B2-ST2 bay 5; Gypsum ceiling 3-B2-ST2 bay 6; Gypsum ceiling 3-B2-ST2 bay 7; Gypsum ceiling 3-B2-ST2 bay 8; Gypsum ceiling 3-B2-ST2 bay 9; Gypsum ceiling 3-B2-ST2 bay 10	2985	122.6	
Level 3	3-B2-U001-01	Living / dining	Timber floor 3-B2-U001-01	Gypsum ceiling 3-B2-U001-01 bay 1; Gypsum ceiling 3-B2-U001-01 bay 2	2985	23.0	
Level 3	3-B2-U001-02	Kitchen	Porcelain tile 3-B2-U001-02	Gypsum ceiling 3-B2-U001-02	2985	7.7	
Level 3	3-B2-U001-03	Entry	Porcelain tile 3-B2-U001-03	Gypsum ceiling 3-B2-U001-03	2985	5.3	
Level 3	3-B2-U001-04	Bedroom 1	Timber floor 3-B2-U001-04	Gypsum ceiling 3-B2-U001-04 bay 1; Gypsum ceiling 3-B2-U001-04 bay 2	2985	13.3	
Level 3	3-B2-U001-05	Bedroom 2	Timber floor 3-B2-U001-05	Gypsum ceiling 3-B2-U001-05 bay 1; Gypsum ceiling 3-B2-U001-05 bay 2	2985	18.2	
Level 3	3-B2-U001-06	Hall	Carpet tile 3-B2-U001-06	Gypsum ceiling 3-B2-U001-06	2985	2.8	
Level 3	3-B2-U001-07	Hall closet	Carpet tile 3-B2-U001-07	Gypsum ceiling 3-B2-U001-07	2985	0.9	
Level 3	3-B2-U001-08	Laundry	Porcelain tile 3-B2-U001-08	Gypsum ceiling 3-B2-U001-08	2985	3.3	
Level 3	3-B2-U001-09	Bathroom 1	Porcelain tile 3-B2-U001-09	Gypsum ceiling 3-B2-U001-09	2985	7.0	
Level 3	3-B2-U001-10	Walk-in closet	Timber floor 3-B2-U001-10	Gypsum ceiling 3-B2-U001-10	2985	3.9	
Level 3	3-B2-U001-11	Bathroom 2	Porcelain tile 3-B2-U001-11	Gypsum ceiling 3-B2-U001-11	2985	6.3	
Level 3	3-B2-U001-12	Closet	Timber floor 3-B2-U001-12	Gypsum ceiling 3-B2-U001-12	2985	1.2	
Level 3	3-B2-U002-01	Living / dining	Timber floor 3-B2-U002-01	Gypsum ceiling 3-B2-U002-01 bay 1; Gypsum ceiling 3-B2-U002-01 bay 2	2985	23.0	
Level 3	3-B2-U002-02	Kitchen	Porcelain tile 3-B2-U002-02	Gypsum ceiling 3-B2-U002-02	2985	7.7	
Level 3	3-B2-U002-03	Entry	Porcelain tile 3-B2-U002-03	Gypsum ceiling 3-B2-U002-03	2985	5.3	
Level 3	3-B2-U002-04	Bedroom 1	Timber floor 3-B2-U002-04	Gypsum ceiling 3-B2-U002-04 bay 1; Gypsum ceiling 3-B2-U002-04 bay 2	2985	13.3	
Level 3	3-B2-U002-05	Bedroom 2	Timber floor 3-B2-U002-05	Gypsum ceiling 3-B2-U002-05 bay 1; Gypsum ceiling 3-B2-U002-05 bay 2	2985	18.2	
Level 3	3-B2-U002-06	Hall	Carpet tile 3-B2-U002-06	Gypsum ceiling 3-B2-U002-06	2985	2.8	
Level 3	3-B2-U002-07	Hall closet	Carpet tile 3-B2-U002-07	Gypsum ceiling 3-B2-U002-07	2985	0.9	
Level 3	3-B2-U002-08	Laundry	Porcelain tile 3-B2-U002-08	Gypsum ceiling 3-B2-U002-08	2985	3.3	
Level 3	3-B2-U002-09	Bathroom 1	Porcelain tile 3-B2-U002-09	Gypsum ceiling 3-B2-U002-09	2985	7.0	
Level 3	3-B2-U002-10	Walk-in closet	Timber floor 3-B2-U002-10	Gypsum ceiling 3-B2-U002-10	2985	3.9	
Level 3	3-B2-U002-11	Bathroom 2	Porcelain tile 3-B2-U002-11	Gypsum ceiling 3-B2-U002-11	2985	6.3	
Level 3	3-B2-U002-12	Closet	Timber floor 3-B2-U002-12	Gypsum ceiling 3-B2-U002-12	2985	1.2	
Level 3	3-B2-U003-01	Bathroom	Porcelain tile 3-B2-U003-01	Gypsum ceiling 3-B2-U003-01	2985	6.9	
Level 3	3-B2-U003-02	Entry	Porcelain tile 3-B2-U003-02	Gypsum ceiling 3-B2-U003-02	2985	6.5	
Level 3	3-B2-U003-03	Closet	Timber floor 3-B2-U003-03	Gypsum ceiling 3-B2-U003-03	2985	3.3	
Level 3	3-B2-U003-04	Living / kitchen	Porcelain tile 3-B2-U003-04	Gypsum ceiling 3-B2-U003-04 bay 1; Gypsum ceiling 3-B2-U003-04 bay 2; Gypsum ceiling 3-B2-U003-04 bay 3; Gypsum ceiling 3-B2-U003-04 bay 4	2985	29.7	

CITY STAMP AREA /
PROFESSIONAL SEAL

NOT FOR CONSTRUCTION

FIRM
NativeBIM showcase

PROJECT
Podium multifamily (illustrative)
No site: illustrative model

CLIENT
Illustrative model, no client

REVISIONS

NO.	DATE	DESCRIPTION

DATE 2026-10-27
SCALE AS NOTED
PROJECT NO. SHW-10
PHASE Illustrative

SHEET TITLE
ROOM FINISH SCHEDULE

SHEET NUMBER
A-635

ROOM FINISH SCHEDULE (CONT.)

LEVEL	ROOM NO.	ROOM NAME	FLOOR	CEILING	CEILING HT (MM)	AREA (M2)	REMARKS
Level 3	3-B2-U004-01	Living / dining	Timber floor 3-B2-U004-01	Gypsum ceiling 3-B2-U004-01 bay 1; Gypsum ceiling 3-B2-U004-01 bay 2	2985	23.0	
Level 3	3-B2-U004-02	Kitchen	Porcelain tile 3-B2-U004-02	Gypsum ceiling 3-B2-U004-02	2985	7.7	
Level 3	3-B2-U004-03	Entry	Porcelain tile 3-B2-U004-03	Gypsum ceiling 3-B2-U004-03	2985	5.3	
Level 3	3-B2-U004-04	Bedroom 1	Timber floor 3-B2-U004-04	Gypsum ceiling 3-B2-U004-04 bay 1; Gypsum ceiling 3-B2-U004-04 bay 2	2985	13.3	
Level 3	3-B2-U004-05	Bedroom 2	Timber floor 3-B2-U004-05	Gypsum ceiling 3-B2-U004-05 bay 1; Gypsum ceiling 3-B2-U004-05 bay 2	2985	18.2	
Level 3	3-B2-U004-06	Hall	Carpet tile 3-B2-U004-06	Gypsum ceiling 3-B2-U004-06	2985	2.8	
Level 3	3-B2-U004-07	Hall closet	Carpet tile 3-B2-U004-07	Gypsum ceiling 3-B2-U004-07	2985	0.9	
Level 3	3-B2-U004-08	Laundry	Porcelain tile 3-B2-U004-08	Gypsum ceiling 3-B2-U004-08	2985	3.3	
Level 3	3-B2-U004-09	Bathroom 1	Porcelain tile 3-B2-U004-09	Gypsum ceiling 3-B2-U004-09	2985	7.0	
Level 3	3-B2-U004-10	Walk-in closet	Timber floor 3-B2-U004-10	Gypsum ceiling 3-B2-U004-10	2985	3.9	
Level 3	3-B2-U004-11	Bathroom 2	Porcelain tile 3-B2-U004-11	Gypsum ceiling 3-B2-U004-11	2985	6.3	
Level 3	3-B2-U004-12	Closet	Timber floor 3-B2-U004-12	Gypsum ceiling 3-B2-U004-12	2985	1.2	
Level 3	3-B2-U005-01	Living / dining	Timber floor 3-B2-U005-01	Gypsum ceiling 3-B2-U005-01 bay 1; Gypsum ceiling 3-B2-U005-01 bay 2	2985	23.0	
Level 3	3-B2-U005-02	Kitchen	Porcelain tile 3-B2-U005-02	Gypsum ceiling 3-B2-U005-02	2985	7.7	
Level 3	3-B2-U005-03	Entry	Porcelain tile 3-B2-U005-03	Gypsum ceiling 3-B2-U005-03	2985	5.3	
Level 3	3-B2-U005-04	Bedroom 1	Timber floor 3-B2-U005-04	Gypsum ceiling 3-B2-U005-04 bay 1; Gypsum ceiling 3-B2-U005-04 bay 2	2985	13.3	
Level 3	3-B2-U005-05	Bedroom 2	Timber floor 3-B2-U005-05	Gypsum ceiling 3-B2-U005-05 bay 1; Gypsum ceiling 3-B2-U005-05 bay 2	2985	18.2	
Level 3	3-B2-U005-06	Hall	Carpet tile 3-B2-U005-06	Gypsum ceiling 3-B2-U005-06	2985	2.8	
Level 3	3-B2-U005-07	Hall closet	Carpet tile 3-B2-U005-07	Gypsum ceiling 3-B2-U005-07	2985	0.9	
Level 3	3-B2-U005-08	Laundry	Porcelain tile 3-B2-U005-08	Gypsum ceiling 3-B2-U005-08	2985	3.3	
Level 3	3-B2-U005-09	Bathroom 1	Porcelain tile 3-B2-U005-09	Gypsum ceiling 3-B2-U005-09	2985	7.0	
Level 3	3-B2-U005-10	Walk-in closet	Timber floor 3-B2-U005-10	Gypsum ceiling 3-B2-U005-10	2985	3.9	
Level 3	3-B2-U005-11	Bathroom 2	Porcelain tile 3-B2-U005-11	Gypsum ceiling 3-B2-U005-11	2985	6.3	
Level 3	3-B2-U005-12	Closet	Timber floor 3-B2-U005-12	Gypsum ceiling 3-B2-U005-12	2985	1.2	
Level 3	3-B2-U006-01	Bathroom	Porcelain tile 3-B2-U006-01	Gypsum ceiling 3-B2-U006-01	2985	6.9	
Level 3	3-B2-U006-02	Entry	Porcelain tile 3-B2-U006-02	Gypsum ceiling 3-B2-U006-02	2985	6.5	
Level 3	3-B2-U006-03	Closet	Timber floor 3-B2-U006-03	Gypsum ceiling 3-B2-U006-03	2985	3.3	
Level 3	3-B2-U006-04	Living / kitchen	Porcelain tile 3-B2-U006-04	Gypsum ceiling 3-B2-U006-04 bay 1; Gypsum ceiling 3-B2-U006-04 bay 2; Gypsum ceiling 3-B2-U006-04 bay 3; Gypsum ceiling 3-B2-U006-04 bay 4	2985	29.7	
Level 3	3-B2-U007-01	Living / kitchen	Porcelain tile 3-B2-U007-01	Gypsum ceiling 3-B2-U007-01 bay 1; Gypsum ceiling 3-B2-U007-01 bay 2; Gypsum ceiling 3-B2-U007-01 bay 3	2985	31.1	
Level 3	3-B2-U007-02	Entry	Porcelain tile 3-B2-U007-02	Gypsum ceiling 3-B2-U007-02	2985	5.3	
Level 3	3-B2-U007-03	Bedroom	Timber floor 3-B2-U007-03	Gypsum ceiling 3-B2-U007-03 bay 1; Gypsum ceiling 3-B2-U007-03 bay 2	2985	13.4	
Level 3	3-B2-U007-04	Hall	Carpet tile 3-B2-U007-04	Gypsum ceiling 3-B2-U007-04	2985	2.9	
Level 3	3-B2-U007-05	Hall closet	Carpet tile 3-B2-U007-05	Gypsum ceiling 3-B2-U007-05	2985	0.9	
Level 3	3-B2-U007-06	Laundry	Porcelain tile 3-B2-U007-06	Gypsum ceiling 3-B2-U007-06	2985	3.3	
Level 3	3-B2-U007-07	Bathroom	Porcelain tile 3-B2-U007-07	Gypsum ceiling 3-B2-U007-07	2985	7.0	
Level 3	3-B2-U007-08	Closet	Timber floor 3-B2-U007-08	Gypsum ceiling 3-B2-U007-08	2985	1.2	
Level 3	3-B2-U008-01	Living / kitchen	Porcelain tile 3-B2-U008-01	Gypsum ceiling 3-B2-U008-01 bay 1; Gypsum ceiling 3-B2-U008-01 bay 2; Gypsum ceiling 3-B2-U008-01 bay 3	2985	31.1	
Level 3	3-B2-U008-02	Entry	Porcelain tile 3-B2-U008-02	Gypsum ceiling 3-B2-U008-02	2985	5.3	
Level 3	3-B2-U008-03	Bedroom	Timber floor 3-B2-U008-03	Gypsum ceiling 3-B2-U008-03 bay 1; Gypsum ceiling 3-B2-U008-03 bay 2	2985	13.4	
Level 3	3-B2-U008-04	Hall	Carpet tile 3-B2-U008-04	Gypsum ceiling 3-B2-U008-04	2985	2.9	
Level 3	3-B2-U008-05	Hall closet	Carpet tile 3-B2-U008-05	Gypsum ceiling 3-B2-U008-05	2985	0.9	

CITY STAMP AREA /
PROFESSIONAL SEAL

NOT FOR CONSTRUCTION

FIRM
NativeBIM showcase

PROJECT
Podium multifamily (illustrative)
No site: illustrative model

CLIENT
Illustrative model, no client

REVISIONS

NO.	DATE	DESCRIPTION

DATE 2026-10-27
SCALE AS NOTED
PROJECT NO. SHW-10
PHASE Illustrative

SHEET TITLE
ROOM FINISH SCHEDULE

SHEET NUMBER
A-636

ROOM FINISH SCHEDULE (CONT.)

LEVEL	ROOM NO.	ROOM NAME	FLOOR	CEILING	CEILING HT (MM)	AREA (M2)	REMARKS
Level 3	3-B2-U008-06	Laundry	Porcelain tile 3-B2-U008-06	Gypsum ceiling 3-B2-U008-06	2985	3.3	
Level 3	3-B2-U008-07	Bathroom	Porcelain tile 3-B2-U008-07	Gypsum ceiling 3-B2-U008-07	2985	7.0	
Level 3	3-B2-U008-08	Closet	Timber floor 3-B2-U008-08	Gypsum ceiling 3-B2-U008-08	2985	1.2	
Level 3	3-B2-U009-01	Living / kitchen	Porcelain tile 3-B2-U009-01	Gypsum ceiling 3-B2-U009-01 bay 1; Gypsum ceiling 3-B2-U009-01 bay 2; Gypsum ceiling 3-B2-U009-01 bay 3	2985	31.1	
Level 3	3-B2-U009-02	Entry	Porcelain tile 3-B2-U009-02	Gypsum ceiling 3-B2-U009-02	2985	5.3	
Level 3	3-B2-U009-03	Bedroom	Timber floor 3-B2-U009-03	Gypsum ceiling 3-B2-U009-03 bay 1; Gypsum ceiling 3-B2-U009-03 bay 2	2985	13.4	
Level 3	3-B2-U009-04	Hall	Carpet tile 3-B2-U009-04	Gypsum ceiling 3-B2-U009-04	2985	2.9	
Level 3	3-B2-U009-05	Hall closet	Carpet tile 3-B2-U009-05	Gypsum ceiling 3-B2-U009-05	2985	0.9	
Level 3	3-B2-U009-06	Laundry	Porcelain tile 3-B2-U009-06	Gypsum ceiling 3-B2-U009-06	2985	3.3	
Level 3	3-B2-U009-07	Bathroom	Porcelain tile 3-B2-U009-07	Gypsum ceiling 3-B2-U009-07	2985	7.0	
Level 3	3-B2-U009-08	Closet	Timber floor 3-B2-U009-08	Gypsum ceiling 3-B2-U009-08	2985	1.2	
Level 3	3-B2-U010-01	Living / kitchen	Porcelain tile 3-B2-U010-01	Gypsum ceiling 3-B2-U010-01 bay 1; Gypsum ceiling 3-B2-U010-01 bay 2; Gypsum ceiling 3-B2-U010-01 bay 3	2985	31.1	
Level 3	3-B2-U010-02	Entry	Porcelain tile 3-B2-U010-02	Gypsum ceiling 3-B2-U010-02	2985	5.3	
Level 3	3-B2-U010-03	Bedroom	Timber floor 3-B2-U010-03	Gypsum ceiling 3-B2-U010-03 bay 1; Gypsum ceiling 3-B2-U010-03 bay 2	2985	13.4	
Level 3	3-B2-U010-04	Hall	Carpet tile 3-B2-U010-04	Gypsum ceiling 3-B2-U010-04	2985	2.9	
Level 3	3-B2-U010-05	Hall closet	Carpet tile 3-B2-U010-05	Gypsum ceiling 3-B2-U010-05	2985	0.9	
Level 3	3-B2-U010-06	Laundry	Porcelain tile 3-B2-U010-06	Gypsum ceiling 3-B2-U010-06	2985	3.3	
Level 3	3-B2-U010-07	Bathroom	Porcelain tile 3-B2-U010-07	Gypsum ceiling 3-B2-U010-07	2985	7.0	
Level 3	3-B2-U010-08	Closet	Timber floor 3-B2-U010-08	Gypsum ceiling 3-B2-U010-08	2985	1.2	
Level 3	3-B2-U011-01	Living / kitchen	Porcelain tile 3-B2-U011-01	Gypsum ceiling 3-B2-U011-01 bay 1; Gypsum ceiling 3-B2-U011-01 bay 2; Gypsum ceiling 3-B2-U011-01 bay 3	2985	31.1	
Level 3	3-B2-U011-02	Entry	Porcelain tile 3-B2-U011-02	Gypsum ceiling 3-B2-U011-02	2985	5.3	
Level 3	3-B2-U011-03	Bedroom	Timber floor 3-B2-U011-03	Gypsum ceiling 3-B2-U011-03 bay 1; Gypsum ceiling 3-B2-U011-03 bay 2	2985	13.4	
Level 3	3-B2-U011-04	Hall	Carpet tile 3-B2-U011-04	Gypsum ceiling 3-B2-U011-04	2985	2.9	
Level 3	3-B2-U011-05	Hall closet	Carpet tile 3-B2-U011-05	Gypsum ceiling 3-B2-U011-05	2985	0.9	
Level 3	3-B2-U011-06	Laundry	Porcelain tile 3-B2-U011-06	Gypsum ceiling 3-B2-U011-06	2985	3.3	
Level 3	3-B2-U011-07	Bathroom	Porcelain tile 3-B2-U011-07	Gypsum ceiling 3-B2-U011-07	2985	7.0	
Level 3	3-B2-U011-08	Closet	Timber floor 3-B2-U011-08	Gypsum ceiling 3-B2-U011-08	2985	1.2	
Level 4	4-B1-CO1a	Corridor	Carpet tile 4-B1-CO1a	Gypsum ceiling 4-B1-CO1a bay 1; Gypsum ceiling 4-B1-CO1a bay 2; Gypsum ceiling 4-B1-CO1a bay 3; Gypsum ceiling 4-B1-CO1a bay 4; Gypsum ceiling 4-B1-CO1a bay 5; Gypsum ceiling 4-B1-CO1a bay 6; Gypsum ceiling 4-B1-CO1a bay 7	2984	47.4	
Level 4	4-B1-CO1b	Corridor	Carpet tile 4-B1-CO1b	Gypsum ceiling 4-B1-CO1b bay 1; Gypsum ceiling 4-B1-CO1b bay 2; Gypsum ceiling 4-B1-CO1b bay 3; Gypsum ceiling 4-B1-CO1b bay 4; Gypsum ceiling 4-B1-CO1b bay 5; Gypsum ceiling 4-B1-CO1b bay 6; Gypsum ceiling 4-B1-CO1b bay 7	2984	47.4	
Level 4	4-B1-CR	Elevator core	Sealed concrete floor 4-B1-CR 1; Sealed concrete floor 4-B1-CR 2; Sealed concrete floor 4-B1-CR 3	Gypsum ceiling 4-B1-CR bay 1; Gypsum ceiling 4-B1-CR bay 2; Gypsum ceiling 4-B1-CR bay 3; Gypsum ceiling 4-B1-CR bay 4; Gypsum ceiling 4-B1-CR bay 5; Gypsum ceiling 4-B1-CR bay 6; Gypsum ceiling 4-B1-CR bay 7; Gypsum ceiling 4-B1-CR bay 8; Gypsum ceiling 4-B1-CR bay 9; Gypsum ceiling 4-B1-CR bay 10; Gypsum ceiling 4-B1-CR bay 11; Gypsum ceiling 4-B1-CR bay 12; Gypsum ceiling 4-B1-CR bay 13; Gypsum ceiling 4-B1-CR bay 14; Gypsum ceiling 4-B1-CR bay 15; Gypsum ceiling 4-B1-CR bay 16; Gypsum ceiling 4-B1-CR bay 17; Gypsum ceiling 4-B1-CR bay 18; Gypsum ceiling 4-B1-CR bay 19; Gypsum ceiling 4-B1-CR bay 20; Gypsum ceiling 4-B1-CR bay 21	2984	183.9	
Level 4	4-B1-ST1	Stair	Sealed concrete floor 4-B1-ST1	Gypsum ceiling 4-B1-ST1 bay 1; Gypsum ceiling 4-B1-ST1 bay 2; Gypsum ceiling 4-B1-ST1 bay 3; Gypsum ceiling 4-B1-ST1 bay 4; Gypsum ceiling 4-B1-ST1 bay 5; Gypsum ceiling 4-B1-ST1 bay 6; Gypsum ceiling 4-B1-ST1 bay 7; Gypsum ceiling 4-B1-ST1 bay 8; Gypsum ceiling 4-B1-ST1 bay 9; Gypsum ceiling 4-B1-ST1 bay 10	2984	122.6	

CITY STAMP AREA /
PROFESSIONAL SEAL

NOT FOR CONSTRUCTION

FIRM
NativeBIM showcase

PROJECT
Podium multifamily (illustrative)
No site: illustrative model

CLIENT
Illustrative model, no client

REVISIONS

NO.	DATE	DESCRIPTION

DATE 2026-10-27
SCALE AS NOTED
PROJECT NO. SHW-10
PHASE Illustrative

SHEET TITLE
ROOM FINISH SCHEDULE

SHEET NUMBER
A-637

ROOM FINISH SCHEDULE (CONT.)

LEVEL	ROOM NO.	ROOM NAME	FLOOR	CEILING	CEILING HT (MM)	AREA (M2)	REMARKS
Level 4	4-B1-ST2	Stair	Sealed concrete floor 4-B1-ST2	Gypsum ceiling 4-B1-ST2 bay 1; Gypsum ceiling 4-B1-ST2 bay 2; Gypsum ceiling 4-B1-ST2 bay 3; Gypsum ceiling 4-B1-ST2 bay 4; Gypsum ceiling 4-B1-ST2 bay 5; Gypsum ceiling 4-B1-ST2 bay 6; Gypsum ceiling 4-B1-ST2 bay 7; Gypsum ceiling 4-B1-ST2 bay 8; Gypsum ceiling 4-B1-ST2 bay 9; Gypsum ceiling 4-B1-ST2 bay 10	2984	122.6	
Level 4	4-B1-U001-01	Living / dining	Timber floor 4-B1-U001-01	Gypsum ceiling 4-B1-U001-01 bay 1; Gypsum ceiling 4-B1-U001-01 bay 2	2984	23.0	
Level 4	4-B1-U001-02	Kitchen	Porcelain tile 4-B1-U001-02	Gypsum ceiling 4-B1-U001-02	2984	7.7	
Level 4	4-B1-U001-03	Entry	Porcelain tile 4-B1-U001-03	Gypsum ceiling 4-B1-U001-03	2984	5.3	
Level 4	4-B1-U001-04	Bedroom 1	Timber floor 4-B1-U001-04	Gypsum ceiling 4-B1-U001-04 bay 1; Gypsum ceiling 4-B1-U001-04 bay 2	2984	13.3	
Level 4	4-B1-U001-05	Bedroom 2	Timber floor 4-B1-U001-05	Gypsum ceiling 4-B1-U001-05 bay 1; Gypsum ceiling 4-B1-U001-05 bay 2	2984	18.2	
Level 4	4-B1-U001-06	Hall	Carpet tile 4-B1-U001-06	Gypsum ceiling 4-B1-U001-06	2984	2.8	
Level 4	4-B1-U001-07	Hall closet	Carpet tile 4-B1-U001-07	Gypsum ceiling 4-B1-U001-07	2984	0.9	
Level 4	4-B1-U001-08	Laundry	Porcelain tile 4-B1-U001-08	Gypsum ceiling 4-B1-U001-08	2984	3.3	
Level 4	4-B1-U001-09	Bathroom 1	Porcelain tile 4-B1-U001-09	Gypsum ceiling 4-B1-U001-09	2984	7.0	
Level 4	4-B1-U001-10	Walk-in closet	Timber floor 4-B1-U001-10	Gypsum ceiling 4-B1-U001-10	2984	3.9	
Level 4	4-B1-U001-11	Bathroom 2	Porcelain tile 4-B1-U001-11	Gypsum ceiling 4-B1-U001-11	2984	6.3	
Level 4	4-B1-U001-12	Closet	Timber floor 4-B1-U001-12	Gypsum ceiling 4-B1-U001-12	2984	1.2	
Level 4	4-B1-U002-01	Living / dining	Timber floor 4-B1-U002-01	Gypsum ceiling 4-B1-U002-01 bay 1; Gypsum ceiling 4-B1-U002-01 bay 2	2984	23.0	
Level 4	4-B1-U002-02	Kitchen	Porcelain tile 4-B1-U002-02	Gypsum ceiling 4-B1-U002-02	2984	7.7	
Level 4	4-B1-U002-03	Entry	Porcelain tile 4-B1-U002-03	Gypsum ceiling 4-B1-U002-03	2984	5.3	
Level 4	4-B1-U002-04	Bedroom 1	Timber floor 4-B1-U002-04	Gypsum ceiling 4-B1-U002-04 bay 1; Gypsum ceiling 4-B1-U002-04 bay 2	2984	13.3	
Level 4	4-B1-U002-05	Bedroom 2	Timber floor 4-B1-U002-05	Gypsum ceiling 4-B1-U002-05 bay 1; Gypsum ceiling 4-B1-U002-05 bay 2	2984	18.2	
Level 4	4-B1-U002-06	Hall	Carpet tile 4-B1-U002-06	Gypsum ceiling 4-B1-U002-06	2984	2.8	
Level 4	4-B1-U002-07	Hall closet	Carpet tile 4-B1-U002-07	Gypsum ceiling 4-B1-U002-07	2984	0.9	
Level 4	4-B1-U002-08	Laundry	Porcelain tile 4-B1-U002-08	Gypsum ceiling 4-B1-U002-08	2984	3.3	
Level 4	4-B1-U002-09	Bathroom 1	Porcelain tile 4-B1-U002-09	Gypsum ceiling 4-B1-U002-09	2984	7.0	
Level 4	4-B1-U002-10	Walk-in closet	Timber floor 4-B1-U002-10	Gypsum ceiling 4-B1-U002-10	2984	3.9	
Level 4	4-B1-U002-11	Bathroom 2	Porcelain tile 4-B1-U002-11	Gypsum ceiling 4-B1-U002-11	2984	6.3	
Level 4	4-B1-U002-12	Closet	Timber floor 4-B1-U002-12	Gypsum ceiling 4-B1-U002-12	2984	1.2	
Level 4	4-B1-U003-01	Bathroom	Porcelain tile 4-B1-U003-01	Gypsum ceiling 4-B1-U003-01	2984	6.9	
Level 4	4-B1-U003-02	Entry	Porcelain tile 4-B1-U003-02	Gypsum ceiling 4-B1-U003-02	2984	6.5	
Level 4	4-B1-U003-03	Closet	Timber floor 4-B1-U003-03	Gypsum ceiling 4-B1-U003-03	2984	3.3	
Level 4	4-B1-U003-04	Living / kitchen	Porcelain tile 4-B1-U003-04	Gypsum ceiling 4-B1-U003-04 bay 1; Gypsum ceiling 4-B1-U003-04 bay 2; Gypsum ceiling 4-B1-U003-04 bay 3; Gypsum ceiling 4-B1-U003-04 bay 4	2984	29.7	
Level 4	4-B1-U004-01	Living / dining	Timber floor 4-B1-U004-01	Gypsum ceiling 4-B1-U004-01 bay 1; Gypsum ceiling 4-B1-U004-01 bay 2	2984	23.0	
Level 4	4-B1-U004-02	Kitchen	Porcelain tile 4-B1-U004-02	Gypsum ceiling 4-B1-U004-02	2984	7.7	
Level 4	4-B1-U004-03	Entry	Porcelain tile 4-B1-U004-03	Gypsum ceiling 4-B1-U004-03	2984	5.3	
Level 4	4-B1-U004-04	Bedroom 1	Timber floor 4-B1-U004-04	Gypsum ceiling 4-B1-U004-04 bay 1; Gypsum ceiling 4-B1-U004-04 bay 2	2984	13.3	
Level 4	4-B1-U004-05	Bedroom 2	Timber floor 4-B1-U004-05	Gypsum ceiling 4-B1-U004-05 bay 1; Gypsum ceiling 4-B1-U004-05 bay 2	2984	18.2	
Level 4	4-B1-U004-06	Hall	Carpet tile 4-B1-U004-06	Gypsum ceiling 4-B1-U004-06	2984	2.8	
Level 4	4-B1-U004-07	Hall closet	Carpet tile 4-B1-U004-07	Gypsum ceiling 4-B1-U004-07	2984	0.9	
Level 4	4-B1-U004-08	Laundry	Porcelain tile 4-B1-U004-08	Gypsum ceiling 4-B1-U004-08	2984	3.3	
Level 4	4-B1-U004-09	Bathroom 1	Porcelain tile 4-B1-U004-09	Gypsum ceiling 4-B1-U004-09	2984	7.0	
Level 4	4-B1-U004-10	Walk-in closet	Timber floor 4-B1-U004-10	Gypsum ceiling 4-B1-U004-10	2984	3.9	

CITY STAMP AREA /
PROFESSIONAL SEAL

NOT FOR CONSTRUCTION

FIRM
NativeBIM showcase

PROJECT
Podium multifamily (illustrative)
No site: illustrative model

CLIENT
Illustrative model, no client

REVISIONS

NO.	DATE	DESCRIPTION

DATE 2026-10-27
SCALE AS NOTED
PROJECT NO. SHW-10
PHASE Illustrative

SHEET TITLE
ROOM FINISH SCHEDULE

SHEET NUMBER
A-638

ROOM FINISH SCHEDULE (CONT.)

LEVEL	ROOM NO.	ROOM NAME	FLOOR	CEILING	CEILING HT (MM)	AREA (M2)	REMARKS
Level 4	4-B1-U004-11	Bathroom 2	Porcelain tile 4-B1-U004-11	Gypsum ceiling 4-B1-U004-11	2984	6.3	
Level 4	4-B1-U004-12	Closet	Timber floor 4-B1-U004-12	Gypsum ceiling 4-B1-U004-12	2984	1.2	
Level 4	4-B1-U005-01	Living / dining	Timber floor 4-B1-U005-01	Gypsum ceiling 4-B1-U005-01 bay 1; Gypsum ceiling 4-B1-U005-01 bay 2	2984	23.0	
Level 4	4-B1-U005-02	Kitchen	Porcelain tile 4-B1-U005-02	Gypsum ceiling 4-B1-U005-02	2984	7.7	
Level 4	4-B1-U005-03	Entry	Porcelain tile 4-B1-U005-03	Gypsum ceiling 4-B1-U005-03	2984	5.3	
Level 4	4-B1-U005-04	Bedroom 1	Timber floor 4-B1-U005-04	Gypsum ceiling 4-B1-U005-04 bay 1; Gypsum ceiling 4-B1-U005-04 bay 2	2984	13.3	
Level 4	4-B1-U005-05	Bedroom 2	Timber floor 4-B1-U005-05	Gypsum ceiling 4-B1-U005-05 bay 1; Gypsum ceiling 4-B1-U005-05 bay 2	2984	18.2	
Level 4	4-B1-U005-06	Hall	Carpet tile 4-B1-U005-06	Gypsum ceiling 4-B1-U005-06	2984	2.8	
Level 4	4-B1-U005-07	Hall closet	Carpet tile 4-B1-U005-07	Gypsum ceiling 4-B1-U005-07	2984	0.9	
Level 4	4-B1-U005-08	Laundry	Porcelain tile 4-B1-U005-08	Gypsum ceiling 4-B1-U005-08	2984	3.3	
Level 4	4-B1-U005-09	Bathroom 1	Porcelain tile 4-B1-U005-09	Gypsum ceiling 4-B1-U005-09	2984	7.0	
Level 4	4-B1-U005-10	Walk-in closet	Timber floor 4-B1-U005-10	Gypsum ceiling 4-B1-U005-10	2984	3.9	
Level 4	4-B1-U005-11	Bathroom 2	Porcelain tile 4-B1-U005-11	Gypsum ceiling 4-B1-U005-11	2984	6.3	
Level 4	4-B1-U005-12	Closet	Timber floor 4-B1-U005-12	Gypsum ceiling 4-B1-U005-12	2984	1.2	
Level 4	4-B1-U006-01	Bathroom	Porcelain tile 4-B1-U006-01	Gypsum ceiling 4-B1-U006-01	2984	6.9	
Level 4	4-B1-U006-02	Entry	Porcelain tile 4-B1-U006-02	Gypsum ceiling 4-B1-U006-02	2984	6.5	
Level 4	4-B1-U006-03	Closet	Timber floor 4-B1-U006-03	Gypsum ceiling 4-B1-U006-03	2984	3.3	
Level 4	4-B1-U006-04	Living / kitchen	Porcelain tile 4-B1-U006-04	Gypsum ceiling 4-B1-U006-04 bay 1; Gypsum ceiling 4-B1-U006-04 bay 2; Gypsum ceiling 4-B1-U006-04 bay 3; Gypsum ceiling 4-B1-U006-04 bay 4	2984	29.7	
Level 4	4-B1-U007-01	Living / kitchen	Porcelain tile 4-B1-U007-01	Gypsum ceiling 4-B1-U007-01 bay 1; Gypsum ceiling 4-B1-U007-01 bay 2; Gypsum ceiling 4-B1-U007-01 bay 3	2984	31.1	
Level 4	4-B1-U007-02	Entry	Porcelain tile 4-B1-U007-02	Gypsum ceiling 4-B1-U007-02	2984	5.3	
Level 4	4-B1-U007-03	Bedroom	Timber floor 4-B1-U007-03	Gypsum ceiling 4-B1-U007-03 bay 1; Gypsum ceiling 4-B1-U007-03 bay 2	2984	13.4	
Level 4	4-B1-U007-04	Hall	Carpet tile 4-B1-U007-04	Gypsum ceiling 4-B1-U007-04	2984	2.9	
Level 4	4-B1-U007-05	Hall closet	Carpet tile 4-B1-U007-05	Gypsum ceiling 4-B1-U007-05	2984	0.9	
Level 4	4-B1-U007-06	Laundry	Porcelain tile 4-B1-U007-06	Gypsum ceiling 4-B1-U007-06	2984	3.3	
Level 4	4-B1-U007-07	Bathroom	Porcelain tile 4-B1-U007-07	Gypsum ceiling 4-B1-U007-07	2984	7.0	
Level 4	4-B1-U007-08	Closet	Timber floor 4-B1-U007-08	Gypsum ceiling 4-B1-U007-08	2984	1.2	
Level 4	4-B1-U008-01	Living / kitchen	Porcelain tile 4-B1-U008-01	Gypsum ceiling 4-B1-U008-01 bay 1; Gypsum ceiling 4-B1-U008-01 bay 2; Gypsum ceiling 4-B1-U008-01 bay 3	2984	31.1	
Level 4	4-B1-U008-02	Entry	Porcelain tile 4-B1-U008-02	Gypsum ceiling 4-B1-U008-02	2984	5.3	
Level 4	4-B1-U008-03	Bedroom	Timber floor 4-B1-U008-03	Gypsum ceiling 4-B1-U008-03 bay 1; Gypsum ceiling 4-B1-U008-03 bay 2	2984	13.4	
Level 4	4-B1-U008-04	Hall	Carpet tile 4-B1-U008-04	Gypsum ceiling 4-B1-U008-04	2984	2.9	
Level 4	4-B1-U008-05	Hall closet	Carpet tile 4-B1-U008-05	Gypsum ceiling 4-B1-U008-05	2984	0.9	
Level 4	4-B1-U008-06	Laundry	Porcelain tile 4-B1-U008-06	Gypsum ceiling 4-B1-U008-06	2984	3.3	
Level 4	4-B1-U008-07	Bathroom	Porcelain tile 4-B1-U008-07	Gypsum ceiling 4-B1-U008-07	2984	7.0	
Level 4	4-B1-U008-08	Closet	Timber floor 4-B1-U008-08	Gypsum ceiling 4-B1-U008-08	2984	1.2	
Level 4	4-B1-U009-01	Living / kitchen	Porcelain tile 4-B1-U009-01	Gypsum ceiling 4-B1-U009-01 bay 1; Gypsum ceiling 4-B1-U009-01 bay 2; Gypsum ceiling 4-B1-U009-01 bay 3	2984	31.1	
Level 4	4-B1-U009-02	Entry	Porcelain tile 4-B1-U009-02	Gypsum ceiling 4-B1-U009-02	2984	5.3	
Level 4	4-B1-U009-03	Bedroom	Timber floor 4-B1-U009-03	Gypsum ceiling 4-B1-U009-03 bay 1; Gypsum ceiling 4-B1-U009-03 bay 2	2984	13.4	
Level 4	4-B1-U009-04	Hall	Carpet tile 4-B1-U009-04	Gypsum ceiling 4-B1-U009-04	2984	2.9	
Level 4	4-B1-U009-05	Hall closet	Carpet tile 4-B1-U009-05	Gypsum ceiling 4-B1-U009-05	2984	0.9	
Level 4	4-B1-U009-06	Laundry	Porcelain tile 4-B1-U009-06	Gypsum ceiling 4-B1-U009-06	2984	3.3	
Level 4	4-B1-U009-07	Bathroom	Porcelain tile 4-B1-U009-07	Gypsum ceiling 4-B1-U009-07	2984	7.0	

CITY STAMP AREA /
PROFESSIONAL SEAL

NOT FOR CONSTRUCTION

FIRM
NativeBIM showcase

PROJECT
Podium multifamily (illustrative)
No site: illustrative model

CLIENT
Illustrative model, no client

REVISIONS

NO.	DATE	DESCRIPTION

DATE 2026-10-27
SCALE AS NOTED
PROJECT NO. SHW-10
PHASE Illustrative

SHEET TITLE
ROOM FINISH SCHEDULE

SHEET NUMBER
A-639

ROOM FINISH SCHEDULE (CONT.)

LEVEL	ROOM NO.	ROOM NAME	FLOOR	CEILING	CEILING HT (MM)	AREA (M2)	REMARKS
Level 4	4-B1-U009-08	Closet	Timber floor 4-B1-U009-08	Gypsum ceiling 4-B1-U009-08	2984	1.2	
Level 4	4-B1-U010-01	Living / kitchen	Porcelain tile 4-B1-U010-01	Gypsum ceiling 4-B1-U010-01 bay 1; Gypsum ceiling 4-B1-U010-01 bay 2; Gypsum ceiling 4-B1-U010-01 bay 3	2984	31.1	
Level 4	4-B1-U010-02	Entry	Porcelain tile 4-B1-U010-02	Gypsum ceiling 4-B1-U010-02	2984	5.3	
Level 4	4-B1-U010-03	Bedroom	Timber floor 4-B1-U010-03	Gypsum ceiling 4-B1-U010-03 bay 1; Gypsum ceiling 4-B1-U010-03 bay 2	2984	13.4	
Level 4	4-B1-U010-04	Hall	Carpet tile 4-B1-U010-04	Gypsum ceiling 4-B1-U010-04	2984	2.9	
Level 4	4-B1-U010-05	Hall closet	Carpet tile 4-B1-U010-05	Gypsum ceiling 4-B1-U010-05	2984	0.9	
Level 4	4-B1-U010-06	Laundry	Porcelain tile 4-B1-U010-06	Gypsum ceiling 4-B1-U010-06	2984	3.3	
Level 4	4-B1-U010-07	Bathroom	Porcelain tile 4-B1-U010-07	Gypsum ceiling 4-B1-U010-07	2984	7.0	
Level 4	4-B1-U010-08	Closet	Timber floor 4-B1-U010-08	Gypsum ceiling 4-B1-U010-08	2984	1.2	
Level 4	4-B1-U011-01	Living / kitchen	Porcelain tile 4-B1-U011-01	Gypsum ceiling 4-B1-U011-01 bay 1; Gypsum ceiling 4-B1-U011-01 bay 2; Gypsum ceiling 4-B1-U011-01 bay 3	2984	31.1	
Level 4	4-B1-U011-02	Entry	Porcelain tile 4-B1-U011-02	Gypsum ceiling 4-B1-U011-02	2984	5.3	
Level 4	4-B1-U011-03	Bedroom	Timber floor 4-B1-U011-03	Gypsum ceiling 4-B1-U011-03 bay 1; Gypsum ceiling 4-B1-U011-03 bay 2	2984	13.4	
Level 4	4-B1-U011-04	Hall	Carpet tile 4-B1-U011-04	Gypsum ceiling 4-B1-U011-04	2984	2.9	
Level 4	4-B1-U011-05	Hall closet	Carpet tile 4-B1-U011-05	Gypsum ceiling 4-B1-U011-05	2984	0.9	
Level 4	4-B1-U011-06	Laundry	Porcelain tile 4-B1-U011-06	Gypsum ceiling 4-B1-U011-06	2984	3.3	
Level 4	4-B1-U011-07	Bathroom	Porcelain tile 4-B1-U011-07	Gypsum ceiling 4-B1-U011-07	2984	7.0	
Level 4	4-B1-U011-08	Closet	Timber floor 4-B1-U011-08	Gypsum ceiling 4-B1-U011-08	2984	1.2	
Level 4	4-B2-CO1a	Corridor	Carpet tile 4-B2-CO1a	Gypsum ceiling 4-B2-CO1a bay 1; Gypsum ceiling 4-B2-CO1a bay 2; Gypsum ceiling 4-B2-CO1a bay 3; Gypsum ceiling 4-B2-CO1a bay 4; Gypsum ceiling 4-B2-CO1a bay 5; Gypsum ceiling 4-B2-CO1a bay 6; Gypsum ceiling 4-B2-CO1a bay 7	2984	47.4	
Level 4	4-B2-CO1b	Corridor	Carpet tile 4-B2-CO1b	Gypsum ceiling 4-B2-CO1b bay 1; Gypsum ceiling 4-B2-CO1b bay 2; Gypsum ceiling 4-B2-CO1b bay 3; Gypsum ceiling 4-B2-CO1b bay 4; Gypsum ceiling 4-B2-CO1b bay 5; Gypsum ceiling 4-B2-CO1b bay 6; Gypsum ceiling 4-B2-CO1b bay 7	2984	47.4	
Level 4	4-B2-CR	Elevator core	Sealed concrete floor 4-B2-CR 1; Sealed concrete floor 4-B2-CR 2; Sealed concrete floor 4-B2-CR 3	Gypsum ceiling 4-B2-CR bay 1; Gypsum ceiling 4-B2-CR bay 2; Gypsum ceiling 4-B2-CR bay 3; Gypsum ceiling 4-B2-CR bay 4; Gypsum ceiling 4-B2-CR bay 5; Gypsum ceiling 4-B2-CR bay 6; Gypsum ceiling 4-B2-CR bay 7; Gypsum ceiling 4-B2-CR bay 8; Gypsum ceiling 4-B2-CR bay 9; Gypsum ceiling 4-B2-CR bay 10; Gypsum ceiling 4-B2-CR bay 11; Gypsum ceiling 4-B2-CR bay 12; Gypsum ceiling 4-B2-CR bay 13; Gypsum ceiling 4-B2-CR bay 14; Gypsum ceiling 4-B2-CR bay 15; Gypsum ceiling 4-B2-CR bay 16; Gypsum ceiling 4-B2-CR bay 17; Gypsum ceiling 4-B2-CR bay 18; Gypsum ceiling 4-B2-CR bay 19; Gypsum ceiling 4-B2-CR bay 20; Gypsum ceiling 4-B2-CR bay 21	2984	183.9	
Level 4	4-B2-ST1	Stair	Sealed concrete floor 4-B2-ST1	Gypsum ceiling 4-B2-ST1 bay 1; Gypsum ceiling 4-B2-ST1 bay 2; Gypsum ceiling 4-B2-ST1 bay 3; Gypsum ceiling 4-B2-ST1 bay 4; Gypsum ceiling 4-B2-ST1 bay 5; Gypsum ceiling 4-B2-ST1 bay 6; Gypsum ceiling 4-B2-ST1 bay 7; Gypsum ceiling 4-B2-ST1 bay 8; Gypsum ceiling 4-B2-ST1 bay 9; Gypsum ceiling 4-B2-ST1 bay 10	2984	122.6	
Level 4	4-B2-ST2	Stair	Sealed concrete floor 4-B2-ST2	Gypsum ceiling 4-B2-ST2 bay 1; Gypsum ceiling 4-B2-ST2 bay 2; Gypsum ceiling 4-B2-ST2 bay 3; Gypsum ceiling 4-B2-ST2 bay 4; Gypsum ceiling 4-B2-ST2 bay 5; Gypsum ceiling 4-B2-ST2 bay 6; Gypsum ceiling 4-B2-ST2 bay 7; Gypsum ceiling 4-B2-ST2 bay 8; Gypsum ceiling 4-B2-ST2 bay 9; Gypsum ceiling 4-B2-ST2 bay 10	2984	122.6	
Level 4	4-B2-U001-01	Living / dining	Timber floor 4-B2-U001-01	Gypsum ceiling 4-B2-U001-01 bay 1; Gypsum ceiling 4-B2-U001-01 bay 2	2984	23.0	
Level 4	4-B2-U001-02	Kitchen	Porcelain tile 4-B2-U001-02	Gypsum ceiling 4-B2-U001-02	2984	7.7	
Level 4	4-B2-U001-03	Entry	Porcelain tile 4-B2-U001-03	Gypsum ceiling 4-B2-U001-03	2984	5.3	
Level 4	4-B2-U001-04	Bedroom 1	Timber floor 4-B2-U001-04	Gypsum ceiling 4-B2-U001-04 bay 1; Gypsum ceiling 4-B2-U001-04 bay 2	2984	13.3	
Level 4	4-B2-U001-05	Bedroom 2	Timber floor 4-B2-U001-05	Gypsum ceiling 4-B2-U001-05 bay 1; Gypsum ceiling 4-B2-U001-05 bay 2	2984	18.2	
Level 4	4-B2-U001-06	Hall	Carpet tile 4-B2-U001-06	Gypsum ceiling 4-B2-U001-06	2984	2.8	
Level 4	4-B2-U001-07	Hall closet	Carpet tile 4-B2-U001-07	Gypsum ceiling 4-B2-U001-07	2984	0.9	
Level 4	4-B2-U001-08	Laundry	Porcelain tile 4-B2-U001-08	Gypsum ceiling 4-B2-U001-08	2984	3.3	
Level 4	4-B2-U001-09	Bathroom 1	Porcelain tile 4-B2-U001-09	Gypsum ceiling 4-B2-U001-09	2984	7.0	

CITY STAMP AREA /
PROFESSIONAL SEAL

NOT FOR CONSTRUCTION

FIRM
NativeBIM showcase

PROJECT
Podium multifamily (illustrative)
No site: illustrative model

CLIENT
Illustrative model, no client

REVISIONS

NO.	DATE	DESCRIPTION

DATE 2026-10-27
SCALE AS NOTED
PROJECT NO. SHW-10
PHASE Illustrative

SHEET TITLE
ROOM FINISH SCHEDULE

SHEET NUMBER
A-640

ROOM FINISH SCHEDULE (CONT.)

LEVEL	ROOM NO.	ROOM NAME	FLOOR	CEILING	CEILING HT (MM)	AREA (M2)	REMARKS
Level 4	4-B2-U001-10	Walk-in closet	Timber floor 4-B2-U001-10	Gypsum ceiling 4-B2-U001-10	2984	3.9	
Level 4	4-B2-U001-11	Bathroom 2	Porcelain tile 4-B2-U001-11	Gypsum ceiling 4-B2-U001-11	2984	6.3	
Level 4	4-B2-U001-12	Closet	Timber floor 4-B2-U001-12	Gypsum ceiling 4-B2-U001-12	2984	1.2	
Level 4	4-B2-U002-01	Living / dining	Timber floor 4-B2-U002-01	Gypsum ceiling 4-B2-U002-01 bay 1; Gypsum ceiling 4-B2-U002-01 bay 2	2984	23.0	
Level 4	4-B2-U002-02	Kitchen	Porcelain tile 4-B2-U002-02	Gypsum ceiling 4-B2-U002-02	2984	7.7	
Level 4	4-B2-U002-03	Entry	Porcelain tile 4-B2-U002-03	Gypsum ceiling 4-B2-U002-03	2984	5.3	
Level 4	4-B2-U002-04	Bedroom 1	Timber floor 4-B2-U002-04	Gypsum ceiling 4-B2-U002-04 bay 1; Gypsum ceiling 4-B2-U002-04 bay 2	2984	13.3	
Level 4	4-B2-U002-05	Bedroom 2	Timber floor 4-B2-U002-05	Gypsum ceiling 4-B2-U002-05 bay 1; Gypsum ceiling 4-B2-U002-05 bay 2	2984	18.2	
Level 4	4-B2-U002-06	Hall	Carpet tile 4-B2-U002-06	Gypsum ceiling 4-B2-U002-06	2984	2.8	
Level 4	4-B2-U002-07	Hall closet	Carpet tile 4-B2-U002-07	Gypsum ceiling 4-B2-U002-07	2984	0.9	
Level 4	4-B2-U002-08	Laundry	Porcelain tile 4-B2-U002-08	Gypsum ceiling 4-B2-U002-08	2984	3.3	
Level 4	4-B2-U002-09	Bathroom 1	Porcelain tile 4-B2-U002-09	Gypsum ceiling 4-B2-U002-09	2984	7.0	
Level 4	4-B2-U002-10	Walk-in closet	Timber floor 4-B2-U002-10	Gypsum ceiling 4-B2-U002-10	2984	3.9	
Level 4	4-B2-U002-11	Bathroom 2	Porcelain tile 4-B2-U002-11	Gypsum ceiling 4-B2-U002-11	2984	6.3	
Level 4	4-B2-U002-12	Closet	Timber floor 4-B2-U002-12	Gypsum ceiling 4-B2-U002-12	2984	1.2	
Level 4	4-B2-U003-01	Bathroom	Porcelain tile 4-B2-U003-01	Gypsum ceiling 4-B2-U003-01	2984	6.9	
Level 4	4-B2-U003-02	Entry	Porcelain tile 4-B2-U003-02	Gypsum ceiling 4-B2-U003-02	2984	6.5	
Level 4	4-B2-U003-03	Closet	Timber floor 4-B2-U003-03	Gypsum ceiling 4-B2-U003-03	2984	3.3	
Level 4	4-B2-U003-04	Living / kitchen	Porcelain tile 4-B2-U003-04	Gypsum ceiling 4-B2-U003-04 bay 1; Gypsum ceiling 4-B2-U003-04 bay 2; Gypsum ceiling 4-B2-U003-04 bay 3; Gypsum ceiling 4-B2-U003-04 bay 4	2984	29.7	
Level 4	4-B2-U004-01	Living / dining	Timber floor 4-B2-U004-01	Gypsum ceiling 4-B2-U004-01 bay 1; Gypsum ceiling 4-B2-U004-01 bay 2	2984	23.0	
Level 4	4-B2-U004-02	Kitchen	Porcelain tile 4-B2-U004-02	Gypsum ceiling 4-B2-U004-02	2984	7.7	
Level 4	4-B2-U004-03	Entry	Porcelain tile 4-B2-U004-03	Gypsum ceiling 4-B2-U004-03	2984	5.3	
Level 4	4-B2-U004-04	Bedroom 1	Timber floor 4-B2-U004-04	Gypsum ceiling 4-B2-U004-04 bay 1; Gypsum ceiling 4-B2-U004-04 bay 2	2984	13.3	
Level 4	4-B2-U004-05	Bedroom 2	Timber floor 4-B2-U004-05	Gypsum ceiling 4-B2-U004-05 bay 1; Gypsum ceiling 4-B2-U004-05 bay 2	2984	18.2	
Level 4	4-B2-U004-06	Hall	Carpet tile 4-B2-U004-06	Gypsum ceiling 4-B2-U004-06	2984	2.8	
Level 4	4-B2-U004-07	Hall closet	Carpet tile 4-B2-U004-07	Gypsum ceiling 4-B2-U004-07	2984	0.9	
Level 4	4-B2-U004-08	Laundry	Porcelain tile 4-B2-U004-08	Gypsum ceiling 4-B2-U004-08	2984	3.3	
Level 4	4-B2-U004-09	Bathroom 1	Porcelain tile 4-B2-U004-09	Gypsum ceiling 4-B2-U004-09	2984	7.0	
Level 4	4-B2-U004-10	Walk-in closet	Timber floor 4-B2-U004-10	Gypsum ceiling 4-B2-U004-10	2984	3.9	
Level 4	4-B2-U004-11	Bathroom 2	Porcelain tile 4-B2-U004-11	Gypsum ceiling 4-B2-U004-11	2984	6.3	
Level 4	4-B2-U004-12	Closet	Timber floor 4-B2-U004-12	Gypsum ceiling 4-B2-U004-12	2984	1.2	
Level 4	4-B2-U005-01	Living / dining	Timber floor 4-B2-U005-01	Gypsum ceiling 4-B2-U005-01 bay 1; Gypsum ceiling 4-B2-U005-01 bay 2	2984	23.0	
Level 4	4-B2-U005-02	Kitchen	Porcelain tile 4-B2-U005-02	Gypsum ceiling 4-B2-U005-02	2984	7.7	
Level 4	4-B2-U005-03	Entry	Porcelain tile 4-B2-U005-03	Gypsum ceiling 4-B2-U005-03	2984	5.3	
Level 4	4-B2-U005-04	Bedroom 1	Timber floor 4-B2-U005-04	Gypsum ceiling 4-B2-U005-04 bay 1; Gypsum ceiling 4-B2-U005-04 bay 2	2984	13.3	
Level 4	4-B2-U005-05	Bedroom 2	Timber floor 4-B2-U005-05	Gypsum ceiling 4-B2-U005-05 bay 1; Gypsum ceiling 4-B2-U005-05 bay 2	2984	18.2	
Level 4	4-B2-U005-06	Hall	Carpet tile 4-B2-U005-06	Gypsum ceiling 4-B2-U005-06	2984	2.8	
Level 4	4-B2-U005-07	Hall closet	Carpet tile 4-B2-U005-07	Gypsum ceiling 4-B2-U005-07	2984	0.9	
Level 4	4-B2-U005-08	Laundry	Porcelain tile 4-B2-U005-08	Gypsum ceiling 4-B2-U005-08	2984	3.3	
Level 4	4-B2-U005-09	Bathroom 1	Porcelain tile 4-B2-U005-09	Gypsum ceiling 4-B2-U005-09	2984	7.0	
Level 4	4-B2-U005-10	Walk-in closet	Timber floor 4-B2-U005-10	Gypsum ceiling 4-B2-U005-10	2984	3.9	

CITY STAMP AREA /
PROFESSIONAL SEAL

NOT FOR CONSTRUCTION

FIRM
NativeBIM showcase

PROJECT
Podium multifamily (illustrative)
No site: illustrative model

CLIENT
Illustrative model, no client

REVISIONS

NO.	DATE	DESCRIPTION

DATE 2026-10-27
SCALE AS NOTED
PROJECT NO. SHW-10
PHASE Illustrative

SHEET TITLE
ROOM FINISH SCHEDULE

SHEET NUMBER
A-641

ROOM FINISH SCHEDULE (CONT.)

LEVEL	ROOM NO.	ROOM NAME	FLOOR	CEILING	CEILING HT (MM)	AREA (M2)	REMARKS
Level 4	4-B2-U005-11	Bathroom 2	Porcelain tile 4-B2-U005-11	Gypsum ceiling 4-B2-U005-11	2984	6.3	
Level 4	4-B2-U005-12	Closet	Timber floor 4-B2-U005-12	Gypsum ceiling 4-B2-U005-12	2984	1.2	
Level 4	4-B2-U006-01	Bathroom	Porcelain tile 4-B2-U006-01	Gypsum ceiling 4-B2-U006-01	2984	6.9	
Level 4	4-B2-U006-02	Entry	Porcelain tile 4-B2-U006-02	Gypsum ceiling 4-B2-U006-02	2984	6.5	
Level 4	4-B2-U006-03	Closet	Timber floor 4-B2-U006-03	Gypsum ceiling 4-B2-U006-03	2984	3.3	
Level 4	4-B2-U006-04	Living / kitchen	Porcelain tile 4-B2-U006-04	Gypsum ceiling 4-B2-U006-04 bay 1; Gypsum ceiling 4-B2-U006-04 bay 2; Gypsum ceiling 4-B2-U006-04 bay 3; Gypsum ceiling 4-B2-U006-04 bay 4	2984	29.7	
Level 4	4-B2-U007-01	Living / kitchen	Porcelain tile 4-B2-U007-01	Gypsum ceiling 4-B2-U007-01 bay 1; Gypsum ceiling 4-B2-U007-01 bay 2; Gypsum ceiling 4-B2-U007-01 bay 3	2984	31.1	
Level 4	4-B2-U007-02	Entry	Porcelain tile 4-B2-U007-02	Gypsum ceiling 4-B2-U007-02	2984	5.3	
Level 4	4-B2-U007-03	Bedroom	Timber floor 4-B2-U007-03	Gypsum ceiling 4-B2-U007-03 bay 1; Gypsum ceiling 4-B2-U007-03 bay 2	2984	13.4	
Level 4	4-B2-U007-04	Hall	Carpet tile 4-B2-U007-04	Gypsum ceiling 4-B2-U007-04	2984	2.9	
Level 4	4-B2-U007-05	Hall closet	Carpet tile 4-B2-U007-05	Gypsum ceiling 4-B2-U007-05	2984	0.9	
Level 4	4-B2-U007-06	Laundry	Porcelain tile 4-B2-U007-06	Gypsum ceiling 4-B2-U007-06	2984	3.3	
Level 4	4-B2-U007-07	Bathroom	Porcelain tile 4-B2-U007-07	Gypsum ceiling 4-B2-U007-07	2984	7.0	
Level 4	4-B2-U007-08	Closet	Timber floor 4-B2-U007-08	Gypsum ceiling 4-B2-U007-08	2984	1.2	
Level 4	4-B2-U008-01	Living / kitchen	Porcelain tile 4-B2-U008-01	Gypsum ceiling 4-B2-U008-01 bay 1; Gypsum ceiling 4-B2-U008-01 bay 2; Gypsum ceiling 4-B2-U008-01 bay 3	2984	31.1	
Level 4	4-B2-U008-02	Entry	Porcelain tile 4-B2-U008-02	Gypsum ceiling 4-B2-U008-02	2984	5.3	
Level 4	4-B2-U008-03	Bedroom	Timber floor 4-B2-U008-03	Gypsum ceiling 4-B2-U008-03 bay 1; Gypsum ceiling 4-B2-U008-03 bay 2	2984	13.4	
Level 4	4-B2-U008-04	Hall	Carpet tile 4-B2-U008-04	Gypsum ceiling 4-B2-U008-04	2984	2.9	
Level 4	4-B2-U008-05	Hall closet	Carpet tile 4-B2-U008-05	Gypsum ceiling 4-B2-U008-05	2984	0.9	
Level 4	4-B2-U008-06	Laundry	Porcelain tile 4-B2-U008-06	Gypsum ceiling 4-B2-U008-06	2984	3.3	
Level 4	4-B2-U008-07	Bathroom	Porcelain tile 4-B2-U008-07	Gypsum ceiling 4-B2-U008-07	2984	7.0	
Level 4	4-B2-U008-08	Closet	Timber floor 4-B2-U008-08	Gypsum ceiling 4-B2-U008-08	2984	1.2	
Level 4	4-B2-U009-01	Living / kitchen	Porcelain tile 4-B2-U009-01	Gypsum ceiling 4-B2-U009-01 bay 1; Gypsum ceiling 4-B2-U009-01 bay 2; Gypsum ceiling 4-B2-U009-01 bay 3	2984	31.1	
Level 4	4-B2-U009-02	Entry	Porcelain tile 4-B2-U009-02	Gypsum ceiling 4-B2-U009-02	2984	5.3	
Level 4	4-B2-U009-03	Bedroom	Timber floor 4-B2-U009-03	Gypsum ceiling 4-B2-U009-03 bay 1; Gypsum ceiling 4-B2-U009-03 bay 2	2984	13.4	
Level 4	4-B2-U009-04	Hall	Carpet tile 4-B2-U009-04	Gypsum ceiling 4-B2-U009-04	2984	2.9	
Level 4	4-B2-U009-05	Hall closet	Carpet tile 4-B2-U009-05	Gypsum ceiling 4-B2-U009-05	2984	0.9	
Level 4	4-B2-U009-06	Laundry	Porcelain tile 4-B2-U009-06	Gypsum ceiling 4-B2-U009-06	2984	3.3	
Level 4	4-B2-U009-07	Bathroom	Porcelain tile 4-B2-U009-07	Gypsum ceiling 4-B2-U009-07	2984	7.0	
Level 4	4-B2-U009-08	Closet	Timber floor 4-B2-U009-08	Gypsum ceiling 4-B2-U009-08	2984	1.2	
Level 4	4-B2-U010-01	Living / kitchen	Porcelain tile 4-B2-U010-01	Gypsum ceiling 4-B2-U010-01 bay 1; Gypsum ceiling 4-B2-U010-01 bay 2; Gypsum ceiling 4-B2-U010-01 bay 3	2984	31.1	
Level 4	4-B2-U010-02	Entry	Porcelain tile 4-B2-U010-02	Gypsum ceiling 4-B2-U010-02	2984	5.3	
Level 4	4-B2-U010-03	Bedroom	Timber floor 4-B2-U010-03	Gypsum ceiling 4-B2-U010-03 bay 1; Gypsum ceiling 4-B2-U010-03 bay 2	2984	13.4	
Level 4	4-B2-U010-04	Hall	Carpet tile 4-B2-U010-04	Gypsum ceiling 4-B2-U010-04	2984	2.9	
Level 4	4-B2-U010-05	Hall closet	Carpet tile 4-B2-U010-05	Gypsum ceiling 4-B2-U010-05	2984	0.9	
Level 4	4-B2-U010-06	Laundry	Porcelain tile 4-B2-U010-06	Gypsum ceiling 4-B2-U010-06	2984	3.3	
Level 4	4-B2-U010-07	Bathroom	Porcelain tile 4-B2-U010-07	Gypsum ceiling 4-B2-U010-07	2984	7.0	
Level 4	4-B2-U010-08	Closet	Timber floor 4-B2-U010-08	Gypsum ceiling 4-B2-U010-08	2984	1.2	
Level 4	4-B2-U011-01	Living / kitchen	Porcelain tile 4-B2-U011-01	Gypsum ceiling 4-B2-U011-01 bay 1; Gypsum ceiling 4-B2-U011-01 bay 2; Gypsum ceiling 4-B2-U011-01 bay 3	2984	31.1	
Level 4	4-B2-U011-02	Entry	Porcelain tile 4-B2-U011-02	Gypsum ceiling 4-B2-U011-02	2984	5.3	
Level 4	4-B2-U011-03	Bedroom	Timber floor 4-B2-U011-03	Gypsum ceiling 4-B2-U011-03 bay 1; Gypsum ceiling 4-B2-U011-03 bay 2	2984	13.4	

CITY STAMP AREA /
PROFESSIONAL SEAL

NOT FOR CONSTRUCTION

FIRM
NativeBIM showcase

PROJECT
Podium multifamily (illustrative)
No site: illustrative model

CLIENT
Illustrative model, no client

REVISIONS

NO.	DATE	DESCRIPTION

DATE 2026-10-27
SCALE AS NOTED
PROJECT NO. SHW-10
PHASE Illustrative

SHEET TITLE
ROOM FINISH SCHEDULE

SHEET NUMBER
A-642

ROOM FINISH SCHEDULE (CONT.)

LEVEL	ROOM NO.	ROOM NAME	FLOOR	CEILING	CEILING HT (MM)	AREA (M2)	REMARKS
Level 4	4-B2-U011-04	Hall	Carpet tile 4-B2-U011-04	Gypsum ceiling 4-B2-U011-04	2984	2.9	
Level 4	4-B2-U011-05	Hall closet	Carpet tile 4-B2-U011-05	Gypsum ceiling 4-B2-U011-05	2984	0.9	
Level 4	4-B2-U011-06	Laundry	Porcelain tile 4-B2-U011-06	Gypsum ceiling 4-B2-U011-06	2984	3.3	
Level 4	4-B2-U011-07	Bathroom	Porcelain tile 4-B2-U011-07	Gypsum ceiling 4-B2-U011-07	2984	7.0	
Level 4	4-B2-U011-08	Closet	Timber floor 4-B2-U011-08	Gypsum ceiling 4-B2-U011-08	2984	1.2	

Finishes: the IfcCovering that belongs to the room, else Pset_SpaceCoveringRequirements, else Pset_SpaceCommon. A blank cell is a finish the model does not state.
Ceiling height: underside of the ceiling covering above the level, else the space height. Area: net, wall face to wall face, from the room geometry.
Not shown (no data in the model): Base, Walls. They are in the XLSX and CSV exports.

AREA SCHEDULE

LEVEL	ROOM NO.	ROOM NAME	BOMA CLASS	OCCUPANT	NET AREA (M2)	AREA BASIS	EXPORTER AREA (M2)	DIFF. VS EXPORTER
Garage level 1	G1-GB-2	Garage level 1, 21 stalls per row	occupant	Garage parking	1,337.8	IfcSpace footprint (geometry)	1,337.8	+0.0%
Garage level 1	G1-GB-3	Garage level 1, 21 stalls per row	occupant	Garage parking	1,337.8	IfcSpace footprint (geometry)	1,337.8	-0.0%
Garage level 1	R1	Ground-floor retail along the front	occupant	Retail	891.9	IfcSpace footprint (geometry)	891.9	-0.0%
Garage level 1		**SUBTOTAL Garage level 1 (3 rooms)**			**3,567.5**		**3,567.5**	**-0.0%**
Level 1	1-B1-CO1a	Corridor	floor_service	Circulation	47.4	IfcSpace footprint (geometry)	47.4	-0.0%
Level 1	1-B1-CO1b	Corridor	floor_service	Circulation	47.4	IfcSpace footprint (geometry)	47.4	+0.0%
Level 1	1-B1-CR	Elevator core	major_vertical_penetration	Circulation	183.9	IfcSpace footprint (geometry)	183.9	-0.0%
Level 1	1-B1-ST1	Stair	major_vertical_penetration	Circulation	122.6	IfcSpace footprint (geometry)	122.6	+0.0%
Level 1	1-B1-ST2	Stair	major_vertical_penetration	Circulation	122.6	IfcSpace footprint (geometry)	122.6	+0.0%
Level 1	1-B1-U001-01	Living / dining	occupant	1-B1-U001	23.0	IfcSpace footprint (geometry)	23.0	+0.0%
Level 1	1-B1-U001-02	Kitchen	occupant	1-B1-U001	7.7	IfcSpace footprint (geometry)	7.7	+0.0%
Level 1	1-B1-U001-03	Entry	occupant	1-B1-U001	5.3	IfcSpace footprint (geometry)	5.3	-0.0%
Level 1	1-B1-U001-04	Bedroom 1	occupant	1-B1-U001	13.3	IfcSpace footprint (geometry)	13.3	+0.0%
Level 1	1-B1-U001-05	Bedroom 2	occupant	1-B1-U001	18.2	IfcSpace footprint (geometry)	18.2	-0.0%
Level 1	1-B1-U001-06	Hall	floor_service	1-B1-U001	2.8	IfcSpace footprint (geometry)	2.8	+0.0%
Level 1	1-B1-U001-07	Hall closet	floor_service	1-B1-U001	0.9	IfcSpace footprint (geometry)	0.9	+0.0%
Level 1	1-B1-U001-08	Laundry	occupant	1-B1-U001	3.3	IfcSpace footprint (geometry)	3.3	-0.0%
Level 1	1-B1-U001-09	Bathroom 1	occupant	1-B1-U001	7.0	IfcSpace footprint (geometry)	7.0	-0.0%
Level 1	1-B1-U001-10	Walk-in closet	tenant_storage	1-B1-U001	3.9	IfcSpace footprint (geometry)	3.9	+0.0%
Level 1	1-B1-U001-11	Bathroom 2	occupant	1-B1-U001	6.3	IfcSpace footprint (geometry)	6.3	-0.0%
Level 1	1-B1-U001-12	Closet	tenant_storage	1-B1-U001	1.2	IfcSpace footprint (geometry)	1.2	-0.0%
Level 1	1-B1-U002-01	Living / dining	occupant	1-B1-U002	23.0	IfcSpace footprint (geometry)	23.0	+0.0%
Level 1	1-B1-U002-02	Kitchen	occupant	1-B1-U002	7.7	IfcSpace footprint (geometry)	7.7	+0.0%
Level 1	1-B1-U002-03	Entry	occupant	1-B1-U002	5.3	IfcSpace footprint (geometry)	5.3	+0.0%
Level 1	1-B1-U002-04	Bedroom 1	occupant	1-B1-U002	13.3	IfcSpace footprint (geometry)	13.3	+0.0%
Level 1	1-B1-U002-05	Bedroom 2	occupant	1-B1-U002	18.2	IfcSpace footprint (geometry)	18.2	-0.0%
Level 1	1-B1-U002-06	Hall	floor_service	1-B1-U002	2.8	IfcSpace footprint (geometry)	2.8	+0.0%
Level 1	1-B1-U002-07	Hall closet	floor_service	1-B1-U002	0.9	IfcSpace footprint (geometry)	0.9	-0.0%
Level 1	1-B1-U002-08	Laundry	occupant	1-B1-U002	3.3	IfcSpace footprint (geometry)	3.3	-0.0%
Level 1	1-B1-U002-09	Bathroom 1	occupant	1-B1-U002	7.0	IfcSpace footprint (geometry)	7.0	-0.0%
Level 1	1-B1-U002-10	Walk-in closet	tenant_storage	1-B1-U002	3.9	IfcSpace footprint (geometry)	3.9	-0.0%
Level 1	1-B1-U002-11	Bathroom 2	occupant	1-B1-U002	6.3	IfcSpace footprint (geometry)	6.3	-0.0%
Level 1	1-B1-U002-12	Closet	tenant_storage	1-B1-U002	1.2	IfcSpace footprint (geometry)	1.2	-0.0%
Level 1	1-B1-U003-01	Bathroom	occupant	1-B1-U003	6.9	IfcSpace footprint (geometry)	6.9	+0.0%

CITY STAMP AREA /
PROFESSIONAL SEAL

NOT FOR CONSTRUCTION

FIRM
NativeBIM showcase

PROJECT
Podium multifamily (illustrative)
No site: illustrative model

CLIENT
Illustrative model, no client

REVISIONS

NO.	DATE	DESCRIPTION

DATE 2026-10-27
SCALE AS NOTED
PROJECT NO. SHW-10
PHASE Illustrative

SHEET TITLE
ROOM FINISH AND AREA SCHEDULES

SHEET NUMBER
A-643

AREA SCHEDULE (CONT.)

LEVEL	ROOM NO.	ROOM NAME	BOMA CLASS	OCCUPANT	NET AREA (M2)	AREA BASIS	EXPORTER AREA (M2)	DIFF. VS EXPORTER
Level 1	1-B1-U003-02	Entry	occupant	1-B1-U003	6.5	IfcSpace footprint (geometry)	6.5	-0.0%
Level 1	1-B1-U003-03	Closet	tenant_storage	1-B1-U003	3.3	IfcSpace footprint (geometry)	3.3	-0.0%
Level 1	1-B1-U003-04	Living / kitchen	occupant	1-B1-U003	29.7	IfcSpace footprint (geometry)	29.7	+0.0%
Level 1	1-B1-U004-01	Living / dining	occupant	1-B1-U004	23.0	IfcSpace footprint (geometry)	23.0	+0.0%
Level 1	1-B1-U004-02	Kitchen	occupant	1-B1-U004	7.7	IfcSpace footprint (geometry)	7.7	-0.0%
Level 1	1-B1-U004-03	Entry	occupant	1-B1-U004	5.3	IfcSpace footprint (geometry)	5.3	+0.0%
Level 1	1-B1-U004-04	Bedroom 1	occupant	1-B1-U004	13.3	IfcSpace footprint (geometry)	13.3	-0.0%
Level 1	1-B1-U004-05	Bedroom 2	occupant	1-B1-U004	18.2	IfcSpace footprint (geometry)	18.2	+0.0%
Level 1	1-B1-U004-06	Hall	floor_service	1-B1-U004	2.8	IfcSpace footprint (geometry)	2.8	+0.0%
Level 1	1-B1-U004-07	Hall closet	floor_service	1-B1-U004	0.9	IfcSpace footprint (geometry)	0.9	-0.0%
Level 1	1-B1-U004-08	Laundry	occupant	1-B1-U004	3.3	IfcSpace footprint (geometry)	3.3	-0.0%
Level 1	1-B1-U004-09	Bathroom 1	occupant	1-B1-U004	7.0	IfcSpace footprint (geometry)	7.0	+0.0%
Level 1	1-B1-U004-10	Walk-in closet	tenant_storage	1-B1-U004	3.9	IfcSpace footprint (geometry)	3.9	-0.0%
Level 1	1-B1-U004-11	Bathroom 2	occupant	1-B1-U004	6.3	IfcSpace footprint (geometry)	6.3	-0.0%
Level 1	1-B1-U004-12	Closet	tenant_storage	1-B1-U004	1.2	IfcSpace footprint (geometry)	1.2	+0.0%
Level 1	1-B1-U005-01	Living / dining	occupant	1-B1-U005	23.0	IfcSpace footprint (geometry)	23.0	-0.0%
Level 1	1-B1-U005-02	Kitchen	occupant	1-B1-U005	7.7	IfcSpace footprint (geometry)	7.7	+0.0%
Level 1	1-B1-U005-03	Entry	occupant	1-B1-U005	5.3	IfcSpace footprint (geometry)	5.3	-0.0%
Level 1	1-B1-U005-04	Bedroom 1	occupant	1-B1-U005	13.3	IfcSpace footprint (geometry)	13.3	-0.0%
Level 1	1-B1-U005-05	Bedroom 2	occupant	1-B1-U005	18.2	IfcSpace footprint (geometry)	18.2	+0.0%
Level 1	1-B1-U005-06	Hall	floor_service	1-B1-U005	2.8	IfcSpace footprint (geometry)	2.8	-0.0%
Level 1	1-B1-U005-07	Hall closet	floor_service	1-B1-U005	0.9	IfcSpace footprint (geometry)	0.9	+0.0%
Level 1	1-B1-U005-08	Laundry	occupant	1-B1-U005	3.3	IfcSpace footprint (geometry)	3.3	-0.0%
Level 1	1-B1-U005-09	Bathroom 1	occupant	1-B1-U005	7.0	IfcSpace footprint (geometry)	7.0	+0.0%
Level 1	1-B1-U005-10	Walk-in closet	tenant_storage	1-B1-U005	3.9	IfcSpace footprint (geometry)	3.9	-0.0%
Level 1	1-B1-U005-11	Bathroom 2	occupant	1-B1-U005	6.3	IfcSpace footprint (geometry)	6.3	-0.0%
Level 1	1-B1-U005-12	Closet	tenant_storage	1-B1-U005	1.2	IfcSpace footprint (geometry)	1.2	-0.0%
Level 1	1-B1-U006-01	Bathroom	occupant	1-B1-U006	6.9	IfcSpace footprint (geometry)	6.9	-0.0%
Level 1	1-B1-U006-02	Entry	occupant	1-B1-U006	6.5	IfcSpace footprint (geometry)	6.5	+0.0%
Level 1	1-B1-U006-03	Closet	tenant_storage	1-B1-U006	3.3	IfcSpace footprint (geometry)	3.3	+0.0%
Level 1	1-B1-U006-04	Living / kitchen	occupant	1-B1-U006	29.7	IfcSpace footprint (geometry)	29.7	+0.0%
Level 1	1-B1-U007-01	Living / kitchen	occupant	1-B1-U007	31.1	IfcSpace footprint (geometry)	31.1	-0.0%
Level 1	1-B1-U007-02	Entry	occupant	1-B1-U007	5.3	IfcSpace footprint (geometry)	5.3	-0.0%
Level 1	1-B1-U007-03	Bedroom	occupant	1-B1-U007	13.4	IfcSpace footprint (geometry)	13.4	+0.0%
Level 1	1-B1-U007-04	Hall	floor_service	1-B1-U007	2.9	IfcSpace footprint (geometry)	2.9	+0.0%
Level 1	1-B1-U007-05	Hall closet	floor_service	1-B1-U007	0.9	IfcSpace footprint (geometry)	0.9	+0.0%
Level 1	1-B1-U007-06	Laundry	occupant	1-B1-U007	3.3	IfcSpace footprint (geometry)	3.3	+0.0%
Level 1	1-B1-U007-07	Bathroom	occupant	1-B1-U007	7.0	IfcSpace footprint (geometry)	7.0	-0.0%
Level 1	1-B1-U007-08	Closet	tenant_storage	1-B1-U007	1.2	IfcSpace footprint (geometry)	1.2	-0.0%
Level 1	1-B1-U008-01	Living / kitchen	occupant	1-B1-U008	31.1	IfcSpace footprint (geometry)	31.1	-0.0%
Level 1	1-B1-U008-02	Entry	occupant	1-B1-U008	5.3	IfcSpace footprint (geometry)	5.3	-0.0%

CITY STAMP AREA /
PROFESSIONAL SEAL

NOT FOR CONSTRUCTION

FIRM
NativeBIM showcase

PROJECT
Podium multifamily (illustrative)
No site: illustrative model

CLIENT
Illustrative model, no client

REVISIONS

NO.	DATE	DESCRIPTION

DATE 2026-10-27
SCALE AS NOTED
PROJECT NO. SHW-10
PHASE Illustrative

SHEET TITLE
AREA SCHEDULE

SHEET NUMBER
A-644

AREA SCHEDULE (CONT.)

LEVEL	ROOM NO.	ROOM NAME	BOMA CLASS	OCCUPANT	NET AREA (M2)	AREA BASIS	EXPORTER AREA (M2)	DIFF. VS EXPORTER
Level 1	1-B1-U008-03	Bedroom	occupant	1-B1-U008	13.4	IfcSpace footprint (geometry)	13.4	+0.0%
Level 1	1-B1-U008-04	Hall	floor_service	1-B1-U008	2.9	IfcSpace footprint (geometry)	2.9	-0.0%
Level 1	1-B1-U008-05	Hall closet	floor_service	1-B1-U008	0.9	IfcSpace footprint (geometry)	0.9	+0.0%
Level 1	1-B1-U008-06	Laundry	occupant	1-B1-U008	3.3	IfcSpace footprint (geometry)	3.3	-0.0%
Level 1	1-B1-U008-07	Bathroom	occupant	1-B1-U008	7.0	IfcSpace footprint (geometry)	7.0	+0.0%
Level 1	1-B1-U008-08	Closet	tenant_storage	1-B1-U008	1.2	IfcSpace footprint (geometry)	1.2	-0.0%
Level 1	1-B1-U009-01	Living / kitchen	occupant	1-B1-U009	31.1	IfcSpace footprint (geometry)	31.1	-0.0%
Level 1	1-B1-U009-02	Entry	occupant	1-B1-U009	5.3	IfcSpace footprint (geometry)	5.3	+0.0%
Level 1	1-B1-U009-03	Bedroom	occupant	1-B1-U009	13.4	IfcSpace footprint (geometry)	13.4	-0.0%
Level 1	1-B1-U009-04	Hall	floor_service	1-B1-U009	2.9	IfcSpace footprint (geometry)	2.9	+0.0%
Level 1	1-B1-U009-05	Hall closet	floor_service	1-B1-U009	0.9	IfcSpace footprint (geometry)	0.9	+0.0%
Level 1	1-B1-U009-06	Laundry	occupant	1-B1-U009	3.3	IfcSpace footprint (geometry)	3.3	-0.0%
Level 1	1-B1-U009-07	Bathroom	occupant	1-B1-U009	7.0	IfcSpace footprint (geometry)	7.0	-0.0%
Level 1	1-B1-U009-08	Closet	tenant_storage	1-B1-U009	1.2	IfcSpace footprint (geometry)	1.2	+0.0%
Level 1	1-B1-U010-01	Living / kitchen	occupant	1-B1-U010	31.1	IfcSpace footprint (geometry)	31.1	-0.0%
Level 1	1-B1-U010-02	Entry	occupant	1-B1-U010	5.3	IfcSpace footprint (geometry)	5.3	+0.0%
Level 1	1-B1-U010-03	Bedroom	occupant	1-B1-U010	13.4	IfcSpace footprint (geometry)	13.4	-0.0%
Level 1	1-B1-U010-04	Hall	floor_service	1-B1-U010	2.9	IfcSpace footprint (geometry)	2.9	+0.0%
Level 1	1-B1-U010-05	Hall closet	floor_service	1-B1-U010	0.9	IfcSpace footprint (geometry)	0.9	+0.0%
Level 1	1-B1-U010-06	Laundry	occupant	1-B1-U010	3.3	IfcSpace footprint (geometry)	3.3	-0.0%
Level 1	1-B1-U010-07	Bathroom	occupant	1-B1-U010	7.0	IfcSpace footprint (geometry)	7.0	-0.0%
Level 1	1-B1-U010-08	Closet	tenant_storage	1-B1-U010	1.2	IfcSpace footprint (geometry)	1.2	-0.0%
Level 1	1-B1-U011-01	Living / kitchen	occupant	1-B1-U011	31.1	IfcSpace footprint (geometry)	31.1	-0.0%
Level 1	1-B1-U011-02	Entry	occupant	1-B1-U011	5.3	IfcSpace footprint (geometry)	5.3	-0.0%
Level 1	1-B1-U011-03	Bedroom	occupant	1-B1-U011	13.4	IfcSpace footprint (geometry)	13.4	-0.0%
Level 1	1-B1-U011-04	Hall	floor_service	1-B1-U011	2.9	IfcSpace footprint (geometry)	2.9	+0.0%
Level 1	1-B1-U011-05	Hall closet	floor_service	1-B1-U011	0.9	IfcSpace footprint (geometry)	0.9	+0.0%
Level 1	1-B1-U011-06	Laundry	occupant	1-B1-U011	3.3	IfcSpace footprint (geometry)	3.3	-0.0%
Level 1	1-B1-U011-07	Bathroom	occupant	1-B1-U011	7.0	IfcSpace footprint (geometry)	7.0	+0.0%
Level 1	1-B1-U011-08	Closet	tenant_storage	1-B1-U011	1.2	IfcSpace footprint (geometry)	1.2	+0.0%
Level 1	1-B2-CO1a	Corridor	floor_service	Circulation	47.4	IfcSpace footprint (geometry)	47.4	-0.0%
Level 1	1-B2-CO1b	Corridor	floor_service	Circulation	47.4	IfcSpace footprint (geometry)	47.4	-0.0%
Level 1	1-B2-CR	Elevator core	major_vertical_penetration	Circulation	183.9	IfcSpace footprint (geometry)	183.9	+0.0%
Level 1	1-B2-ST1	Stair	major_vertical_penetration	Circulation	122.6	IfcSpace footprint (geometry)	122.6	+0.0%
Level 1	1-B2-ST2	Stair	major_vertical_penetration	Circulation	122.6	IfcSpace footprint (geometry)	122.6	-0.0%
Level 1	1-B2-U001-01	Living / dining	occupant	1-B2-U001	23.0	IfcSpace footprint (geometry)	23.0	+0.0%
Level 1	1-B2-U001-02	Kitchen	occupant	1-B2-U001	7.7	IfcSpace footprint (geometry)	7.7	-0.0%
Level 1	1-B2-U001-03	Entry	occupant	1-B2-U001	5.3	IfcSpace footprint (geometry)	5.3	+0.0%
Level 1	1-B2-U001-04	Bedroom 1	occupant	1-B2-U001	13.3	IfcSpace footprint (geometry)	13.3	-0.0%
Level 1	1-B2-U001-05	Bedroom 2	occupant	1-B2-U001	18.2	IfcSpace footprint (geometry)	18.2	-0.0%
Level 1	1-B2-U001-06	Hall	floor_service	1-B2-U001	2.8	IfcSpace footprint (geometry)	2.8	+0.0%
Level 1	1-B2-U001-07	Hall closet	floor_service	1-B2-U001	0.9	IfcSpace footprint (geometry)	0.9	-0.0%

CITY STAMP AREA /
PROFESSIONAL SEAL

NOT FOR CONSTRUCTION

FIRM
NativeBIM showcase

PROJECT
Podium multifamily (illustrative)
No site: illustrative model

CLIENT
Illustrative model, no client

REVISIONS

NO.	DATE	DESCRIPTION

DATE	2026-10-27
SCALE	AS NOTED
PROJECT NO.	SHW-10
PHASE	Illustrative

SHEET TITLE
AREA SCHEDULE

SHEET NUMBER
A-645

AREA SCHEDULE (CONT.)

LEVEL	ROOM NO.	ROOM NAME	BOMA CLASS	OCCUPANT	NET AREA (M2)	AREA BASIS	EXPORTER AREA (M2)	DIFF. VS EXPORTER
Level 1	1-B2-U001-08	Laundry	occupant	1-B2-U001	3.3	IfcSpace footprint (geometry)	3.3	-0.0%
Level 1	1-B2-U001-09	Bathroom 1	occupant	1-B2-U001	7.0	IfcSpace footprint (geometry)	7.0	-0.0%
Level 1	1-B2-U001-10	Walk-in closet	tenant_storage	1-B2-U001	3.9	IfcSpace footprint (geometry)	3.9	+0.0%
Level 1	1-B2-U001-11	Bathroom 2	occupant	1-B2-U001	6.3	IfcSpace footprint (geometry)	6.3	-0.0%
Level 1	1-B2-U001-12	Closet	tenant_storage	1-B2-U001	1.2	IfcSpace footprint (geometry)	1.2	+0.0%
Level 1	1-B2-U002-01	Living / dining	occupant	1-B2-U002	23.0	IfcSpace footprint (geometry)	23.0	+0.0%
Level 1	1-B2-U002-02	Kitchen	occupant	1-B2-U002	7.7	IfcSpace footprint (geometry)	7.7	+0.0%
Level 1	1-B2-U002-03	Entry	occupant	1-B2-U002	5.3	IfcSpace footprint (geometry)	5.3	+0.0%
Level 1	1-B2-U002-04	Bedroom 1	occupant	1-B2-U002	13.3	IfcSpace footprint (geometry)	13.3	-0.0%
Level 1	1-B2-U002-05	Bedroom 2	occupant	1-B2-U002	18.2	IfcSpace footprint (geometry)	18.2	-0.0%
Level 1	1-B2-U002-06	Hall	floor_service	1-B2-U002	2.8	IfcSpace footprint (geometry)	2.8	+0.0%
Level 1	1-B2-U002-07	Hall closet	floor_service	1-B2-U002	0.9	IfcSpace footprint (geometry)	0.9	-0.0%
Level 1	1-B2-U002-08	Laundry	occupant	1-B2-U002	3.3	IfcSpace footprint (geometry)	3.3	+0.0%
Level 1	1-B2-U002-09	Bathroom 1	occupant	1-B2-U002	7.0	IfcSpace footprint (geometry)	7.0	+0.0%
Level 1	1-B2-U002-10	Walk-in closet	tenant_storage	1-B2-U002	3.9	IfcSpace footprint (geometry)	3.9	+0.0%
Level 1	1-B2-U002-11	Bathroom 2	occupant	1-B2-U002	6.3	IfcSpace footprint (geometry)	6.3	+0.0%
Level 1	1-B2-U002-12	Closet	tenant_storage	1-B2-U002	1.2	IfcSpace footprint (geometry)	1.2	-0.0%
Level 1	1-B2-U003-01	Bathroom	occupant	1-B2-U003	6.9	IfcSpace footprint (geometry)	6.9	-0.0%
Level 1	1-B2-U003-02	Entry	occupant	1-B2-U003	6.5	IfcSpace footprint (geometry)	6.5	+0.0%
Level 1	1-B2-U003-03	Closet	tenant_storage	1-B2-U003	3.3	IfcSpace footprint (geometry)	3.3	-0.0%
Level 1	1-B2-U003-04	Living / kitchen	occupant	1-B2-U003	29.7	IfcSpace footprint (geometry)	29.7	-0.0%
Level 1	1-B2-U004-01	Living / dining	occupant	1-B2-U004	23.0	IfcSpace footprint (geometry)	23.0	-0.0%
Level 1	1-B2-U004-02	Kitchen	occupant	1-B2-U004	7.7	IfcSpace footprint (geometry)	7.7	-0.0%
Level 1	1-B2-U004-03	Entry	occupant	1-B2-U004	5.3	IfcSpace footprint (geometry)	5.3	+0.0%
Level 1	1-B2-U004-04	Bedroom 1	occupant	1-B2-U004	13.3	IfcSpace footprint (geometry)	13.3	+0.0%
Level 1	1-B2-U004-05	Bedroom 2	occupant	1-B2-U004	18.2	IfcSpace footprint (geometry)	18.2	+0.0%
Level 1	1-B2-U004-06	Hall	floor_service	1-B2-U004	2.8	IfcSpace footprint (geometry)	2.8	+0.0%
Level 1	1-B2-U004-07	Hall closet	floor_service	1-B2-U004	0.9	IfcSpace footprint (geometry)	0.9	+0.0%
Level 1	1-B2-U004-08	Laundry	occupant	1-B2-U004	3.3	IfcSpace footprint (geometry)	3.3	-0.0%
Level 1	1-B2-U004-09	Bathroom 1	occupant	1-B2-U004	7.0	IfcSpace footprint (geometry)	7.0	-0.0%
Level 1	1-B2-U004-10	Walk-in closet	tenant_storage	1-B2-U004	3.9	IfcSpace footprint (geometry)	3.9	-0.0%
Level 1	1-B2-U004-11	Bathroom 2	occupant	1-B2-U004	6.3	IfcSpace footprint (geometry)	6.3	-0.0%
Level 1	1-B2-U004-12	Closet	tenant_storage	1-B2-U004	1.2	IfcSpace footprint (geometry)	1.2	+0.0%
Level 1	1-B2-U005-01	Living / dining	occupant	1-B2-U005	23.0	IfcSpace footprint (geometry)	23.0	+0.0%
Level 1	1-B2-U005-02	Kitchen	occupant	1-B2-U005	7.7	IfcSpace footprint (geometry)	7.7	+0.0%
Level 1	1-B2-U005-03	Entry	occupant	1-B2-U005	5.3	IfcSpace footprint (geometry)	5.3	-0.0%
Level 1	1-B2-U005-04	Bedroom 1	occupant	1-B2-U005	13.3	IfcSpace footprint (geometry)	13.3	-0.0%
Level 1	1-B2-U005-05	Bedroom 2	occupant	1-B2-U005	18.2	IfcSpace footprint (geometry)	18.2	-0.0%
Level 1	1-B2-U005-06	Hall	floor_service	1-B2-U005	2.8	IfcSpace footprint (geometry)	2.8	-0.0%
Level 1	1-B2-U005-07	Hall closet	floor_service	1-B2-U005	0.9	IfcSpace footprint (geometry)	0.9	-0.0%
Level 1	1-B2-U005-08	Laundry	occupant	1-B2-U005	3.3	IfcSpace footprint (geometry)	3.3	-0.0%

CITY STAMP AREA /
PROFESSIONAL SEAL

NOT FOR CONSTRUCTION

FIRM
NativeBIM showcase

PROJECT
Podium multifamily (illustrative)
No site: illustrative model

CLIENT
Illustrative model, no client

REVISIONS

NO.	DATE	DESCRIPTION

DATE 2026-10-27
SCALE AS NOTED
PROJECT NO. SHW-10
PHASE Illustrative

SHEET TITLE
AREA SCHEDULE

SHEET NUMBER
A-646

AREA SCHEDULE (CONT.)

LEVEL	ROOM NO.	ROOM NAME	BOMA CLASS	OCCUPANT	NET AREA (M2)	AREA BASIS	EXPORTER AREA (M2)	DIFF. VS EXPORTER
Level 1	1-B2-U005-09	Bathroom 1	occupant	1-B2-U005	7.0	IfcSpace footprint (geometry)	7.0	+0.0%
Level 1	1-B2-U005-10	Walk-in closet	tenant_storage	1-B2-U005	3.9	IfcSpace footprint (geometry)	3.9	-0.0%
Level 1	1-B2-U005-11	Bathroom 2	occupant	1-B2-U005	6.3	IfcSpace footprint (geometry)	6.3	+0.0%
Level 1	1-B2-U005-12	Closet	tenant_storage	1-B2-U005	1.2	IfcSpace footprint (geometry)	1.2	+0.0%
Level 1	1-B2-U006-01	Bathroom	occupant	1-B2-U006	6.9	IfcSpace footprint (geometry)	6.9	+0.0%
Level 1	1-B2-U006-02	Entry	occupant	1-B2-U006	6.5	IfcSpace footprint (geometry)	6.5	+0.0%
Level 1	1-B2-U006-03	Closet	tenant_storage	1-B2-U006	3.3	IfcSpace footprint (geometry)	3.3	-0.0%
Level 1	1-B2-U006-04	Living / kitchen	occupant	1-B2-U006	29.7	IfcSpace footprint (geometry)	29.7	-0.0%
Level 1	1-B2-U007-01	Living / kitchen	occupant	1-B2-U007	31.1	IfcSpace footprint (geometry)	31.1	+0.0%
Level 1	1-B2-U007-02	Entry	occupant	1-B2-U007	5.3	IfcSpace footprint (geometry)	5.3	+0.0%
Level 1	1-B2-U007-03	Bedroom	occupant	1-B2-U007	13.4	IfcSpace footprint (geometry)	13.4	-0.0%
Level 1	1-B2-U007-04	Hall	floor_service	1-B2-U007	2.9	IfcSpace footprint (geometry)	2.9	+0.0%
Level 1	1-B2-U007-05	Hall closet	floor_service	1-B2-U007	0.9	IfcSpace footprint (geometry)	0.9	+0.0%
Level 1	1-B2-U007-06	Laundry	occupant	1-B2-U007	3.3	IfcSpace footprint (geometry)	3.3	-0.0%
Level 1	1-B2-U007-07	Bathroom	occupant	1-B2-U007	7.0	IfcSpace footprint (geometry)	7.0	+0.0%
Level 1	1-B2-U007-08	Closet	tenant_storage	1-B2-U007	1.2	IfcSpace footprint (geometry)	1.2	-0.0%
Level 1	1-B2-U008-01	Living / kitchen	occupant	1-B2-U008	31.1	IfcSpace footprint (geometry)	31.1	-0.0%
Level 1	1-B2-U008-02	Entry	occupant	1-B2-U008	5.3	IfcSpace footprint (geometry)	5.3	+0.0%
Level 1	1-B2-U008-03	Bedroom	occupant	1-B2-U008	13.4	IfcSpace footprint (geometry)	13.4	-0.0%
Level 1	1-B2-U008-04	Hall	floor_service	1-B2-U008	2.9	IfcSpace footprint (geometry)	2.9	-0.0%
Level 1	1-B2-U008-05	Hall closet	floor_service	1-B2-U008	0.9	IfcSpace footprint (geometry)	0.9	-0.0%
Level 1	1-B2-U008-06	Laundry	occupant	1-B2-U008	3.3	IfcSpace footprint (geometry)	3.3	-0.0%
Level 1	1-B2-U008-07	Bathroom	occupant	1-B2-U008	7.0	IfcSpace footprint (geometry)	7.0	+0.0%
Level 1	1-B2-U008-08	Closet	tenant_storage	1-B2-U008	1.2	IfcSpace footprint (geometry)	1.2	+0.0%
Level 1	1-B2-U009-01	Living / kitchen	occupant	1-B2-U009	31.1	IfcSpace footprint (geometry)	31.1	+0.0%
Level 1	1-B2-U009-02	Entry	occupant	1-B2-U009	5.3	IfcSpace footprint (geometry)	5.3	+0.0%
Level 1	1-B2-U009-03	Bedroom	occupant	1-B2-U009	13.4	IfcSpace footprint (geometry)	13.4	-0.0%
Level 1	1-B2-U009-04	Hall	floor_service	1-B2-U009	2.9	IfcSpace footprint (geometry)	2.9	+0.0%
Level 1	1-B2-U009-05	Hall closet	floor_service	1-B2-U009	0.9	IfcSpace footprint (geometry)	0.9	-0.0%
Level 1	1-B2-U009-06	Laundry	occupant	1-B2-U009	3.3	IfcSpace footprint (geometry)	3.3	-0.0%
Level 1	1-B2-U009-07	Bathroom	occupant	1-B2-U009	7.0	IfcSpace footprint (geometry)	7.0	+0.0%
Level 1	1-B2-U009-08	Closet	tenant_storage	1-B2-U009	1.2	IfcSpace footprint (geometry)	1.2	+0.0%
Level 1	1-B2-U010-01	Living / kitchen	occupant	1-B2-U010	31.1	IfcSpace footprint (geometry)	31.1	+0.0%
Level 1	1-B2-U010-02	Entry	occupant	1-B2-U010	5.3	IfcSpace footprint (geometry)	5.3	-0.0%
Level 1	1-B2-U010-03	Bedroom	occupant	1-B2-U010	13.4	IfcSpace footprint (geometry)	13.4	-0.0%
Level 1	1-B2-U010-04	Hall	floor_service	1-B2-U010	2.9	IfcSpace footprint (geometry)	2.9	-0.0%
Level 1	1-B2-U010-05	Hall closet	floor_service	1-B2-U010	0.9	IfcSpace footprint (geometry)	0.9	+0.0%
Level 1	1-B2-U010-06	Laundry	occupant	1-B2-U010	3.3	IfcSpace footprint (geometry)	3.3	+0.0%
Level 1	1-B2-U010-07	Bathroom	occupant	1-B2-U010	7.0	IfcSpace footprint (geometry)	7.0	+0.0%
Level 1	1-B2-U010-08	Closet	tenant_storage	1-B2-U010	1.2	IfcSpace footprint (geometry)	1.2	+0.0%
Level 1	1-B2-U011-01	Living / kitchen	occupant	1-B2-U011	31.1	IfcSpace footprint (geometry)	31.1	-0.0%

CITY STAMP AREA /
PROFESSIONAL SEAL

NOT FOR CONSTRUCTION

FIRM
NativeBIM showcase

PROJECT
Podium multifamily (illustrative)
No site: illustrative model

CLIENT
Illustrative model, no client

REVISIONS

NO.	DATE	DESCRIPTION

DATE 2026-10-27
SCALE AS NOTED
PROJECT NO. SHW-10
PHASE Illustrative

SHEET TITLE
AREA SCHEDULE

SHEET NUMBER
A-647

AREA SCHEDULE (CONT.)

LEVEL	ROOM NO.	ROOM NAME	BOMA CLASS	OCCUPANT	NET AREA (M2)	AREA BASIS	EXPORTER AREA (M2)	DIFF. VS EXPORTER
Level 1	1-B2-U011-02	Entry	occupant	1-B2-U011	5.3	IfcSpace footprint (geometry)	5.3	-0.0%
Level 1	1-B2-U011-03	Bedroom	occupant	1-B2-U011	13.4	IfcSpace footprint (geometry)	13.4	+0.0%
Level 1	1-B2-U011-04	Hall	floor_service	1-B2-U011	2.9	IfcSpace footprint (geometry)	2.9	+0.0%
Level 1	1-B2-U011-05	Hall closet	floor_service	1-B2-U011	0.9	IfcSpace footprint (geometry)	0.9	+0.0%
Level 1	1-B2-U011-06	Laundry	occupant	1-B2-U011	3.3	IfcSpace footprint (geometry)	3.3	-0.0%
Level 1	1-B2-U011-07	Bathroom	occupant	1-B2-U011	7.0	IfcSpace footprint (geometry)	7.0	-0.0%
Level 1	1-B2-U011-08	Closet	tenant_storage	1-B2-U011	1.2	IfcSpace footprint (geometry)	1.2	+0.0%
Level 1	CY1	Courtyard on the podium deck	unenclosed_amenity		1,070.2	IfcSpace footprint (geometry)	1,070.2	+0.0%
Level 1		**SUBTOTAL Level 1 (203 rooms)**			**3,697.5**		**3,697.5**	**-0.0%**
Level 2	2-B1-CO1a	Corridor	floor_service	Circulation	47.4	IfcSpace footprint (geometry)	47.4	-0.0%
Level 2	2-B1-CO1b	Corridor	floor_service	Circulation	47.4	IfcSpace footprint (geometry)	47.4	+0.0%
Level 2	2-B1-CR	Elevator core	major_vertical_penetration	Circulation	183.9	IfcSpace footprint (geometry)	183.9	-0.0%
Level 2	2-B1-ST1	Stair	major_vertical_penetration	Circulation	122.6	IfcSpace footprint (geometry)	122.6	+0.0%
Level 2	2-B1-ST2	Stair	major_vertical_penetration	Circulation	122.6	IfcSpace footprint (geometry)	122.6	+0.0%
Level 2	2-B1-U001-01	Living / dining	occupant	2-B1-U001	23.0	IfcSpace footprint (geometry)	23.0	+0.0%
Level 2	2-B1-U001-02	Kitchen	occupant	2-B1-U001	7.7	IfcSpace footprint (geometry)	7.7	+0.0%
Level 2	2-B1-U001-03	Entry	occupant	2-B1-U001	5.3	IfcSpace footprint (geometry)	5.3	-0.0%
Level 2	2-B1-U001-04	Bedroom 1	occupant	2-B1-U001	13.3	IfcSpace footprint (geometry)	13.3	+0.0%
Level 2	2-B1-U001-05	Bedroom 2	occupant	2-B1-U001	18.2	IfcSpace footprint (geometry)	18.2	-0.0%
Level 2	2-B1-U001-06	Hall	floor_service	2-B1-U001	2.8	IfcSpace footprint (geometry)	2.8	+0.0%
Level 2	2-B1-U001-07	Hall closet	floor_service	2-B1-U001	0.9	IfcSpace footprint (geometry)	0.9	+0.0%
Level 2	2-B1-U001-08	Laundry	occupant	2-B1-U001	3.3	IfcSpace footprint (geometry)	3.3	-0.0%
Level 2	2-B1-U001-09	Bathroom 1	occupant	2-B1-U001	7.0	IfcSpace footprint (geometry)	7.0	-0.0%
Level 2	2-B1-U001-09	Walk-in closet	tenant_storage	2-B1-U001	3.9	IfcSpace footprint (geometry)	3.9	+0.0%
Level 2	2-B1-U001-10	Bathroom 2	occupant	2-B1-U001	6.3	IfcSpace footprint (geometry)	6.3	-0.0%
Level 2	2-B1-U001-11	Closet	tenant_storage	2-B1-U001	1.2	IfcSpace footprint (geometry)	1.2	-0.0%
Level 2	2-B1-U002-01	Living / dining	occupant	2-B1-U002	23.0	IfcSpace footprint (geometry)	23.0	+0.0%
Level 2	2-B1-U002-02	Kitchen	occupant	2-B1-U002	7.7	IfcSpace footprint (geometry)	7.7	+0.0%
Level 2	2-B1-U002-03	Entry	occupant	2-B1-U002	5.3	IfcSpace footprint (geometry)	5.3	+0.0%
Level 2	2-B1-U002-04	Bedroom 1	occupant	2-B1-U002	13.3	IfcSpace footprint (geometry)	13.3	+0.0%
Level 2	2-B1-U002-05	Bedroom 2	occupant	2-B1-U002	18.2	IfcSpace footprint (geometry)	18.2	-0.0%
Level 2	2-B1-U002-06	Hall	floor_service	2-B1-U002	2.8	IfcSpace footprint (geometry)	2.8	+0.0%
Level 2	2-B1-U002-07	Hall closet	floor_service	2-B1-U002	0.9	IfcSpace footprint (geometry)	0.9	-0.0%
Level 2	2-B1-U002-08	Laundry	occupant	2-B1-U002	3.3	IfcSpace footprint (geometry)	3.3	-0.0%
Level 2	2-B1-U002-09	Bathroom 1	occupant	2-B1-U002	7.0	IfcSpace footprint (geometry)	7.0	-0.0%
Level 2	2-B1-U002-10	Walk-in closet	tenant_storage	2-B1-U002	3.9	IfcSpace footprint (geometry)	3.9	-0.0%
Level 2	2-B1-U002-11	Bathroom 2	occupant	2-B1-U002	6.3	IfcSpace footprint (geometry)	6.3	-0.0%
Level 2	2-B1-U002-12	Closet	tenant_storage	2-B1-U002	1.2	IfcSpace footprint (geometry)	1.2	-0.0%
Level 2	2-B1-U003-01	Bathroom	occupant	2-B1-U003	6.9	IfcSpace footprint (geometry)	6.9	+0.0%
Level 2	2-B1-U003-02	Entry	occupant	2-B1-U003	6.5	IfcSpace footprint (geometry)	6.5	-0.0%
Level 2	2-B1-U003-03	Closet	tenant_storage	2-B1-U003	3.3	IfcSpace footprint (geometry)	3.3	-0.0%
Level 2	2-B1-U003-04	Living / kitchen	occupant	2-B1-U003	29.7	IfcSpace footprint (geometry)	29.7	+0.0%
Level 2	2-B1-U004-01	Living / dining	occupant	2-B1-U004	23.0	IfcSpace footprint (geometry)	23.0	+0.0%

CITY STAMP AREA /
PROFESSIONAL SEAL

NOT FOR CONSTRUCTION

FIRM
NativeBIM showcase

PROJECT
Podium multifamily (illustrative)
No site: illustrative model

CLIENT
Illustrative model, no client

REVISIONS

NO.	DATE	DESCRIPTION

DATE 2026-10-27
SCALE AS NOTED
PROJECT NO. SHW-10
PHASE Illustrative

SHEET TITLE
AREA SCHEDULE

SHEET NUMBER
A-648

AREA SCHEDULE (CONT.)

LEVEL	ROOM NO.	ROOM NAME	BOMA CLASS	OCCUPANT	NET AREA (M2)	AREA BASIS	EXPORTER AREA (M2)	DIFF. VS EXPORTER
Level 2	2-B1-U004-02	Kitchen	occupant	2-B1-U004	7.7	IfcSpace footprint (geometry)	7.7	-0.0%
Level 2	2-B1-U004-03	Entry	occupant	2-B1-U004	5.3	IfcSpace footprint (geometry)	5.3	+0.0%
Level 2	2-B1-U004-04	Bedroom 1	occupant	2-B1-U004	13.3	IfcSpace footprint (geometry)	13.3	-0.0%
Level 2	2-B1-U004-05	Bedroom 2	occupant	2-B1-U004	18.2	IfcSpace footprint (geometry)	18.2	+0.0%
Level 2	2-B1-U004-06	Hall	floor_service	2-B1-U004	2.8	IfcSpace footprint (geometry)	2.8	+0.0%
Level 2	2-B1-U004-07	Hall closet	floor_service	2-B1-U004	0.9	IfcSpace footprint (geometry)	0.9	-0.0%
Level 2	2-B1-U004-08	Laundry	occupant	2-B1-U004	3.3	IfcSpace footprint (geometry)	3.3	-0.0%
Level 2	2-B1-U004-09	Bathroom 1	occupant	2-B1-U004	7.0	IfcSpace footprint (geometry)	7.0	+0.0%
Level 2	2-B1-U004-10	Walk-in closet	tenant_storage	2-B1-U004	3.9	IfcSpace footprint (geometry)	3.9	-0.0%
Level 2	2-B1-U004-11	Bathroom 2	occupant	2-B1-U004	6.3	IfcSpace footprint (geometry)	6.3	+0.0%
Level 2	2-B1-U004-12	Closet	tenant_storage	2-B1-U004	1.2	IfcSpace footprint (geometry)	1.2	+0.0%
Level 2	2-B1-U005-01	Living / dining	occupant	2-B1-U005	23.0	IfcSpace footprint (geometry)	23.0	-0.0%
Level 2	2-B1-U005-02	Kitchen	occupant	2-B1-U005	7.7	IfcSpace footprint (geometry)	7.7	+0.0%
Level 2	2-B1-U005-03	Entry	occupant	2-B1-U005	5.3	IfcSpace footprint (geometry)	5.3	-0.0%
Level 2	2-B1-U005-04	Bedroom 1	occupant	2-B1-U005	13.3	IfcSpace footprint (geometry)	13.3	-0.0%
Level 2	2-B1-U005-05	Bedroom 2	occupant	2-B1-U005	18.2	IfcSpace footprint (geometry)	18.2	+0.0%
Level 2	2-B1-U005-06	Hall	floor_service	2-B1-U005	2.8	IfcSpace footprint (geometry)	2.8	-0.0%
Level 2	2-B1-U005-07	Hall closet	floor_service	2-B1-U005	0.9	IfcSpace footprint (geometry)	0.9	+0.0%
Level 2	2-B1-U005-08	Laundry	occupant	2-B1-U005	3.3	IfcSpace footprint (geometry)	3.3	-0.0%
Level 2	2-B1-U005-09	Bathroom 1	occupant	2-B1-U005	7.0	IfcSpace footprint (geometry)	7.0	+0.0%
Level 2	2-B1-U005-10	Walk-in closet	tenant_storage	2-B1-U005	3.9	IfcSpace footprint (geometry)	3.9	-0.0%
Level 2	2-B1-U005-11	Bathroom 2	occupant	2-B1-U005	6.3	IfcSpace footprint (geometry)	6.3	-0.0%
Level 2	2-B1-U005-12	Closet	tenant_storage	2-B1-U005	1.2	IfcSpace footprint (geometry)	1.2	-0.0%
Level 2	2-B1-U006-01	Bathroom	occupant	2-B1-U006	6.9	IfcSpace footprint (geometry)	6.9	-0.0%
Level 2	2-B1-U006-02	Entry	occupant	2-B1-U006	6.5	IfcSpace footprint (geometry)	6.5	+0.0%
Level 2	2-B1-U006-03	Closet	tenant_storage	2-B1-U006	3.3	IfcSpace footprint (geometry)	3.3	+0.0%
Level 2	2-B1-U006-04	Living / kitchen	occupant	2-B1-U006	29.7	IfcSpace footprint (geometry)	29.7	+0.0%
Level 2	2-B1-U007-01	Living / kitchen	occupant	2-B1-U007	31.1	IfcSpace footprint (geometry)	31.1	-0.0%
Level 2	2-B1-U007-02	Entry	occupant	2-B1-U007	5.3	IfcSpace footprint (geometry)	5.3	-0.0%
Level 2	2-B1-U007-03	Bedroom	occupant	2-B1-U007	13.4	IfcSpace footprint (geometry)	13.4	+0.0%
Level 2	2-B1-U007-04	Hall	floor_service	2-B1-U007	2.9	IfcSpace footprint (geometry)	2.9	+0.0%
Level 2	2-B1-U007-05	Hall closet	floor_service	2-B1-U007	0.9	IfcSpace footprint (geometry)	0.9	+0.0%
Level 2	2-B1-U007-06	Laundry	occupant	2-B1-U007	3.3	IfcSpace footprint (geometry)	3.3	+0.0%
Level 2	2-B1-U007-07	Bathroom	occupant	2-B1-U007	7.0	IfcSpace footprint (geometry)	7.0	-0.0%
Level 2	2-B1-U007-08	Closet	tenant_storage	2-B1-U007	1.2	IfcSpace footprint (geometry)	1.2	-0.0%
Level 2	2-B1-U008-01	Living / kitchen	occupant	2-B1-U008	31.1	IfcSpace footprint (geometry)	31.1	-0.0%
Level 2	2-B1-U008-02	Entry	occupant	2-B1-U008	5.3	IfcSpace footprint (geometry)	5.3	-0.0%
Level 2	2-B1-U008-03	Bedroom	occupant	2-B1-U008	13.4	IfcSpace footprint (geometry)	13.4	+0.0%
Level 2	2-B1-U008-04	Hall	floor_service	2-B1-U008	2.9	IfcSpace footprint (geometry)	2.9	-0.0%
Level 2	2-B1-U008-05	Hall closet	floor_service	2-B1-U008	0.9	IfcSpace footprint (geometry)	0.9	+0.0%
Level 2	2-B1-U008-06	Laundry	occupant	2-B1-U008	3.3	IfcSpace footprint (geometry)	3.3	-0.0%

CITY STAMP AREA /
PROFESSIONAL SEAL

NOT FOR CONSTRUCTION

FIRM
NativeBIM showcase

PROJECT
Podium multifamily (illustrative)
No site: illustrative model

CLIENT
Illustrative model, no client

REVISIONS

NO.	DATE	DESCRIPTION

DATE	2026-10-27
SCALE	AS NOTED
PROJECT NO.	SHW-10
PHASE	Illustrative

SHEET TITLE
AREA SCHEDULE

SHEET NUMBER
A-649

AREA SCHEDULE (CONT.)

LEVEL	ROOM NO.	ROOM NAME	BOMA CLASS	OCCUPANT	NET AREA (M2)	AREA BASIS	EXPORTER AREA (M2)	DIFF. VS EXPORTER
Level 2	2-B1-U008-07	Bathroom	occupant	2-B1-U008	7.0	IfcSpace footprint (geometry)	7.0	+0.0%
Level 2	2-B1-U008-08	Closet	tenant_storage	2-B1-U008	1.2	IfcSpace footprint (geometry)	1.2	-0.0%
Level 2	2-B1-U009-01	Living / kitchen	occupant	2-B1-U009	31.1	IfcSpace footprint (geometry)	31.1	-0.0%
Level 2	2-B1-U009-02	Entry	occupant	2-B1-U009	5.3	IfcSpace footprint (geometry)	5.3	+0.0%
Level 2	2-B1-U009-03	Bedroom	occupant	2-B1-U009	13.4	IfcSpace footprint (geometry)	13.4	-0.0%
Level 2	2-B1-U009-04	Hall	floor_service	2-B1-U009	2.9	IfcSpace footprint (geometry)	2.9	+0.0%
Level 2	2-B1-U009-05	Hall closet	floor_service	2-B1-U009	0.9	IfcSpace footprint (geometry)	0.9	+0.0%
Level 2	2-B1-U009-06	Laundry	occupant	2-B1-U009	3.3	IfcSpace footprint (geometry)	3.3	-0.0%
Level 2	2-B1-U009-07	Bathroom	occupant	2-B1-U009	7.0	IfcSpace footprint (geometry)	7.0	-0.0%
Level 2	2-B1-U009-08	Closet	tenant_storage	2-B1-U009	1.2	IfcSpace footprint (geometry)	1.2	+0.0%
Level 2	2-B1-U010-01	Living / kitchen	occupant	2-B1-U010	31.1	IfcSpace footprint (geometry)	31.1	-0.0%
Level 2	2-B1-U010-02	Entry	occupant	2-B1-U010	5.3	IfcSpace footprint (geometry)	5.3	+0.0%
Level 2	2-B1-U010-03	Bedroom	occupant	2-B1-U010	13.4	IfcSpace footprint (geometry)	13.4	-0.0%
Level 2	2-B1-U010-04	Hall	floor_service	2-B1-U010	2.9	IfcSpace footprint (geometry)	2.9	+0.0%
Level 2	2-B1-U010-05	Hall closet	floor_service	2-B1-U010	0.9	IfcSpace footprint (geometry)	0.9	+0.0%
Level 2	2-B1-U010-06	Laundry	occupant	2-B1-U010	3.3	IfcSpace footprint (geometry)	3.3	-0.0%
Level 2	2-B1-U010-07	Bathroom	occupant	2-B1-U010	7.0	IfcSpace footprint (geometry)	7.0	-0.0%
Level 2	2-B1-U010-08	Closet	tenant_storage	2-B1-U010	1.2	IfcSpace footprint (geometry)	1.2	-0.0%
Level 2	2-B1-U011-01	Living / kitchen	occupant	2-B1-U011	31.1	IfcSpace footprint (geometry)	31.1	-0.0%
Level 2	2-B1-U011-02	Entry	occupant	2-B1-U011	5.3	IfcSpace footprint (geometry)	5.3	-0.0%
Level 2	2-B1-U011-03	Bedroom	occupant	2-B1-U011	13.4	IfcSpace footprint (geometry)	13.4	-0.0%
Level 2	2-B1-U011-04	Hall	floor_service	2-B1-U011	2.9	IfcSpace footprint (geometry)	2.9	+0.0%
Level 2	2-B1-U011-05	Hall closet	floor_service	2-B1-U011	0.9	IfcSpace footprint (geometry)	0.9	+0.0%
Level 2	2-B1-U011-06	Laundry	occupant	2-B1-U011	3.3	IfcSpace footprint (geometry)	3.3	-0.0%
Level 2	2-B1-U011-07	Bathroom	occupant	2-B1-U011	7.0	IfcSpace footprint (geometry)	7.0	+0.0%
Level 2	2-B1-U011-08	Closet	tenant_storage	2-B1-U011	1.2	IfcSpace footprint (geometry)	1.2	+0.0%
Level 2	2-B2-CO1a	Corridor	floor_service	Circulation	47.4	IfcSpace footprint (geometry)	47.4	-0.0%
Level 2	2-B2-CO1b	Corridor	floor_service	Circulation	47.4	IfcSpace footprint (geometry)	47.4	-0.0%
Level 2	2-B2-CR	Elevator core	major_vertical_penetration	Circulation	183.9	IfcSpace footprint (geometry)	183.9	+0.0%
Level 2	2-B2-ST1	Stair	major_vertical_penetration	Circulation	122.6	IfcSpace footprint (geometry)	122.6	+0.0%
Level 2	2-B2-ST2	Stair	major_vertical_penetration	Circulation	122.6	IfcSpace footprint (geometry)	122.6	-0.0%
Level 2	2-B2-U001-01	Living / dining	occupant	2-B2-U001	23.0	IfcSpace footprint (geometry)	23.0	+0.0%
Level 2	2-B2-U001-02	Kitchen	occupant	2-B2-U001	7.7	IfcSpace footprint (geometry)	7.7	-0.0%
Level 2	2-B2-U001-03	Entry	occupant	2-B2-U001	5.3	IfcSpace footprint (geometry)	5.3	+0.0%
Level 2	2-B2-U001-04	Bedroom 1	occupant	2-B2-U001	13.3	IfcSpace footprint (geometry)	13.3	-0.0%
Level 2	2-B2-U001-05	Bedroom 2	occupant	2-B2-U001	18.2	IfcSpace footprint (geometry)	18.2	-0.0%
Level 2	2-B2-U001-06	Hall	floor_service	2-B2-U001	2.8	IfcSpace footprint (geometry)	2.8	+0.0%
Level 2	2-B2-U001-07	Hall closet	floor_service	2-B2-U001	0.9	IfcSpace footprint (geometry)	0.9	-0.0%
Level 2	2-B2-U001-08	Laundry	occupant	2-B2-U001	3.3	IfcSpace footprint (geometry)	3.3	-0.0%
Level 2	2-B2-U001-09	Bathroom 1	occupant	2-B2-U001	7.0	IfcSpace footprint (geometry)	7.0	-0.0%
Level 2	2-B2-U001-10	Walk-in closet	tenant_storage	2-B2-U001	3.9	IfcSpace footprint (geometry)	3.9	+0.0%
Level 2	2-B2-U001-11	Bathroom 2	occupant	2-B2-U001	6.3	IfcSpace footprint (geometry)	6.3	-0.0%

CITY STAMP AREA /
PROFESSIONAL SEAL

NOT FOR CONSTRUCTION

FIRM
NativeBIM showcase

PROJECT
Podium multifamily (illustrative)
No site: illustrative model

CLIENT
Illustrative model, no client

REVISIONS

NO.	DATE	DESCRIPTION

DATE 2026-10-27
SCALE AS NOTED
PROJECT NO. SHW-10
PHASE Illustrative

SHEET TITLE
AREA SCHEDULE

SHEET NUMBER
A-650

AREA SCHEDULE (CONT.)

LEVEL	ROOM NO.	ROOM NAME	BOMA CLASS	OCCUPANT	NET AREA (M2)	AREA BASIS	EXPORTER AREA (M2)	DIFF. VS EXPORTER
Level 2	2-B2-U001-12	Closet	tenant_storage	2-B2-U001	1.2	IfcSpace footprint (geometry)	1.2	+0.0%
Level 2	2-B2-U002-01	Living / dining	occupant	2-B2-U002	23.0	IfcSpace footprint (geometry)	23.0	+0.0%
Level 2	2-B2-U002-02	Kitchen	occupant	2-B2-U002	7.7	IfcSpace footprint (geometry)	7.7	+0.0%
Level 2	2-B2-U002-03	Entry	occupant	2-B2-U002	5.3	IfcSpace footprint (geometry)	5.3	+0.0%
Level 2	2-B2-U002-04	Bedroom 1	occupant	2-B2-U002	13.3	IfcSpace footprint (geometry)	13.3	-0.0%
Level 2	2-B2-U002-05	Bedroom 2	occupant	2-B2-U002	18.2	IfcSpace footprint (geometry)	18.2	-0.0%
Level 2	2-B2-U002-06	Hall	floor_service	2-B2-U002	2.8	IfcSpace footprint (geometry)	2.8	+0.0%
Level 2	2-B2-U002-07	Hall closet	floor_service	2-B2-U002	0.9	IfcSpace footprint (geometry)	0.9	-0.0%
Level 2	2-B2-U002-08	Laundry	occupant	2-B2-U002	3.3	IfcSpace footprint (geometry)	3.3	+0.0%
Level 2	2-B2-U002-09	Bathroom 1	occupant	2-B2-U002	7.0	IfcSpace footprint (geometry)	7.0	+0.0%
Level 2	2-B2-U002-10	Walk-in closet	tenant_storage	2-B2-U002	3.9	IfcSpace footprint (geometry)	3.9	+0.0%
Level 2	2-B2-U002-11	Bathroom 2	occupant	2-B2-U002	6.3	IfcSpace footprint (geometry)	6.3	+0.0%
Level 2	2-B2-U002-12	Closet	tenant_storage	2-B2-U002	1.2	IfcSpace footprint (geometry)	1.2	-0.0%
Level 2	2-B2-U003-01	Bathroom	occupant	2-B2-U003	6.9	IfcSpace footprint (geometry)	6.9	-0.0%
Level 2	2-B2-U003-02	Entry	occupant	2-B2-U003	6.5	IfcSpace footprint (geometry)	6.5	+0.0%
Level 2	2-B2-U003-03	Closet	tenant_storage	2-B2-U003	3.3	IfcSpace footprint (geometry)	3.3	-0.0%
Level 2	2-B2-U003-04	Living / kitchen	occupant	2-B2-U003	29.7	IfcSpace footprint (geometry)	29.7	-0.0%
Level 2	2-B2-U004-01	Living / dining	occupant	2-B2-U004	23.0	IfcSpace footprint (geometry)	23.0	-0.0%
Level 2	2-B2-U004-02	Kitchen	occupant	2-B2-U004	7.7	IfcSpace footprint (geometry)	7.7	-0.0%
Level 2	2-B2-U004-03	Entry	occupant	2-B2-U004	5.3	IfcSpace footprint (geometry)	5.3	+0.0%
Level 2	2-B2-U004-04	Bedroom 1	occupant	2-B2-U004	13.3	IfcSpace footprint (geometry)	13.3	+0.0%
Level 2	2-B2-U004-05	Bedroom 2	occupant	2-B2-U004	18.2	IfcSpace footprint (geometry)	18.2	+0.0%
Level 2	2-B2-U004-06	Hall	floor_service	2-B2-U004	2.8	IfcSpace footprint (geometry)	2.8	+0.0%
Level 2	2-B2-U004-07	Hall closet	floor_service	2-B2-U004	0.9	IfcSpace footprint (geometry)	0.9	+0.0%
Level 2	2-B2-U004-08	Laundry	occupant	2-B2-U004	3.3	IfcSpace footprint (geometry)	3.3	-0.0%
Level 2	2-B2-U004-09	Bathroom 1	occupant	2-B2-U004	7.0	IfcSpace footprint (geometry)	7.0	-0.0%
Level 2	2-B2-U004-10	Walk-in closet	tenant_storage	2-B2-U004	3.9	IfcSpace footprint (geometry)	3.9	-0.0%
Level 2	2-B2-U004-11	Bathroom 2	occupant	2-B2-U004	6.3	IfcSpace footprint (geometry)	6.3	-0.0%
Level 2	2-B2-U004-12	Closet	tenant_storage	2-B2-U004	1.2	IfcSpace footprint (geometry)	1.2	+0.0%
Level 2	2-B2-U005-01	Living / dining	occupant	2-B2-U005	23.0	IfcSpace footprint (geometry)	23.0	+0.0%
Level 2	2-B2-U005-02	Kitchen	occupant	2-B2-U005	7.7	IfcSpace footprint (geometry)	7.7	+0.0%
Level 2	2-B2-U005-03	Entry	occupant	2-B2-U005	5.3	IfcSpace footprint (geometry)	5.3	-0.0%
Level 2	2-B2-U005-04	Bedroom 1	occupant	2-B2-U005	13.3	IfcSpace footprint (geometry)	13.3	-0.0%
Level 2	2-B2-U005-05	Bedroom 2	occupant	2-B2-U005	18.2	IfcSpace footprint (geometry)	18.2	-0.0%
Level 2	2-B2-U005-06	Hall	floor_service	2-B2-U005	2.8	IfcSpace footprint (geometry)	2.8	-0.0%
Level 2	2-B2-U005-07	Hall closet	floor_service	2-B2-U005	0.9	IfcSpace footprint (geometry)	0.9	-0.0%
Level 2	2-B2-U005-08	Laundry	occupant	2-B2-U005	3.3	IfcSpace footprint (geometry)	3.3	-0.0%
Level 2	2-B2-U005-09	Bathroom 1	occupant	2-B2-U005	7.0	IfcSpace footprint (geometry)	7.0	+0.0%
Level 2	2-B2-U005-10	Walk-in closet	tenant_storage	2-B2-U005	3.9	IfcSpace footprint (geometry)	3.9	-0.0%
Level 2	2-B2-U005-11	Bathroom 2	occupant	2-B2-U005	6.3	IfcSpace footprint (geometry)	6.3	+0.0%
Level 2	2-B2-U005-12	Closet	tenant_storage	2-B2-U005	1.2	IfcSpace footprint (geometry)	1.2	+0.0%

CITY STAMP AREA /
PROFESSIONAL SEAL

NOT FOR CONSTRUCTION

FIRM
NativeBIM showcase

PROJECT
Podium multifamily (illustrative)
No site: illustrative model

CLIENT
Illustrative model, no client

REVISIONS

NO.	DATE	DESCRIPTION

DATE 2026-10-27
SCALE AS NOTED
PROJECT NO. SHW-10
PHASE Illustrative

SHEET TITLE
AREA SCHEDULE

SHEET NUMBER
A-651

AREA SCHEDULE (CONT.)

LEVEL	ROOM NO.	ROOM NAME	BOMA CLASS	OCCUPANT	NET AREA (M2)	AREA BASIS	EXPORTER AREA (M2)	DIFF. VS EXPORTER
Level 2	2-B2-U006-01	Bathroom	occupant	2-B2-U006	6.9	IfcSpace footprint (geometry)	6.9	+0.0%
Level 2	2-B2-U006-02	Entry	occupant	2-B2-U006	6.5	IfcSpace footprint (geometry)	6.5	+0.0%
Level 2	2-B2-U006-03	Closet	tenant_storage	2-B2-U006	3.3	IfcSpace footprint (geometry)	3.3	-0.0%
Level 2	2-B2-U006-04	Living / kitchen	occupant	2-B2-U006	29.7	IfcSpace footprint (geometry)	29.7	-0.0%
Level 2	2-B2-U007-01	Living / kitchen	occupant	2-B2-U007	31.1	IfcSpace footprint (geometry)	31.1	+0.0%
Level 2	2-B2-U007-02	Entry	occupant	2-B2-U007	5.3	IfcSpace footprint (geometry)	5.3	+0.0%
Level 2	2-B2-U007-03	Bedroom	occupant	2-B2-U007	13.4	IfcSpace footprint (geometry)	13.4	-0.0%
Level 2	2-B2-U007-04	Hall	floor_service	2-B2-U007	2.9	IfcSpace footprint (geometry)	2.9	+0.0%
Level 2	2-B2-U007-05	Hall closet	floor_service	2-B2-U007	0.9	IfcSpace footprint (geometry)	0.9	+0.0%
Level 2	2-B2-U007-06	Laundry	occupant	2-B2-U007	3.3	IfcSpace footprint (geometry)	3.3	-0.0%
Level 2	2-B2-U007-07	Bathroom	occupant	2-B2-U007	7.0	IfcSpace footprint (geometry)	7.0	+0.0%
Level 2	2-B2-U007-08	Closet	tenant_storage	2-B2-U007	1.2	IfcSpace footprint (geometry)	1.2	-0.0%
Level 2	2-B2-U008-01	Living / kitchen	occupant	2-B2-U008	31.1	IfcSpace footprint (geometry)	31.1	-0.0%
Level 2	2-B2-U008-02	Entry	occupant	2-B2-U008	5.3	IfcSpace footprint (geometry)	5.3	+0.0%
Level 2	2-B2-U008-03	Bedroom	occupant	2-B2-U008	13.4	IfcSpace footprint (geometry)	13.4	-0.0%
Level 2	2-B2-U008-04	Hall	floor_service	2-B2-U008	2.9	IfcSpace footprint (geometry)	2.9	-0.0%
Level 2	2-B2-U008-05	Hall closet	floor_service	2-B2-U008	0.9	IfcSpace footprint (geometry)	0.9	-0.0%
Level 2	2-B2-U008-06	Laundry	occupant	2-B2-U008	3.3	IfcSpace footprint (geometry)	3.3	-0.0%
Level 2	2-B2-U008-07	Bathroom	occupant	2-B2-U008	7.0	IfcSpace footprint (geometry)	7.0	+0.0%
Level 2	2-B2-U008-08	Closet	tenant_storage	2-B2-U008	1.2	IfcSpace footprint (geometry)	1.2	+0.0%
Level 2	2-B2-U009-01	Living / kitchen	occupant	2-B2-U009	31.1	IfcSpace footprint (geometry)	31.1	+0.0%
Level 2	2-B2-U009-02	Entry	occupant	2-B2-U009	5.3	IfcSpace footprint (geometry)	5.3	+0.0%
Level 2	2-B2-U009-03	Bedroom	occupant	2-B2-U009	13.4	IfcSpace footprint (geometry)	13.4	-0.0%
Level 2	2-B2-U009-04	Hall	floor_service	2-B2-U009	2.9	IfcSpace footprint (geometry)	2.9	+0.0%
Level 2	2-B2-U009-05	Hall closet	floor_service	2-B2-U009	0.9	IfcSpace footprint (geometry)	0.9	-0.0%
Level 2	2-B2-U009-06	Laundry	occupant	2-B2-U009	3.3	IfcSpace footprint (geometry)	3.3	-0.0%
Level 2	2-B2-U009-07	Bathroom	occupant	2-B2-U009	7.0	IfcSpace footprint (geometry)	7.0	+0.0%
Level 2	2-B2-U009-08	Closet	tenant_storage	2-B2-U009	1.2	IfcSpace footprint (geometry)	1.2	+0.0%
Level 2	2-B2-U010-01	Living / kitchen	occupant	2-B2-U010	31.1	IfcSpace footprint (geometry)	31.1	+0.0%
Level 2	2-B2-U010-02	Entry	occupant	2-B2-U010	5.3	IfcSpace footprint (geometry)	5.3	-0.0%
Level 2	2-B2-U010-03	Bedroom	occupant	2-B2-U010	13.4	IfcSpace footprint (geometry)	13.4	-0.0%
Level 2	2-B2-U010-04	Hall	floor_service	2-B2-U010	2.9	IfcSpace footprint (geometry)	2.9	-0.0%
Level 2	2-B2-U010-05	Hall closet	floor_service	2-B2-U010	0.9	IfcSpace footprint (geometry)	0.9	+0.0%
Level 2	2-B2-U010-06	Laundry	occupant	2-B2-U010	3.3	IfcSpace footprint (geometry)	3.3	+0.0%
Level 2	2-B2-U010-07	Bathroom	occupant	2-B2-U010	7.0	IfcSpace footprint (geometry)	7.0	+0.0%
Level 2	2-B2-U010-08	Closet	tenant_storage	2-B2-U010	1.2	IfcSpace footprint (geometry)	1.2	+0.0%
Level 2	2-B2-U011-01	Living / kitchen	occupant	2-B2-U011	31.1	IfcSpace footprint (geometry)	31.1	-0.0%
Level 2	2-B2-U011-02	Entry	occupant	2-B2-U011	5.3	IfcSpace footprint (geometry)	5.3	-0.0%
Level 2	2-B2-U011-03	Bedroom	occupant	2-B2-U011	13.4	IfcSpace footprint (geometry)	13.4	+0.0%
Level 2	2-B2-U011-04	Hall	floor_service	2-B2-U011	2.9	IfcSpace footprint (geometry)	2.9	+0.0%
Level 2	2-B2-U011-05	Hall closet	floor_service	2-B2-U011	0.9	IfcSpace footprint (geometry)	0.9	+0.0%

CITY STAMP AREA /
PROFESSIONAL SEAL

NOT FOR CONSTRUCTION

FIRM
NativeBIM showcase

PROJECT
Podium multifamily (illustrative)
No site: illustrative model

CLIENT
Illustrative model, no client

REVISIONS

NO.	DATE	DESCRIPTION

DATE 2026-10-27
SCALE AS NOTED
PROJECT NO. SHW-10
PHASE Illustrative

SHEET TITLE
AREA SCHEDULE

SHEET NUMBER
A-652

AREA SCHEDULE (CONT.)

LEVEL	ROOM NO.	ROOM NAME	BOMA CLASS	OCCUPANT	NET AREA (M2)	AREA BASIS	EXPORTER AREA (M2)	DIFF. VS EXPORTER
Level 2	2-B2-U011-06	Laundry	occupant	2-B2-U011	3.3	IfcSpace footprint (geometry)	3.3	-0.0%
Level 2	2-B2-U011-07	Bathroom	occupant	2-B2-U011	7.0	IfcSpace footprint (geometry)	7.0	-0.0%
Level 2	2-B2-U011-08	Closet	tenant_storage	2-B2-U011	1.2	IfcSpace footprint (geometry)	1.2	+0.0%
Level 2		**SUBTOTAL Level 2 (202 rooms)**			**2,627.3**		**2,627.3**	**-0.0%**
Level 3	3-B1-CO1a	Corridor	floor_service	Circulation	47.4	IfcSpace footprint (geometry)	47.4	-0.0%
Level 3	3-B1-CO1b	Corridor	floor_service	Circulation	47.4	IfcSpace footprint (geometry)	47.4	+0.0%
Level 3	3-B1-CR	Elevator core	major_vertical_penetration	Circulation	183.9	IfcSpace footprint (geometry)	183.9	-0.0%
Level 3	3-B1-ST1	Stair	major_vertical_penetration	Circulation	122.6	IfcSpace footprint (geometry)	122.6	+0.0%
Level 3	3-B1-ST2	Stair	major_vertical_penetration	Circulation	122.6	IfcSpace footprint (geometry)	122.6	+0.0%
Level 3	3-B1-U001-01	Living / dining	occupant	3-B1-U001	23.0	IfcSpace footprint (geometry)	23.0	+0.0%
Level 3	3-B1-U001-02	Kitchen	occupant	3-B1-U001	7.7	IfcSpace footprint (geometry)	7.7	+0.0%
Level 3	3-B1-U001-03	Entry	occupant	3-B1-U001	5.3	IfcSpace footprint (geometry)	5.3	-0.0%
Level 3	3-B1-U001-04	Bedroom 1	occupant	3-B1-U001	13.3	IfcSpace footprint (geometry)	13.3	+0.0%
Level 3	3-B1-U001-05	Bedroom 2	occupant	3-B1-U001	18.2	IfcSpace footprint (geometry)	18.2	-0.0%
Level 3	3-B1-U001-06	Hall	floor_service	3-B1-U001	2.8	IfcSpace footprint (geometry)	2.8	+0.0%
Level 3	3-B1-U001-07	Hall closet	floor_service	3-B1-U001	0.9	IfcSpace footprint (geometry)	0.9	+0.0%
Level 3	3-B1-U001-08	Laundry	occupant	3-B1-U001	3.3	IfcSpace footprint (geometry)	3.3	-0.0%
Level 3	3-B1-U001-09	Bathroom 1	occupant	3-B1-U001	7.0	IfcSpace footprint (geometry)	7.0	-0.0%
Level 3	3-B1-U001-10	Walk-in closet	tenant_storage	3-B1-U001	3.9	IfcSpace footprint (geometry)	3.9	+0.0%
Level 3	3-B1-U001-11	Bathroom 2	occupant	3-B1-U001	6.3	IfcSpace footprint (geometry)	6.3	-0.0%
Level 3	3-B1-U001-12	Closet	tenant_storage	3-B1-U001	1.2	IfcSpace footprint (geometry)	1.2	-0.0%
Level 3	3-B1-U002-01	Living / dining	occupant	3-B1-U002	23.0	IfcSpace footprint (geometry)	23.0	+0.0%
Level 3	3-B1-U002-02	Kitchen	occupant	3-B1-U002	7.7	IfcSpace footprint (geometry)	7.7	+0.0%
Level 3	3-B1-U002-03	Entry	occupant	3-B1-U002	5.3	IfcSpace footprint (geometry)	5.3	+0.0%
Level 3	3-B1-U002-04	Bedroom 1	occupant	3-B1-U002	13.3	IfcSpace footprint (geometry)	13.3	+0.0%
Level 3	3-B1-U002-05	Bedroom 2	occupant	3-B1-U002	18.2	IfcSpace footprint (geometry)	18.2	-0.0%
Level 3	3-B1-U002-06	Hall	floor_service	3-B1-U002	2.8	IfcSpace footprint (geometry)	2.8	+0.0%
Level 3	3-B1-U002-07	Hall closet	floor_service	3-B1-U002	0.9	IfcSpace footprint (geometry)	0.9	-0.0%
Level 3	3-B1-U002-08	Laundry	occupant	3-B1-U002	3.3	IfcSpace footprint (geometry)	3.3	-0.0%
Level 3	3-B1-U002-09	Bathroom 1	occupant	3-B1-U002	7.0	IfcSpace footprint (geometry)	7.0	-0.0%
Level 3	3-B1-U002-10	Walk-in closet	tenant_storage	3-B1-U002	3.9	IfcSpace footprint (geometry)	3.9	-0.0%
Level 3	3-B1-U002-11	Bathroom 2	occupant	3-B1-U002	6.3	IfcSpace footprint (geometry)	6.3	-0.0%
Level 3	3-B1-U002-12	Closet	tenant_storage	3-B1-U002	1.2	IfcSpace footprint (geometry)	1.2	-0.0%
Level 3	3-B1-U003-01	Bathroom	occupant	3-B1-U003	6.9	IfcSpace footprint (geometry)	6.9	+0.0%
Level 3	3-B1-U003-02	Entry	occupant	3-B1-U003	6.5	IfcSpace footprint (geometry)	6.5	-0.0%
Level 3	3-B1-U003-03	Closet	tenant_storage	3-B1-U003	3.3	IfcSpace footprint (geometry)	3.3	-0.0%
Level 3	3-B1-U003-04	Living / kitchen	occupant	3-B1-U003	29.7	IfcSpace footprint (geometry)	29.7	+0.0%
Level 3	3-B1-U004-01	Living / dining	occupant	3-B1-U004	23.0	IfcSpace footprint (geometry)	23.0	+0.0%
Level 3	3-B1-U004-02	Kitchen	occupant	3-B1-U004	7.7	IfcSpace footprint (geometry)	7.7	-0.0%
Level 3	3-B1-U004-03	Entry	occupant	3-B1-U004	5.3	IfcSpace footprint (geometry)	5.3	+0.0%
Level 3	3-B1-U004-04	Bedroom 1	occupant	3-B1-U004	13.3	IfcSpace footprint (geometry)	13.3	-0.0%
Level 3	3-B1-U004-05	Bedroom 2	occupant	3-B1-U004	18.2	IfcSpace footprint (geometry)	18.2	+0.0%
Level 3	3-B1-U004-06	Hall	floor_service	3-B1-U004	2.8	IfcSpace footprint (geometry)	2.8	+0.0%

CITY STAMP AREA /
PROFESSIONAL SEAL

NOT FOR CONSTRUCTION

FIRM
NativeBIM showcase

PROJECT
Podium multifamily (illustrative)
No site: illustrative model

CLIENT
Illustrative model, no client

REVISIONS

NO.	DATE	DESCRIPTION

DATE 2026-10-27
SCALE AS NOTED
PROJECT NO. SHW-10
PHASE Illustrative

SHEET TITLE
AREA SCHEDULE

SHEET NUMBER
A-653

AREA SCHEDULE (CONT.)

LEVEL	ROOM NO.	ROOM NAME	BOMA CLASS	OCCUPANT	NET AREA (M2)	AREA BASIS	EXPORTER AREA (M2)	DIFF. VS EXPORTER
Level 3	3-B1-U004-07	Hall closet	floor_service	3-B1-U004	0.9	IfcSpace footprint (geometry)	0.9	-0.0%
Level 3	3-B1-U004-08	Laundry	occupant	3-B1-U004	3.3	IfcSpace footprint (geometry)	3.3	-0.0%
Level 3	3-B1-U004-09	Bathroom 1	occupant	3-B1-U004	7.0	IfcSpace footprint (geometry)	7.0	+0.0%
Level 3	3-B1-U004-10	Walk-in closet	tenant_storage	3-B1-U004	3.9	IfcSpace footprint (geometry)	3.9	-0.0%
Level 3	3-B1-U004-11	Bathroom 2	occupant	3-B1-U004	6.3	IfcSpace footprint (geometry)	6.3	+0.0%
Level 3	3-B1-U004-12	Closet	tenant_storage	3-B1-U004	1.2	IfcSpace footprint (geometry)	1.2	+0.0%
Level 3	3-B1-U005-01	Living / dining	occupant	3-B1-U005	23.0	IfcSpace footprint (geometry)	23.0	-0.0%
Level 3	3-B1-U005-02	Kitchen	occupant	3-B1-U005	7.7	IfcSpace footprint (geometry)	7.7	+0.0%
Level 3	3-B1-U005-03	Entry	occupant	3-B1-U005	5.3	IfcSpace footprint (geometry)	5.3	-0.0%
Level 3	3-B1-U005-04	Bedroom 1	occupant	3-B1-U005	13.3	IfcSpace footprint (geometry)	13.3	-0.0%
Level 3	3-B1-U005-05	Bedroom 2	occupant	3-B1-U005	18.2	IfcSpace footprint (geometry)	18.2	+0.0%
Level 3	3-B1-U005-06	Hall	floor_service	3-B1-U005	2.8	IfcSpace footprint (geometry)	2.8	-0.0%
Level 3	3-B1-U005-07	Hall closet	floor_service	3-B1-U005	0.9	IfcSpace footprint (geometry)	0.9	+0.0%
Level 3	3-B1-U005-08	Laundry	occupant	3-B1-U005	3.3	IfcSpace footprint (geometry)	3.3	-0.0%
Level 3	3-B1-U005-09	Bathroom 1	occupant	3-B1-U005	7.0	IfcSpace footprint (geometry)	7.0	+0.0%
Level 3	3-B1-U005-10	Walk-in closet	tenant_storage	3-B1-U005	3.9	IfcSpace footprint (geometry)	3.9	-0.0%
Level 3	3-B1-U005-11	Bathroom 2	occupant	3-B1-U005	6.3	IfcSpace footprint (geometry)	6.3	-0.0%
Level 3	3-B1-U005-12	Closet	tenant_storage	3-B1-U005	1.2	IfcSpace footprint (geometry)	1.2	-0.0%
Level 3	3-B1-U006-01	Bathroom	occupant	3-B1-U006	6.9	IfcSpace footprint (geometry)	6.9	-0.0%
Level 3	3-B1-U006-02	Entry	occupant	3-B1-U006	6.5	IfcSpace footprint (geometry)	6.5	+0.0%
Level 3	3-B1-U006-03	Closet	tenant_storage	3-B1-U006	3.3	IfcSpace footprint (geometry)	3.3	+0.0%
Level 3	3-B1-U006-04	Living / kitchen	occupant	3-B1-U006	29.7	IfcSpace footprint (geometry)	29.7	+0.0%
Level 3	3-B1-U007-01	Living / kitchen	occupant	3-B1-U007	31.1	IfcSpace footprint (geometry)	31.1	-0.0%
Level 3	3-B1-U007-02	Entry	occupant	3-B1-U007	5.3	IfcSpace footprint (geometry)	5.3	-0.0%
Level 3	3-B1-U007-03	Bedroom	occupant	3-B1-U007	13.4	IfcSpace footprint (geometry)	13.4	+0.0%
Level 3	3-B1-U007-04	Hall	floor_service	3-B1-U007	2.9	IfcSpace footprint (geometry)	2.9	+0.0%
Level 3	3-B1-U007-05	Hall closet	floor_service	3-B1-U007	0.9	IfcSpace footprint (geometry)	0.9	+0.0%
Level 3	3-B1-U007-06	Laundry	occupant	3-B1-U007	3.3	IfcSpace footprint (geometry)	3.3	+0.0%
Level 3	3-B1-U007-07	Bathroom	occupant	3-B1-U007	7.0	IfcSpace footprint (geometry)	7.0	-0.0%
Level 3	3-B1-U007-08	Closet	tenant_storage	3-B1-U007	1.2	IfcSpace footprint (geometry)	1.2	-0.0%
Level 3	3-B1-U008-01	Living / kitchen	occupant	3-B1-U008	31.1	IfcSpace footprint (geometry)	31.1	-0.0%
Level 3	3-B1-U008-02	Entry	occupant	3-B1-U008	5.3	IfcSpace footprint (geometry)	5.3	-0.0%
Level 3	3-B1-U008-03	Bedroom	occupant	3-B1-U008	13.4	IfcSpace footprint (geometry)	13.4	+0.0%
Level 3	3-B1-U008-04	Hall	floor_service	3-B1-U008	2.9	IfcSpace footprint (geometry)	2.9	-0.0%
Level 3	3-B1-U008-05	Hall closet	floor_service	3-B1-U008	0.9	IfcSpace footprint (geometry)	0.9	+0.0%
Level 3	3-B1-U008-06	Laundry	occupant	3-B1-U008	3.3	IfcSpace footprint (geometry)	3.3	-0.0%
Level 3	3-B1-U008-07	Bathroom	occupant	3-B1-U008	7.0	IfcSpace footprint (geometry)	7.0	+0.0%
Level 3	3-B1-U008-08	Closet	tenant_storage	3-B1-U008	1.2	IfcSpace footprint (geometry)	1.2	-0.0%
Level 3	3-B1-U009-01	Living / kitchen	occupant	3-B1-U009	31.1	IfcSpace footprint (geometry)	31.1	-0.0%
Level 3	3-B1-U009-02	Entry	occupant	3-B1-U009	5.3	IfcSpace footprint (geometry)	5.3	+0.0%
Level 3	3-B1-U009-03	Bedroom	occupant	3-B1-U009	13.4	IfcSpace footprint (geometry)	13.4	-0.0%

CITY STAMP AREA /
PROFESSIONAL SEAL

NOT FOR CONSTRUCTION

FIRM
NativeBIM showcase

PROJECT
Podium multifamily (illustrative)
No site: illustrative model

CLIENT
Illustrative model, no client

REVISIONS

NO.	DATE	DESCRIPTION

DATE 2026-10-27
SCALE AS NOTED
PROJECT NO. SHW-10
PHASE Illustrative

SHEET TITLE
AREA SCHEDULE

SHEET NUMBER
A-654

AREA SCHEDULE (CONT.)

LEVEL	ROOM NO.	ROOM NAME	BOMA CLASS	OCCUPANT	NET AREA (M2)	AREA BASIS	EXPORTER AREA (M2)	DIFF. VS EXPORTER
Level 3	3-B1-U009-04	Hall	floor_service	3-B1-U009	2.9	IfcSpace footprint (geometry)	2.9	+0.0%
Level 3	3-B1-U009-05	Hall closet	floor_service	3-B1-U009	0.9	IfcSpace footprint (geometry)	0.9	+0.0%
Level 3	3-B1-U009-06	Laundry	occupant	3-B1-U009	3.3	IfcSpace footprint (geometry)	3.3	-0.0%
Level 3	3-B1-U009-07	Bathroom	occupant	3-B1-U009	7.0	IfcSpace footprint (geometry)	7.0	-0.0%
Level 3	3-B1-U009-08	Closet	tenant_storage	3-B1-U009	1.2	IfcSpace footprint (geometry)	1.2	+0.0%
Level 3	3-B1-U010-01	Living / kitchen	occupant	3-B1-U010	31.1	IfcSpace footprint (geometry)	31.1	-0.0%
Level 3	3-B1-U010-02	Entry	occupant	3-B1-U010	5.3	IfcSpace footprint (geometry)	5.3	+0.0%
Level 3	3-B1-U010-03	Bedroom	occupant	3-B1-U010	13.4	IfcSpace footprint (geometry)	13.4	-0.0%
Level 3	3-B1-U010-04	Hall	floor_service	3-B1-U010	2.9	IfcSpace footprint (geometry)	2.9	+0.0%
Level 3	3-B1-U010-05	Hall closet	floor_service	3-B1-U010	0.9	IfcSpace footprint (geometry)	0.9	+0.0%
Level 3	3-B1-U010-06	Laundry	occupant	3-B1-U010	3.3	IfcSpace footprint (geometry)	3.3	-0.0%
Level 3	3-B1-U010-07	Bathroom	occupant	3-B1-U010	7.0	IfcSpace footprint (geometry)	7.0	-0.0%
Level 3	3-B1-U010-08	Closet	tenant_storage	3-B1-U010	1.2	IfcSpace footprint (geometry)	1.2	-0.0%
Level 3	3-B1-U011-01	Living / kitchen	occupant	3-B1-U011	31.1	IfcSpace footprint (geometry)	31.1	-0.0%
Level 3	3-B1-U011-02	Entry	occupant	3-B1-U011	5.3	IfcSpace footprint (geometry)	5.3	-0.0%
Level 3	3-B1-U011-03	Bedroom	occupant	3-B1-U011	13.4	IfcSpace footprint (geometry)	13.4	-0.0%
Level 3	3-B1-U011-04	Hall	floor_service	3-B1-U011	2.9	IfcSpace footprint (geometry)	2.9	+0.0%
Level 3	3-B1-U011-05	Hall closet	floor_service	3-B1-U011	0.9	IfcSpace footprint (geometry)	0.9	+0.0%
Level 3	3-B1-U011-06	Laundry	occupant	3-B1-U011	3.3	IfcSpace footprint (geometry)	3.3	-0.0%
Level 3	3-B1-U011-07	Bathroom	occupant	3-B1-U011	7.0	IfcSpace footprint (geometry)	7.0	+0.0%
Level 3	3-B1-U011-08	Closet	tenant_storage	3-B1-U011	1.2	IfcSpace footprint (geometry)	1.2	+0.0%
Level 3	3-B2-CO1a	Corridor	floor_service	Circulation	47.4	IfcSpace footprint (geometry)	47.4	-0.0%
Level 3	3-B2-CO1b	Corridor	floor_service	Circulation	47.4	IfcSpace footprint (geometry)	47.4	-0.0%
Level 3	3-B2-CR	Elevator core	major_vertical_penetration	Circulation	183.9	IfcSpace footprint (geometry)	183.9	+0.0%
Level 3	3-B2-ST1	Stair	major_vertical_penetration	Circulation	122.6	IfcSpace footprint (geometry)	122.6	+0.0%
Level 3	3-B2-ST2	Stair	major_vertical_penetration	Circulation	122.6	IfcSpace footprint (geometry)	122.6	-0.0%
Level 3	3-B2-U001-01	Living / dining	occupant	3-B2-U001	23.0	IfcSpace footprint (geometry)	23.0	+0.0%
Level 3	3-B2-U001-02	Kitchen	occupant	3-B2-U001	7.7	IfcSpace footprint (geometry)	7.7	-0.0%
Level 3	3-B2-U001-03	Entry	occupant	3-B2-U001	5.3	IfcSpace footprint (geometry)	5.3	+0.0%
Level 3	3-B2-U001-04	Bedroom 1	occupant	3-B2-U001	13.3	IfcSpace footprint (geometry)	13.3	-0.0%
Level 3	3-B2-U001-05	Bedroom 2	occupant	3-B2-U001	18.2	IfcSpace footprint (geometry)	18.2	-0.0%
Level 3	3-B2-U001-06	Hall	floor_service	3-B2-U001	2.8	IfcSpace footprint (geometry)	2.8	+0.0%
Level 3	3-B2-U001-07	Hall closet	floor_service	3-B2-U001	0.9	IfcSpace footprint (geometry)	0.9	-0.0%
Level 3	3-B2-U001-08	Laundry	occupant	3-B2-U001	3.3	IfcSpace footprint (geometry)	3.3	-0.0%
Level 3	3-B2-U001-09	Bathroom 1	occupant	3-B2-U001	7.0	IfcSpace footprint (geometry)	7.0	-0.0%
Level 3	3-B2-U001-10	Walk-in closet	tenant_storage	3-B2-U001	3.9	IfcSpace footprint (geometry)	3.9	+0.0%
Level 3	3-B2-U001-11	Bathroom 2	occupant	3-B2-U001	6.3	IfcSpace footprint (geometry)	6.3	-0.0%
Level 3	3-B2-U001-12	Closet	tenant_storage	3-B2-U001	1.2	IfcSpace footprint (geometry)	1.2	+0.0%
Level 3	3-B2-U002-01	Living / dining	occupant	3-B2-U002	23.0	IfcSpace footprint (geometry)	23.0	+0.0%
Level 3	3-B2-U002-02	Kitchen	occupant	3-B2-U002	7.7	IfcSpace footprint (geometry)	7.7	+0.0%
Level 3	3-B2-U002-03	Entry	occupant	3-B2-U002	5.3	IfcSpace footprint (geometry)	5.3	+0.0%
Level 3	3-B2-U002-04	Bedroom 1	occupant	3-B2-U002	13.3	IfcSpace footprint (geometry)	13.3	-0.0%

CITY STAMP AREA /
PROFESSIONAL SEAL

NOT FOR CONSTRUCTION

FIRM
NativeBIM showcase

PROJECT
Podium multifamily (illustrative)
No site: illustrative model

CLIENT
Illustrative model, no client

REVISIONS

NO.	DATE	DESCRIPTION

DATE 2026-10-27
SCALE AS NOTED
PROJECT NO. SHW-10
PHASE Illustrative

SHEET TITLE
AREA SCHEDULE

SHEET NUMBER
A-655

AREA SCHEDULE (CONT.)

LEVEL	ROOM NO.	ROOM NAME	BOMA CLASS	OCCUPANT	NET AREA (M2)	AREA BASIS	EXPORTER AREA (M2)	DIFF. VS EXPORTER
Level 3	3-B2-U002-05	Bedroom 2	occupant	3-B2-U002	18.2	IfcSpace footprint (geometry)	18.2	-0.0%
Level 3	3-B2-U002-06	Hall	floor_service	3-B2-U002	2.8	IfcSpace footprint (geometry)	2.8	+0.0%
Level 3	3-B2-U002-07	Hall closet	floor_service	3-B2-U002	0.9	IfcSpace footprint (geometry)	0.9	-0.0%
Level 3	3-B2-U002-08	Laundry	occupant	3-B2-U002	3.3	IfcSpace footprint (geometry)	3.3	+0.0%
Level 3	3-B2-U002-09	Bathroom 1	occupant	3-B2-U002	7.0	IfcSpace footprint (geometry)	7.0	+0.0%
Level 3	3-B2-U002-10	Walk-in closet	tenant_storage	3-B2-U002	3.9	IfcSpace footprint (geometry)	3.9	+0.0%
Level 3	3-B2-U002-11	Bathroom 2	occupant	3-B2-U002	6.3	IfcSpace footprint (geometry)	6.3	+0.0%
Level 3	3-B2-U002-12	Closet	tenant_storage	3-B2-U002	1.2	IfcSpace footprint (geometry)	1.2	-0.0%
Level 3	3-B2-U003-01	Bathroom	occupant	3-B2-U003	6.9	IfcSpace footprint (geometry)	6.9	-0.0%
Level 3	3-B2-U003-02	Entry	occupant	3-B2-U003	6.5	IfcSpace footprint (geometry)	6.5	+0.0%
Level 3	3-B2-U003-03	Closet	tenant_storage	3-B2-U003	3.3	IfcSpace footprint (geometry)	3.3	-0.0%
Level 3	3-B2-U003-04	Living / kitchen	occupant	3-B2-U003	29.7	IfcSpace footprint (geometry)	29.7	-0.0%
Level 3	3-B2-U004-01	Living / dining	occupant	3-B2-U004	23.0	IfcSpace footprint (geometry)	23.0	-0.0%
Level 3	3-B2-U004-02	Kitchen	occupant	3-B2-U004	7.7	IfcSpace footprint (geometry)	7.7	-0.0%
Level 3	3-B2-U004-03	Entry	occupant	3-B2-U004	5.3	IfcSpace footprint (geometry)	5.3	+0.0%
Level 3	3-B2-U004-04	Bedroom 1	occupant	3-B2-U004	13.3	IfcSpace footprint (geometry)	13.3	+0.0%
Level 3	3-B2-U004-05	Bedroom 2	occupant	3-B2-U004	18.2	IfcSpace footprint (geometry)	18.2	+0.0%
Level 3	3-B2-U004-06	Hall	floor_service	3-B2-U004	2.8	IfcSpace footprint (geometry)	2.8	+0.0%
Level 3	3-B2-U004-07	Hall closet	floor_service	3-B2-U004	0.9	IfcSpace footprint (geometry)	0.9	+0.0%
Level 3	3-B2-U004-08	Laundry	occupant	3-B2-U004	3.3	IfcSpace footprint (geometry)	3.3	-0.0%
Level 3	3-B2-U004-09	Bathroom 1	occupant	3-B2-U004	7.0	IfcSpace footprint (geometry)	7.0	-0.0%
Level 3	3-B2-U004-10	Walk-in closet	tenant_storage	3-B2-U004	3.9	IfcSpace footprint (geometry)	3.9	-0.0%
Level 3	3-B2-U004-11	Bathroom 2	occupant	3-B2-U004	6.3	IfcSpace footprint (geometry)	6.3	-0.0%
Level 3	3-B2-U004-12	Closet	tenant_storage	3-B2-U004	1.2	IfcSpace footprint (geometry)	1.2	+0.0%
Level 3	3-B2-U005-01	Living / dining	occupant	3-B2-U005	23.0	IfcSpace footprint (geometry)	23.0	+0.0%
Level 3	3-B2-U005-02	Kitchen	occupant	3-B2-U005	7.7	IfcSpace footprint (geometry)	7.7	+0.0%
Level 3	3-B2-U005-03	Entry	occupant	3-B2-U005	5.3	IfcSpace footprint (geometry)	5.3	-0.0%
Level 3	3-B2-U005-04	Bedroom 1	occupant	3-B2-U005	13.3	IfcSpace footprint (geometry)	13.3	-0.0%
Level 3	3-B2-U005-05	Bedroom 2	occupant	3-B2-U005	18.2	IfcSpace footprint (geometry)	18.2	-0.0%
Level 3	3-B2-U005-06	Hall	floor_service	3-B2-U005	2.8	IfcSpace footprint (geometry)	2.8	-0.0%
Level 3	3-B2-U005-07	Hall closet	floor_service	3-B2-U005	0.9	IfcSpace footprint (geometry)	0.9	-0.0%
Level 3	3-B2-U005-08	Laundry	occupant	3-B2-U005	3.3	IfcSpace footprint (geometry)	3.3	-0.0%
Level 3	3-B2-U005-09	Bathroom 1	occupant	3-B2-U005	7.0	IfcSpace footprint (geometry)	7.0	+0.0%
Level 3	3-B2-U005-10	Walk-in closet	tenant_storage	3-B2-U005	3.9	IfcSpace footprint (geometry)	3.9	-0.0%
Level 3	3-B2-U005-11	Bathroom 2	occupant	3-B2-U005	6.3	IfcSpace footprint (geometry)	6.3	+0.0%
Level 3	3-B2-U005-12	Closet	tenant_storage	3-B2-U005	1.2	IfcSpace footprint (geometry)	1.2	+0.0%
Level 3	3-B2-U006-01	Bathroom	occupant	3-B2-U006	6.9	IfcSpace footprint (geometry)	6.9	+0.0%
Level 3	3-B2-U006-02	Entry	occupant	3-B2-U006	6.5	IfcSpace footprint (geometry)	6.5	+0.0%
Level 3	3-B2-U006-03	Closet	tenant_storage	3-B2-U006	3.3	IfcSpace footprint (geometry)	3.3	-0.0%
Level 3	3-B2-U006-04	Living / kitchen	occupant	3-B2-U006	29.7	IfcSpace footprint (geometry)	29.7	-0.0%
Level 3	3-B2-U007-01	Living / kitchen	occupant	3-B2-U007	31.1	IfcSpace footprint (geometry)	31.1	+0.0%

CITY STAMP AREA /
PROFESSIONAL SEAL

NOT FOR CONSTRUCTION

FIRM
NativeBIM showcase

PROJECT
Podium multifamily (illustrative)
No site: illustrative model

CLIENT
Illustrative model, no client

REVISIONS

NO.	DATE	DESCRIPTION

DATE	2026-10-27
SCALE	AS NOTED
PROJECT NO.	SHW-10
PHASE	Illustrative

SHEET TITLE
AREA SCHEDULE

SHEET NUMBER
A-656

AREA SCHEDULE (CONT.)

LEVEL	ROOM NO.	ROOM NAME	BOMA CLASS	OCCUPANT	NET AREA (M2)	AREA BASIS	EXPORTER AREA (M2)	DIFF. VS EXPORTER
Level 3	3-B2-U007-02	Entry	occupant	3-B2-U007	5.3	IfcSpace footprint (geometry)	5.3	+0.0%
Level 3	3-B2-U007-03	Bedroom	occupant	3-B2-U007	13.4	IfcSpace footprint (geometry)	13.4	-0.0%
Level 3	3-B2-U007-04	Hall	floor_service	3-B2-U007	2.9	IfcSpace footprint (geometry)	2.9	+0.0%
Level 3	3-B2-U007-05	Hall closet	floor_service	3-B2-U007	0.9	IfcSpace footprint (geometry)	0.9	+0.0%
Level 3	3-B2-U007-06	Laundry	occupant	3-B2-U007	3.3	IfcSpace footprint (geometry)	3.3	-0.0%
Level 3	3-B2-U007-07	Bathroom	occupant	3-B2-U007	7.0	IfcSpace footprint (geometry)	7.0	+0.0%
Level 3	3-B2-U007-08	Closet	tenant_storage	3-B2-U007	1.2	IfcSpace footprint (geometry)	1.2	-0.0%
Level 3	3-B2-U008-01	Living / kitchen	occupant	3-B2-U008	31.1	IfcSpace footprint (geometry)	31.1	-0.0%
Level 3	3-B2-U008-02	Entry	occupant	3-B2-U008	5.3	IfcSpace footprint (geometry)	5.3	+0.0%
Level 3	3-B2-U008-03	Bedroom	occupant	3-B2-U008	13.4	IfcSpace footprint (geometry)	13.4	-0.0%
Level 3	3-B2-U008-04	Hall	floor_service	3-B2-U008	2.9	IfcSpace footprint (geometry)	2.9	-0.0%
Level 3	3-B2-U008-05	Hall closet	floor_service	3-B2-U008	0.9	IfcSpace footprint (geometry)	0.9	-0.0%
Level 3	3-B2-U008-06	Laundry	occupant	3-B2-U008	3.3	IfcSpace footprint (geometry)	3.3	-0.0%
Level 3	3-B2-U008-07	Bathroom	occupant	3-B2-U008	7.0	IfcSpace footprint (geometry)	7.0	+0.0%
Level 3	3-B2-U008-08	Closet	tenant_storage	3-B2-U008	1.2	IfcSpace footprint (geometry)	1.2	+0.0%
Level 3	3-B2-U009-01	Living / kitchen	occupant	3-B2-U009	31.1	IfcSpace footprint (geometry)	31.1	+0.0%
Level 3	3-B2-U009-02	Entry	occupant	3-B2-U009	5.3	IfcSpace footprint (geometry)	5.3	+0.0%
Level 3	3-B2-U009-03	Bedroom	occupant	3-B2-U009	13.4	IfcSpace footprint (geometry)	13.4	-0.0%
Level 3	3-B2-U009-04	Hall	floor_service	3-B2-U009	2.9	IfcSpace footprint (geometry)	2.9	+0.0%
Level 3	3-B2-U009-05	Hall closet	floor_service	3-B2-U009	0.9	IfcSpace footprint (geometry)	0.9	-0.0%
Level 3	3-B2-U009-06	Laundry	occupant	3-B2-U009	3.3	IfcSpace footprint (geometry)	3.3	-0.0%
Level 3	3-B2-U009-07	Bathroom	occupant	3-B2-U009	7.0	IfcSpace footprint (geometry)	7.0	+0.0%
Level 3	3-B2-U009-08	Closet	tenant_storage	3-B2-U009	1.2	IfcSpace footprint (geometry)	1.2	+0.0%
Level 3	3-B2-U010-01	Living / kitchen	occupant	3-B2-U010	31.1	IfcSpace footprint (geometry)	31.1	+0.0%
Level 3	3-B2-U010-02	Entry	occupant	3-B2-U010	5.3	IfcSpace footprint (geometry)	5.3	-0.0%
Level 3	3-B2-U010-03	Bedroom	occupant	3-B2-U010	13.4	IfcSpace footprint (geometry)	13.4	-0.0%
Level 3	3-B2-U010-04	Hall	floor_service	3-B2-U010	2.9	IfcSpace footprint (geometry)	2.9	-0.0%
Level 3	3-B2-U010-05	Hall closet	floor_service	3-B2-U010	0.9	IfcSpace footprint (geometry)	0.9	+0.0%
Level 3	3-B2-U010-06	Laundry	occupant	3-B2-U010	3.3	IfcSpace footprint (geometry)	3.3	+0.0%
Level 3	3-B2-U010-07	Bathroom	occupant	3-B2-U010	7.0	IfcSpace footprint (geometry)	7.0	+0.0%
Level 3	3-B2-U010-08	Closet	tenant_storage	3-B2-U010	1.2	IfcSpace footprint (geometry)	1.2	+0.0%
Level 3	3-B2-U011-01	Living / kitchen	occupant	3-B2-U011	31.1	IfcSpace footprint (geometry)	31.1	-0.0%
Level 3	3-B2-U011-02	Entry	occupant	3-B2-U011	5.3	IfcSpace footprint (geometry)	5.3	-0.0%
Level 3	3-B2-U011-03	Bedroom	occupant	3-B2-U011	13.4	IfcSpace footprint (geometry)	13.4	+0.0%
Level 3	3-B2-U011-04	Hall	floor_service	3-B2-U011	2.9	IfcSpace footprint (geometry)	2.9	+0.0%
Level 3	3-B2-U011-05	Hall closet	floor_service	3-B2-U011	0.9	IfcSpace footprint (geometry)	0.9	+0.0%
Level 3	3-B2-U011-06	Laundry	occupant	3-B2-U011	3.3	IfcSpace footprint (geometry)	3.3	-0.0%
Level 3	3-B2-U011-07	Bathroom	occupant	3-B2-U011	7.0	IfcSpace footprint (geometry)	7.0	-0.0%
Level 3	3-B2-U011-08	Closet	tenant_storage	3-B2-U011	1.2	IfcSpace footprint (geometry)	1.2	+0.0%
Level 3		**SUBTOTAL Level 3 (202 rooms)**			**2,627.3**		**2,627.3**	**-0.0%**
Level 4	4-B1-CO1a	Corridor	floor_service	Circulation	47.4	IfcSpace footprint (geometry)	47.4	-0.0%
Level 4	4-B1-CO1b	Corridor	floor_service	Circulation	47.4	IfcSpace footprint (geometry)	47.4	+0.0%
Level 4	4-B1-CR	Elevator core	major_vertical_penetration	Circulation	183.9	IfcSpace footprint (geometry)	183.9	-0.0%

CITY STAMP AREA /
PROFESSIONAL SEAL

NOT FOR CONSTRUCTION

FIRM
NativeBIM showcase

PROJECT
Podium multifamily (illustrative)
No site: illustrative model

CLIENT
Illustrative model, no client

REVISIONS

NO.	DATE	DESCRIPTION

DATE	2026-10-27
SCALE	AS NOTED
PROJECT NO.	SHW-10
PHASE	Illustrative

SHEET TITLE
AREA SCHEDULE

SHEET NUMBER
A-657

AREA SCHEDULE (CONT.)

LEVEL	ROOM NO.	ROOM NAME	BOMA CLASS	OCCUPANT	NET AREA (M2)	AREA BASIS	EXPORTER AREA (M2)	DIFF. VS EXPORTER
Level 4	4-B1-ST1	Stair	major_vertical_penetration	Circulation	122.6	IfcSpace footprint (geometry)	122.6	+0.0%
Level 4	4-B1-ST2	Stair	major_vertical_penetration	Circulation	122.6	IfcSpace footprint (geometry)	122.6	+0.0%
Level 4	4-B1-U001-01	Living / dining	occupant	4-B1-U001	23.0	IfcSpace footprint (geometry)	23.0	+0.0%
Level 4	4-B1-U001-02	Kitchen	occupant	4-B1-U001	7.7	IfcSpace footprint (geometry)	7.7	+0.0%
Level 4	4-B1-U001-03	Entry	occupant	4-B1-U001	5.3	IfcSpace footprint (geometry)	5.3	-0.0%
Level 4	4-B1-U001-04	Bedroom 1	occupant	4-B1-U001	13.3	IfcSpace footprint (geometry)	13.3	+0.0%
Level 4	4-B1-U001-05	Bedroom 2	occupant	4-B1-U001	18.2	IfcSpace footprint (geometry)	18.2	-0.0%
Level 4	4-B1-U001-06	Hall	floor_service	4-B1-U001	2.8	IfcSpace footprint (geometry)	2.8	+0.0%
Level 4	4-B1-U001-07	Hall closet	floor_service	4-B1-U001	0.9	IfcSpace footprint (geometry)	0.9	+0.0%
Level 4	4-B1-U001-08	Laundry	occupant	4-B1-U001	3.3	IfcSpace footprint (geometry)	3.3	-0.0%
Level 4	4-B1-U001-09	Bathroom 1	occupant	4-B1-U001	7.0	IfcSpace footprint (geometry)	7.0	-0.0%
Level 4	4-B1-U001-10	Walk-in closet	tenant_storage	4-B1-U001	3.9	IfcSpace footprint (geometry)	3.9	+0.0%
Level 4	4-B1-U001-11	Bathroom 2	occupant	4-B1-U001	6.3	IfcSpace footprint (geometry)	6.3	-0.0%
Level 4	4-B1-U001-12	Closet	tenant_storage	4-B1-U001	1.2	IfcSpace footprint (geometry)	1.2	-0.0%
Level 4	4-B1-U002-01	Living / dining	occupant	4-B1-U002	23.0	IfcSpace footprint (geometry)	23.0	+0.0%
Level 4	4-B1-U002-02	Kitchen	occupant	4-B1-U002	7.7	IfcSpace footprint (geometry)	7.7	+0.0%
Level 4	4-B1-U002-03	Entry	occupant	4-B1-U002	5.3	IfcSpace footprint (geometry)	5.3	+0.0%
Level 4	4-B1-U002-04	Bedroom 1	occupant	4-B1-U002	13.3	IfcSpace footprint (geometry)	13.3	+0.0%
Level 4	4-B1-U002-05	Bedroom 2	occupant	4-B1-U002	18.2	IfcSpace footprint (geometry)	18.2	-0.0%
Level 4	4-B1-U002-06	Hall	floor_service	4-B1-U002	2.8	IfcSpace footprint (geometry)	2.8	+0.0%
Level 4	4-B1-U002-07	Hall closet	floor_service	4-B1-U002	0.9	IfcSpace footprint (geometry)	0.9	-0.0%
Level 4	4-B1-U002-08	Laundry	occupant	4-B1-U002	3.3	IfcSpace footprint (geometry)	3.3	-0.0%
Level 4	4-B1-U002-09	Bathroom 1	occupant	4-B1-U002	7.0	IfcSpace footprint (geometry)	7.0	-0.0%
Level 4	4-B1-U002-10	Walk-in closet	tenant_storage	4-B1-U002	3.9	IfcSpace footprint (geometry)	3.9	-0.0%
Level 4	4-B1-U002-11	Bathroom 2	occupant	4-B1-U002	6.3	IfcSpace footprint (geometry)	6.3	-0.0%
Level 4	4-B1-U002-12	Closet	tenant_storage	4-B1-U002	1.2	IfcSpace footprint (geometry)	1.2	-0.0%
Level 4	4-B1-U003-01	Bathroom	occupant	4-B1-U003	6.9	IfcSpace footprint (geometry)	6.9	+0.0%
Level 4	4-B1-U003-02	Entry	occupant	4-B1-U003	6.5	IfcSpace footprint (geometry)	6.5	-0.0%
Level 4	4-B1-U003-03	Closet	tenant_storage	4-B1-U003	3.3	IfcSpace footprint (geometry)	3.3	-0.0%
Level 4	4-B1-U003-04	Living / kitchen	occupant	4-B1-U003	29.7	IfcSpace footprint (geometry)	29.7	+0.0%
Level 4	4-B1-U004-01	Living / dining	occupant	4-B1-U004	23.0	IfcSpace footprint (geometry)	23.0	+0.0%
Level 4	4-B1-U004-02	Kitchen	occupant	4-B1-U004	7.7	IfcSpace footprint (geometry)	7.7	-0.0%
Level 4	4-B1-U004-03	Entry	occupant	4-B1-U004	5.3	IfcSpace footprint (geometry)	5.3	+0.0%
Level 4	4-B1-U004-04	Bedroom 1	occupant	4-B1-U004	13.3	IfcSpace footprint (geometry)	13.3	-0.0%
Level 4	4-B1-U004-05	Bedroom 2	occupant	4-B1-U004	18.2	IfcSpace footprint (geometry)	18.2	+0.0%
Level 4	4-B1-U004-06	Hall	floor_service	4-B1-U004	2.8	IfcSpace footprint (geometry)	2.8	+0.0%
Level 4	4-B1-U004-07	Hall closet	floor_service	4-B1-U004	0.9	IfcSpace footprint (geometry)	0.9	-0.0%
Level 4	4-B1-U004-08	Laundry	occupant	4-B1-U004	3.3	IfcSpace footprint (geometry)	3.3	-0.0%
Level 4	4-B1-U004-09	Bathroom 1	occupant	4-B1-U004	7.0	IfcSpace footprint (geometry)	7.0	+0.0%
Level 4	4-B1-U004-10	Walk-in closet	tenant_storage	4-B1-U004	3.9	IfcSpace footprint (geometry)	3.9	-0.0%
Level 4	4-B1-U004-11	Bathroom 2	occupant	4-B1-U004	6.3	IfcSpace footprint (geometry)	6.3	+0.0%

CITY STAMP AREA /
PROFESSIONAL SEAL

NOT FOR CONSTRUCTION

FIRM
NativeBIM showcase

PROJECT
Podium multifamily (illustrative)
No site: illustrative model

CLIENT
Illustrative model, no client

REVISIONS

NO.	DATE	DESCRIPTION

DATE 2026-10-27
SCALE AS NOTED
PROJECT NO. SHW-10
PHASE Illustrative

SHEET TITLE
AREA SCHEDULE

SHEET NUMBER
A-658

AREA SCHEDULE (CONT.)

LEVEL	ROOM NO.	ROOM NAME	BOMA CLASS	OCCUPANT	NET AREA (M2)	AREA BASIS	EXPORTER AREA (M2)	DIFF. VS EXPORTER
Level 4	4-B1-U004-12	Closet	tenant_storage	4-B1-U004	1.2	IfcSpace footprint (geometry)	1.2	+0.0%
Level 4	4-B1-U005-01	Living / dining	occupant	4-B1-U005	23.0	IfcSpace footprint (geometry)	23.0	-0.0%
Level 4	4-B1-U005-02	Kitchen	occupant	4-B1-U005	7.7	IfcSpace footprint (geometry)	7.7	+0.0%
Level 4	4-B1-U005-03	Entry	occupant	4-B1-U005	5.3	IfcSpace footprint (geometry)	5.3	-0.0%
Level 4	4-B1-U005-04	Bedroom 1	occupant	4-B1-U005	13.3	IfcSpace footprint (geometry)	13.3	-0.0%
Level 4	4-B1-U005-05	Bedroom 2	occupant	4-B1-U005	18.2	IfcSpace footprint (geometry)	18.2	+0.0%
Level 4	4-B1-U005-06	Hall	floor_service	4-B1-U005	2.8	IfcSpace footprint (geometry)	2.8	-0.0%
Level 4	4-B1-U005-07	Hall closet	floor_service	4-B1-U005	0.9	IfcSpace footprint (geometry)	0.9	+0.0%
Level 4	4-B1-U005-08	Laundry	occupant	4-B1-U005	3.3	IfcSpace footprint (geometry)	3.3	-0.0%
Level 4	4-B1-U005-09	Bathroom 1	occupant	4-B1-U005	7.0	IfcSpace footprint (geometry)	7.0	+0.0%
Level 4	4-B1-U005-10	Walk-in closet	tenant_storage	4-B1-U005	3.9	IfcSpace footprint (geometry)	3.9	-0.0%
Level 4	4-B1-U005-11	Bathroom 2	occupant	4-B1-U005	6.3	IfcSpace footprint (geometry)	6.3	-0.0%
Level 4	4-B1-U005-12	Closet	tenant_storage	4-B1-U005	1.2	IfcSpace footprint (geometry)	1.2	-0.0%
Level 4	4-B1-U006-01	Bathroom	occupant	4-B1-U006	6.9	IfcSpace footprint (geometry)	6.9	-0.0%
Level 4	4-B1-U006-02	Entry	occupant	4-B1-U006	6.5	IfcSpace footprint (geometry)	6.5	+0.0%
Level 4	4-B1-U006-03	Closet	tenant_storage	4-B1-U006	3.3	IfcSpace footprint (geometry)	3.3	+0.0%
Level 4	4-B1-U006-04	Living / kitchen	occupant	4-B1-U006	29.7	IfcSpace footprint (geometry)	29.7	+0.0%
Level 4	4-B1-U007-01	Living / kitchen	occupant	4-B1-U007	31.1	IfcSpace footprint (geometry)	31.1	-0.0%
Level 4	4-B1-U007-02	Entry	occupant	4-B1-U007	5.3	IfcSpace footprint (geometry)	5.3	-0.0%
Level 4	4-B1-U007-03	Bedroom	occupant	4-B1-U007	13.4	IfcSpace footprint (geometry)	13.4	+0.0%
Level 4	4-B1-U007-04	Hall	floor_service	4-B1-U007	2.9	IfcSpace footprint (geometry)	2.9	+0.0%
Level 4	4-B1-U007-05	Hall closet	floor_service	4-B1-U007	0.9	IfcSpace footprint (geometry)	0.9	+0.0%
Level 4	4-B1-U007-06	Laundry	occupant	4-B1-U007	3.3	IfcSpace footprint (geometry)	3.3	+0.0%
Level 4	4-B1-U007-07	Bathroom	occupant	4-B1-U007	7.0	IfcSpace footprint (geometry)	7.0	-0.0%
Level 4	4-B1-U007-08	Closet	tenant_storage	4-B1-U007	1.2	IfcSpace footprint (geometry)	1.2	-0.0%
Level 4	4-B1-U008-01	Living / kitchen	occupant	4-B1-U008	31.1	IfcSpace footprint (geometry)	31.1	-0.0%
Level 4	4-B1-U008-02	Entry	occupant	4-B1-U008	5.3	IfcSpace footprint (geometry)	5.3	-0.0%
Level 4	4-B1-U008-03	Bedroom	occupant	4-B1-U008	13.4	IfcSpace footprint (geometry)	13.4	+0.0%
Level 4	4-B1-U008-04	Hall	floor_service	4-B1-U008	2.9	IfcSpace footprint (geometry)	2.9	-0.0%
Level 4	4-B1-U008-05	Hall closet	floor_service	4-B1-U008	0.9	IfcSpace footprint (geometry)	0.9	+0.0%
Level 4	4-B1-U008-06	Laundry	occupant	4-B1-U008	3.3	IfcSpace footprint (geometry)	3.3	-0.0%
Level 4	4-B1-U008-07	Bathroom	occupant	4-B1-U008	7.0	IfcSpace footprint (geometry)	7.0	+0.0%
Level 4	4-B1-U008-08	Closet	tenant_storage	4-B1-U008	1.2	IfcSpace footprint (geometry)	1.2	-0.0%
Level 4	4-B1-U009-01	Living / kitchen	occupant	4-B1-U009	31.1	IfcSpace footprint (geometry)	31.1	-0.0%
Level 4	4-B1-U009-02	Entry	occupant	4-B1-U009	5.3	IfcSpace footprint (geometry)	5.3	+0.0%
Level 4	4-B1-U009-03	Bedroom	occupant	4-B1-U009	13.4	IfcSpace footprint (geometry)	13.4	-0.0%
Level 4	4-B1-U009-04	Hall	floor_service	4-B1-U009	2.9	IfcSpace footprint (geometry)	2.9	+0.0%
Level 4	4-B1-U009-05	Hall closet	floor_service	4-B1-U009	0.9	IfcSpace footprint (geometry)	0.9	+0.0%
Level 4	4-B1-U009-06	Laundry	occupant	4-B1-U009	3.3	IfcSpace footprint (geometry)	3.3	-0.0%
Level 4	4-B1-U009-07	Bathroom	occupant	4-B1-U009	7.0	IfcSpace footprint (geometry)	7.0	-0.0%
Level 4	4-B1-U009-08	Closet	tenant_storage	4-B1-U009	1.2	IfcSpace footprint (geometry)	1.2	+0.0%

CITY STAMP AREA /
PROFESSIONAL SEAL

NOT FOR CONSTRUCTION

FIRM
NativeBIM showcase

PROJECT
Podium multifamily (illustrative)
No site: illustrative model

CLIENT
Illustrative model, no client

REVISIONS

NO.	DATE	DESCRIPTION

DATE 2026-10-27
SCALE AS NOTED
PROJECT NO. SHW-10
PHASE Illustrative

SHEET TITLE
AREA SCHEDULE

SHEET NUMBER
A-659

AREA SCHEDULE (CONT.)

LEVEL	ROOM NO.	ROOM NAME	BOMA CLASS	OCCUPANT	NET AREA (M2)	AREA BASIS	EXPORTER AREA (M2)	DIFF. VS EXPORTER
Level 4	4-B1-U010-01	Living / kitchen	occupant	4-B1-U010	31.1	IfcSpace footprint (geometry)	31.1	-0.0%
Level 4	4-B1-U010-02	Entry	occupant	4-B1-U010	5.3	IfcSpace footprint (geometry)	5.3	+0.0%
Level 4	4-B1-U010-03	Bedroom	occupant	4-B1-U010	13.4	IfcSpace footprint (geometry)	13.4	-0.0%
Level 4	4-B1-U010-04	Hall	floor_service	4-B1-U010	2.9	IfcSpace footprint (geometry)	2.9	+0.0%
Level 4	4-B1-U010-05	Hall closet	floor_service	4-B1-U010	0.9	IfcSpace footprint (geometry)	0.9	+0.0%
Level 4	4-B1-U010-06	Laundry	occupant	4-B1-U010	3.3	IfcSpace footprint (geometry)	3.3	-0.0%
Level 4	4-B1-U010-07	Bathroom	occupant	4-B1-U010	7.0	IfcSpace footprint (geometry)	7.0	-0.0%
Level 4	4-B1-U010-08	Closet	tenant_storage	4-B1-U010	1.2	IfcSpace footprint (geometry)	1.2	-0.0%
Level 4	4-B1-U011-01	Living / kitchen	occupant	4-B1-U011	31.1	IfcSpace footprint (geometry)	31.1	-0.0%
Level 4	4-B1-U011-02	Entry	occupant	4-B1-U011	5.3	IfcSpace footprint (geometry)	5.3	-0.0%
Level 4	4-B1-U011-03	Bedroom	occupant	4-B1-U011	13.4	IfcSpace footprint (geometry)	13.4	-0.0%
Level 4	4-B1-U011-04	Hall	floor_service	4-B1-U011	2.9	IfcSpace footprint (geometry)	2.9	+0.0%
Level 4	4-B1-U011-05	Hall closet	floor_service	4-B1-U011	0.9	IfcSpace footprint (geometry)	0.9	+0.0%
Level 4	4-B1-U011-06	Laundry	occupant	4-B1-U011	3.3	IfcSpace footprint (geometry)	3.3	-0.0%
Level 4	4-B1-U011-07	Bathroom	occupant	4-B1-U011	7.0	IfcSpace footprint (geometry)	7.0	+0.0%
Level 4	4-B1-U011-08	Closet	tenant_storage	4-B1-U011	1.2	IfcSpace footprint (geometry)	1.2	+0.0%
Level 4	4-B2-CO1a	Corridor	floor_service	Circulation	47.4	IfcSpace footprint (geometry)	47.4	-0.0%
Level 4	4-B2-CO1b	Corridor	floor_service	Circulation	47.4	IfcSpace footprint (geometry)	47.4	-0.0%
Level 4	4-B2-CR	Elevator core	major_vertical_penetration	Circulation	183.9	IfcSpace footprint (geometry)	183.9	+0.0%
Level 4	4-B2-ST1	Stair	major_vertical_penetration	Circulation	122.6	IfcSpace footprint (geometry)	122.6	+0.0%
Level 4	4-B2-ST2	Stair	major_vertical_penetration	Circulation	122.6	IfcSpace footprint (geometry)	122.6	-0.0%
Level 4	4-B2-U001-01	Living / dining	occupant	4-B2-U001	23.0	IfcSpace footprint (geometry)	23.0	+0.0%
Level 4	4-B2-U001-02	Kitchen	occupant	4-B2-U001	7.7	IfcSpace footprint (geometry)	7.7	-0.0%
Level 4	4-B2-U001-03	Entry	occupant	4-B2-U001	5.3	IfcSpace footprint (geometry)	5.3	+0.0%
Level 4	4-B2-U001-04	Bedroom 1	occupant	4-B2-U001	13.3	IfcSpace footprint (geometry)	13.3	-0.0%
Level 4	4-B2-U001-05	Bedroom 2	occupant	4-B2-U001	18.2	IfcSpace footprint (geometry)	18.2	-0.0%
Level 4	4-B2-U001-06	Hall	floor_service	4-B2-U001	2.8	IfcSpace footprint (geometry)	2.8	+0.0%
Level 4	4-B2-U001-07	Hall closet	floor_service	4-B2-U001	0.9	IfcSpace footprint (geometry)	0.9	-0.0%
Level 4	4-B2-U001-08	Laundry	occupant	4-B2-U001	3.3	IfcSpace footprint (geometry)	3.3	-0.0%
Level 4	4-B2-U001-09	Bathroom 1	occupant	4-B2-U001	7.0	IfcSpace footprint (geometry)	7.0	-0.0%
Level 4	4-B2-U001-10	Walk-in closet	tenant_storage	4-B2-U001	3.9	IfcSpace footprint (geometry)	3.9	+0.0%
Level 4	4-B2-U001-11	Bathroom 2	occupant	4-B2-U001	6.3	IfcSpace footprint (geometry)	6.3	-0.0%
Level 4	4-B2-U001-12	Closet	tenant_storage	4-B2-U001	1.2	IfcSpace footprint (geometry)	1.2	+0.0%
Level 4	4-B2-U002-01	Living / dining	occupant	4-B2-U002	23.0	IfcSpace footprint (geometry)	23.0	+0.0%
Level 4	4-B2-U002-02	Kitchen	occupant	4-B2-U002	7.7	IfcSpace footprint (geometry)	7.7	+0.0%
Level 4	4-B2-U002-03	Entry	occupant	4-B2-U002	5.3	IfcSpace footprint (geometry)	5.3	+0.0%
Level 4	4-B2-U002-04	Bedroom 1	occupant	4-B2-U002	13.3	IfcSpace footprint (geometry)	13.3	-0.0%
Level 4	4-B2-U002-05	Bedroom 2	occupant	4-B2-U002	18.2	IfcSpace footprint (geometry)	18.2	-0.0%
Level 4	4-B2-U002-06	Hall	floor_service	4-B2-U002	2.8	IfcSpace footprint (geometry)	2.8	+0.0%
Level 4	4-B2-U002-07	Hall closet	floor_service	4-B2-U002	0.9	IfcSpace footprint (geometry)	0.9	-0.0%
Level 4	4-B2-U002-08	Laundry	occupant	4-B2-U002	3.3	IfcSpace footprint (geometry)	3.3	+0.0%
Level 4	4-B2-U002-09	Bathroom 1	occupant	4-B2-U002	7.0	IfcSpace footprint (geometry)	7.0	+0.0%

CITY STAMP AREA /
PROFESSIONAL SEAL

NOT FOR CONSTRUCTION

FIRM
NativeBIM showcase

PROJECT
Podium multifamily (illustrative)
No site: illustrative model

CLIENT
Illustrative model, no client

REVISIONS

NO.	DATE	DESCRIPTION

DATE 2026-10-27
SCALE AS NOTED
PROJECT NO. SHW-10
PHASE Illustrative

SHEET TITLE
AREA SCHEDULE

SHEET NUMBER
A-660

AREA SCHEDULE (CONT.)

LEVEL	ROOM NO.	ROOM NAME	BOMA CLASS	OCCUPANT	NET AREA (M2)	AREA BASIS	EXPORTER AREA (M2)	DIFF. VS EXPORTER
Level 4	4-B2-U002-10	Walk-in closet	tenant_storage	4-B2-U002	3.9	IfcSpace footprint (geometry)	3.9	+0.0%
Level 4	4-B2-U002-11	Bathroom 2	occupant	4-B2-U002	6.3	IfcSpace footprint (geometry)	6.3	+0.0%
Level 4	4-B2-U002-12	Closet	tenant_storage	4-B2-U002	1.2	IfcSpace footprint (geometry)	1.2	-0.0%
Level 4	4-B2-U003-01	Bathroom	occupant	4-B2-U003	6.9	IfcSpace footprint (geometry)	6.9	-0.0%
Level 4	4-B2-U003-02	Entry	occupant	4-B2-U003	6.5	IfcSpace footprint (geometry)	6.5	+0.0%
Level 4	4-B2-U003-03	Closet	tenant_storage	4-B2-U003	3.3	IfcSpace footprint (geometry)	3.3	-0.0%
Level 4	4-B2-U003-04	Living / kitchen	occupant	4-B2-U003	29.7	IfcSpace footprint (geometry)	29.7	-0.0%
Level 4	4-B2-U004-01	Living / dining	occupant	4-B2-U004	23.0	IfcSpace footprint (geometry)	23.0	-0.0%
Level 4	4-B2-U004-02	Kitchen	occupant	4-B2-U004	7.7	IfcSpace footprint (geometry)	7.7	-0.0%
Level 4	4-B2-U004-03	Entry	occupant	4-B2-U004	5.3	IfcSpace footprint (geometry)	5.3	+0.0%
Level 4	4-B2-U004-04	Bedroom 1	occupant	4-B2-U004	13.3	IfcSpace footprint (geometry)	13.3	+0.0%
Level 4	4-B2-U004-05	Bedroom 2	occupant	4-B2-U004	18.2	IfcSpace footprint (geometry)	18.2	+0.0%
Level 4	4-B2-U004-06	Hall	floor_service	4-B2-U004	2.8	IfcSpace footprint (geometry)	2.8	+0.0%
Level 4	4-B2-U004-07	Hall closet	floor_service	4-B2-U004	0.9	IfcSpace footprint (geometry)	0.9	+0.0%
Level 4	4-B2-U004-08	Laundry	occupant	4-B2-U004	3.3	IfcSpace footprint (geometry)	3.3	-0.0%
Level 4	4-B2-U004-09	Bathroom 1	occupant	4-B2-U004	7.0	IfcSpace footprint (geometry)	7.0	-0.0%
Level 4	4-B2-U004-10	Walk-in closet	tenant_storage	4-B2-U004	3.9	IfcSpace footprint (geometry)	3.9	-0.0%
Level 4	4-B2-U004-11	Bathroom 2	occupant	4-B2-U004	6.3	IfcSpace footprint (geometry)	6.3	-0.0%
Level 4	4-B2-U004-12	Closet	tenant_storage	4-B2-U004	1.2	IfcSpace footprint (geometry)	1.2	+0.0%
Level 4	4-B2-U005-01	Living / dining	occupant	4-B2-U005	23.0	IfcSpace footprint (geometry)	23.0	+0.0%
Level 4	4-B2-U005-02	Kitchen	occupant	4-B2-U005	7.7	IfcSpace footprint (geometry)	7.7	+0.0%
Level 4	4-B2-U005-03	Entry	occupant	4-B2-U005	5.3	IfcSpace footprint (geometry)	5.3	-0.0%
Level 4	4-B2-U005-04	Bedroom 1	occupant	4-B2-U005	13.3	IfcSpace footprint (geometry)	13.3	-0.0%
Level 4	4-B2-U005-05	Bedroom 2	occupant	4-B2-U005	18.2	IfcSpace footprint (geometry)	18.2	-0.0%
Level 4	4-B2-U005-06	Hall	floor_service	4-B2-U005	2.8	IfcSpace footprint (geometry)	2.8	-0.0%
Level 4	4-B2-U005-07	Hall closet	floor_service	4-B2-U005	0.9	IfcSpace footprint (geometry)	0.9	-0.0%
Level 4	4-B2-U005-08	Laundry	occupant	4-B2-U005	3.3	IfcSpace footprint (geometry)	3.3	-0.0%
Level 4	4-B2-U005-09	Bathroom 1	occupant	4-B2-U005	7.0	IfcSpace footprint (geometry)	7.0	+0.0%
Level 4	4-B2-U005-10	Walk-in closet	tenant_storage	4-B2-U005	3.9	IfcSpace footprint (geometry)	3.9	-0.0%
Level 4	4-B2-U005-11	Bathroom 2	occupant	4-B2-U005	6.3	IfcSpace footprint (geometry)	6.3	+0.0%
Level 4	4-B2-U005-12	Closet	tenant_storage	4-B2-U005	1.2	IfcSpace footprint (geometry)	1.2	+0.0%
Level 4	4-B2-U006-01	Bathroom	occupant	4-B2-U006	6.9	IfcSpace footprint (geometry)	6.9	+0.0%
Level 4	4-B2-U006-02	Entry	occupant	4-B2-U006	6.5	IfcSpace footprint (geometry)	6.5	+0.0%
Level 4	4-B2-U006-03	Closet	tenant_storage	4-B2-U006	3.3	IfcSpace footprint (geometry)	3.3	-0.0%
Level 4	4-B2-U006-04	Living / kitchen	occupant	4-B2-U006	29.7	IfcSpace footprint (geometry)	29.7	-0.0%
Level 4	4-B2-U007-01	Living / kitchen	occupant	4-B2-U007	31.1	IfcSpace footprint (geometry)	31.1	+0.0%
Level 4	4-B2-U007-02	Entry	occupant	4-B2-U007	5.3	IfcSpace footprint (geometry)	5.3	+0.0%
Level 4	4-B2-U007-03	Bedroom	occupant	4-B2-U007	13.4	IfcSpace footprint (geometry)	13.4	-0.0%
Level 4	4-B2-U007-04	Hall	floor_service	4-B2-U007	2.9	IfcSpace footprint (geometry)	2.9	+0.0%
Level 4	4-B2-U007-05	Hall closet	floor_service	4-B2-U007	0.9	IfcSpace footprint (geometry)	0.9	+0.0%
Level 4	4-B2-U007-06	Laundry	occupant	4-B2-U007	3.3	IfcSpace footprint (geometry)	3.3	-0.0%

CITY STAMP AREA /
PROFESSIONAL SEAL

NOT FOR CONSTRUCTION

FIRM
NativeBIM showcase

PROJECT
Podium multifamily (illustrative)
No site: illustrative model

CLIENT
Illustrative model, no client

REVISIONS

NO.	DATE	DESCRIPTION

DATE 2026-10-27
SCALE AS NOTED
PROJECT NO. SHW-10
PHASE Illustrative

SHEET TITLE
AREA SCHEDULE

SHEET NUMBER
A-661

AREA SCHEDULE (CONT.)

LEVEL	ROOM NO.	ROOM NAME	BOMA CLASS	OCCUPANT	NET AREA (M2)	AREA BASIS	EXPORTER AREA (M2)	DIFF. VS EXPORTER
Level 4	4-B2-U007-07	Bathroom	occupant	4-B2-U007	7.0	IfcSpace footprint (geometry)	7.0	+0.0%
Level 4	4-B2-U007-08	Closet	tenant_storage	4-B2-U007	1.2	IfcSpace footprint (geometry)	1.2	-0.0%
Level 4	4-B2-U008-01	Living / kitchen	occupant	4-B2-U008	31.1	IfcSpace footprint (geometry)	31.1	-0.0%
Level 4	4-B2-U008-02	Entry	occupant	4-B2-U008	5.3	IfcSpace footprint (geometry)	5.3	+0.0%
Level 4	4-B2-U008-03	Bedroom	occupant	4-B2-U008	13.4	IfcSpace footprint (geometry)	13.4	-0.0%
Level 4	4-B2-U008-04	Hall	floor_service	4-B2-U008	2.9	IfcSpace footprint (geometry)	2.9	-0.0%
Level 4	4-B2-U008-05	Hall closet	floor_service	4-B2-U008	0.9	IfcSpace footprint (geometry)	0.9	-0.0%
Level 4	4-B2-U008-06	Laundry	occupant	4-B2-U008	3.3	IfcSpace footprint (geometry)	3.3	-0.0%
Level 4	4-B2-U008-07	Bathroom	occupant	4-B2-U008	7.0	IfcSpace footprint (geometry)	7.0	+0.0%
Level 4	4-B2-U008-08	Closet	tenant_storage	4-B2-U008	1.2	IfcSpace footprint (geometry)	1.2	+0.0%
Level 4	4-B2-U009-01	Living / kitchen	occupant	4-B2-U009	31.1	IfcSpace footprint (geometry)	31.1	+0.0%
Level 4	4-B2-U009-02	Entry	occupant	4-B2-U009	5.3	IfcSpace footprint (geometry)	5.3	+0.0%
Level 4	4-B2-U009-03	Bedroom	occupant	4-B2-U009	13.4	IfcSpace footprint (geometry)	13.4	-0.0%
Level 4	4-B2-U009-04	Hall	floor_service	4-B2-U009	2.9	IfcSpace footprint (geometry)	2.9	+0.0%
Level 4	4-B2-U009-05	Hall closet	floor_service	4-B2-U009	0.9	IfcSpace footprint (geometry)	0.9	-0.0%
Level 4	4-B2-U009-06	Laundry	occupant	4-B2-U009	3.3	IfcSpace footprint (geometry)	3.3	-0.0%
Level 4	4-B2-U009-07	Bathroom	occupant	4-B2-U009	7.0	IfcSpace footprint (geometry)	7.0	+0.0%
Level 4	4-B2-U009-08	Closet	tenant_storage	4-B2-U009	1.2	IfcSpace footprint (geometry)	1.2	+0.0%
Level 4	4-B2-U010-01	Living / kitchen	occupant	4-B2-U010	31.1	IfcSpace footprint (geometry)	31.1	+0.0%
Level 4	4-B2-U010-02	Entry	occupant	4-B2-U010	5.3	IfcSpace footprint (geometry)	5.3	-0.0%
Level 4	4-B2-U010-03	Bedroom	occupant	4-B2-U010	13.4	IfcSpace footprint (geometry)	13.4	-0.0%
Level 4	4-B2-U010-04	Hall	floor_service	4-B2-U010	2.9	IfcSpace footprint (geometry)	2.9	-0.0%
Level 4	4-B2-U010-05	Hall closet	floor_service	4-B2-U010	0.9	IfcSpace footprint (geometry)	0.9	+0.0%
Level 4	4-B2-U010-06	Laundry	occupant	4-B2-U010	3.3	IfcSpace footprint (geometry)	3.3	+0.0%
Level 4	4-B2-U010-07	Bathroom	occupant	4-B2-U010	7.0	IfcSpace footprint (geometry)	7.0	+0.0%
Level 4	4-B2-U010-08	Closet	tenant_storage	4-B2-U010	1.2	IfcSpace footprint (geometry)	1.2	+0.0%
Level 4	4-B2-U011-01	Living / kitchen	occupant	4-B2-U011	31.1	IfcSpace footprint (geometry)	31.1	-0.0%
Level 4	4-B2-U011-02	Entry	occupant	4-B2-U011	5.3	IfcSpace footprint (geometry)	5.3	-0.0%
Level 4	4-B2-U011-03	Bedroom	occupant	4-B2-U011	13.4	IfcSpace footprint (geometry)	13.4	+0.0%
Level 4	4-B2-U011-04	Hall	floor_service	4-B2-U011	2.9	IfcSpace footprint (geometry)	2.9	+0.0%
Level 4	4-B2-U011-05	Hall closet	floor_service	4-B2-U011	0.9	IfcSpace footprint (geometry)	0.9	+0.0%
Level 4	4-B2-U011-06	Laundry	occupant	4-B2-U011	3.3	IfcSpace footprint (geometry)	3.3	-0.0%
Level 4	4-B2-U011-07	Bathroom	occupant	4-B2-U011	7.0	IfcSpace footprint (geometry)	7.0	-0.0%
Level 4	4-B2-U011-08	Closet	tenant_storage	4-B2-U011	1.2	IfcSpace footprint (geometry)	1.2	+0.0%
Level 4		**SUBTOTAL Level 4 (202 rooms)**			**2,627.3**		**2,627.3**	**-0.0%**
		BUILDING TOTAL (812 rooms)			**15,146.8**		**15,146.8**	**-0.0%**

Net area is the footprint of each IfcSpace from its own geometry (wall face to wall face), the true plan area: 812 of 812 rooms.
The exporter's own area is shown beside it with the difference; a model whose exported room area contradicts its geometry shows here.
Some rooms have no BOMA class in the model; they are counted as occupant area (owner/areas).

CITY STAMP AREA /
PROFESSIONAL SEAL

NOT FOR CONSTRUCTION

FIRM
NativeBIM showcase

PROJECT
Podium multifamily (illustrative)
No site: illustrative model

CLIENT
Illustrative model, no client

REVISIONS

NO.	DATE	DESCRIPTION

DATE 2026-10-27
SCALE AS NOTED
PROJECT NO. SHW-10
PHASE Illustrative

SHEET TITLE
AREA SCHEDULE

SHEET NUMBER
A-662