Borgund stave church, 1180

No site: illustrative model

DRAWING SET: SHEET INDEX

SHEET NO.	SHEET TITLE	SCALE	SIZE
G-001	COVER SHEET AND SHEET INDEX		ARCH D
A-101	CHURCH FLOOR PLAN	1:50	ARCH D
A-601	DOOR SCHEDULE	AS NOTED	ARCH D

GENERAL NOTES

1. NOT FOR CONSTRUCTION. THIS SET IS FOR REVIEW AND COORDINATION ONLY. IT IS NOT SEALED AND IS NOT A CONSTRUCTION DOCUMENT.
2. GENERATED FROM THE BUILDING MODEL BY NATIVEBIM. VERIFY ALL DIMENSIONS AND CONDITIONS IN THE FIELD.

CITY STAMP AREA /
PROFESSIONAL SEAL

NOT FOR CONSTRUCTION

FIRM
NativeBIM showcase

PROJECT
Borgund stave church, 1180
No site: illustrative model

CLIENT
Illustrative model, no client


REVISIONS

NO.	DATE	DESCRIPTION

DATE 2026-10-31
SCALE NONE
PROJECT NO. SHOWCASE
PHASE Illustrative

SHEET TITLE
COVER SHEET AND SHEET INDEX

SHEET NUMBER
G-001

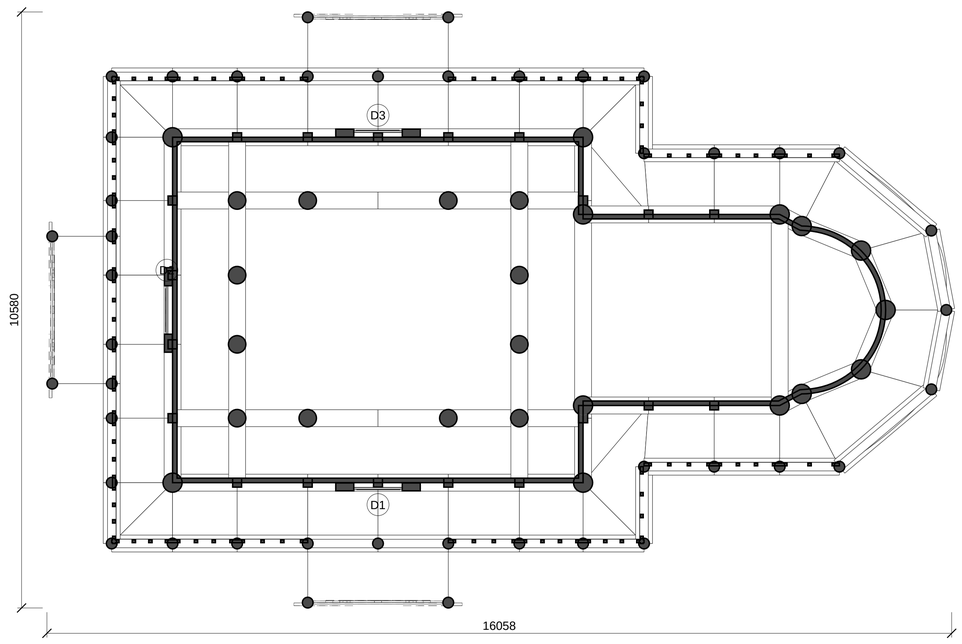

GRID DIMENSIONS ARE CENTRELINE TO CENTRELINE; OVERALL DIMENSIONS ARE FACE OF WALL TO FACE OF WALL.
THE MODEL HAS NO TRUE NORTH; THE ARROW SHOWS PLAN NORTH.

CHURCH FLOOR PLAN

SCALE: 1:50

0 1 2 3 4

GRAPHIC SCALE (METERS) 1:50

N

CITY STAMP AREA / PROFESSIONAL SEAL

NOT FOR CONSTRUCTION

FIRM
NativeBIM showcase

PROJECT
Borgund stave church, 1180
No site: illustrative model

CLIENT
Illustrative model, no client

REVISIONS

NO.	DATE	DESCRIPTION

DATE 2026-10-31
SCALE 1:50
PROJECT NO. SHOWCASE
PHASE Illustrative

SHEET TITLE
CHURCH FLOOR PLAN

SHEET NUMBER
A-101

DOOR SCHEDULE

MARK	LEVEL	LOCATION	WIDTH (MM)	HEIGHT (MM)	THICK. (MM)	DOOR MATERIAL / FINISH
D1	Church		860	2100	30	Pine boards, carved and tarred
D2	Church		860	2100	860	Pine boards, carved and tarred
D3	Church		860	2100	30	Pine boards, carved and tarred
TOTAL DOORS: 3						

Sizes are overall door sizes: IfcDoor OverallWidth and OverallHeight, else the quantity set, else the exporter's type dimensions, else the body of the door.
Marks are the door marks on the plans. Blank cells are not stated in the model.
Not shown (no data in the model): Door Type, Operation, Frame, Fire Rating, Hardware Set, Smoke Seal, Exterior, Notes. They are in the XLSX and CSV exports.

CITY STAMP AREA /
PROFESSIONAL SEAL

NOT FOR CONSTRUCTION

FIRM
NativeBIM showcase

PROJECT
Borgund stave church, 1180
No site: illustrative model

CLIENT
Illustrative model, no client

REVISIONS

NO.	DATE	DESCRIPTION

DATE 2026-10-31
SCALE AS NOTED
PROJECT NO. SHOWCASE
PHASE Illustrative

SHEET TITLE
DOOR SCHEDULE

SHEET NUMBER
A-601