Services through structure

No site: illustrative model

DRAWING SET: SHEET INDEX

SHEET NO.	SHEET TITLE	SCALE	SIZE
G-001	COVER SHEET AND SHEET INDEX		ARCH D
A-101	LEVEL 1 FLOOR PLAN	1:50	ARCH D
A-102	LEVEL 2 FLOOR PLAN	1:50	ARCH D

GENERAL NOTES

1. NOT FOR CONSTRUCTION. THIS SET IS FOR REVIEW AND COORDINATION ONLY. IT IS NOT SEALED AND IS NOT A CONSTRUCTION DOCUMENT.
2. GENERATED FROM THE BUILDING MODEL BY NATIVEBIM. VERIFY ALL DIMENSIONS AND CONDITIONS IN THE FIELD.

CITY STAMP AREA /
PROFESSIONAL SEAL

NOT FOR CONSTRUCTION

FIRM
NativeBIM showcase

PROJECT
Services through structure
No site: illustrative model

CLIENT
Illustrative model, no client


REVISIONS

NO.	DATE	DESCRIPTION

DATE 2026-10-27
SCALE NONE
PROJECT NO. SHOWCASE
PHASE Illustrative

SHEET TITLE
COVER SHEET AND SHEET INDEX

SHEET NUMBER
G-001

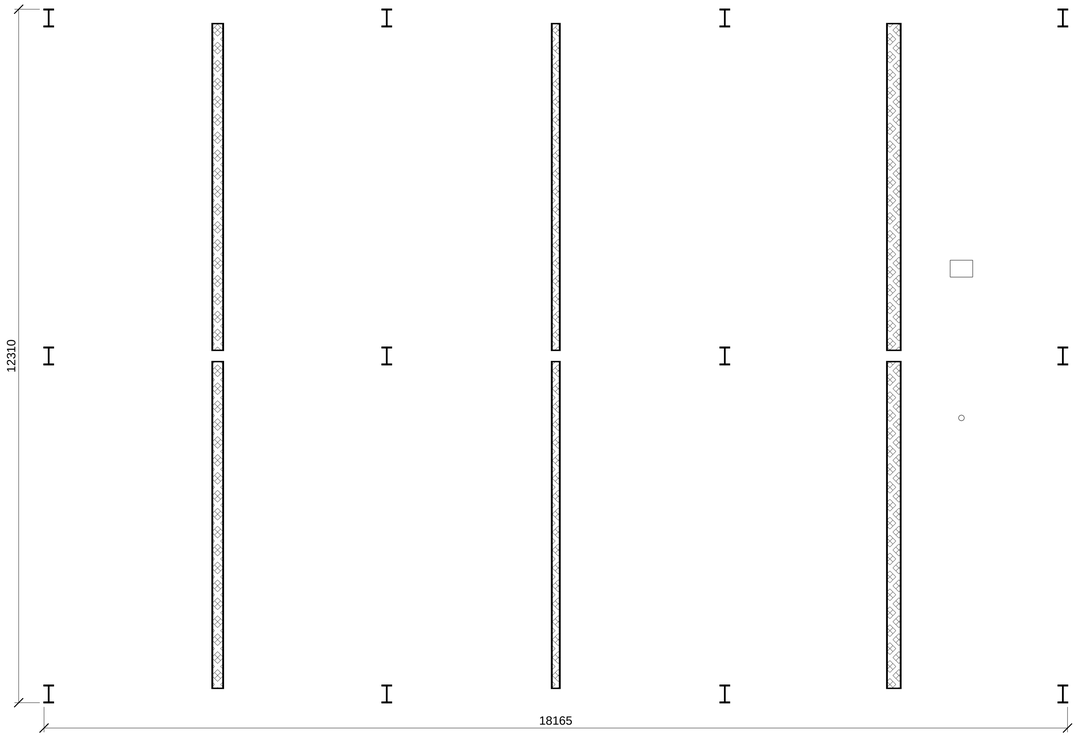

GRID DIMENSIONS ARE CENTRELINE TO CENTRELINE; OVERALL
DIMENSIONS ARE FACE OF WALL TO FACE OF WALL.
THE MODEL HAS NO TRUE NORTH; THE ARROW SHOWS PLAN NORTH.

LEVEL 1 FLOOR PLAN

SCALE: 1:50

0 1 2 3 4
GRAPHIC SCALE (METERS) 1:50

CITY STAMP AREA /
PROFESSIONAL SEAL

NOT FOR CONSTRUCTION

FIRM
NativeBIM showcase

PROJECT
Services through structure
No site: illustrative model

CLIENT
Illustrative model, no client


REVISIONS

NO.	DATE	DESCRIPTION

DATE 2026-10-27
SCALE 1:50
PROJECT NO. SHOWCASE
PHASE Illustrative

SHEET TITLE
LEVEL 1 FLOOR PLAN

SHEET NUMBER
A-101

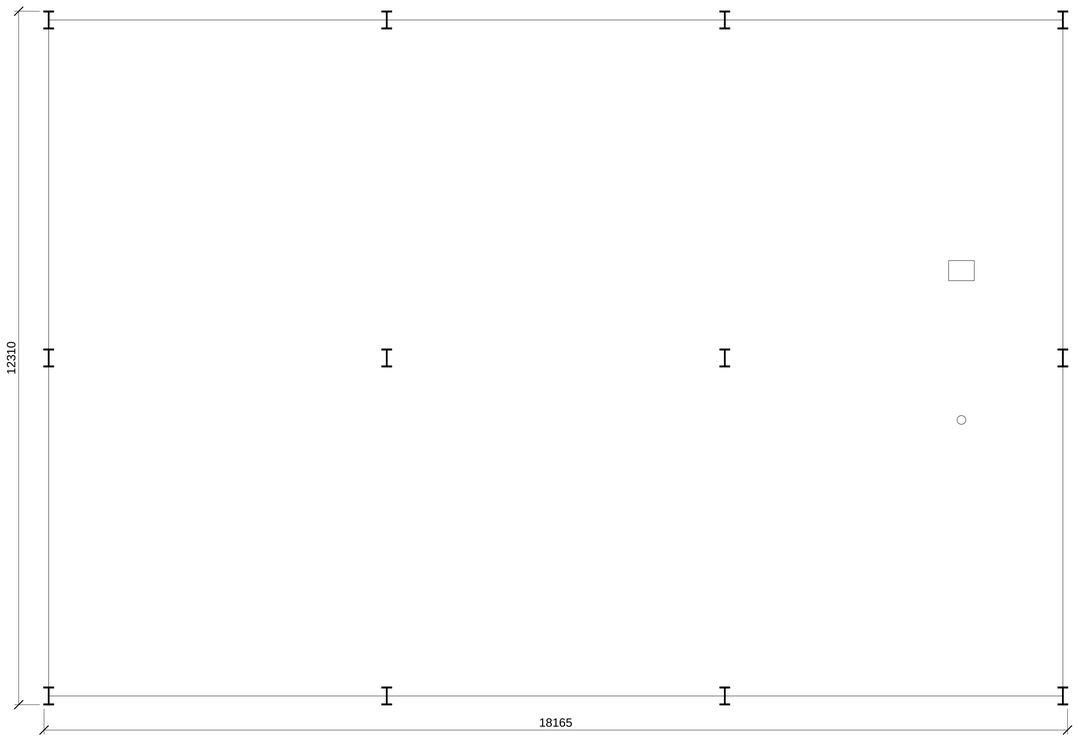

GRID DIMENSIONS ARE CENTRELINE TO CENTRELINE; OVERALL DIMENSIONS ARE FACE OF WALL TO FACE OF WALL.
THE MODEL HAS NO TRUE NORTH; THE ARROW SHOWS PLAN NORTH.

LEVEL 2 FLOOR PLAN

SCALE: 1:50

0 1 2 3 4
GRAPHIC SCALE (METERS) 1:50

CITY STAMP AREA /
PROFESSIONAL SEAL

NOT FOR CONSTRUCTION

FIRM
NativeBIM showcase

PROJECT
Services through structure
No site: illustrative model

CLIENT
Illustrative model, no client

REVISIONS

NO.	DATE	DESCRIPTION

DATE 2026-10-27
SCALE 1:50
PROJECT NO. SHOWCASE
PHASE Illustrative

SHEET TITLE
LEVEL 2 FLOOR PLAN

SHEET NUMBER
A-102